




FRONT ELEVATION

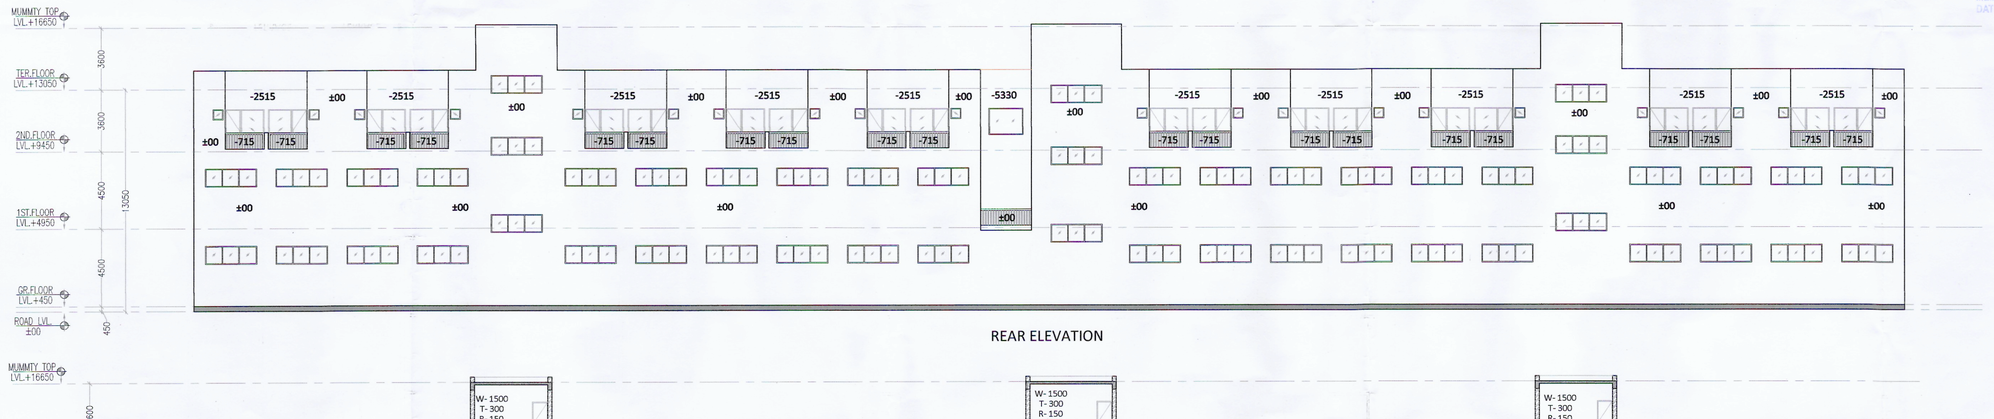

REAR ELEVATION

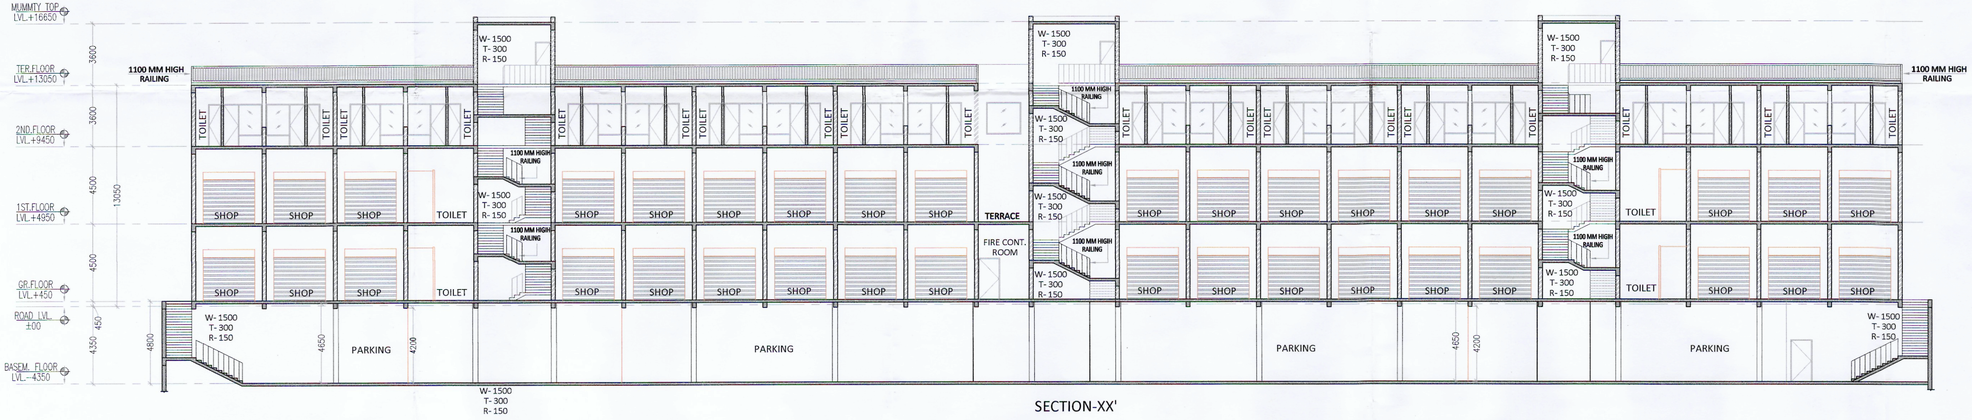

SECTION-XX'

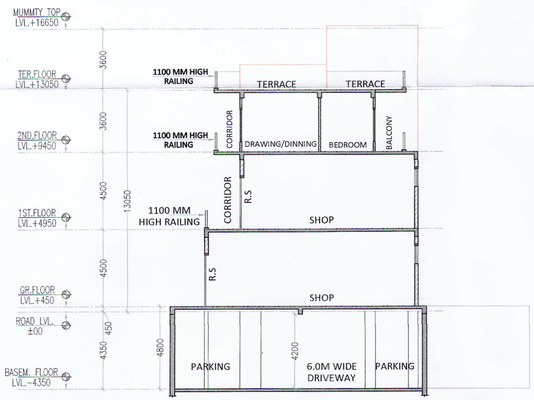

SECTION- YY'

S.T.P. (HQ) Member Secretary B.P.A.C. | S.T.P. (Q) Member B.P.A.C. | C.T.P. (HR) Chairman B.P.A.C.

DTP (HQ) | ATP(HQ)

JD. | P.A. | A.P.

Ram Avtar Bassi JD(HQ)

Member BPAC

SANCTIONED
TO BE READ WITH THIS OFFICE
MEMO NO.:
DATED :

NOTES:-
1. ALL DIMENSIONS IN MM.
2. LIFT SHALL BE WITH 100% POWER BACKUP.

PROJECT:-
PROPOSED BUILDING PLAN FOR AN ADDITIONAL AREA MEASURING 1.375 ACRES (LICENCE NO-269 OF 2023 DATED-28-12-2023) IN THE ALREADY LICENCE GRANTED FOR AFFORDABLE GROUP HOUSING COLONY MEASURING 8.309 ACRES (LICENCE NO.235 OF 2023 DATED 02.11.2013), TOTAL AREA MEASURING 9.684 ACRES IN SECTOR-36, SOHNA, DISTRICT GURUGRAM BEING DEVELOPED BY 4S DEVELOPERS PVT. L T D .

ARCHITECT :-
VIKAS AHLAWAT ARCHITECTS
ARCHITECTURE , INTERIORS , PLANNING
Unit No.303,Ninex Time Center, Suncity,Sector -54,Golf Course Road,Gurgaon
O :- 0124-4264293 M :- 0-9599158486 Mail :- ar.vikas.ahlawat@gmail.com

OWNERS SIGNATURE:-
For 4S Developers Pvt. Ltd.
Authorised Signatory

ARCHITECT SIGNATURE:-
Ar. VIKAS AHLAWAT
CA/2013/59929

DRAWING TITLE :
COMMERCIAL-2
ELEVATION & SECTION

DATE:- JAN-2024
SCALE:- 1:80 (A1)
SHEET NO. C2-03