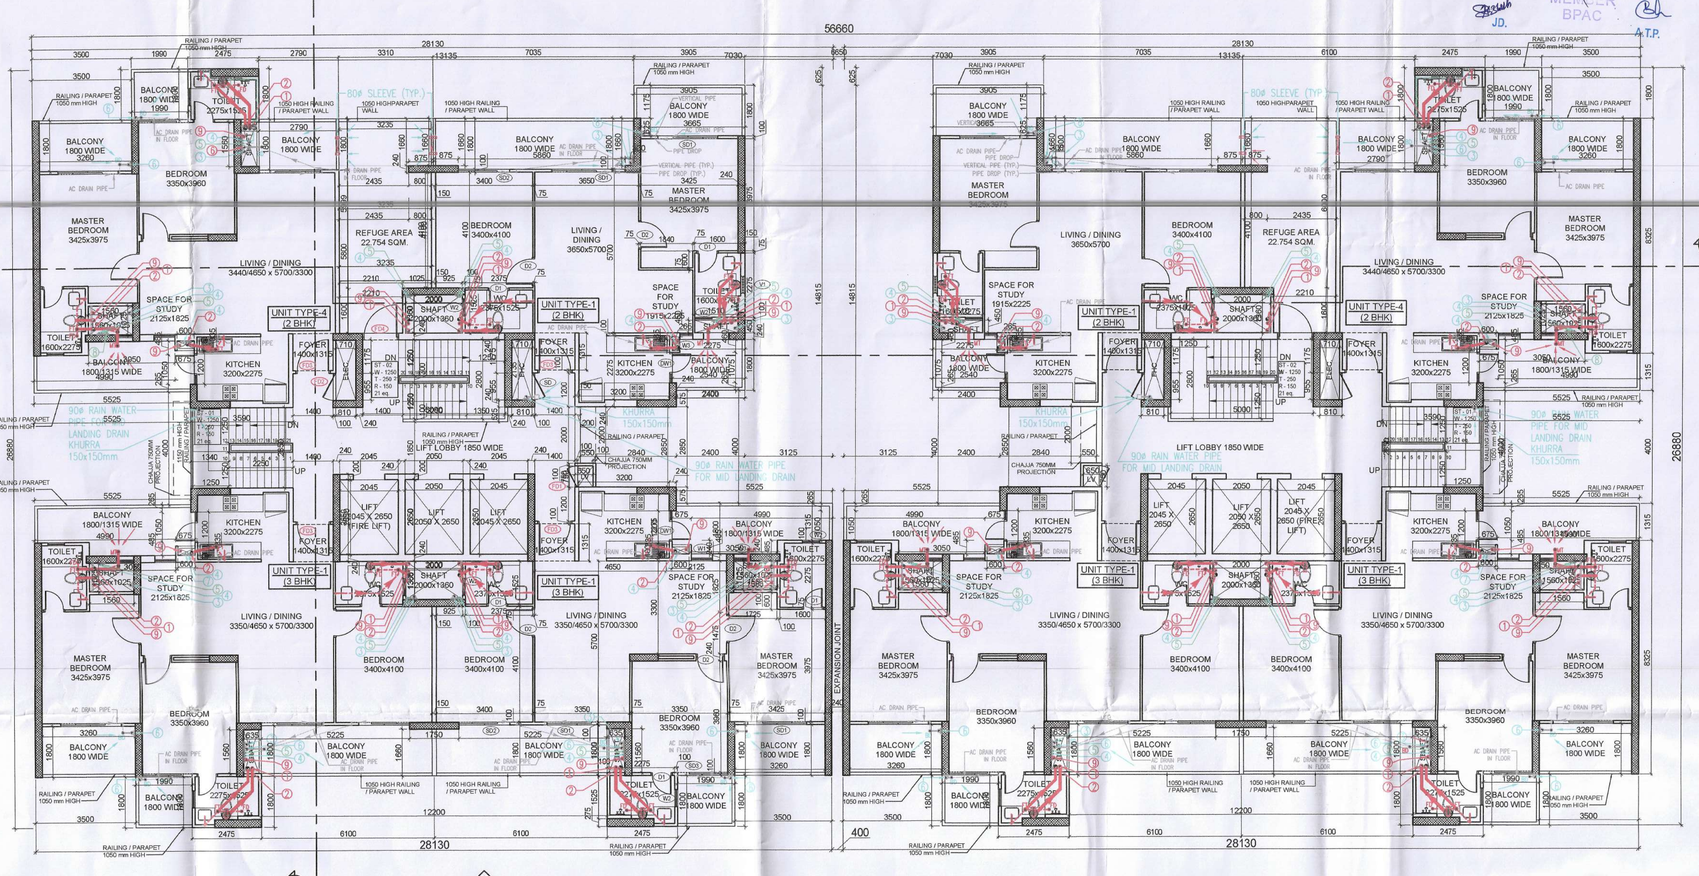

19th FLOOR PLAN (REFUGE AREA FLOOR)

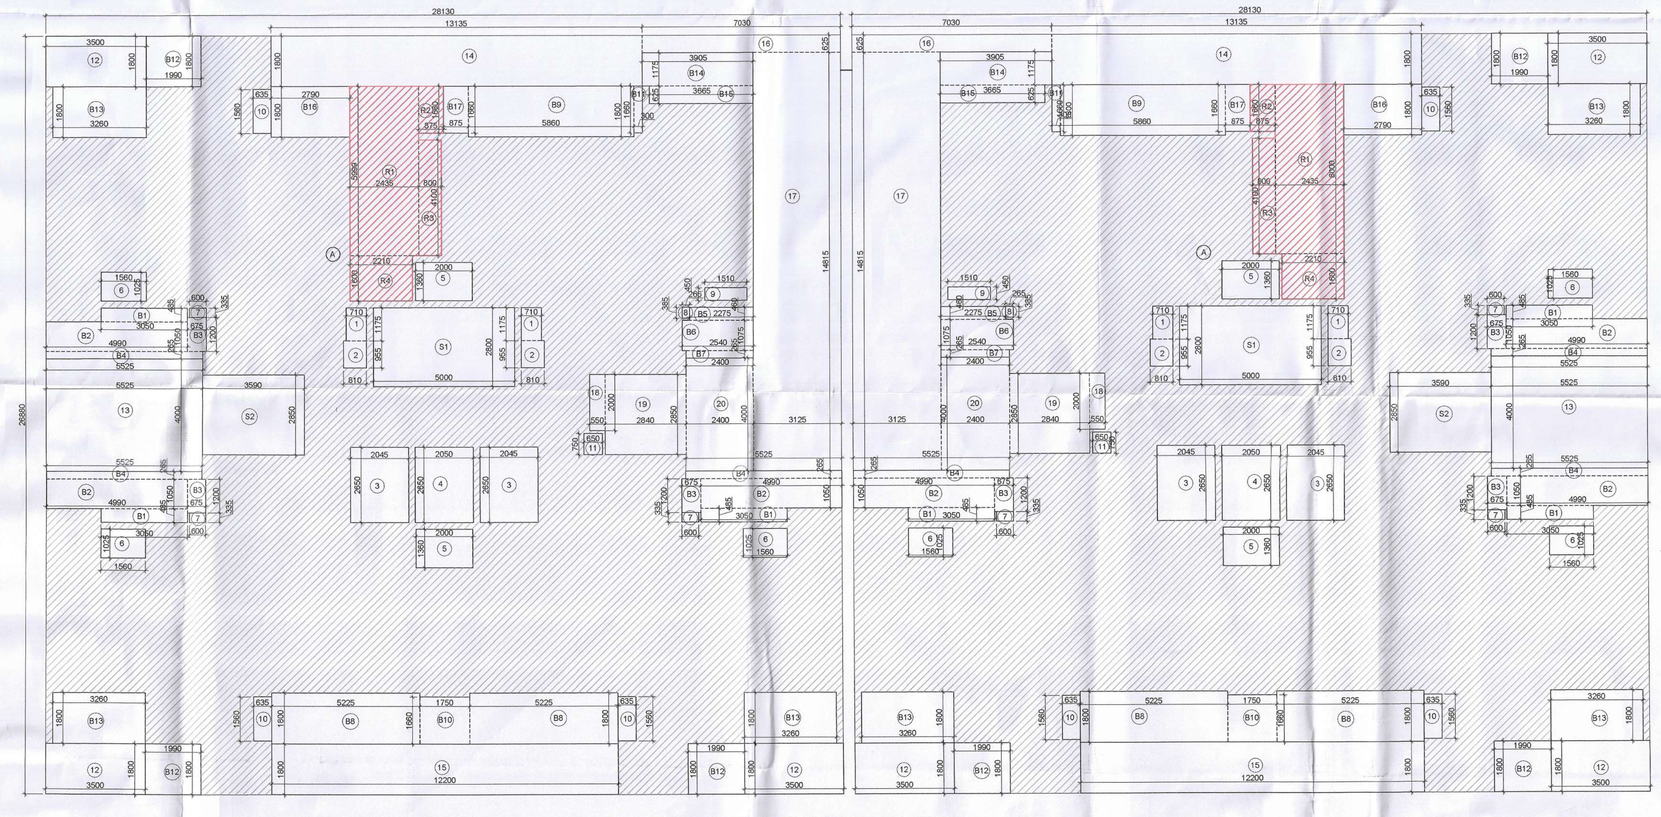

19TH FLOOR AREA PLAN

DOOR	WINDOW OPENING SCHEDULE				
	ROUGH OPENING		FROM FINISH LVL		
TYPE	WIDTH	HEIGHT	CILL	LINTEL	FIRE RATING
D1	750	2150	00	2150	
D2	1000	2450	00	2450	
FD3a	1200	2450	00	2450	1HR FIRE RATING DOOR
DW1	1075	2450/1850	00/900	2450	
DW2	2850	2450	00	2450	
DW3	6070	2450	00	2450	
GL1	6070	2450	00	2450	
SD	900	2050	100	2150	
SD1	2125	2450	00	2450	
SD2	1800	2450	00	2450	
SD3	1750	2450	00	2450	
W1	750	1550	900	2450	
W2 (FIRE DOOR)	600	1250	1200	2450	
W3	600/450	1550	900	2450	
W4	2100	1550	900	2450	
W5	1400	1550	900	2450	
V1	600	950	1500	2450	
FD1 (FIRE DOOR)	750	2050	100	2150	2 HR. FIRE RATING DOOR
FD2 (FIRE DOOR)	900	2050	100	2150	1 HR. FIRE RATING DOOR
FD3 (FIRE DOOR)	1200	2450	00	2450	2 HR. FIRE RATING DOOR
FD4 (FIRE DOOR)	1250	2450	00	2450	2 HR. FIRE RATING DOOR

PLUMBING LEGEND:-	
①	110ø SOIL PIPE
②	110ø WASTE PIPE
③	110ø RAIN WATER PIPE
④	DWS DN TAKE PIPE
④A	DWS FROM BOOSTER PUMP FOR TOP TWO FLOOR
⑤	FWS DN TAKE PIPE
⑥	110ø BALCONY DRAIN PIPE
⑦	Ø DOMESTIC WATER SUPPLY RISER
⑧	Ø FLUSHING WATER SUPPLY RISER
⑨	75ø ANTISYPHONAGE PIPE
WB TO FT	40ø WASTE PIPE
SINK TO FT	50ø WASTE PIPE
FD ●	FLOOR DRAIN WITH GRATING
FT ●	FLOOR TRAP WITH GRATING
MT ●	MULTI TRAP WITH GRATING
BD ●	BALCONY DRAIN WITH GRATING
DWS	DOMESTIC WATER SUPPLY PIPE
FWS	FLUSHING WATER SUPPLY PIPE
DWS	DWS PIPE THROUGH BOOSTER PUMP
GEYSER	TOILET GEYSER 25LTR
GEYSER	KITCHEN GEYSER 6LTR
	BOOSTER PUMP SET FOR TOP TWO FLOOR
	CATCH BASIN 1100x500mm

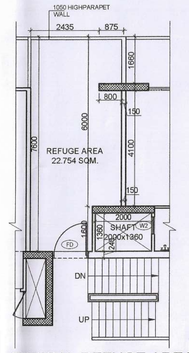

TYPICAL REFUGE AREA

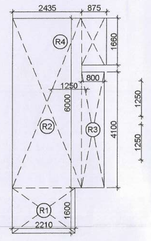

REFUGE AREA DIAGRAM

AREA CALCULATION - 19TH FLOOR							
FAR AREA							
S.NO.	NOS.	FORMULA	LENGTH (L)	WIDTH (W)	WIDTH (W')	AREA	UNITS
A	2	L X W	28.130	27.480		1546.025	SQM.
				TOTAL (A) =		1546.025	SQM.
BALCONY							
B1	6	L X W	3.050	0.485		8.876	SQM.
B2	6	L X W	4.990	1.050		31.437	SQM.
B3	6	L X W	0.675	1.200		4.860	SQM.
B4	6	L X W	5.525	0.265		8.785	SQM.
B5	2	L X W	2.275	0.460		2.093	SQM.
B6	2	L X W	2.540	1.075		5.461	SQM.
B7	2	L X W	2.400	0.265		1.272	SQM.
B8	4	L X W	5.225	1.800		37.620	SQM.
B9	2	L X W	5.860	1.800		21.096	SQM.
B10	2	L X W	1.750	1.660		5.810	SQM.
B11	2	L X W	0.300	1.660		0.996	SQM.
B12	6	L X W	1.990	1.800		21.492	SQM.
B13	6	L X W	3.260	1.800		35.208	SQM.
B14	2	L X W	3.905	1.175		9.177	SQM.
B15	2	L X W	3.665	0.625		4.581	SQM.
B16	2	L X W	2.790	1.800		10.044	SQM.
B17	2	L X W	0.875	1.660		2.905	SQM.
				TOTAL (B) =		211.712	SQM.
CUT OUT / DEDUCTION AREA							
1	4	L X W	0.710	1.175		3.337	SQM.
2	4	L X W	0.810	0.955		3.094	SQM.
3	4	L X W	2.045	2.650		21.677	SQM.
4	2	L X W	2.050	2.650		10.865	SQM.
5	4	L X W	2.000	1.360		10.880	SQM.
6	6	L X W	1.560	1.025		9.594	SQM.
7	8	L X W	0.600	0.335		1.206	SQM.
8	2	L X W	0.265	0.385		0.204	SQM.
9	2	L X W	1.510	0.450		1.359	SQM.
10	6	L X W	0.635	1.560		5.944	SQM.
11	2	L X W	0.650	0.750		0.975	SQM.
12	8	L X W	3.500	1.800		37.800	SQM.
13	2	L X W	5.525	4.000		44.200	SQM.
14	2	L X W	13.135	2.400		63.048	SQM.
15	2	L X W	12.200	1.800		43.920	SQM.
16	2	L X W	7.030	1.225		17.224	SQM.
17	2	L X W	3.125	14.815		92.594	SQM.
18	2	L X W	0.550	2.000		2.200	SQM.
19	2	L X W	2.840	2.850		16.188	SQM.
20	2	L X W	2.400	4.000		19.200	SQM.
21	2	L X W	7.965	0.600		9.558	SQM.
				TOTAL (C) =		415.066	SQM.
NON FAR AREA							
S1	2	L X W	5.000	2.800		28.000	SQM.
S2	2	L X W	3.590	2.850		20.463	SQM.
				TOTAL (D) =		48.463	SQM.
REFUGE AREA							
R1	2	L X W	2.435	6.000		29.220	SQM.
R2	2	L X W	0.875	1.660		2.905	SQM.
R3	2	L X W	0.800	4.100		6.560	SQM.
R4	2	L X W	2.210	1.600		7.072	SQM.
				TOTAL REFUGE AREA (E) =		45.757	SQM.
				TOWER FAR AREA (A-(B+C+D+E)		826.026	SQM.
				FAR AREA UNDER REFUGE		4.436	SQM.
				TOTAL FAR AREA		829.462	SQM.
				TOTAL NON FARAREA (E) =		94.220	SQM.
				TOTAL COVERED AREA = (A-(B+C)		919.246	SQM.

SANCTIONED
TO BE READ WITH THIS OFFICE
MEMO NO.: 36025
DATED: 01/12/22

DINESH KUMAR PA(HQ)

A.T.P. (HQ) Member B.P.A.C. | S.T.P. (HQ) Member Vastu Shastry B.P.A.C. | S.T.P. (G) Member B.P.A.C.

JD. | MEMBER BPAC | A.T.P.

Building Plans have been checked and found in order as per Public Health Services point of view.

Executive Engineer-V, GMDA, Gurugram
Executive Engineer-III Drainage Division, GMDA, Gurugram
Executive Engineer-IV Infra-II, Gurugram Metropolitan Development Authority Gurugram
Executive Engineer (P), GMDA Nodal officer for reports to TCP Deptt.
Chief Engineer, (Infra-II), GMDA Gurugram

This drawing is a "COPYRIGHT" contents of this drawing or part thereof may not be used or reproduced without the permission of the Architect

NO. OF PRINTS	DATE	ISSUED TO	REMARKS
REVISION	DATE	DESCRIPTION	BY

GENERAL NOTES

1. All dimensions are in mm unless mentioned otherwise
2. No dimensions are to be scaled from this drawing.
3. All WC are mechanically ventilated through shaft.

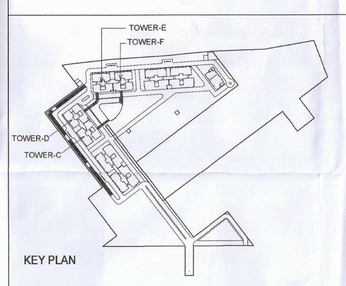

KEY PLAN

SUBMISSION DRAWINGS

CLIENT :
NOURISH DEVELOPERS PVT. LTD.

OWNER'S SIGN.

Nourish Developers Private Limited
Authorised Signatory

ARCHITECT'S SIGN.

Er. LAKSHMI NEHRA, B.Arch. Reg. No. CA/2011/40 Council Road Vijay Nagar Ghaziabad

PROJECT :
BUILDING PLAN FOR RESIDENTIAL COLONY UNDER 'TOD' POLICY ON THE AREA MEASURING 10.30 ACRES (AFTER FREEZING OF AN AREA MEASURING 5.8125 ACRES (46K-10M) FALLING UNDER NCZ AND NON COMPACT POCKET DUE TO NCZ) (LICENCE NO. 106 OF 2022, DATED 5/8/2022 AT SECTOR-113 DISTRICT GURUGRAM, HARYANA BEING DEVELOPED BY NOURISH DEVELOPERS PVT. LTD

DRAWING TITLE
TOWER- C & D
19th (REFUGE) FLOOR PLAN & AREA DIAGRAMS

TOWER- E & F IS SIMILAR BUT MIRRORED

DATE	CHECKED BY	APPROVED BY
SEP, 2022	DEEPAK AGARWAL	
SCALE	DEALT BY	
1:100	SHANKY GARG	DEEPAK AGARWAL

ARCHITECTS:-
C. P. KUKREJA ARCHITECTS
ASHIRWAD BUILDING,
D-1,GREEN PARK,
NEW DELHI - 110016
PHONE :- 011 26863953 FAX :- 011 26865770
EMAIL:-cpka@cpkukreja.com

DRAWING NO.	DRG. NO.
21020/SWD-113/SUB./LATEST/BLOCK-02&03/A-FP19	12
CAD NO.	