LEGEND FOR IRRIGATION SYSTEM:

S. No.	SYMBOL	DESCRIPTION :
01		IRRIGATION LINE
02		DOMESTIC LINE
03		TANKER LINE
04		GARDEN HYDRANT
05		WATER METER

LEGEND FOR DRAINAGE SYSTEM:

S. No.	SYMBOL	DESCRIPTION :
01		STORM WATER LINE
02		STORM MANHOLE
03		RAIN WATER HARVESTING PIT

LEGEND FOR FIRE SERVICES :

S. No.	SYMBOL	DESCRIPTION :
01		FIRE HYDRANT LINE
02	EFHC YH	EXTERNAL FIRE HYDRANT
03		FOUR WAY FIRE BRIGADE CONNECTION
04		TWO WAY FIRE BRIGADE CONNECTION

LEGEND FOR SEWER LINE :

S. No.	SYMBOL	DESCRIPTION :
01		STP OVERFLOW PIPE

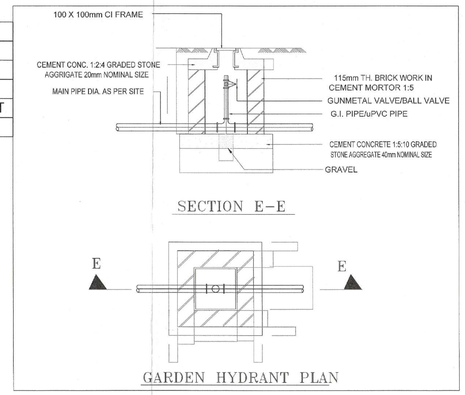

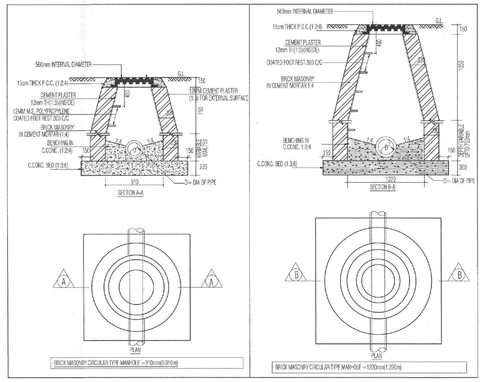

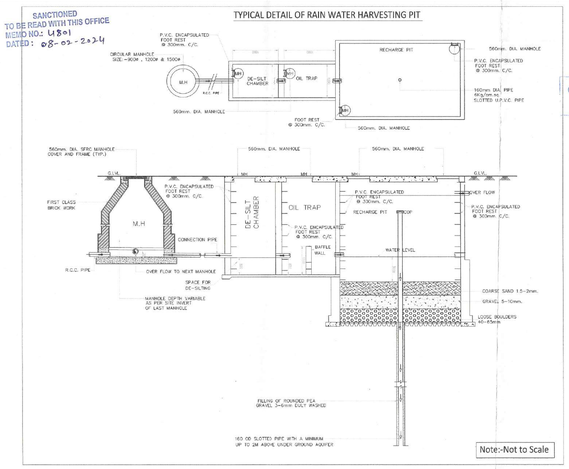

DTP (HQ) S.T.P (HQ) Under Secretary B.P.A.C. | S.T.P (G) Member B.P.A.C. | CTP (HQ) Chairman B.P.A.C.

Consultant Architect | DTP (HQ) | (Dinesh Kumar) PA(HQ)

Note :-

1. BUILDING HAS AUTOMATIC SPRINKLER SYSTEM WHEREVER REQUIRED BY NBC.
2. BUILDING WILL BE DESIGNED (STRUCTURES) AS PER RELEVENT IS CODES FOR EARTH QUAKE RESISTANCE.
3. ALL DIMENSIONS ARE IN METERS.

PROJECT:

"PROPOSED BUILDING PLANS OF COMMERCIAL COLONY MEASURING 3.6562 ACRES (LICENSE NO. 60 OF 2013 DATED 16.07.2013) AND 3.9937 ACRES (LICENSE NO. 61 OF 2013 DATED 16.07.2013) TOTAL AREA MEASURING 7.6499 ACRES IN SECTOR – 82, GURUGRAM MANESAR URBAN COMPLEX BEING DEVELOPED BY ELAN IMPERIAL PRIVATE LIMITED (FORMERLY KNOWN AS AMBIENCE INFRASTRUCTURE DEVELOPERS PVT. LTD.)"

ARCHITECTS

OWNER'S SEAL & SIGNATURE

For Elan Imperial Private Limited
Authorised Signatory

ARCHITECT'S SEAL & SIGNATURE

RAJINDER KUMAR
CA/2490/75

NOV.-2023. | Scale : 1:400

Drawing Title:- SITE PLAN SERVICES | Drawing No.- A-02

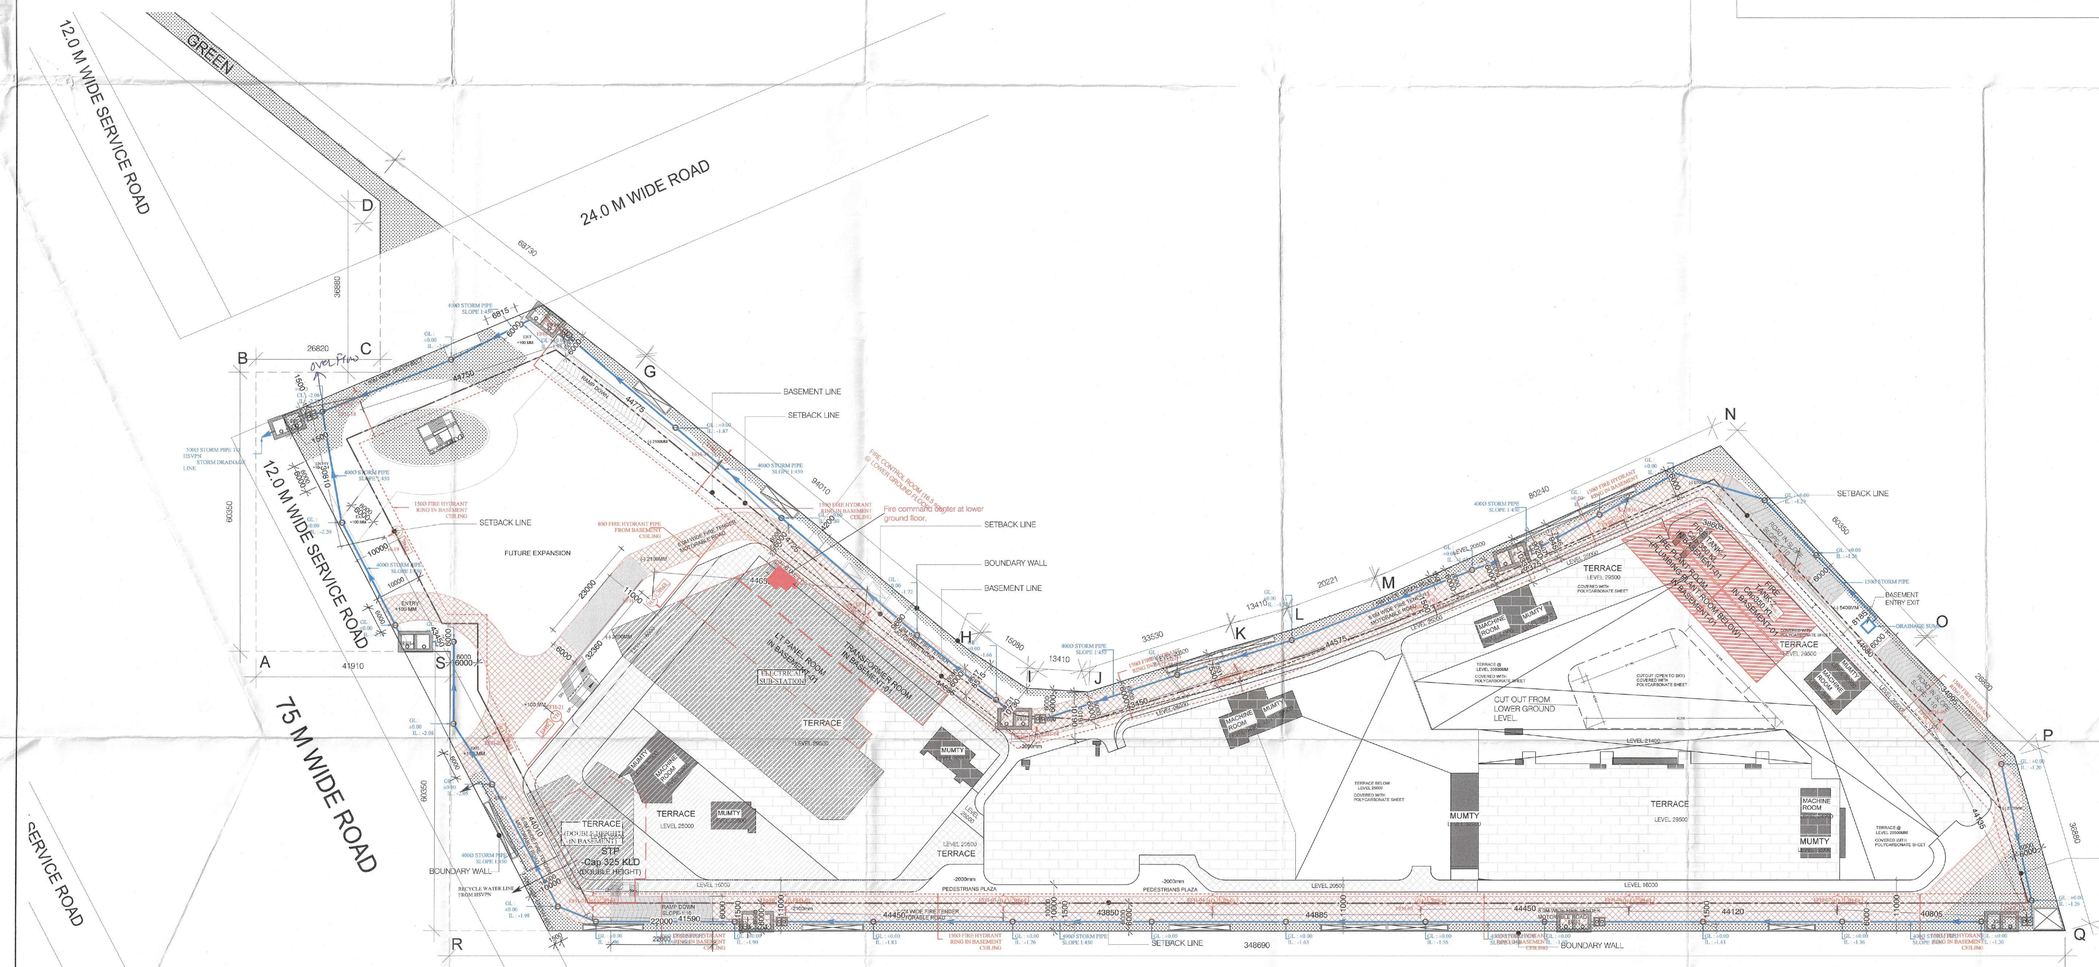

Checked and found ok for Public Health (Internal) Service only subject to comments in in forwarding letter No. 271377-DU 20/12/2023

Superintending Engineer (HQ) for Chief Engineer-I HSVP, Panchkula

SITE PLAN SERVICES