



MUMTY AREA CALCULATION

GROSS – A							
m	0.6	X	(8.439+8.750)	X	0.585	=	4.952 SQ.MT
m1	1	X	8.750	X	8.605	=	84.044 SQ.MT
m2	0.3	X	(9.200+13.215)	X	1.360	=	15.242 SQ.MT
m3	0.6	X	(3.600+2.720)	X	0.179	=	0.429 SQ.MT
m4	0.6	X	(2.240+2.900)	X	0.385	=	0.889 SQ.MT
m5	0.3	X	1.900	X	6.910	=	40.180 SQ.MT
m6	0.6	X	(2.240+2.900)	X	0.385	=	0.889 SQ.MT
m7	0.6	X	(3.600+2.720)	X	0.179	=	0.429 SQ.MT
m8	0.6	X	3.460	X	6.280	=	13.048 SQ.MT
m9	0.6	X	3.460	X	6.990	=	10.363 SQ.MT
m10	1	X	8.789	X	6.990	=	29.842 SQ.MT
m11	0.6	X	3.460	X	6.990	=	10.363 SQ.MT
					TOTAL	=	196.467 SQ.MT

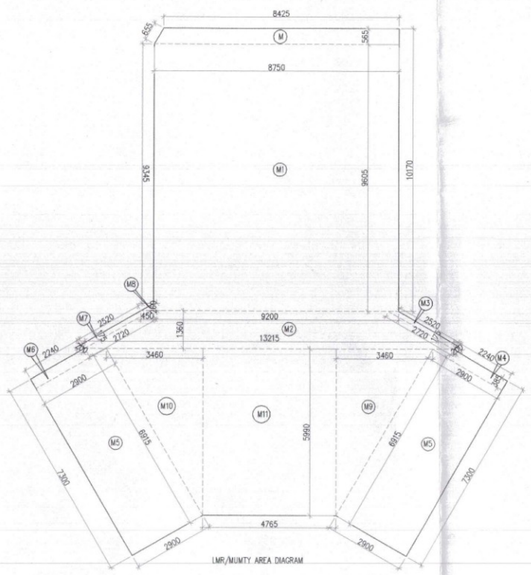

MRL FLOOR PLAN
TOWER-A
LVL.+163500

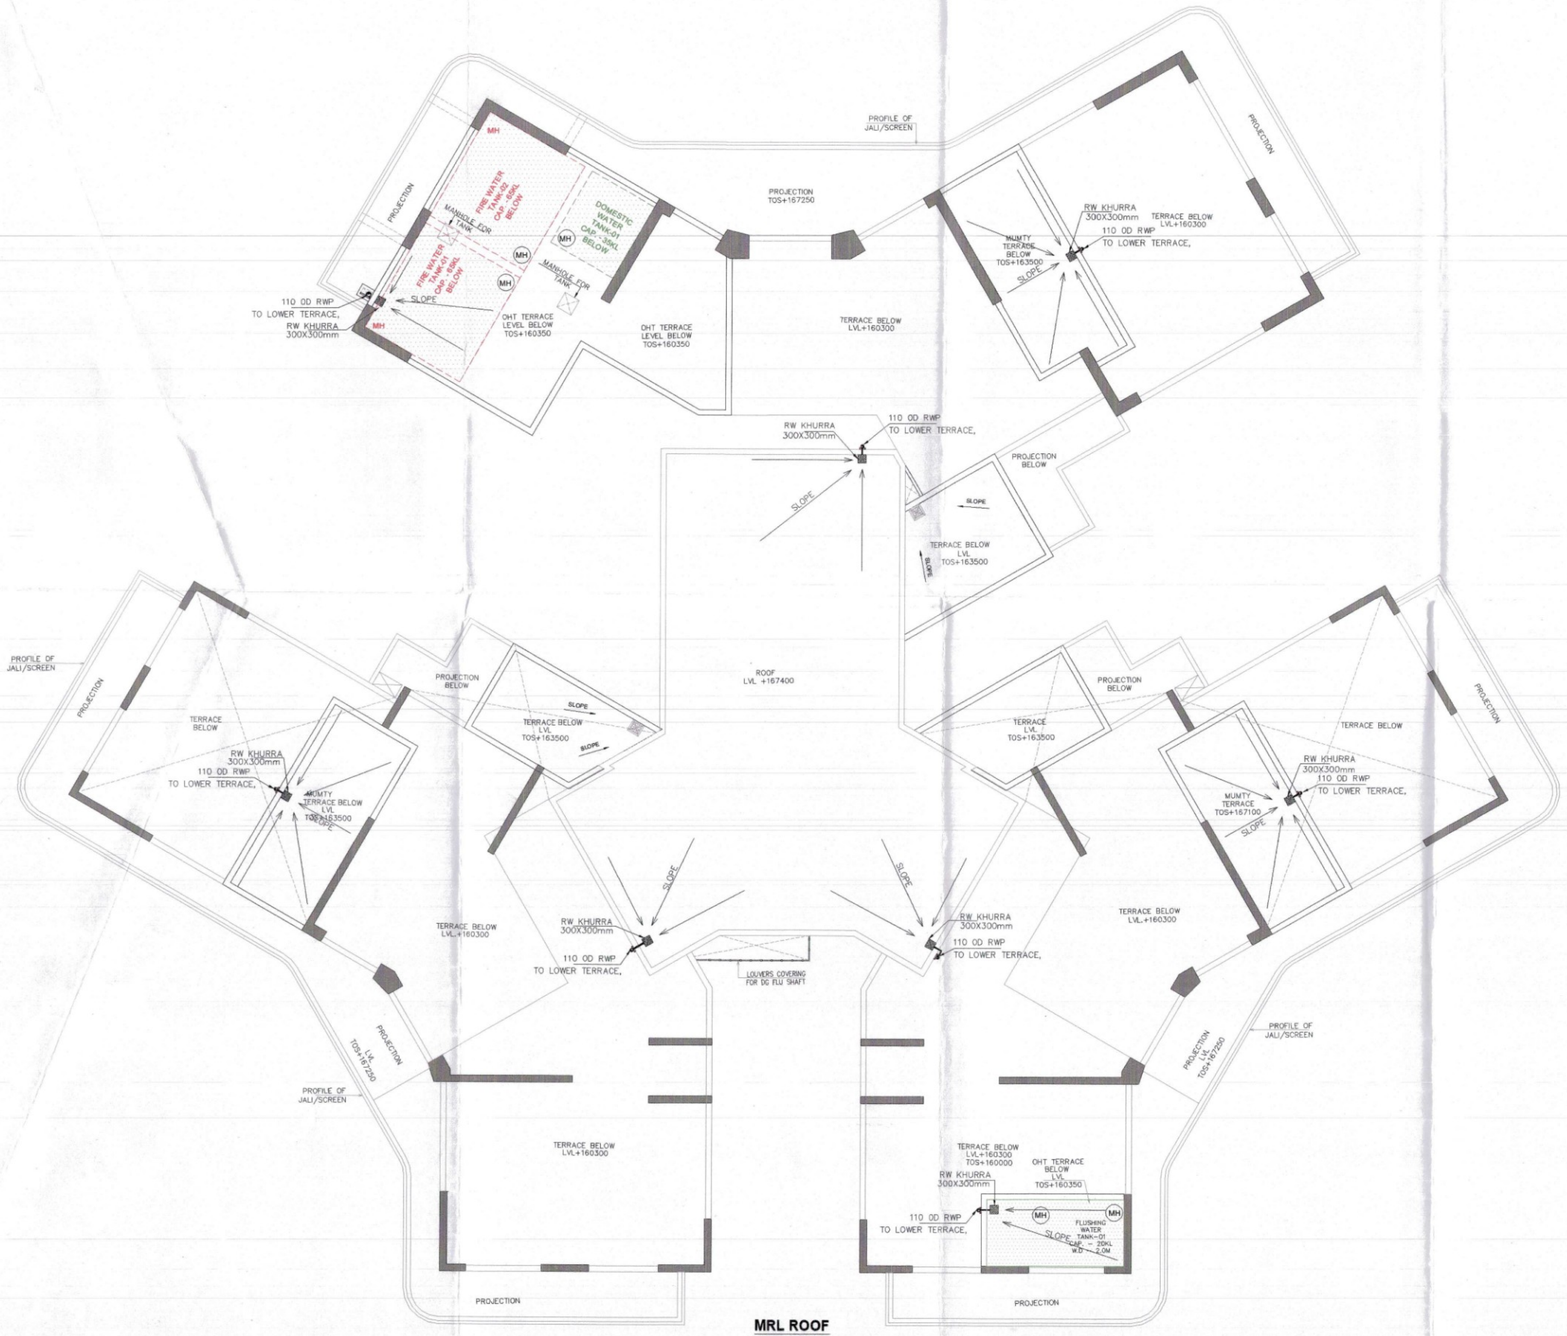

MRL ROOF
TOWER-A
LVL.+167400

PLUMBING VERTICAL PIPES SCHEDULES–		
1		100Ø SOIL PIPE
2		100Ø WASTE PIPE
2A		100Ø KITCHEN WASTE PIPE
2B		100Ø UTILITY WASTE PIPE
3		100Ø VENT PIPE
4		DOMESTIC WATER SUPPLY MAIN PIPE
5		DOMESTIC WATER SUPPLY BRANCH PIPE
6		FLUSHING WATER SUPPLY MAIN PIPE
7		FLUSHING WATER SUPPLY BRANCH PIPE
8		DOMESTIC WATER RISER TO OHT
9		FLUSHING WATER RISER TO OHT
R		ROOF RAIN WATER PIPE
RWP		BALCONY RAIN WATER PIPE
WC		WC DROP CUTOUT SIZE 150x150mm
FT		FLOOR TRAP CUTOUT SIZE 150x150mm
FD		FLOOR DRAIN CUTOUT SIZE 100x100mm
WB		WASH BASIN CUTOUT SIZE 75x75MM
BC		BALCONY DRAIN
		RAIN WATER KHURRA SIZE 450X450 MM

PLUMBING VERTICAL PIPES SCHEDULES–	
	110 OD UPVC RAIN WATER PIPE FOR MUMTY
	110 OD UPVC RAIN WATER PIPE
	RW KHURRA 300X300mm

Note :–

1. BUILDING HAS AUTOMATIC SPRINKLER SYSTEM WHEREVER REQUIRED BY NBC.
2. BUILDING WILL BE DESIGNED (STRUCTURES) AS PER RELEVENT IS CODES FOR EARTH QUAKE RESISTANCE.
3. ALL TOILET & KITCHEN HAVE PERMANENT VENTILATION /EXHAUST
4. ALL BUILDINGS ARE NATURALLY VENTILATED AND WHERE EVER REQUIRED MECHANICAL VENTILATION IS PROPOSED WITH 100% POWER BACKUP.

Project

PROPOSED BUILDING PLAN OF GROUP HOUSING COLONY FOR PHASE 3 AREA MEASURING 8.19375 ACRES PART OF TOTAL LICENSED LAND MEASURING 34.175 ACRES(LICENCE NO. 16 OF 2008 DATED 31.01.2008, LICENCE NO. 28 OF 2008 DATED 17.02.2008, LICENCE NO. 44 OF 2011 DATED 13.05.2011) IN SECTOR-59 GURUGRAM MANESAR URBAN COMPLEX BEING DEVELOPED BY BTVS BUILDWELL PVT LTD. AND OTHERS IN COLLABORATION WITH BASE EXPORTS PVT LTD. AND BUZZ HOTELS PVT. LTD.

Architects:

Morphogenesis
Plot No. 41, Industrial Estate,
Okhla Phase-III,
New Delhi 110020, India
TEL: +91 11 41828070
FAX: 91 11 26490351
E Mail:studio@morphogenesis.org

Associate Architects:

SBA Design N Code LLP
Architecture·Codes·Interiors
(Formerly known as RSMS)
Plot no. 10 A&B, Bhawani Kunj,
Behind D2,Vasant Kunj,
New Delhi-110070.
Mob.: 9810791652,9811077209

S.T.P.(HQ) Member Secretary B.P.A.C. | S.T.P.(C) Member B.P.A.C. | C.T.P.(HR) Chairman B.P.A.C.
DTP(HQ) | ATP(HQ)
JD. | ATP
KUMAR PA(HQ)
ASTO. (HQ) | FBO. (HQ)
for Chief Engineer HSVP, Panchkula

ENGINEER'S SEAL & SIGNATURE

SANCTIONED
TO BE READ WITH THIS OFFICE
MEMO NO.:
DATED :

BIP HOLDER SEAL & SIGNATURE

ARCHITECT'S SEAL & SIGNATURE

REENA SHARMA
B.ARCH
CA/2016/77247

JUL.–2026 | Scale : 1:100

Drawing Title:–
MRL FLOOR PLAN & ROOF PLAN
AREA CALCULATION
(TOWER-A)

Drawing No:–
TA-15
03–20072026