
DTP (HQ) Member Secretary BPAC | STP (HQ) Special Invitee | CTP Chairman BPAC | JD (H) | DTP (H) | STP (H) (MEMBER) B.P.A.C.


SANCTIONED
VIDE MEMO No.2871/L DATED 05.08.2025

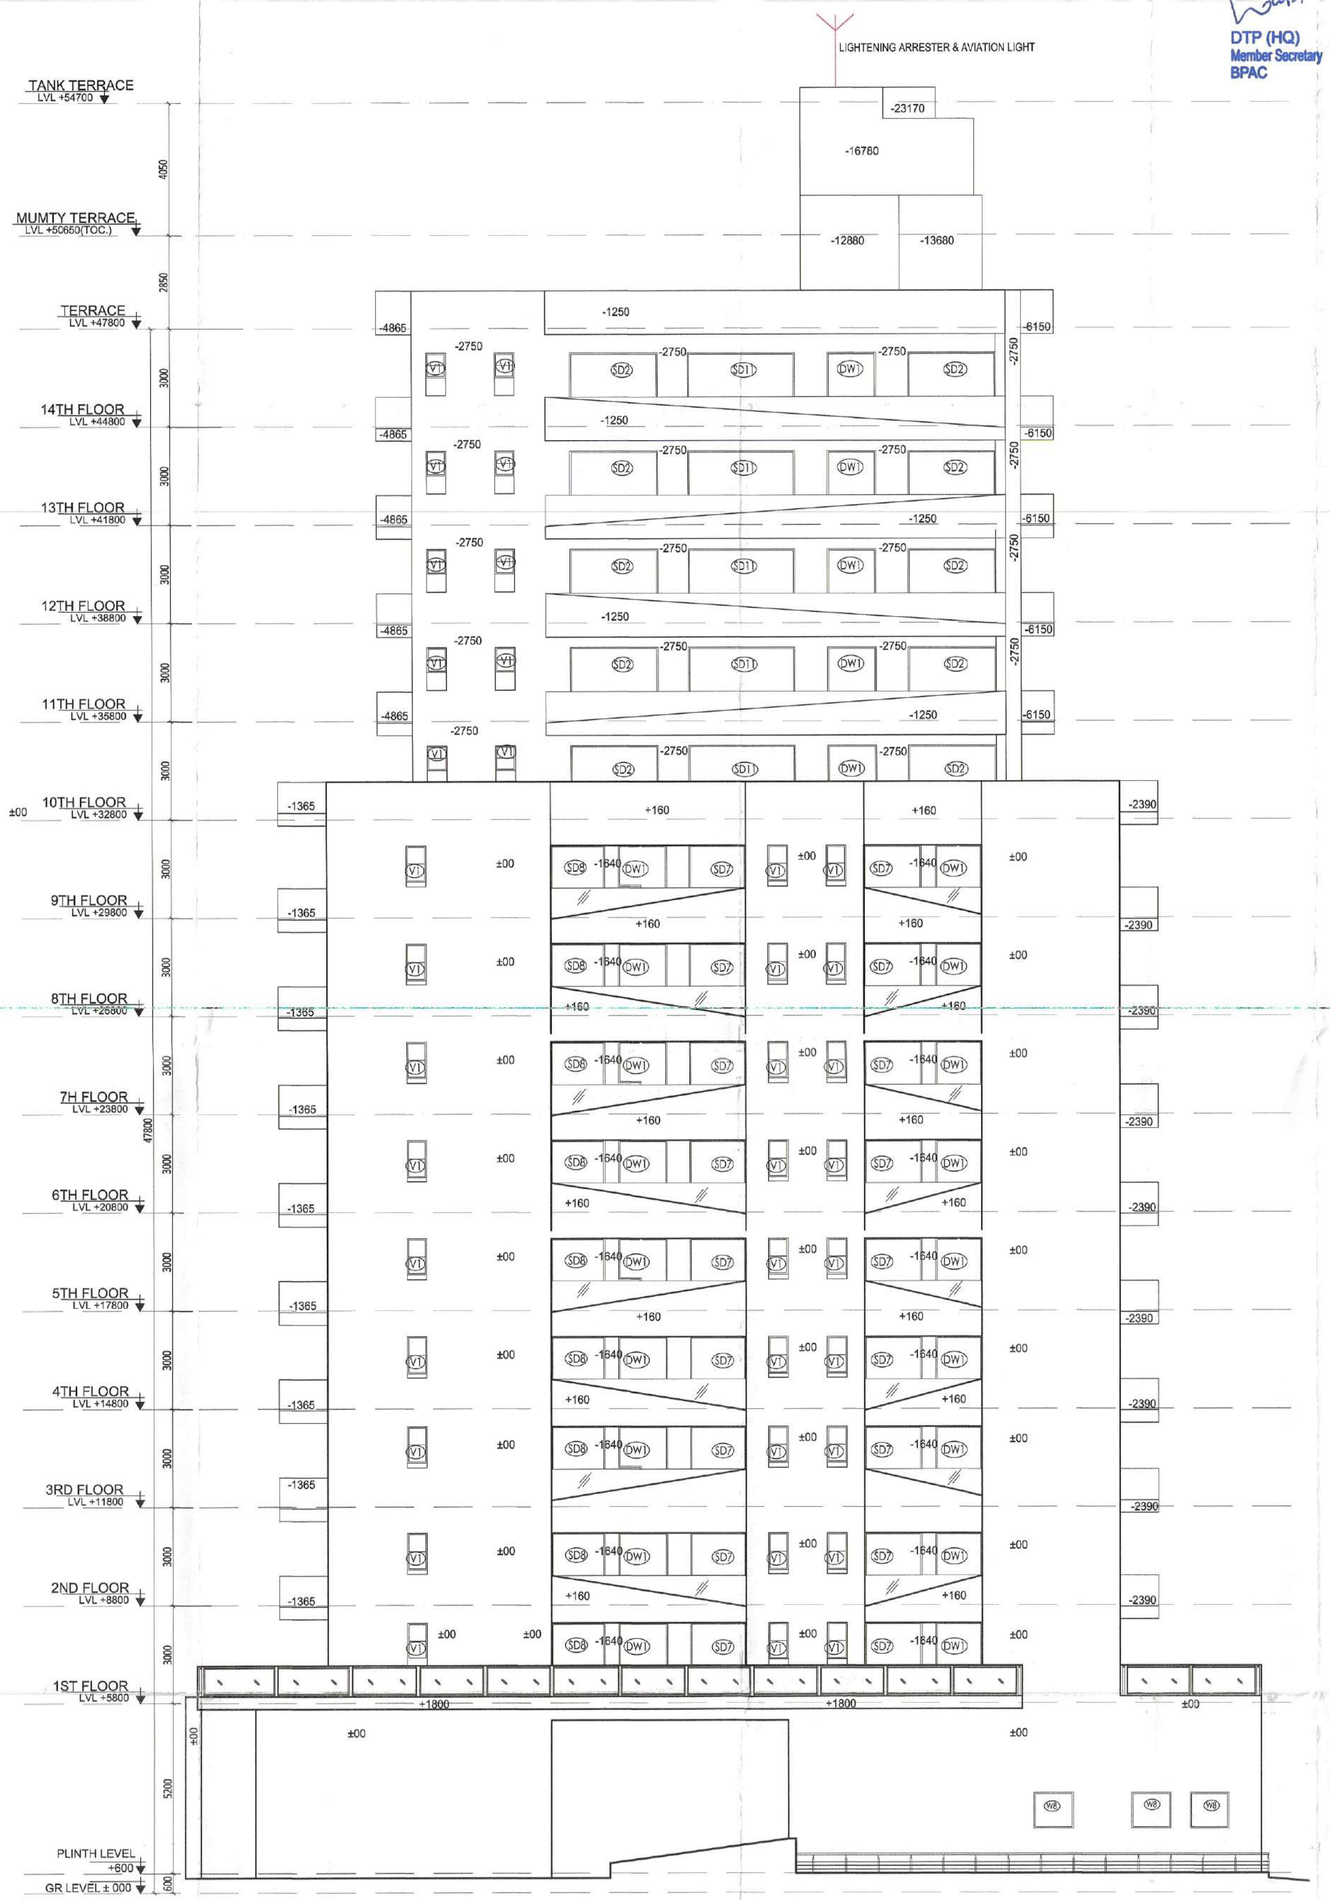

ELEVATION-B (REAR ELEVATION)



ELEVATION-D (RIGHT SIDE)

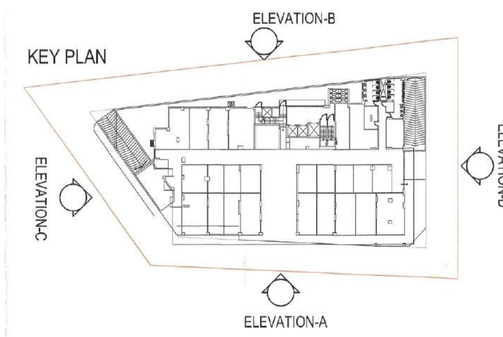

SUBMISSION DRAWING

PROJECT: REVISED BUILDING PLAN FOR GROUP HOUSING (GH1) AREA MEASURING 0.75989 ACRES IN SEC- 23A, GURUGRAM BEING DEVELOPED BY **M/S METADESIGN SOLUTIONS PVT. LTD.**

ARCHITECT: DAULAT & PUNEET ARCHITECTS LLP
408, Fourth Floor, Sun City Trade Tower, Sector - 21, Gurugram - 122016,
DnP ARCHITECTS LLP. E-MAIL: info@dnparchitects.com, Phone :-91-124-4375444
Architecture Interior Planning Vastu

ARCHITECT SIGN: DAULAT & PUNEET ARCHITECTS LLP CA/2017/68437 | OWNER SIGN | For MetaDesign Solutions Pvt. Ltd. Authorised Signatory

SCALE	AS-PER MENTION
DATE ISSUED	26/05/2025
DRAWN BY	HARISH JANGRA
CHECKED BY	DAULAT GARG

DRAWING: REAR & RIGHT SIDE ELEVATION

DWG NO: MDS/14