

FIRE - FIGHTING LEGEND		
SYMBOL		DESCRIPTION
(A)		1500 MS FIRE PIPE GROUND TO10th FLOOR WING- A,B&C LOWER ZONE
(A')		1500 MS FIRE PIPE UPPER ZONE 11th TO 23rd FL. WING- A & WING-C 11th to16 FLOOR UPPER ZONE
(B)		1500 MS SPRINKLER PIPE GROUND TO10th FLOOR WING- A,B&C LOWER ZONE
(B')		1500 MS SPRINKLER PIPE UPPER ZONE 11th TO 23TH FL. WING- A & WING C 11th TO16th FLOOR UPPER ZONE
(C)		500 DRAIN PIPE
(D)		800 DRAIN PIPE
(E)		1500 MS SPRINKLER ALTERNATE RISER GROUND TO10th FLOOR WING- A & C LOWER ZONE
(F)		1500 MS SPRINKLER ALTERNATE RISER UPPER ZONE 11th TO 23th FL. WING- A & WING-C 11th TO16th FLOOR UPPER ZONE
		4.5 KG CO2 TYPE EXTINGUISHER
		ABC TYPE EXTINGUISHER
		PENDENT SPRINKLER
		UP-RIGHT SPRINKLER
FHC		FIRE HOSE CABINET
ARV		AIR RELEASE VALVE
ACT		AIR CUSHION TANK

TOILET INTERNAL DETAIL	
SYMBOL	ABBREVIATION
(A)	1000 SOIL PIPE
(B)	1000 WASTE PIPE
(C)	500 WASTE PIPE
(D)	400 WASTE PIPE
(E)	400 SOIL PIPE
FD	FLOOR DRAIN
FT	FLOOR TRAP
UT	URINAL TRAP
(S)	SNOOKER CLOSET
COP	CLEAN OUT PLUG
FCO	FLOOR CLEAN OUT


SHAFT PIPE DETAIL			
SYMBOL	ABBREVIATION	DESCRIPTION	
1a	SP	150Ø SOIL PIPE	
1	SP	1000 SOIL PIPE	
2b	WP	150Ø WASTE PIPE	
2	WP	1000 WASTE PIPE	
2a	WP	1000 WASTE PIPE FOR AHU	
3a	AP	1000 ANTI-SIPHONAGE PIPE	
3	AP	750 ANTI-SIPHONAGE	
4	DWS PIPE	DOMESTIC WATER SUPPLY PIPE	
5a	DWS	DOMESTIC WATER SUPPLY PIPE RETAIL/BASEMENT	
5	FWS	FLUSHING WATER SUPPLY PIPE	
6a	DWS	DOMESTIC WATER SUPPLY PIPE FOR RETAIL/BASEMENT	
6	DWSR	DOMESTIC WATER SUPPLY RISER	
7	FWSR	FLUSHING WATER SUPPLY RISER	
8	SWSR	SOFT WATER SUPPLY RISER	
9	P.D.	1000 SWIMMING POOL DRAIN PIPE	
R	RWP	2000 RAIN WATER PIPE TERRACE	
R	RWP	1000 RAIN WATER PIPE (BALCONY)	
		600MM WIDE SHAFT ACCESS DOOR	

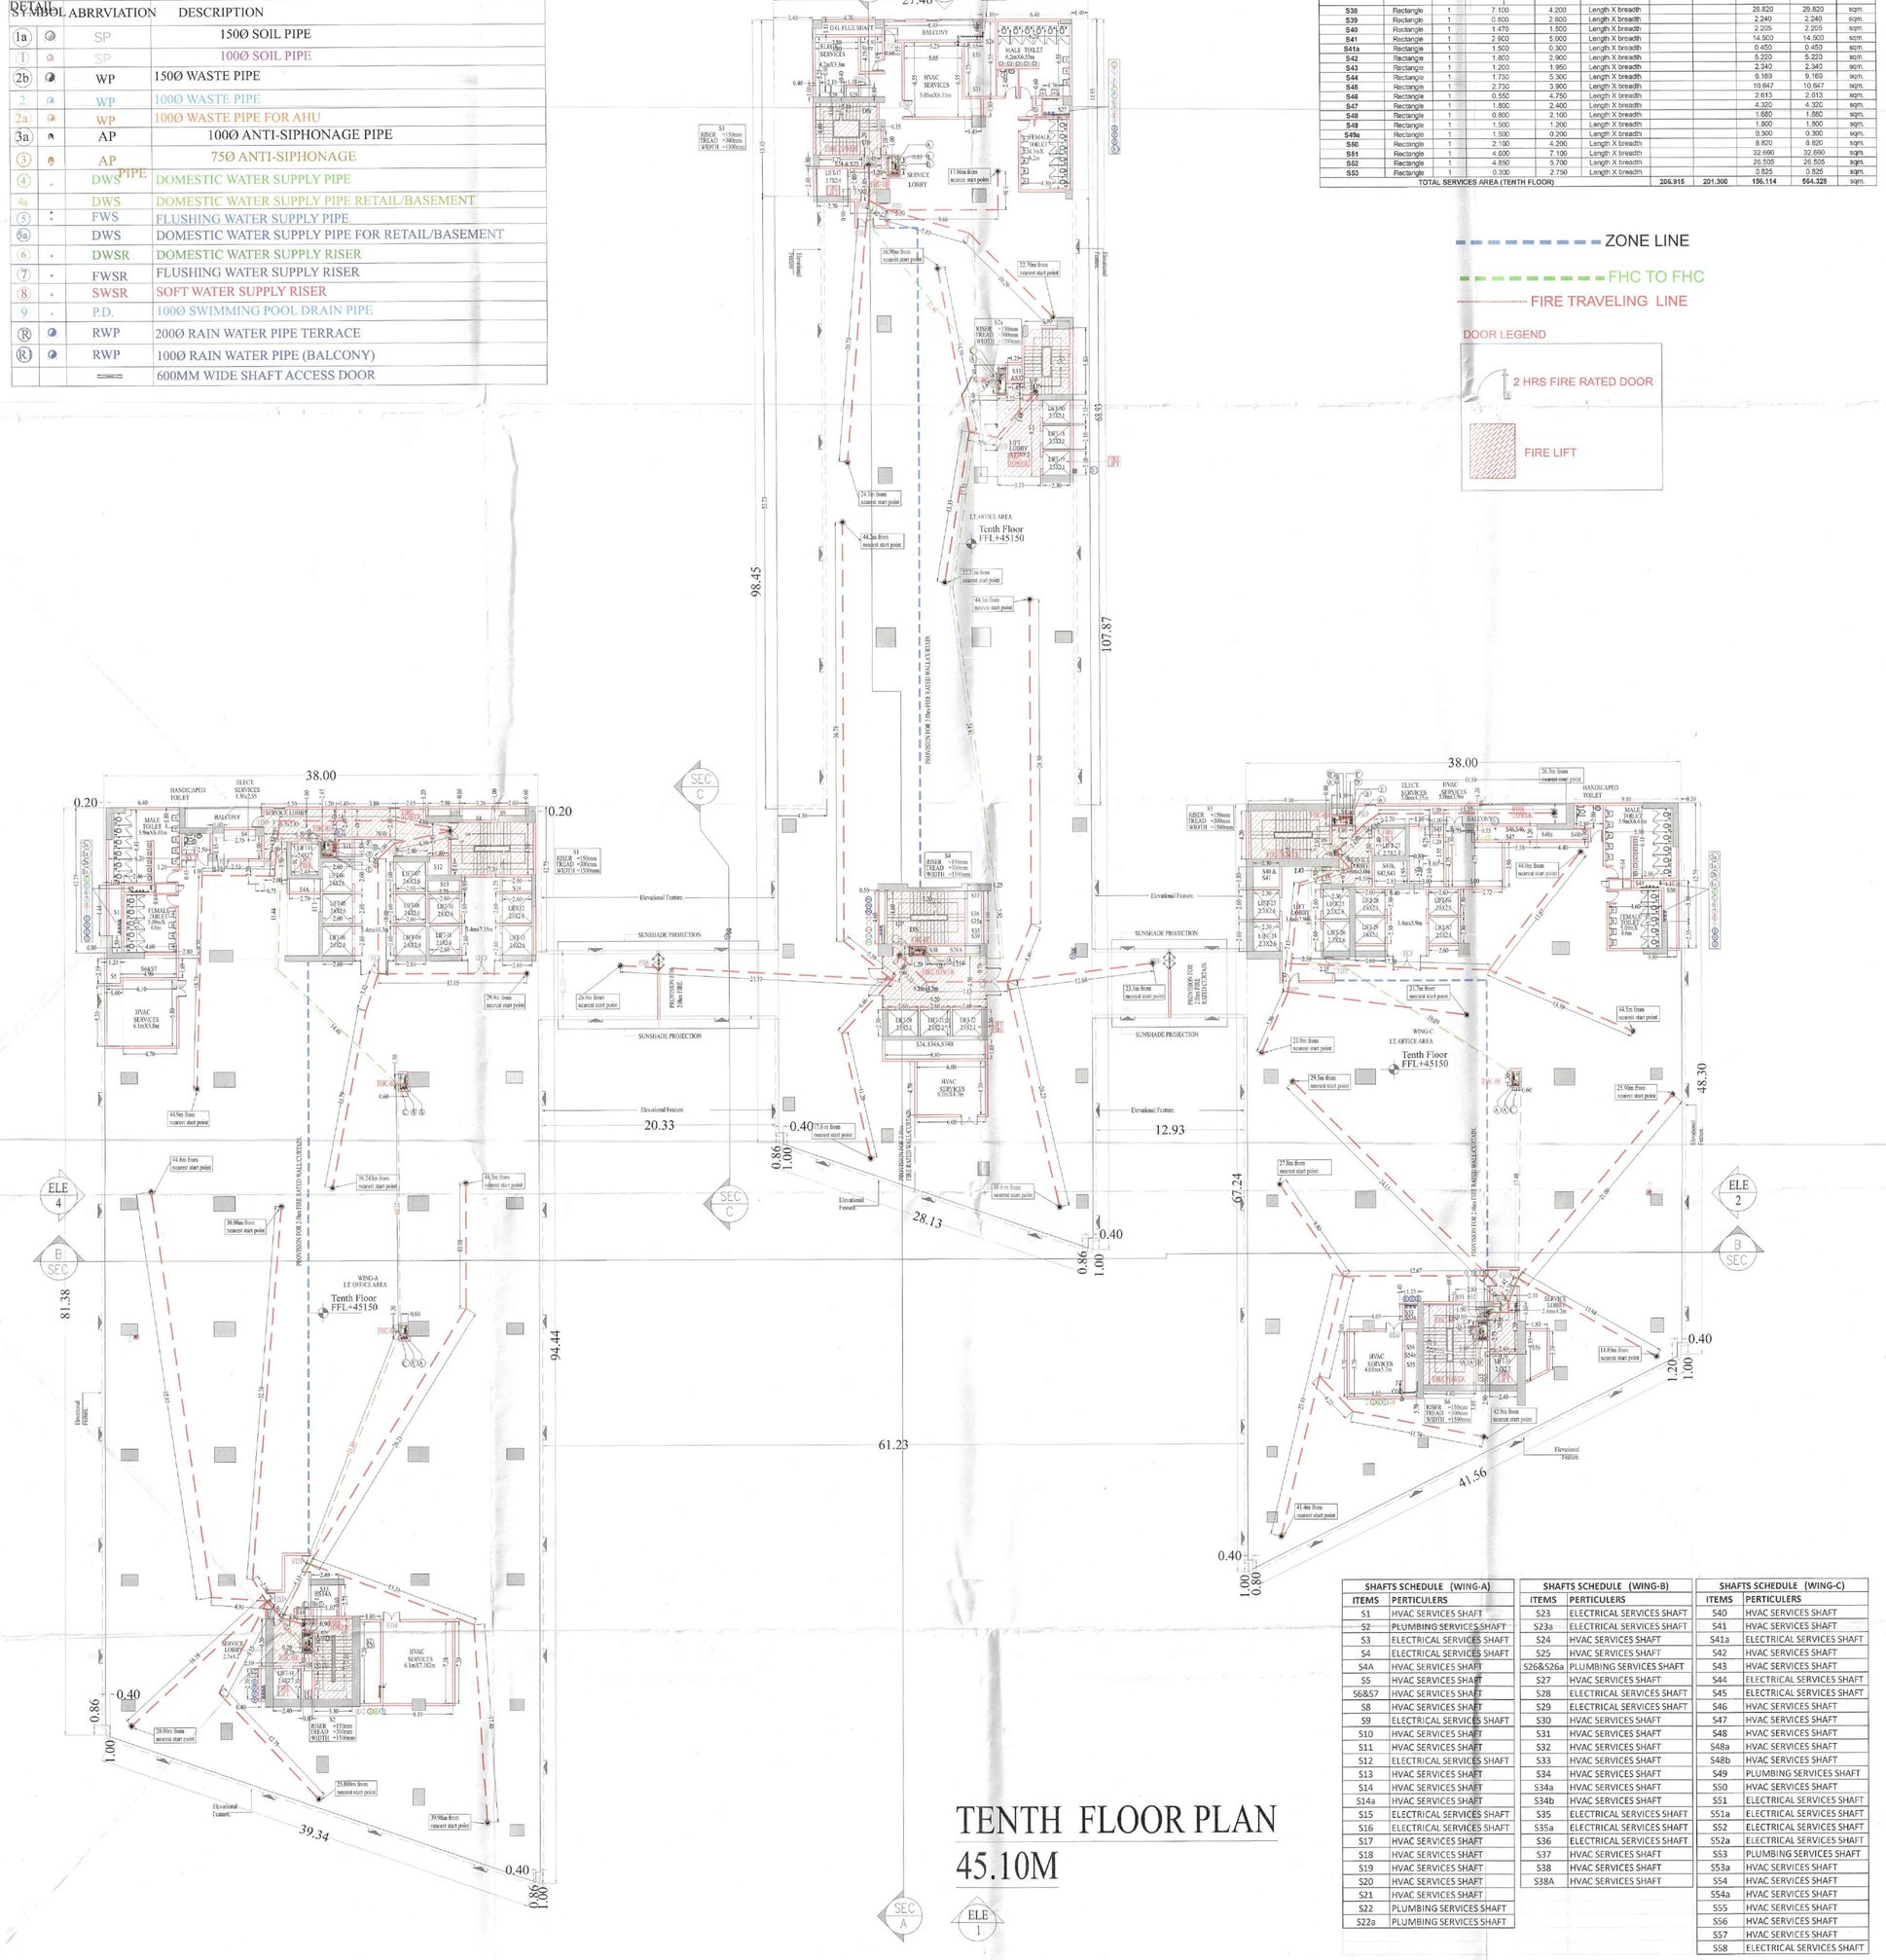


TENTH FLOOR PLAN
45.10M

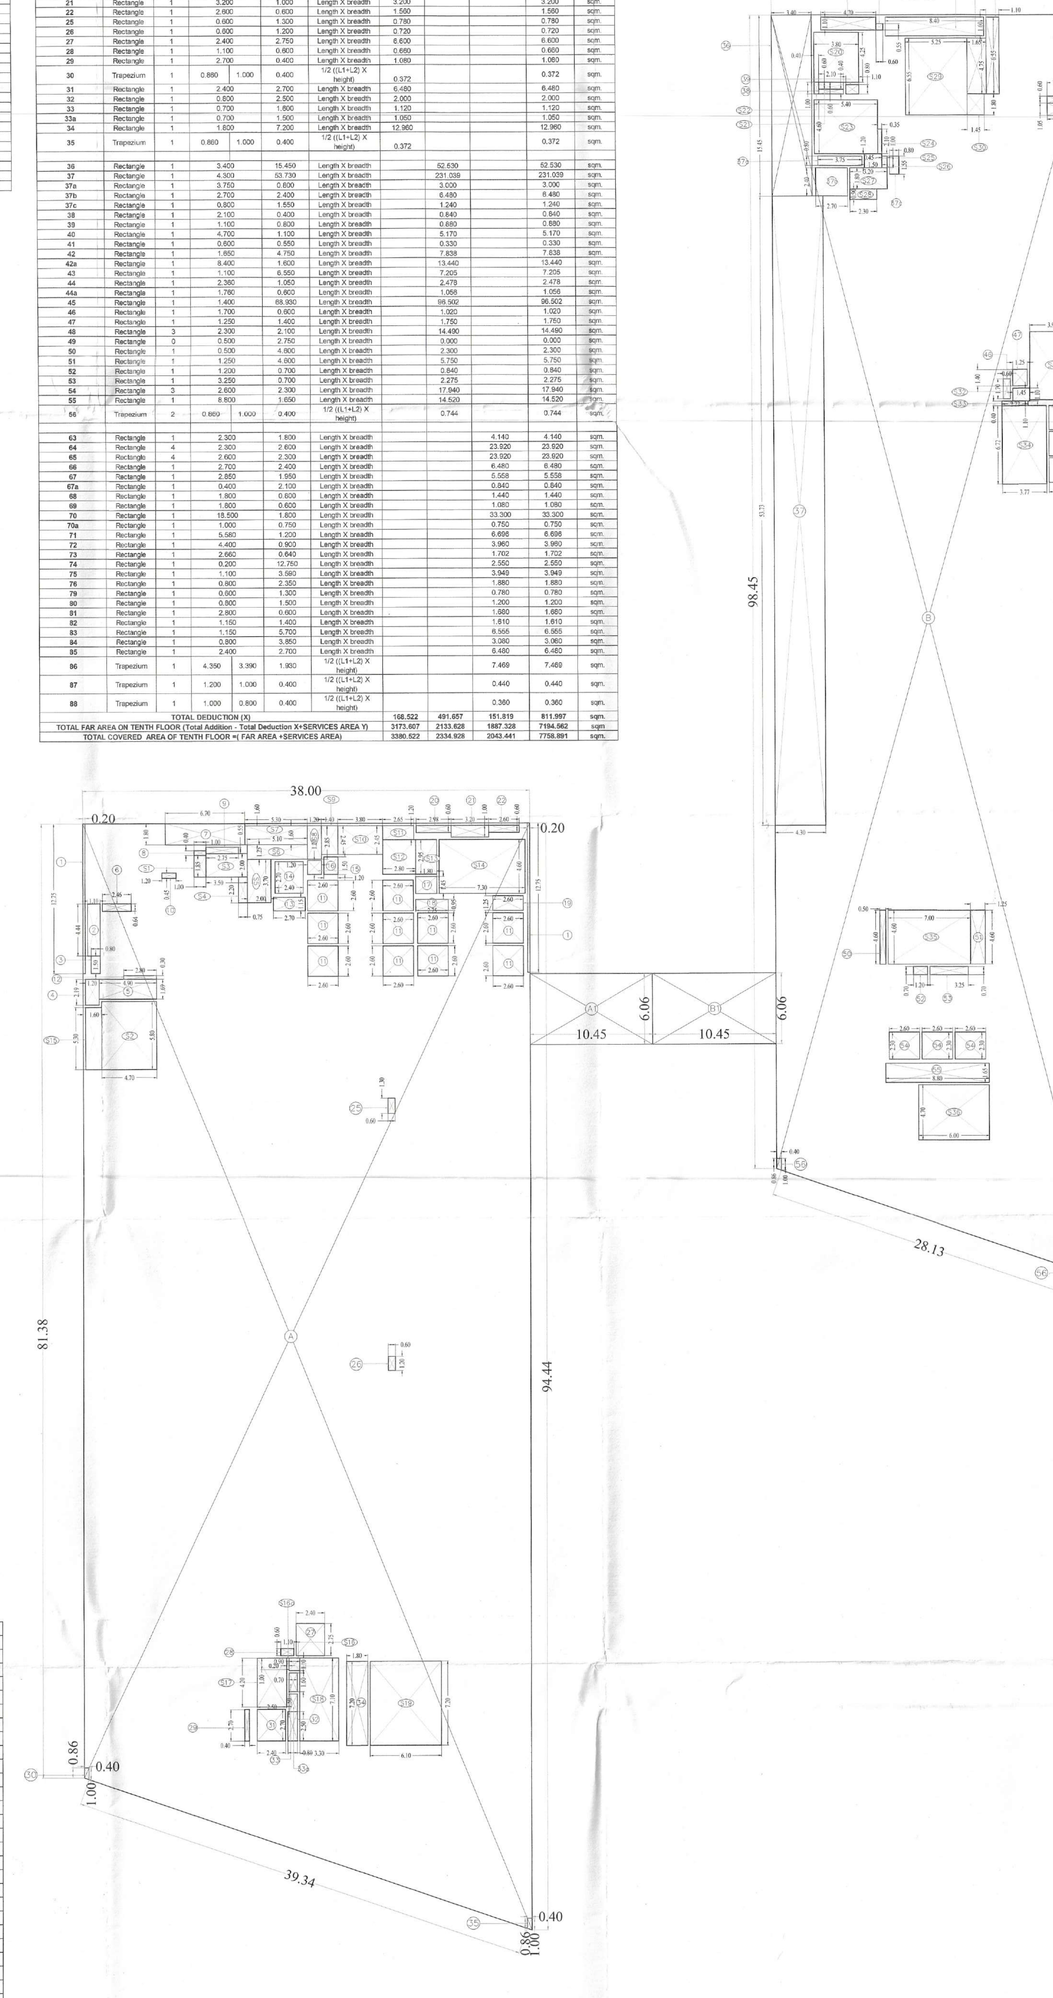

AREA DIAGRAM
TENTH FLOOR PLAN

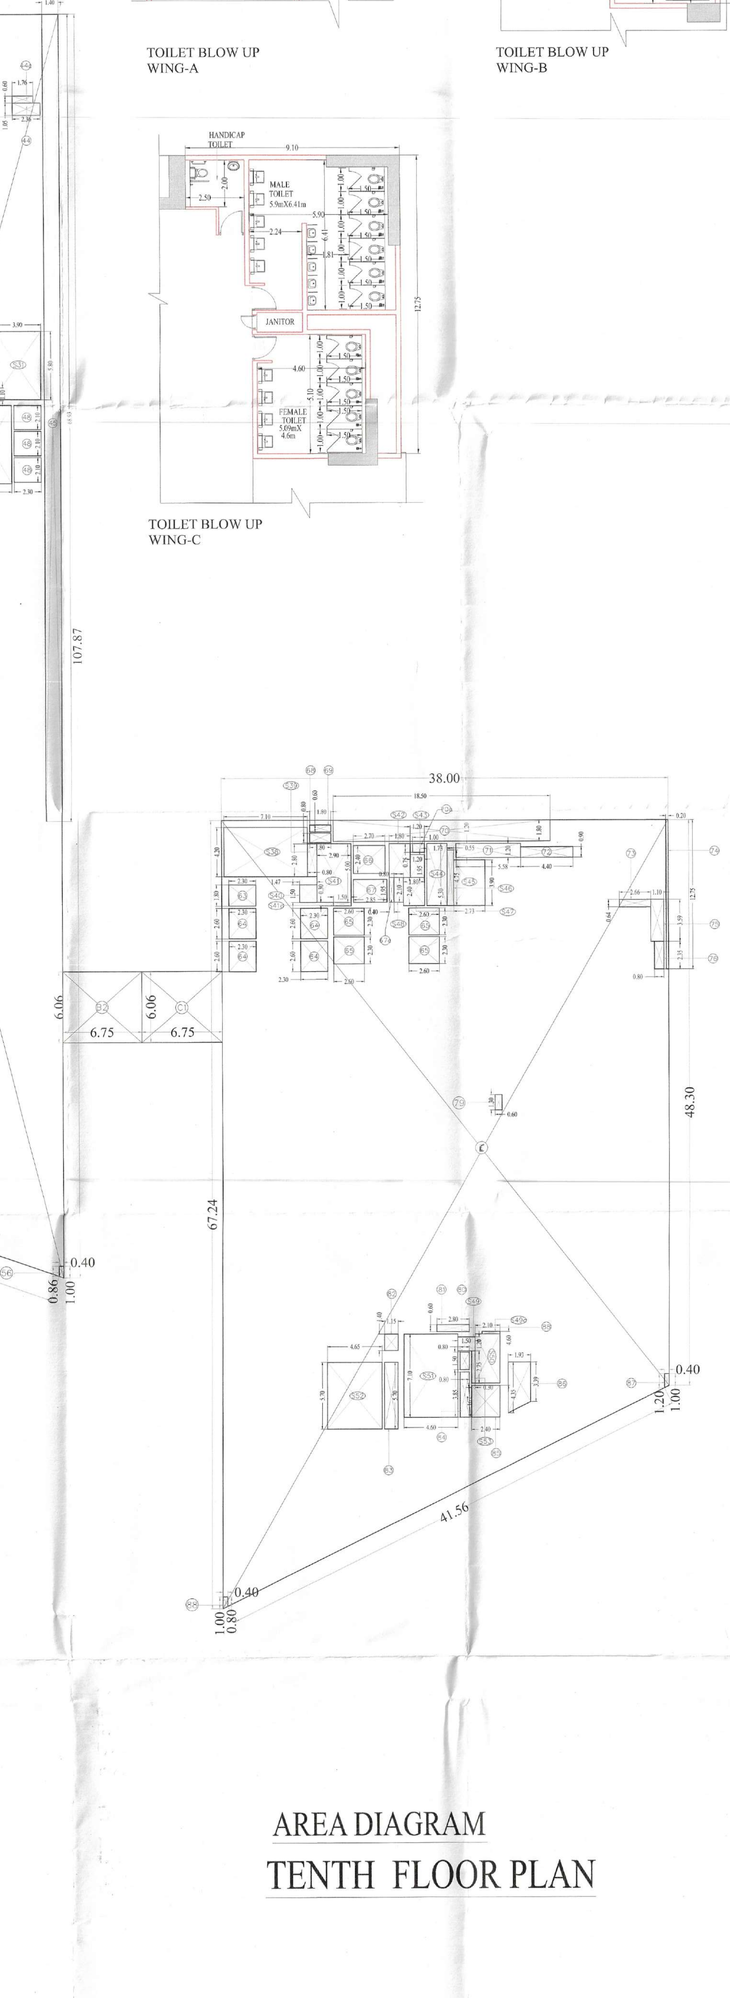

TOILET BLOW UP
WING-A

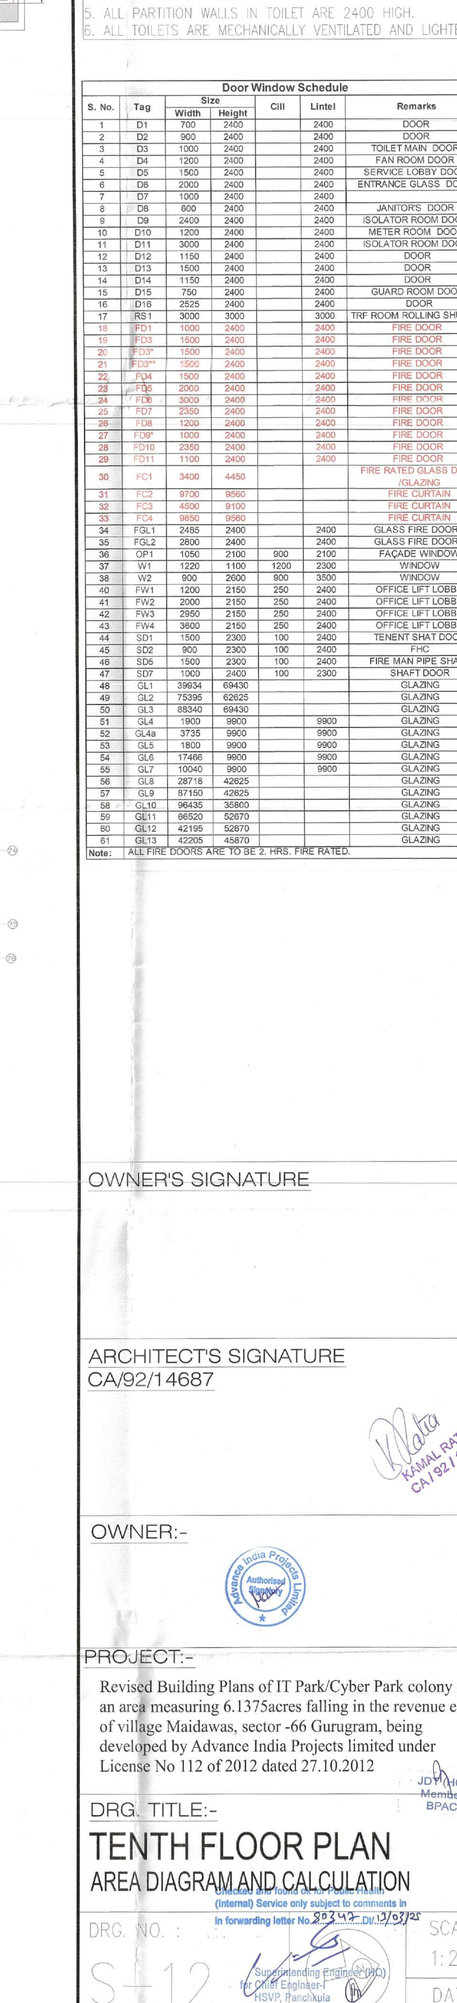

TOILET BLOW UP
WING-B

TOILET BLOW UP
WING-C

SERVICE AREA (TENTH FLOOR) DETAIL								
			Dimension (in meters)					
	Description	Number	Length	Breadth	Calculation			Unit
S1	Rectangle	1	1.600	1.600	Length X breadth	2.560		sqm.
S1	Rectangle	1	4.700	5.800	Length X breadth	27.260		sqm.
S3	Rectangle	1	3.500	2.000	Length X breadth	7.000		sqm.
S6	Rectangle	1	1.500	2.000	Length X breadth	3.000		sqm.
S7	Rectangle	1	5.100	1.200	Length X breadth	6.370		sqm.
S7	Rectangle	1	5.500	1.600	Length X breadth	8.480		sqm.
S8	Rectangle	1	5.500	1.600	Length X breadth	8.480		sqm.
S9	Rectangle	1	1.600	2.400	Length X breadth	3.400		sqm.
S10	Rectangle	1	3.800	2.450	Length X breadth	9.310		sqm.
S11	Rectangle	1	2.900	1.200	Length X breadth	3.180		sqm.
S12	Rectangle	1	2.900	2.900	Length X breadth	8.260		sqm.
S13	Rectangle	1	2.900	2.900	Length X breadth	8.260		sqm.
S14	Rectangle	1	4.600	2.900	Length X breadth	13.340		sqm.
S16	Rectangle	1	5.800	1.100	Length X breadth	7.420		sqm.
S17	Rectangle	1	2.900	1.100	Length X breadth	2.990		sqm.
S16a	Rectangle	1	0.200	1.900	Length X breadth	0.200		sqm.
S21	Rectangle	1	2.900	1.400	Length X breadth	15.000		sqm.
S18	Rectangle	1	5.900	1.100	Length X breadth	23.600		sqm.
S19	Rectangle	1	6.000	7.360	Length X breadth	43.900		sqm.
S20	Rectangle	1	5.800	4.250	Length X breadth	16.150		sqm.
S21	Rectangle	1	2.700	1.800	Length X breadth	1.260		sqm.
S22	Rectangle	1	0.400	1.550	Length X breadth	0.400		sqm.
S23	Rectangle	1	0.400	1.550	Length X breadth	0.400		sqm.
S24	Rectangle	1	5.000	3.100	Length X breadth	4.730		sqm.
S25	Rectangle	1	1.500	1.200	Length X breadth	1.800		sqm.
S26	Rectangle	1	0.400	1.050	Length X breadth	0.400		sqm.
S27	Rectangle	1	3.200	1.600	Length X breadth	5.780		sqm.
S28	Rectangle	1	5.000	3.100	Length X breadth	4.730		sqm.
S29	Rectangle	1	5.000	3.100	Length X breadth	14.356		sqm.
S30	Rectangle	1	1.400	1.000	Length X breadth	2.610		sqm.
S31	Rectangle	1	3.000	5.836	Length X breadth	22.608		sqm.
S32	Rectangle	1	1.400	1.100	Length X breadth	1.556		sqm.
S33	Rectangle	1	2.200	1.400	Length X breadth	2.555		sqm.
S34	Rectangle	1	5.700	4.000	Length X breadth	20.520		sqm.
S35	Rectangle	1	2.700	1.800	Length X breadth	4.000		sqm.
S36	Rectangle	1	4.000	4.700	Length X breadth	26.200		sqm.
S38	Rectangle	1	7.100	4.200	Length X breadth		29.820	sqm.
S39	Rectangle	1	0.600	2.800	Length X breadth		2.240	sqm.
S40	Rectangle	1	1.400	1.000	Length X breadth		1.400	sqm.
S41	Rectangle	1	2.800	5.800	Length X breadth		14.900	sqm.
S41a	Rectangle	1	5.900	0.900	Length X breadth		5.455	sqm.
S42	Rectangle	1	1.900	2.900	Length X breadth		5.220	sqm.
S43	Rectangle	1	1.200	1.900	Length X breadth		2.340	sqm.
S44	Rectangle	1	1.200	1.900	Length X breadth		2.340	sqm.
S48	Rectangle	1	2.700	3.900	Length X breadth		10.647	sqm.
S48	Rectangle	1	0.550	4.750	Length X breadth		2.613	sqm.
S47	Rectangle	1	5.200	2.400	Length X breadth		4.320	sqm.
S48	Rectangle	1	0.800	2.100	Length X breadth		1.680	sqm.
S48	Rectangle	1	1.000	1.200	Length X breadth		1.200	sqm.
S48a	Rectangle	1	3.700	3.900	Length X breadth		3.900	sqm.
S49	Rectangle	1	3.100	4.200	Length X breadth		8.600	sqm.
S50	Rectangle	1	4.000	2.136	Length X breadth		32.656	sqm.
S52	Rectangle	1	4.650	5.796	Length X breadth		26.938	sqm.
S52	Rectangle	1	0.700	2.750	Length X breadth		1.925	sqm.
TOTAL SERVICES AREA (TENTH FLOOR)						209.910	201.356	156.114

DETAIL OF TENTH FLOOR FAR AREA									
ADDITION									
			Dimension (in meters)						
Description	Type	Number	Length	Breadth	Calculation	WING-A	WING-B	WING-C	Unit
A	Trapezium	1	81.380	54.440	36.900	3540.580			sqm.
A1	Rectangle	1	10.455	6.660	Length X breadth	83.527			sqm.
B	Trapezium	1	38.450	107.870	27.460		2826.084		sqm.
B1	Rectangle	1	10.455	6.660	Length X breadth	83.527			sqm.
B2	Rectangle	1	5.700	8.000	Length X breadth	45.600			sqm.
C	Trapezium	1	67.240	48.300	39.900			2155.260	sqm.
C1	Rectangle	1	5.700	6.060	Length X breadth	40.905			sqm.
ADDITION						3540.644	2826.084	2155.260	8579.988	sqm.

DEDUCTION (A)									
			Dimension (in meters)						
Description	Type	Number	Length	Breadth	Calculation	WING-A	WING-B	WING-C	Unit
1	Rectangle	2	3.200	10.150	Length X breadth	5.103			sqm.
2	Rectangle	1	1.200	1.150	Length X breadth	1.380			sqm.
3	Rectangle	1	1.500	1.150	Length X breadth	1.553			sqm.
4	Rectangle	1	1.200	2.150	Length X breadth	2.808			sqm.
5	Rectangle	1	2.400	1.950	Length X breadth	8.281			sqm.
6	Rectangle	1	2.400	0.540	Length X breadth	1.574			sqm.
7	Rectangle	1	5.700	0.600	Length X breadth	3.420			sqm.
8	Rectangle	1	2.700	0.600	Length X breadth	10.485			sqm.
9	Rectangle	1	2.700	0.500	Length X breadth	1.305			sqm.
10	Rectangle	1	2.200	0.400	Length X breadth	0.540			sqm.
11	Rectangle	10	2.609	2.500	Length X breadth	67.500			sqm.
12	Rectangle	1	2.609	2.500	Length X breadth	3.840			sqm.
13	Rectangle	1	2.700	1.150	Length X breadth	3.105			sqm.
14	Rectangle	1	2.700	1.150	Length X breadth	3.105			sqm.
15	Rectangle	1	1.200	1.200	Length X breadth	1.440			sqm.
16	Rectangle	1	1.200	1.500	Length X breadth	1.806			sqm.
17	Rectangle	1	1.800	1.450	Length X breadth	2.610			sqm.
18	Rectangle	1	2.760	0.950	Length X breadth	2.613			sqm.
19	Rectangle	1	2.760	0.950	Length X breadth	2.613			sqm.
20	Rectangle	1	1.860	0.600	Length X breadth	1.786			sqm.
21	Rectangle	1	3.200	1.500	Length X breadth	9.200			sqm.
22	Rectangle	1	2.900	0.600	Length X breadth	1.560			sqm.
23	Rectangle	1	0.660	1.500	Length X breadth	0.780			sqm.
24	Rectangle	1	0.660	1.500	Length X breadth	0.780			sqm.
25	Rectangle	1	1.400	2.750	Length X breadth	6.600			sqm.
26	Rectangle	1	1.100	0.900	Length X breadth	0.858			sqm.
27	Rectangle	1	2.300	1.400	Length X breadth	1.883			sqm.
36	Trapezium	1	0.850	1.000	0.400	1/2 (L1+L2 X height)	0.372		sqm.
37	Rectangle	1	1.400	2.750	Length X breadth	6.480			sqm.
33	Rectangle	1	2.930	2.300	Length X breadth	2.000			sqm.
34	Rectangle	1	3.709	1.900	Length X breadth	5.120			sqm.
35a	Rectangle	1	3.709	1.500	Length X breadth	9.950			sqm.
34	Rectangle	1	3.709	1.500	Length X breadth	10.960			sqm.
35	Trapezium	1	0.850	1.000	0.400	1/2 (L1+L2 X height)	0.372		sqm.
39	Rectangle	1	3.409	19.468	Length X breadth		52.530		sqm.
39a	Rectangle	1	3.409	19.468	Length X breadth		52.530		sqm.
37a	Rectangle	1	2.700	2.400	Length X breadth		6.480		sqm.
37b	Rectangle	1	2.700	2.400	Length X breadth		6.480		sqm.
38	Rectangle	1	5.800	1.800	Length X breadth		10.440		sqm.
38	Rectangle	1	0.100	0.400	Length X breadth		0.840		sqm.
40	Rectangle	1	4.700	5.100	Length X breadth		5.170		sqm.
41	Rectangle	1	1.000	4.700	Length X breadth		4.700		sqm.
42	Rectangle	1	1.000	4.700	Length X breadth		7.830		sqm.
42a	Rectangle	1	6.400	1.800	Length X breadth		13.440		sqm.
43	Rectangle	1	1.100	5.900	Length X breadth		7.205		sqm.
44	Rectangle	1	2.360	1.083	Length X breadth		2.479		sqm.
45	Rectangle	1	1.400	1.083	Length X breadth		1.516		sqm.
46	Rectangle	1	1.400	59.800	Length X breadth		66.500		sqm.
46	Rectangle	1	1.790	0.900	Length X breadth		1.920		sqm.
47	Rectangle	1	2.200	1.400	Length X breadth		1.750		sqm.
48	Rectangle	3	2.200	2.100	Length X breadth		14.490		sqm.
49	Rectangle	1	1.100	4.900	Length X breadth		5.390		sqm.
50	Rectangle	1	1.100	4.900	Length X breadth		2.300		sqm.
51	Rectangle	1	1.050	4.900	Length X breadth		5.750		sqm.
52	Rectangle	1	1.200	3.700	Length X breadth		0.840		sqm.
53	Rectangle	1	3.250	3.700	Length X breadth		2.275		sqm.
54	Rectangle	1	4.600	3.700	Length X breadth		14.720		sqm.
55	Rectangle	1	4.600	3.800	Length X breadth		14.520		sqm.
56	Trapezium	2	0.850	1.000	0.400	1/2 (L1+L2 X height)	0.744		sqm.
63	Rectangle	1	2.300	1.800	Length X breadth		4.140		sqm.
64	Rectangle	1	2.300	1.800	Length X breadth		23.520		sqm.
65	Rectangle	4	2.603	2.300	Length X breadth		23.520		sqm.
66	Rectangle	1	2.702	2.400	Length X breadth		6.480		sqm.
67	Rectangle	1	2.885	1.550	Length X breadth		0.558		sqm.
67a	Rectangle	1	3.403	2.150	Length X breadth		7.315		sqm.
68	Rectangle	1	1.900	0.600	Length X breadth		1.140		sqm.
69	Rectangle	1	1.900	0.600	Length X breadth		1.080		sqm.
70	Rectangle	1	18.938	1.800	Length X breadth		33.300		sqm.
70a	Rectangle	1	1.000	6.700	Length X breadth		6.700		sqm.
71	Rectangle	1	5.981	1.200	Length X breadth		6.696		sqm.
72	Rectangle	1	4.460	0.903	Length X breadth		3.960		sqm.
73	Rectangle	1	4.460	0.903	Length X breadth		3.960		sqm.
74	Rectangle	1	6.200	2.700	Length X breadth		2.500		sqm.
75	Rectangle	1	1.100	2.550	Length X breadth		3.540		sqm.
76	Rectangle	1	3.900	2.350	Length X breadth		1.960		sqm.
78	Rectangle	1	0.900	1.300	Length X breadth		0.780		sqm.
79	Rectangle	1	0.900	1.300	Length X breadth		0.780		sqm.
80	Rectangle	1	2.800	0.600	Length X breadth		1.680		sqm.
82	Rectangle	1	1.100	1.400	Length X breadth		1.810		sqm.
83	Rectangle	1	3.900	2.700	Length X breadth		6.165		sqm.
84	Rectangle	1	3.890	3.960	Length X breadth		3.080		sqm.
85	Rectangle	1	3.890	3.750	Length X breadth		6.480		sqm.
86	Trapezium	1	4.398	8.396	1.803	1/2 (L1+L2 X height)	7.469		sqm.
87	Trapezium	1	1.200	1.056	0.400	1/2 (L1+L2 X height)	0.648		sqm.
88	Trapezium	1	1.000	0.800	0.400	1/2 (L1+L2 X height)	0.360		sqm.
TOTAL DEDUCTION (A)						158.552	491.697	181.918	811.967	sqm.
TOTAL FAR AREA ON TENTH FLOOR (Total Addition - Total Deduction X=SERVICES AREA Y)						3375.457	2155.828	1967.328	7756.992	sqm.
TOTAL COVERED AREA OF TENTH FLOOR =(FAR AREA +SERVICES AREA)						3580.523	2334.928	2042.441	7756.991	sqm.

SHAFTS SCHEDULE (WING-A)	
ITEMS	PERTICULERS
S1	HVAC SERVICES SHAFT
S2	PLUMBING SERVICES SHAFT
S3	ELECTRICAL SERVICES SHAFT
S4	ELECTRICAL SERVICES SHAFT
S4A	HVAC SERVICES SHAFT
S5	HVAC SERVICES SHAFT
S6&S7	HVAC SERVICES SHAFT
S8	HVAC SERVICES SHAFT
S9	ELECTRICAL SERVICES SHAFT
S10	HVAC SERVICES SHAFT
S11	HVAC SERVICES SHAFT
S12	ELECTRICAL SERVICES SHAFT
S13	HVAC SERVICES SHAFT
S14	HVAC SERVICES SHAFT
S14a	HVAC SERVICES SHAFT
S15	ELECTRICAL SERVICES SHAFT
S16	ELECTRICAL SERVICES SHAFT
S17	HVAC SERVICES SHAFT
S18	HVAC SERVICES SHAFT
S19	HVAC SERVICES SHAFT
S20	HVAC SERVICES SHAFT
S21	HVAC SERVICES SHAFT
S22	PLUMBING SERVICES SHAFT
S22a	PLUMBING SERVICES SHAFT

SHAFTS SCHEDULE (WING-B)	
ITEMS	PERTICULERS
S23	ELECTRICAL SERVICES SHAFT
S23a	ELECTRICAL SERVICES SHAFT
S24	HVAC SERVICES SHAFT
S25	HVAC SERVICES SHAFT
S26&S26a	PLUMBING SERVICES SHAFT
S27	HVAC SERVICES SHAFT
S28	ELECTRICAL SERVICES SHAFT
S29	ELECTRICAL SERVICES SHAFT
S30	HVAC SERVICES SHAFT
S31	HVAC SERVICES SHAFT
S32	HVAC SERVICES SHAFT
S33	HVAC SERVICES SHAFT
S34	HVAC SERVICES SHAFT
S34a	HVAC SERVICES SHAFT
S34b	HVAC SERVICES SHAFT
S35	ELECTRICAL SERVICES SHAFT
S35a	ELECTRICAL SERVICES SHAFT
S36	ELECTRICAL SERVICES SHAFT
S17	HVAC SERVICES SHAFT
S38	HVAC SERVICES SHAFT
S38A	HVAC SERVICES SHAFT

SHAFTS SCHEDULE (WING-C)	
ITEMS	PERTICULERS
S40	HVAC SERVICES SHAFT
S41	HVAC SERVICES SHAFT
S41a	ELECTRICAL SERVICES SHAFT
S42	HVAC SERVICES SHAFT
S43	HVAC SERVICES SHAFT
S44	ELECTRICAL SERVICES SHAFT
S45	ELECTRICAL SERVICES SHAFT
S46	HVAC SERVICES SHAFT
S47	HVAC SERVICES SHAFT
S48	HVAC SERVICES SHAFT
S48a	HVAC SERVICES SHAFT
S48b	HVAC SERVICES SHAFT
S49	PLUMBING SERVICES SHAFT
S50	HVAC SERVICES SHAFT
S51	ELECTRICAL SERVICES SHAFT
S51a	ELECTRICAL SERVICES SHAFT
S52	ELECTRICAL SERVICES SHAFT
S52a	ELECTRICAL SERVICES SHAFT
S53	PLUMBING SERVICES SHAFT
S53a	HVAC SERVICES SHAFT
S54	HVAC SERVICES SHAFT
S54a	HVAC SERVICES SHAFT
S55	HVAC SERVICES SHAFT
S56	HVAC SERVICES SHAFT
S57	HVAC SERVICES SHAFT
S58	ELECTRICAL SERVICES SHAFT

This is a "PROVISIONAL BUILDING PLAN" approved only for the purpose of Inviting Objections from the general public

DTP (HQ) Mention Secretary BPAC

DTP (HQ) Member BPAC

DTP (HQ) Chairman BPAC

TO BE READ WITH THIS OFFICE LETTER NO.: DATED

DTP(HQ)

ATP(HQ)

DINESH KUMAR PATHAK

NOTES:-
1. ALL DIMENSIONS ARE IN MM UNLESS OTHERWISE SPECIFIED.
2. ALL BUILDING EXCLUDING BASEMENTS FULLY AIR CONDITIONED AS PER N.B.C. NORMS.
3. ALL BASEMENTS ARE MECHANICALLY LIGHTED AND VENTILATED AS PER N.B.C. NORMS.
4. ALL BUILDING INCLUDING BASEMENT FULLY SPRINKLERED AS PER N.B.C. NORMS.
5. ALL PARTITION WALLS IN TOILET ARE 2400 HIGH.
6. ALL TOILETS ARE MECHANICALLY VENTILATED AND LIGHTED.

Door Window Schedule						
		Size				
S. No.	Tag	Width	Height	Sill	Listel	Remarks
1	D1	700	2400		2400	DOOR
2	D2	900	2400		2400	DOOR
3	D5	1000	2400		2400	TOILET MAIN DOOR
4	D4	1200	2400		2400	FAN ROOM DOOR
5	D6	1500	2400		2400	SERVICE LOBBY DOOR
6	D7	1800	2400		2400	ENTRANCE GLASS DOOR
7	D7	1000	2400		2400	
8	D8	800	2400		2400	JANITORS DOOR
9	D9	2400	2400		2400	ISOLATOR ROOM DOOR
10	D10	1200	2400		2400	METER ROOM DOOR
11	D11	3000	2400		2400	ISOLATOR ROOM DOOR
12	D12	1100	2400		2400	DOOR
13	D13	1500	2400		2400	DOOR
14	D14	1150	2400		2400	DOOR
15	D15	750	2400		2400	GUARD ROOM DOOR
16	D16	2835	2400		2400	DOOR
17	D17	3000	3000		3000	TRF ROOM ROLLING SHUTTER
18	FD1	1000	2400		2400	FIRE DOOR
19	FD1	1200	2400		2400	FIRE DOOR
20	FD1*	1500	2400		2400	FIRE DOOR
21	FD1*	1800	2400		2400	FIRE DOOR
22	FD1	1900	2400		2400	FIRE DOOR
23	FD2	2000	2400		2400	FIRE DOOR
24	FD2	3000	2400		3000	FIRE DOOR
25	FD2	1200	2400		2400	FIRE DOOR
26	FD2	2350	2400		2400	FIRE DOOR
27	FD2	2350	2400		2400	FIRE DOOR
28	FD1	1150	2400		2400	FIRE DOOR
29	FC1	3400	4450			FIRE RATED GLASS DOOR (GAZING)
30	FC1	8700	9900			FIRE CURTAIN
31	FC2	4800	9100			FIRE CURTAIN
32	FC3	8650	9900			FIRE CURTAIN
33	FGL1	2450	2400		2400	GLASS FIRE DOORS
34	FGL2	2800	2400		2400	GLASS FIRE DOORS
35	OP1	1050	2100	900	2100	FAÇADE WINDOW
36	W1	1250	1500	1000	3300	WINDOW
37	W2	900	2600	800	3300	WINDOW
38	FW1	1250	2150	250	2400	OFFICE LIFT LOBBY
39	FW2	2000	2150	250	2400	OFFICE LIFT LOBBY
40	FW3	2950	2150	250	2400	OFFICE LIFT LOBBY
41	FW4	3600	2150	250	2400	OFFICE LIFT LOBBY
42	SD1	1000	2300	100	2400	TENANT SHAFT DOOR
43	SD2	900	2300	100	2400	FHC
44	SD3	1500	2300	100	2400	FIRE SMK FIRE SHAFT
45	SD4	1000	2300	100	2300	SHAFT DOOR
46	GL1	39634	69430			GLAZING
47	GL2	79396	62625			GLAZING
48	GL3	88340	69430			GLAZING
49	GL4	1900	9900		9900	GLAZING
50	GL4a	3735	9900		9900	GLAZING
51	GL5	1800	9900		9900	GLAZING
52	GL6	17466	9600		9600	GLAZING
53	GL7	10040	9900		9900	GLAZING
54	GL8	28718	42625			GLAZING
55	GL9	97150	42625			GLAZING
56	GL10	96435	30800			GLAZING
57	GL11	86520	52870			GLAZING
58	GL12	42195	52870			GLAZING
59	GL13	42505	42870			GLAZING
Note:	ALL FIRE DOORS ARE TO BE 2 HRS. FIRE RATED.					

OWNER'S SIGNATURE

ARCHITECT'S SIGNATURE
CA/92/14687

KAMAL PATRA
CA/92/14687

OWNER:-

PROJECT:-
Revised Building Plans of IT Park/Cyber Park colony over an area measuring 6.1375acres falling in the revenue estate of village Maidawas, sector -66 Gurugram, being developed by Advance India Projects limited under License No 112 of 2012 dated 27.10.2012

JD (HQ) Member BPAC

DRG. TITLE:-
TENTH FLOOR PLAN
AREA DIAGRAM AND CALCULATION

(Internal) Service only subject to comments in In forwarding letter No. 29349 Dt. 15/9/25

DRG. NO. : S-12

Superintending Engineer (HQ) Gurugram HSVP, Panchkula

SCALE 1:250

DATE 08.03.25