
This is a "PROVISIONAL BUILDI[illegible] PLAN" approved only for the purpose [illegible] inviting objections from the general public


Architect(HQ) — STP(HQ) Member Secretary BPAC — STP(G) Member BPAC — CTP(HR) Chairman BPAC

DINESH KUMAR SD (HQ) — DDT (HQ) Member BPAC


JD — ATP

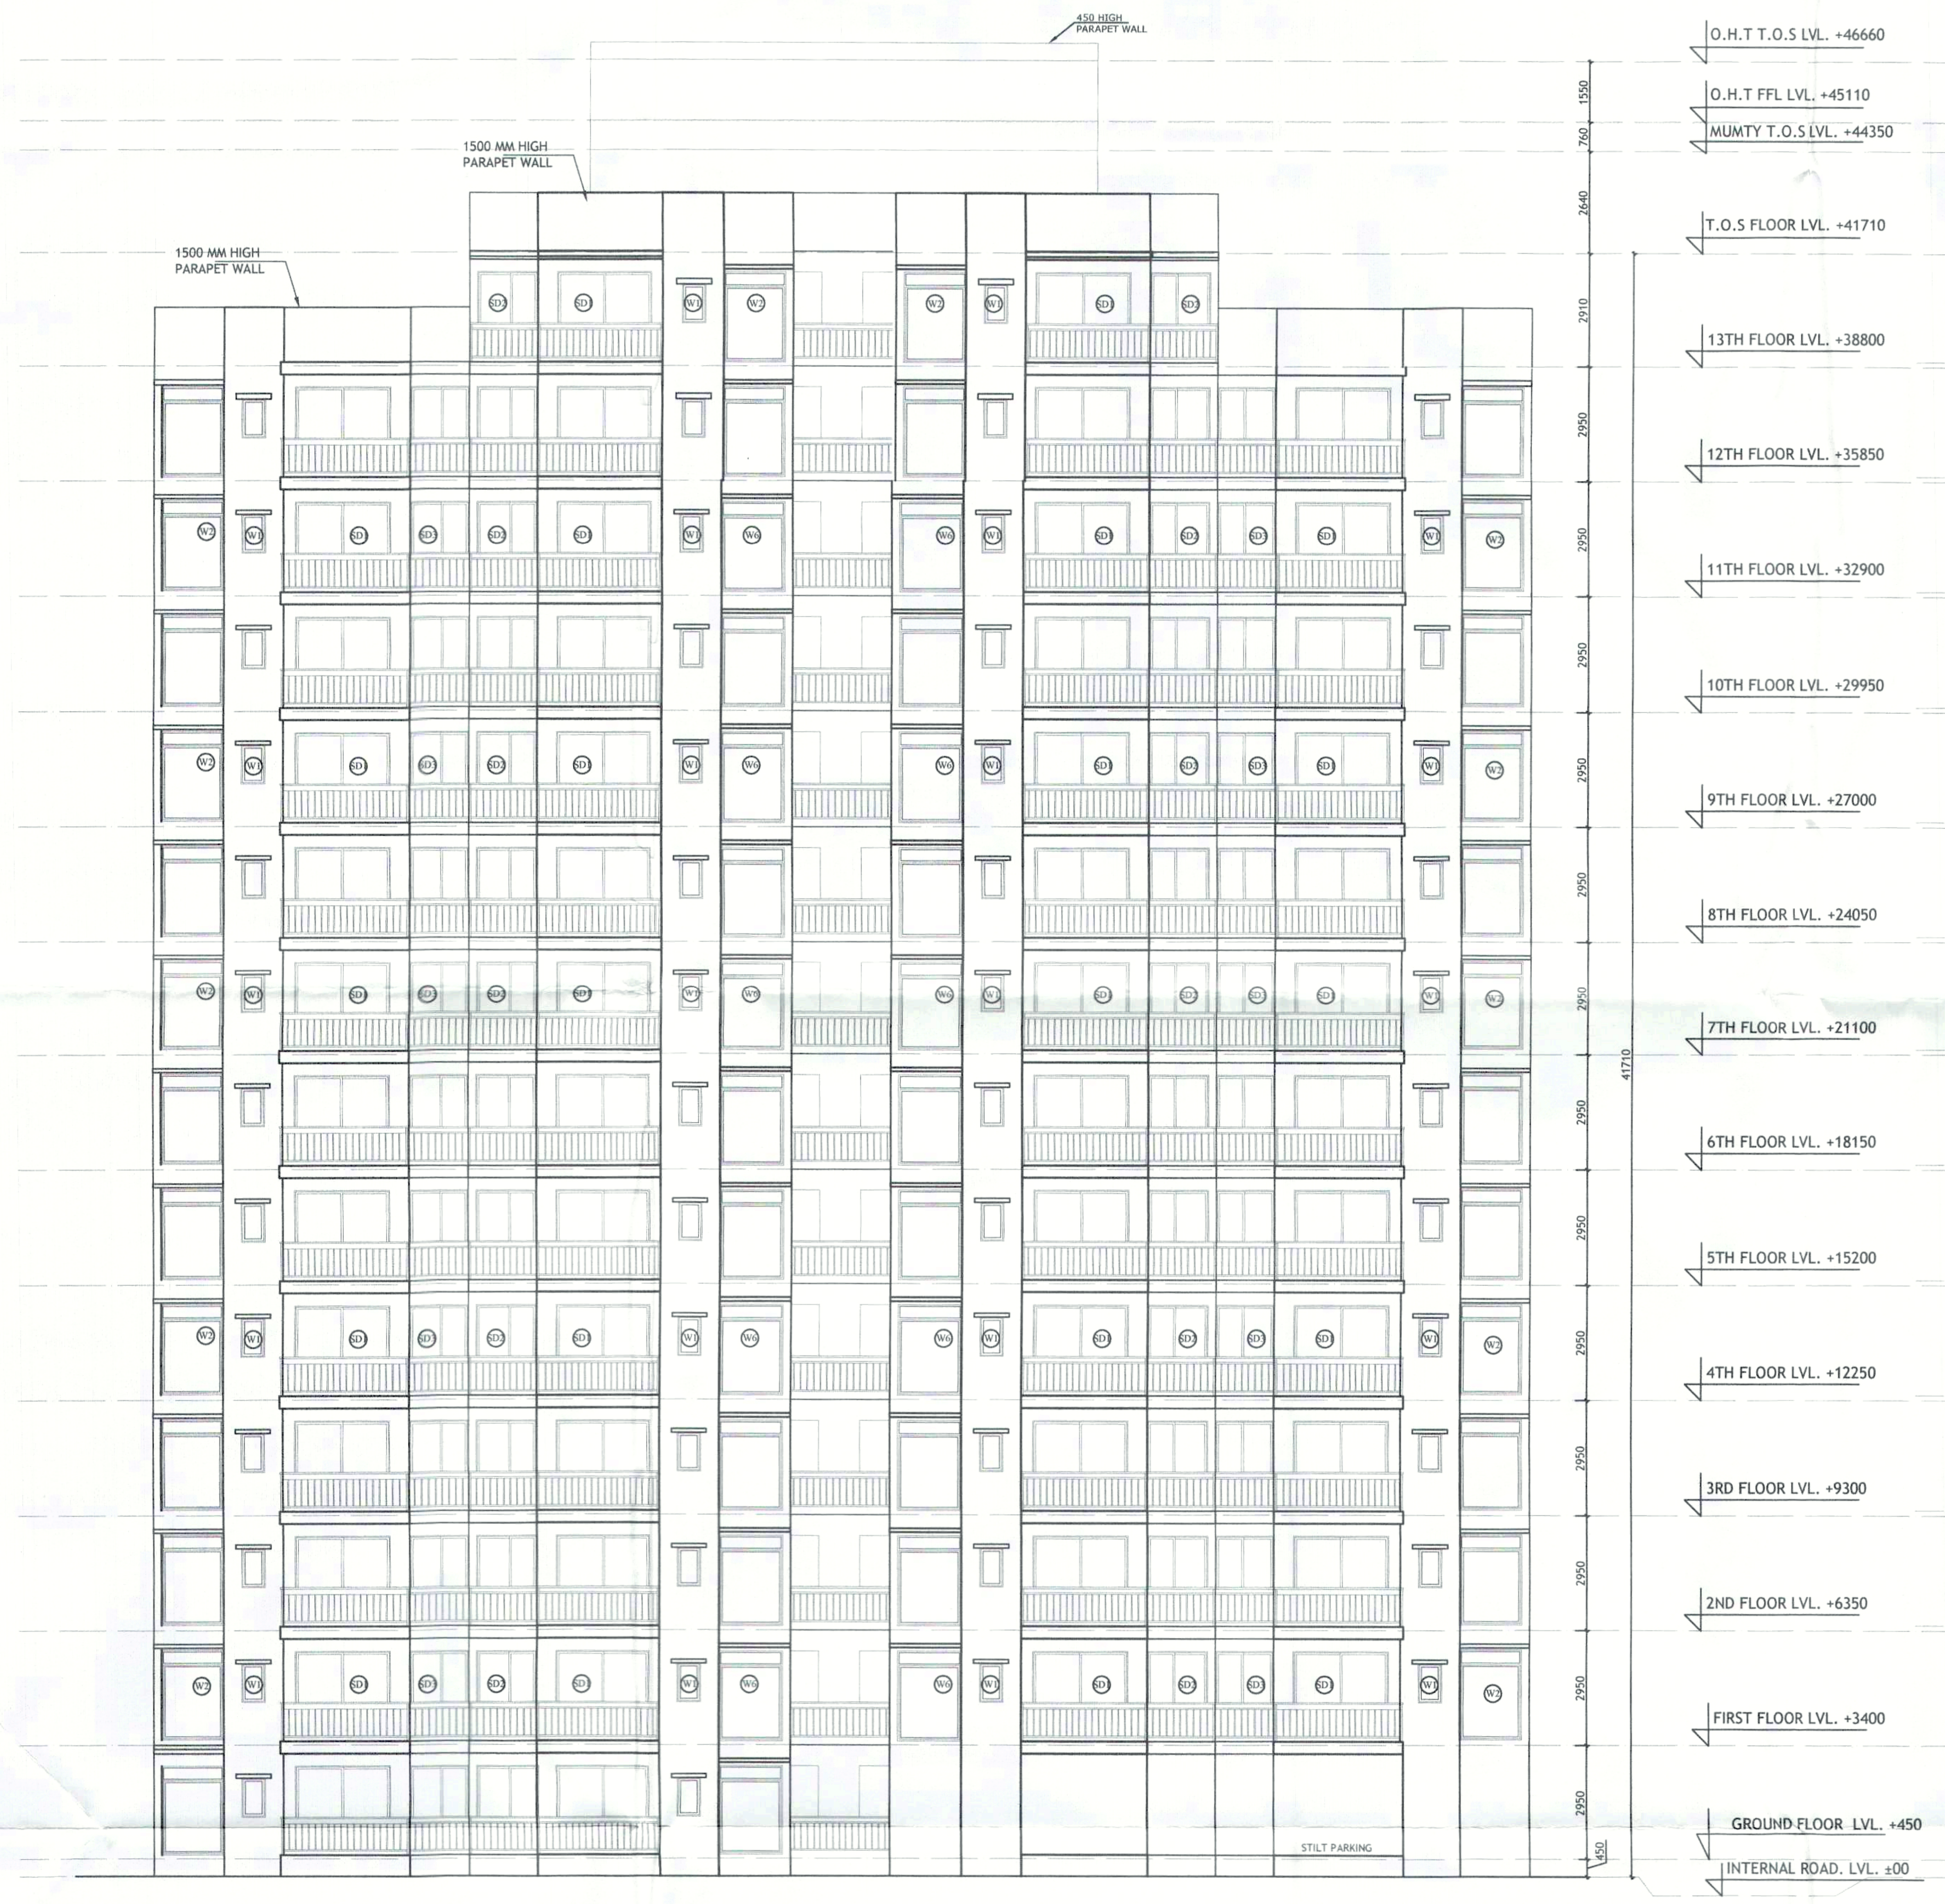

ELEVATION A

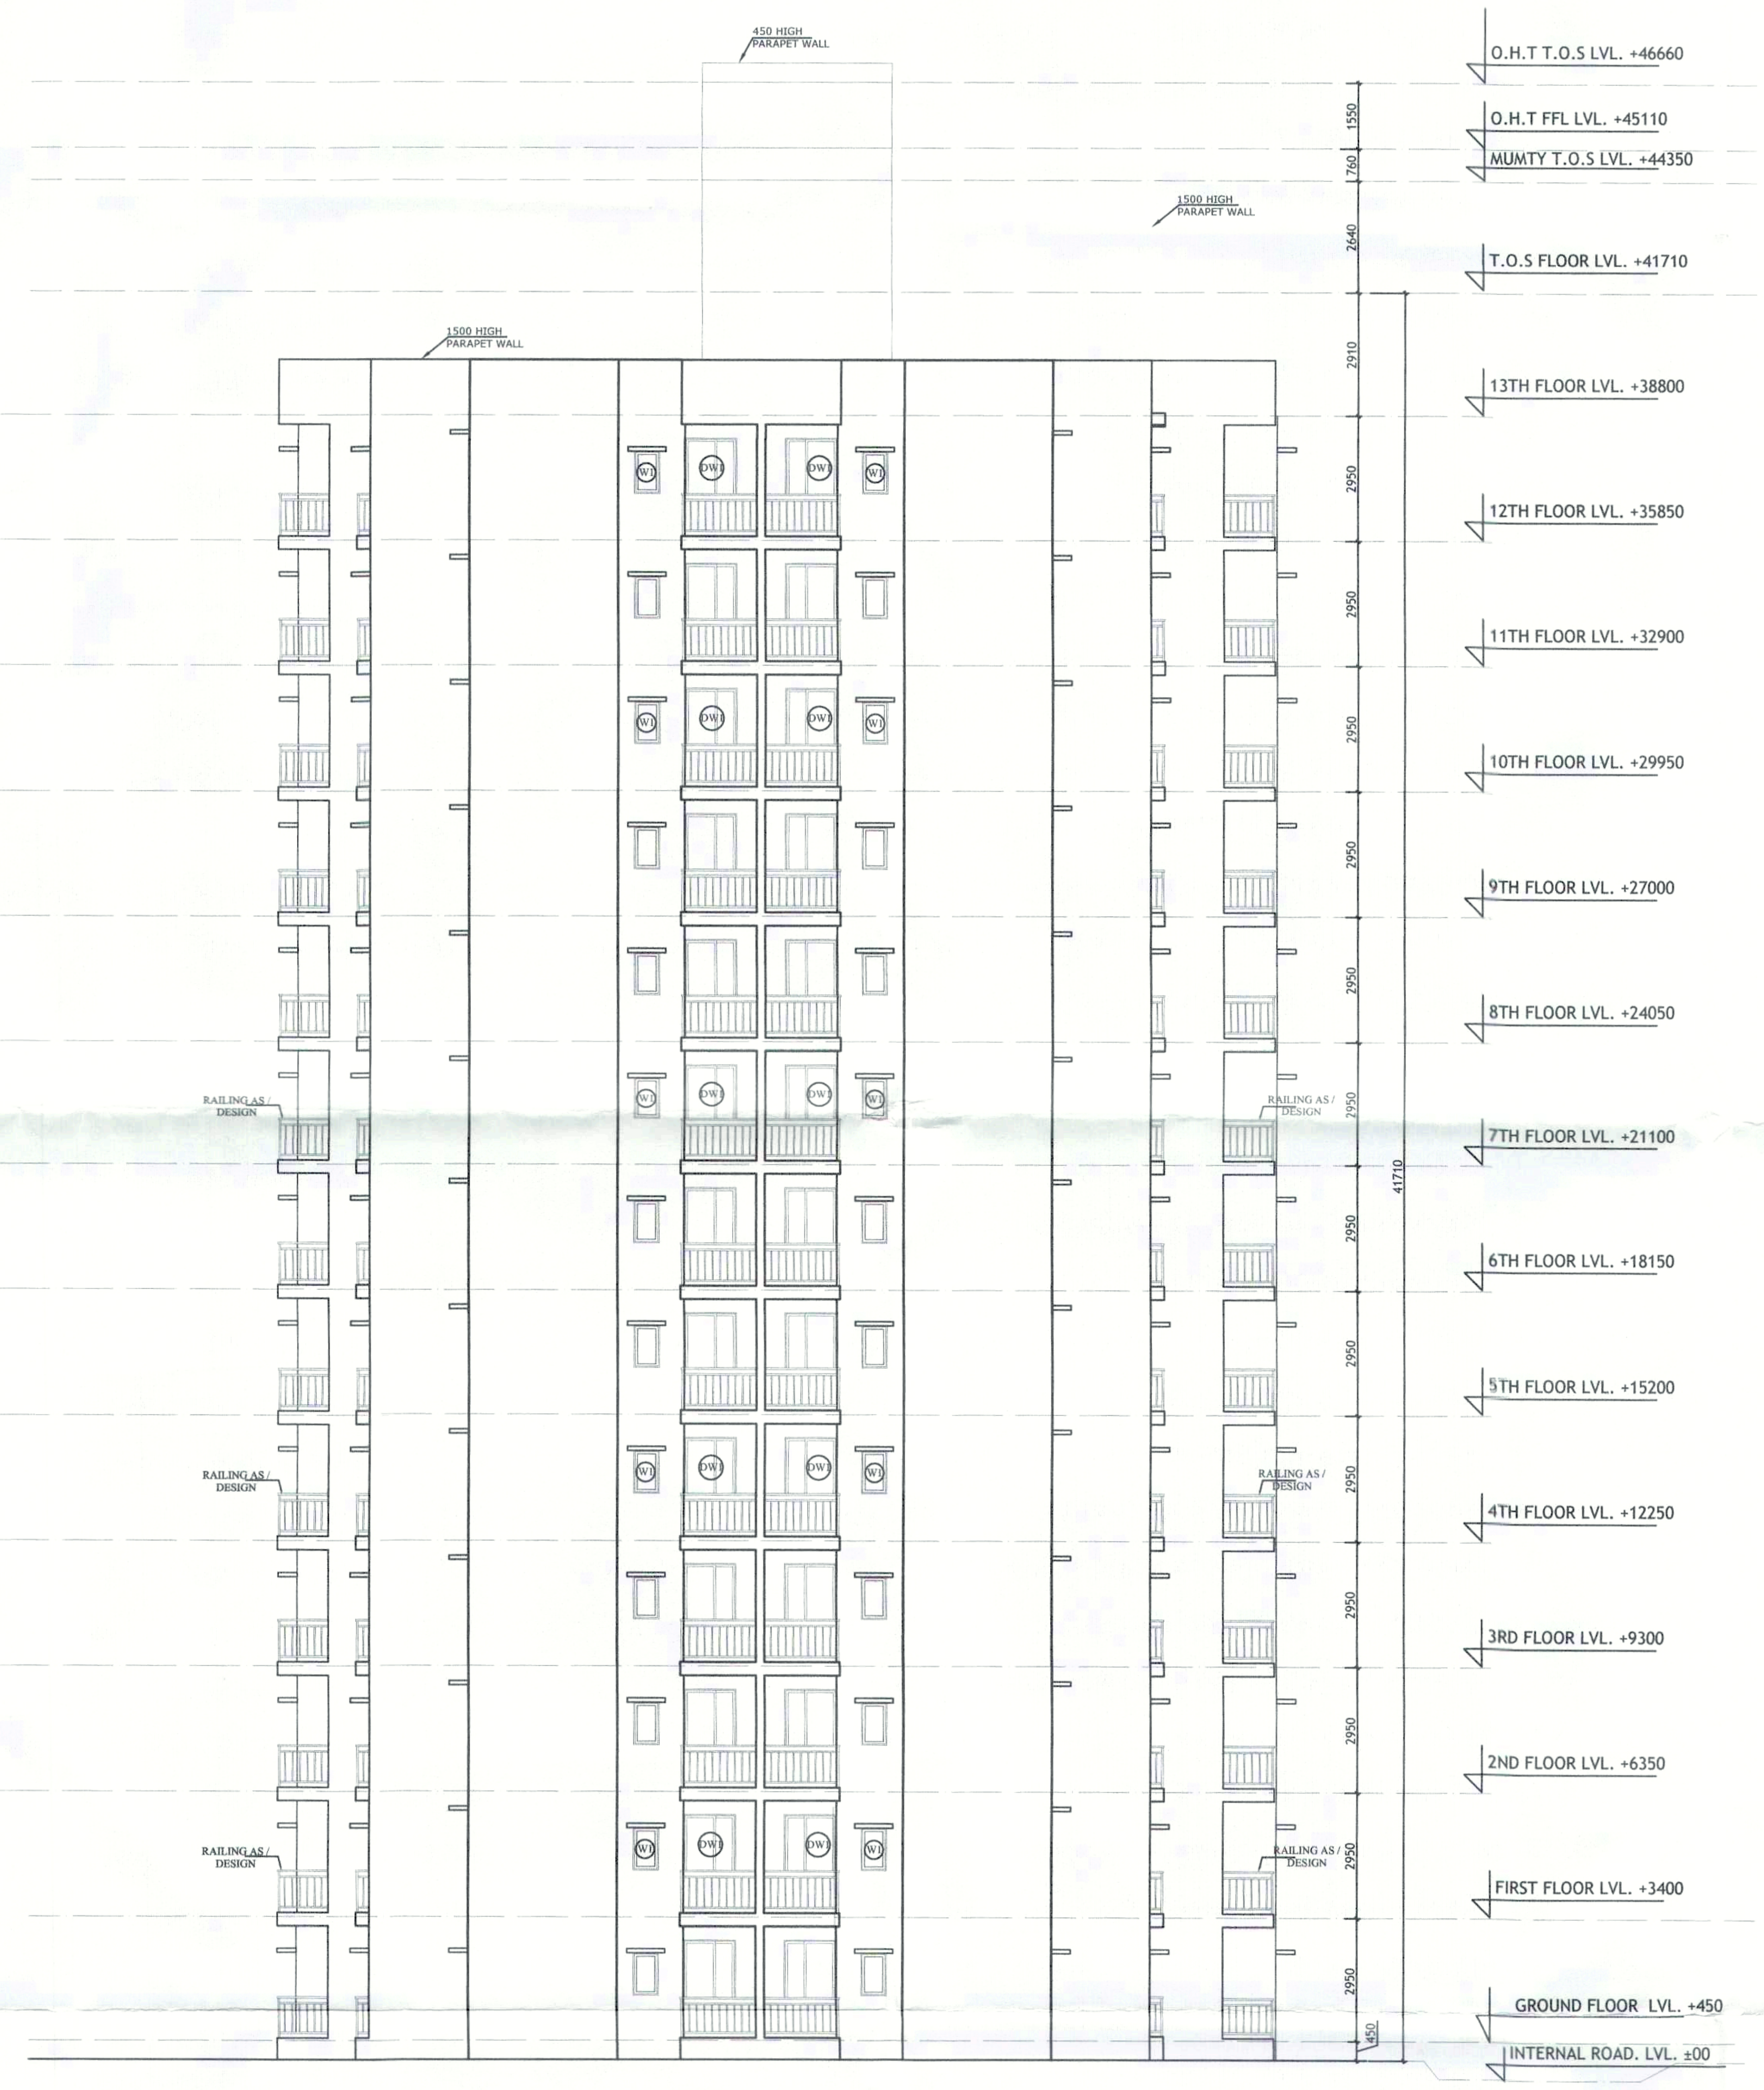

ELEVATION C

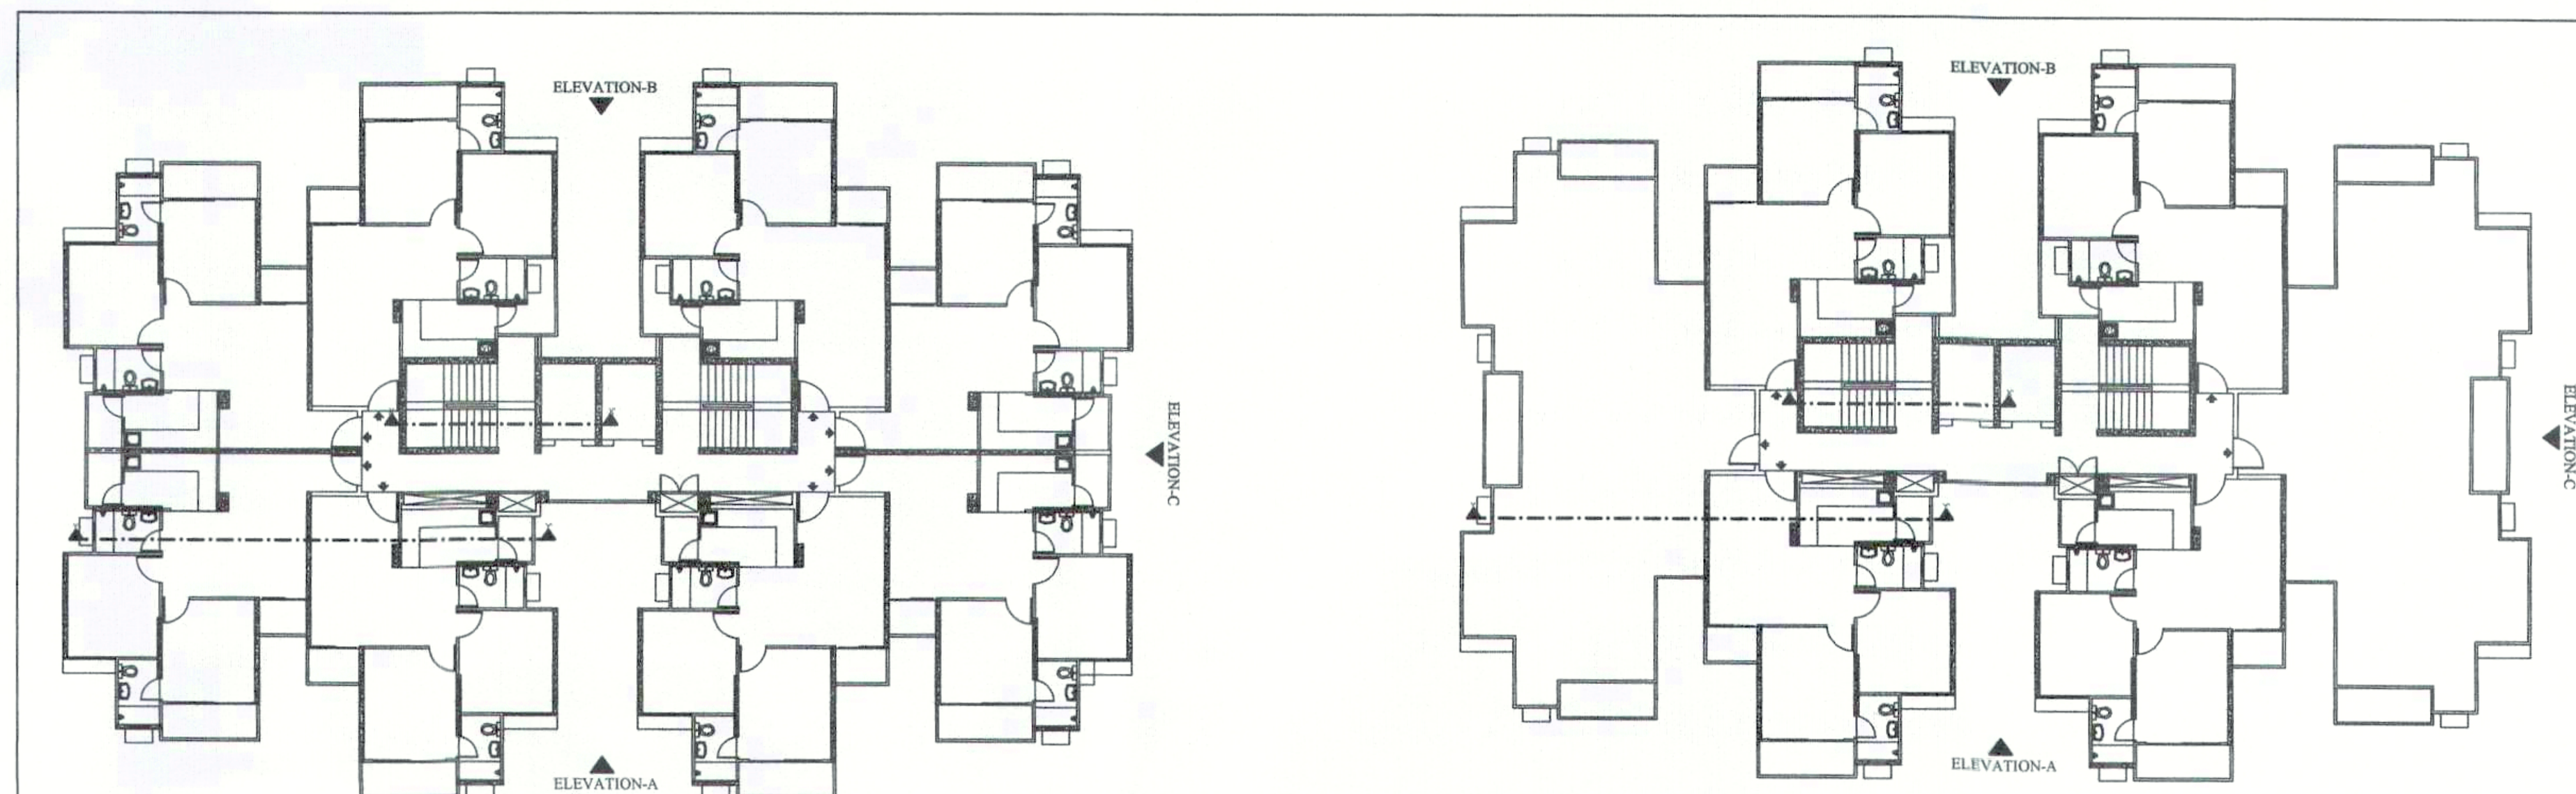

TYPICAL FLOOR PLAN

13 TH FLOOR PLAN

KEY PLAN

SUBMISSION DRAWING

CLIENT

M/S. SIGNATURE GLOBAL (INDIA) PRIVATE LIMITED
Signature Global, 1308 Dr. Gopal Das Building
28 Barakhamba Road C.P. New Delhi

PROJECT TITLE

REVISED BUILDING PLAN OF AFFORDABLE GROUP HOUSING COLONY FOR AN AREA MEASURING 5.05595 ACRES (4.73125 ACRES LICENCE NO.121 OF 2019 DATED 14/09/2019 + 0.3247 ACRES LICENCE NO. 06 OF 2021 DATED 05/03/2021) IN THE REVENUE ESTATE OF VILLAGE HAYATPUR SECTOR-89 BEING DEVELOPED BY SIGNATURE INFRABUILD PVT. LTD.

MEP Consultant:
Consummate Engineering Services Pvt. Ltd.
B - 67, Sector 67, Noida,
Uttar Pradesh - 201301
Tel : +91- 0120 – 2303500
E-mail: mail@cespl.in

Structure Consultant:
NNC DESIGN INTERNATIONAL
G-70, 2nd floor, Jaswant Plaza, Main Sarita Vihar Road,
Okhla, New Delhi - 110025
Tel : +91-11-26940734/5/6/7 Fax: +91-11-26940738
E-mail: nnc_consultants@hotmail.com

R.K.& ASSOCIATES
Architects, Engineers & Planners
E-31, GREEN PARK MAIN, NEW DELHI - 110016, INDIA
Tel. : 2696-3158, 2651-6751, 2656-7357
Fax: (011) 2686-2540 E-mail : rka.architects@gmail.com

ARCHITECT'S SIGNATURE	OWNER'S SIGNATURE
ROHIT GARG CA/94/17868	

DRAWING TITLE (SUBMISSION DRAWING)	DRG. NO.
TOWER T-6 2BHK (S/G+13) ELEVATION	16
SCALE - 1:100 @A0 — DATE - DEC 2020	