
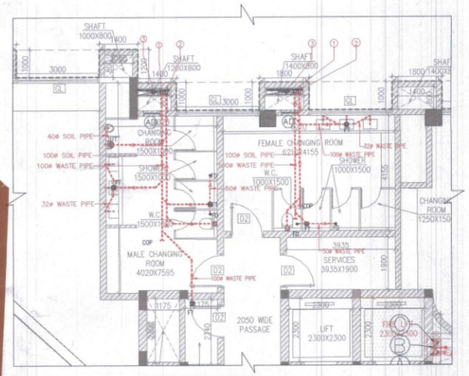


FIRST FLOOR PLAN
TOILET DRAINAGE LAYOUT

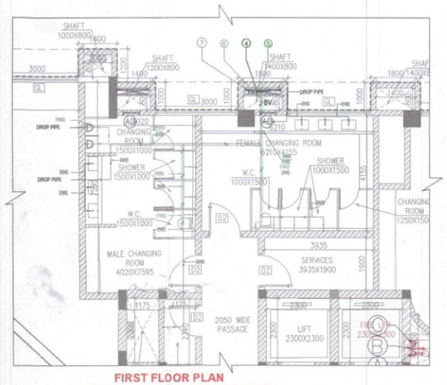


FIRST FLOOR PLAN
TOILET WATER SUPPLY LAYOUT

PLUMBING VERTICAL PIPES SCHEDULES–		
1		100ø SOIL PIPE
2		100ø WASTE PIPE
2A		100ø KITCHEN WASTE PIPE
3		100ø VENT PIPE
4		DOMESTIC WATER SUPPLY BRANCH PIPE
5		FLUSHING WATER SUPPLY BRANCH PIPE
6		HOT WATER SUPPLY PIPE
7		HOT WATER RETURN PIPE
8		DOMESTIC WATER RISER TO OHT
9		FLUSHING WATER RISER TO OHT
R1		150ø RAIN WATER PIPE FROM TERRACE
FT		FLOOR TRAP 100x100mm
FD		FLOOR DRAIN 100x50mm
		RAIN WATER KHURRA SIZE 600X450 MM

S.T.P.(HQ) Member Secretary B.P.A.C.
S.T.P.(HQ) Member B.P.A.C.
CTP(HR) Chairman B.P.A.C.
DTP(HQ)
ATP(HQ)
JD. ATP
A(HQ) Member BPAC
FSO, (HQ) Member BPAC

Checked and found ok for Public Health (Internal) Service only subject to compliance
DINESH KUMAR PA(HQ)
226469 03/01/2026
Superintending Engineer (HQ)


Note :–
1. BUILDING HAS AUTOMATIC SPRINKLER SYSTEM WHEREVER REQUIRED BY NBC.
2. BUILDING WILL BE DESIGNED (STRUCTURES) AS PER RELEVENT IS CODES FOR EARTH QUAKE RESISTANCE.
3. ALL TOILET & KITCHEN HAVE PERMANENT VENTILATION /EXHAUST
4. ALL BUILDINGS ARE NATURALLY VENTILATED AND WHERE EVER REQUIRED MECHANICAL VENTILATION IS PROPOSED WITH 100% POWER BACKUP.

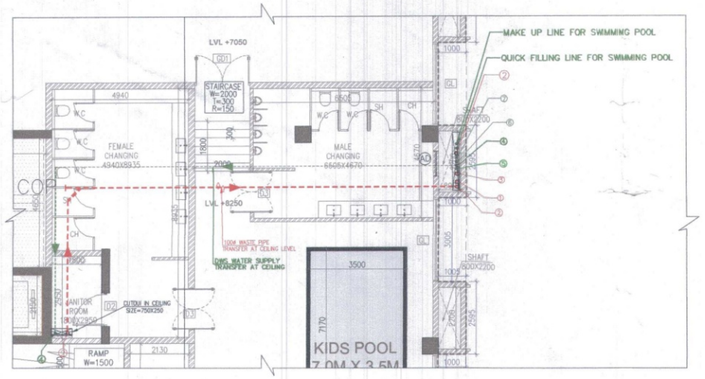

FIRST FLOOR PLAN
TOILET DRAINAGE & WATER SUPPLY LAYOUT



GROUND FLOOR PLAN
TOILET DRAINAGE LAYOUT

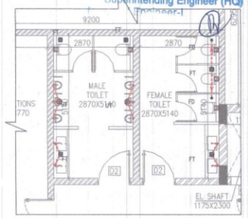

GROUND FLOOR PLAN
TOILET DRAINAGE LAYOUT

SANCTIONED
TO BE READ WITH THIS OFFICE
MEMO NO.:
DATED :

REENA SHARMA B.ARCH CA/2018/77247

Project
PROPOSED BUILDING PLAN OF GROUP HOUSING COLONY FOR PHASE 3 AREA MEASURING 8.19375 ACRES PART OF TOTAL LICENSED LAND MEASURING 34.175 ACRES(LICENCE NO. 16 OF 2008 DATED 31.01.2008, LICENCE NO. 28 OF 2008 DATED 17.02.2008, LICENCE NO. 44 OF 2011 DATED 13.05.2011) IN SECTOR-59 GURUGRAM MANESAR URBAN COMPLEX BEING DEVELOPED BY BTVS BUILDWELL PVT LTD. AND OTHERS IN COLLABORATION WITH BASE EXPORTS PVT LTD. AND BUZZ HOTELS PVT. LTD.

Architects:
Morphogenesis
Plot No. 41, Industrial Estate,
Okhla Phase-III,
New Delhi 110020, India
TEL: +91 11 41828070
FAX: 91 11 26490351
E Mail:studio@morphogenesis.org

Associate Architects:
SBA Design N Code LLP
Architecture·Codes·Interiors
(Formerly known as SBA Buildwell)
Plot no. 10 A&B, Bhawani Kunj,
Behind D2,Vasant Kunj,
New Delhi-110070.
Mob.: 9810791652,9811077209

OWNER'S SEAL & SIGNATURE
Base Exports Private Limited
BUZZ HOTELS PVT. LTD.

BP HOLDER SEAL & SIGNATURE
ARCHITECT'S SEAL & SIGNATURE
Base Buildwell Private Limited

JUL.–2026 | Scale : 1:100
Drawing Title:– TOILET DETAILED (CLUB)
Drawing No:– C-04
03–20