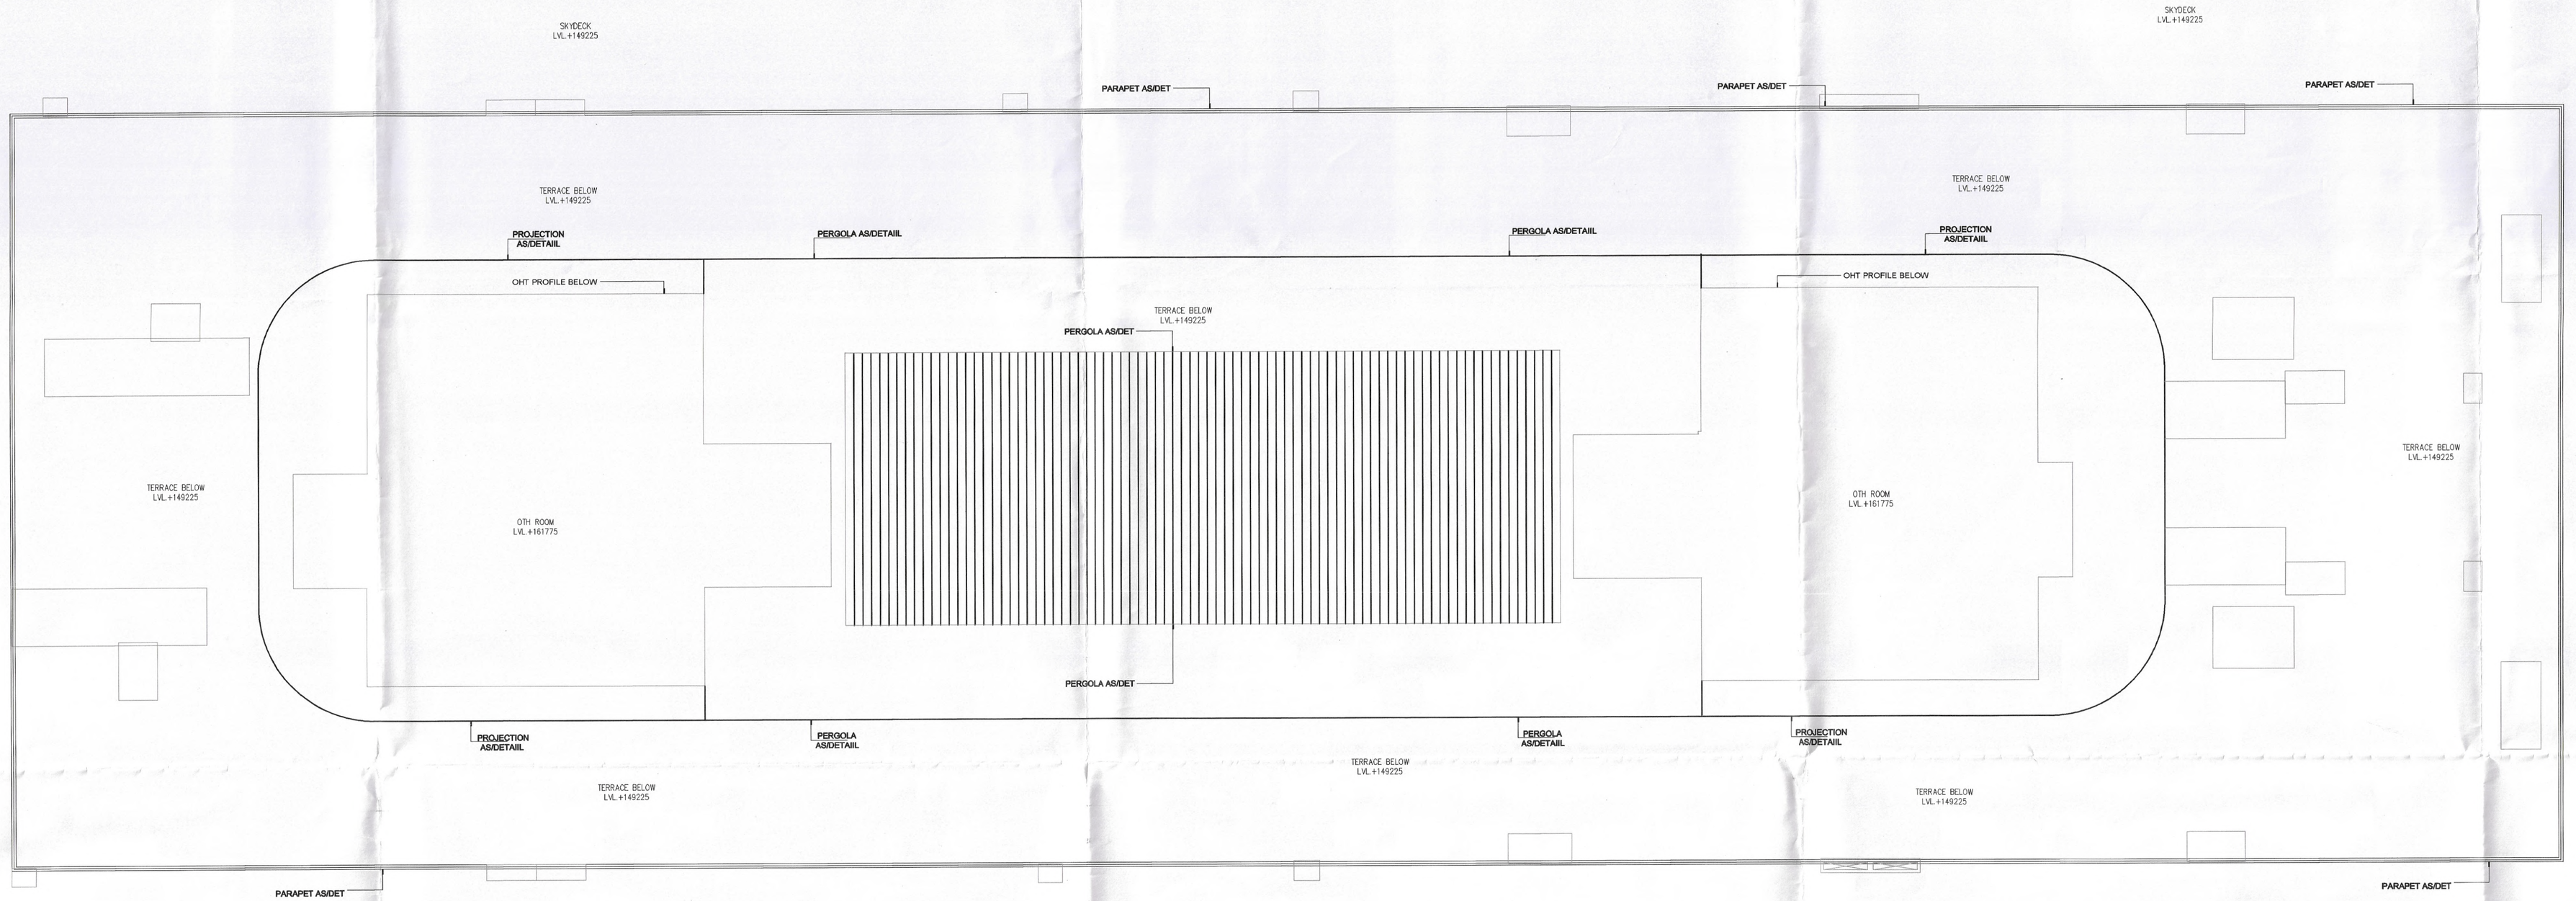

MUMTY/ MACHINE ROOM ROOF PLAN
LVL.+161775
TOWER-02

MUMTY/ MACHINE ROOM ROOF PLAN
LVL.+161775
TOWER-01

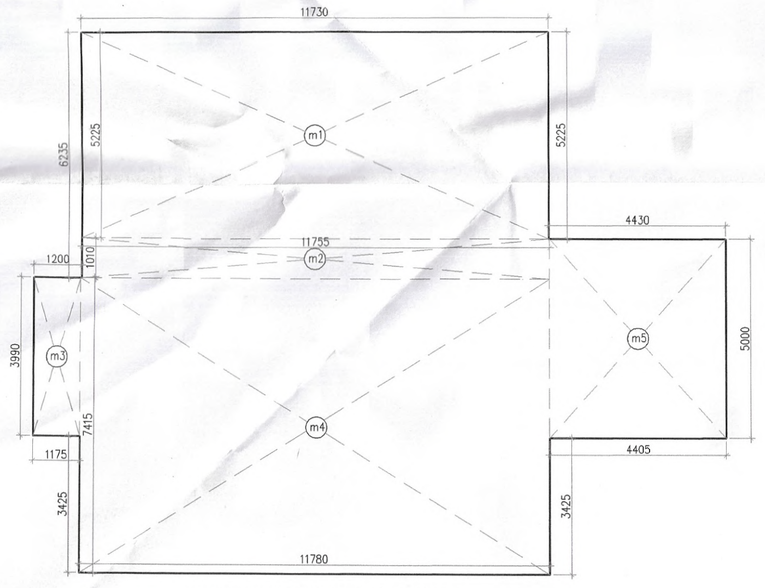

MUMTY/MACHINE ROOM
TOWER-2

MUMTY AREA CALCULATION TOWER-02								
GROSS – A								
m1	1	X	11.730	X	5.225	=	61.289	SQM
m2	1	X	11.735	X	1.010	=	11.852	SQM
m3	1	X	1.175	X	3.990	=	4.688	SQM
m4	1	X	11.780	X	7.415	=	87.349	SQM
m5	1	X	4.405	X	5.000	=	22.025	SQM
					TOTAL	=	187.204	SQM
TOTAL MUMTY AREA TOWER-02				=	GROSS – A			
				=	187.204	SQM		

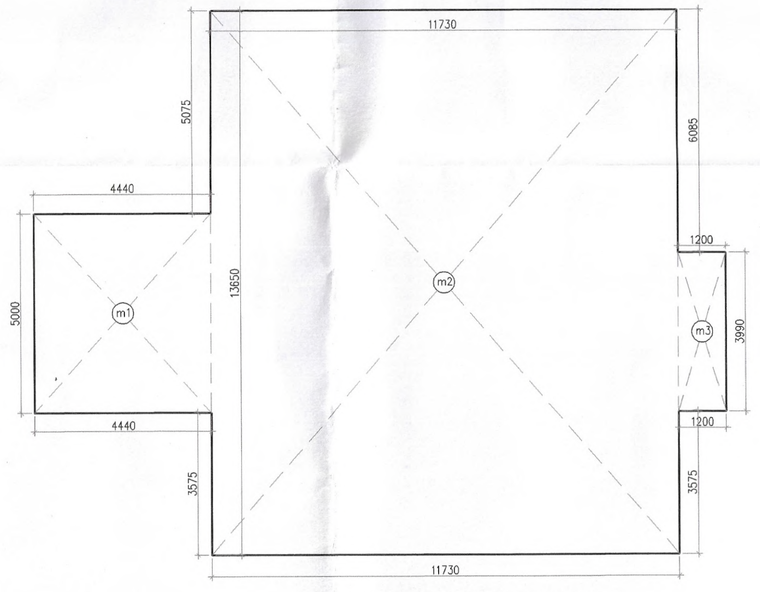

MUMTY/MACHINE ROOM
TOWER-1

MUMTY AREA CALCULATION TOWER-01								
GROSS – A								
m1	1	X	4.440	X	5.000	=	22.200	SQM
m2	1	X	11.730	X	13.650	=	160.115	SQM
m3	1	X	1.200	X	3.990	=	4.788	SQM
					TOTAL	=	187.103	SQM
TOTAL MUMTY AREA TOWER-01				=	GROSS – A			
				=	187.103	SQM		

Note :-

1. BUILDING HAS AUTOMATIC SPRINKLER SYSTEM WHEREVER REQUIRED BY NBC.
2. BUILDING WILL BE DESIGNED (STRUCTURES) AS PER RELEVENT IS CODES FOR EARTH QUAKE RESISTANCE.
3. ALL TOILET & KITCHEN HAVE PERMANENT VENTILATION /EXHAUST.
4. ALL BUILDINGS ARE NATURALLY VENTILATED AND WHERE EVER REQUIRED MECHANICAL VENTILATION IS PROPOSED WITH 100% POWER BACKUP.

S.T.P.(HQ) Member Secretary B.P.A.C.
S.T.P.(G) Member B.P.A.C.
C.T.P.(HR) Chairman B.P.A.C.
JDT (HQ) Member BPAC
DTP(HQ)
ATP(HQ)
AD
PA
ATP

SANCTIONED
TO BE READ WITH THIS OFFICE
MEMO NO.: 419355
DATED : 03-11-2025
Rajesh Dutt
SD(HQ)

Project

PROPOSED BUILDING PLAN OF **RESIDENTIAL** GROUP HOUSING COLONY OVER AN AREA MEASURING 5.1375 ACRE (LICENSE NO. 62 OF 2025 DATED 01-05-2025) IN SECTOR 103, GURUGRAM BEING DEVELOPED BY BABBLER PROJECTS PVT. LTD. AND AIPL BHARAT INFRASTRUCTURE PRIVATE LIMITED IN COLLABORATION WITH AIPL BHARAT INFRASTRUCTURE PRIVATE LIMITED.

Client

AIPL Bharat Infrastructure Pvt. Ltd.
AIPL Business Club, 5th Floor, Sector 62, Gurugram 122 002, Haryana, IN
Phone: +91 92111 60000 Ext: 7794

Architects:

Morphogenesis
Plot No. 41, Industrial Estate,
Okhla Phase-III,
New Delhi 110020, India
TEL: +91 11 41828070
FAX: 91 11 26490351
E Mail:studio@morphogenesis.org

Associate Architects:

SBA Design N Code LLP
Architecture-Codes-Interiors
(Formerly known as SSMS)
69,Nora Niwas Bhawani Kunj
(Behind D2), Vasant Kunj,
New Delhi-110070.
Mob.: 9810791652,9811077209

Checked and found ok for Public Health (Internal) Service only subject to comments in
In forwarding letter No. 2648/56 Dtd. 28/05/25
Superintending Engineer (HQ)
for Chief Engineer-I
HSVP, Panchkula

OWNER'S SEAL & SIGNATURE
AIPL BHARAT INFRASTRUCTURE PRIVATE LIMITED
Authorised Signatory

ARCHITECT'S SEAL & SIGNATURE
POOJA NIKHAR
CA/2012/55585
Ph: 011-41828070

AUGUST-2025 | Scale : 1:100

Drawing Title:-
MUMTY/MACHINE ROOM ROOF PLAN TOWER-01&02

Drawing No:-
T1-06

A
02-SEPT-25