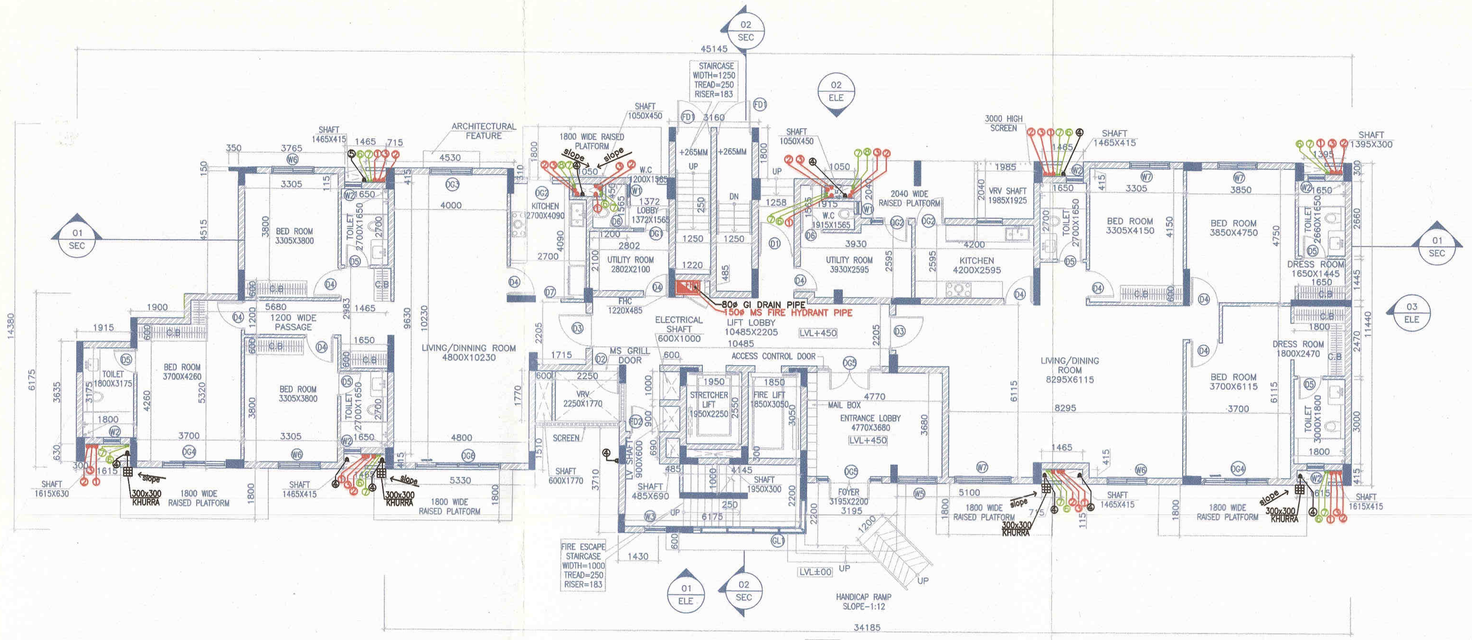

GROUND FLOOR PLAN
LVL+450
BLOCK-D
NO. OF UNITS -2

	WIDTH	HEIGHT	WALL	LINTEL
WA1		450	600	1950
WA2		450	600	1800
WA3		750	FRONT,LANDING	1950
WA4		750	FRONT,LANDING	1800
WB	1800	1950	750	2000
WC	1650	1950	750	2000
WD	1200	1950	750	2000
WE	1000	1950	750	2000
WF	900	1950	750	2000
WG	800	1950	750	2000
WH	600	1950	750	2000
WJ	450	1950	750	2000
WK	300	1950	750	2000
WL	1200	1950	600	2000
WM	1000	1950	600	2000
WN	900	1950	600	2000
WP	800	1950	600	2000
WQ	600	1950	600	2000
WR	450	1950	600	2000
WS	300	1950	600	2000
WT	1650	1950	600	2000
WU	1200	1950	600	2000
WV	1000	1950	600	2000
WW	900	1950	600	2000
WX	800	1950	600	2000
WY	600	1950	600	2000
WZ	450	1950	600	2000
WA	300	1950	600	2000
WB1	1200	2400	600	2450
WC1	1000	2400	600	2450
WD1	900	2400	600	2450
WE1	800	2400	600	2450
WF1	600	2400	600	2450
WG1	450	2400	600	2450
WH1	300	2400	600	2450
WJ1	1650	2400	600	2450
WK1	1200	2400	600	2450
WL1	1000	2400	600	2450
WM1	900	2400	600	2450
WN1	800	2400	600	2450
WP1	600	2400	600	2450
WQ1	450	2400	600	2450
WR1	300	2400	600	2450
WS1	1650	2400	600	2450
WT1	1200	2400	600	2450
WU1	1000	2400	600	2450
WV1	900	2400	600	2450
WW1	800	2400	600	2450
WX1	600	2400	600	2450
WY1	450	2400	600	2450
WZ1	300	2400	600	2450
WA1	1650	2400	600	2450
WB2	1200	2400	600	2450
WC2	1000	2400	600	2450
WD2	900	2400	600	2450
WE2	800	2400	600	2450
WF2	600	2400	600	2450
WG2	450	2400	600	2450
WH2	300	2400	600	2450
WJ2	1650	2400	600	2450
WK2	1200	2400	600	2450
WL2	1000	2400	600	2450
WM2	900	2400	600	2450
WN2	800	2400	600	2450
WP2	600	2400	600	2450
WQ2	450	2400	600	2450
WR2	300	2400	600	2450
WS2	1650	2400	600	2450
WT2	1200	2400	600	2450
WU2	1000	2400	600	2450
WH10	300	2400	600	2450
WJ10	1650	2400	600	2450
WK10	1200	2400	600	2450
WL10	1000	2400	600	2450
WM10	900	2400	600	2450
WN10	800	2400	600	2450
WP10	600	2400	600	2450
WQ10	450	2400	600	2450
WR10	300	2400	600	2450
WS10	1650	2400	600	2450
WT10	1200	2400	600	2450
WU10	1000	2400	600	2450
WV10	900	2400	600	2450
WW10	800	2400	600	2450
WX10	600	2400	600	2450
WY10	450	2400	600	2450
WZ10	300	2400	600	2450

DEDUCTION -2

12	=	3.305	X	2.100	X	2	=	13.881 sqm.
13	=	1.000	X	0.715	X	2	=	1.430 sqm.
14	=	0.600	X	1.000	X	1	=	0.600 sqm.
15	=	0.600	X	0.900	X	1	=	0.540 sqm.
16	=	0.485	X	0.690	X	1	=	0.335 sqm.
17	=	1.950	X	2.550	X	1	=	4.972 sqm.
18	=	1.950	X	0.300	X	1	=	0.585 sqm.
19	=	1.850	X	3.050	X	1	=	5.642 sqm.
				TOTAL			=	27.986 sqm.

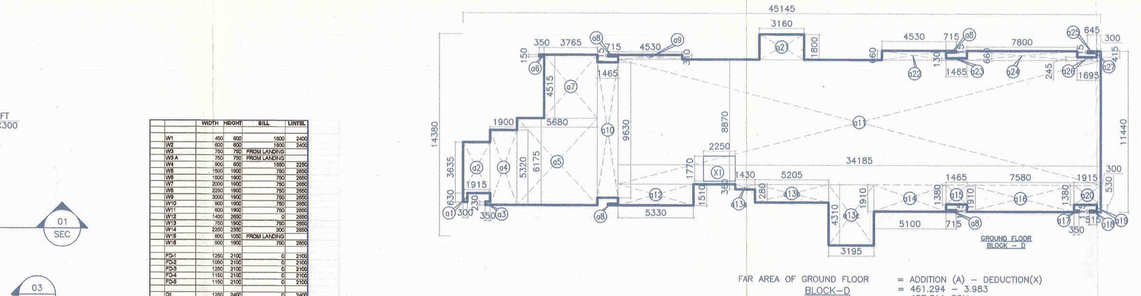

FAR AREA OF GROUND FLOOR = ADDITION (A) - DEDUCTION(X)
BLOCK-D = 461.294 - 3.983
= 457.311 SQM.

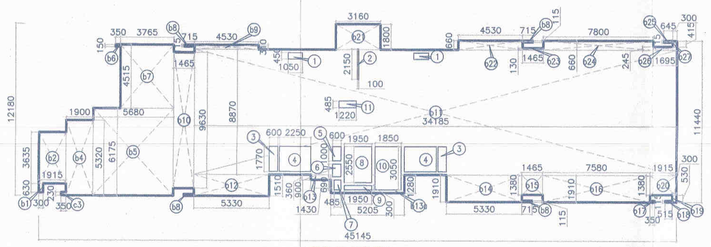

1ST TO 6TH FLOOR PLAN
BLOCK -D

FAR AREA OF 1st TO 6th FLOOR = ADDITION (B) - DEDUCTION (1)
BLOCK (D) = 447.963 - 24.515
= 423.448 SQM.

DEDUCTION -X

X1	=	2.250	X	1.770	X	1	=	3.983 sqm.
				TOTAL			=	3.983 sqm.

ADDITION -A (GROUND FLOOR)

a1	=	0.300	X	0.630	X	1	=	0.189 sqm.
a2	=	1.915	X	3.635	X	1	=	6.961 sqm.
a3	=	0.350	X	0.230	X	1	=	0.081 sqm.
a4	=	1.900	X	5.320	X	1	=	10.108 sqm.
a5	=	5.680	X	6.175	X	1	=	35.074 sqm.
a6	=	0.350	X	0.150	X	1	=	0.053 sqm.
a7	=	3.765	X	4.515	X	1	=	16.999 sqm.
a8	=	0.715	X	0.115	X	4	=	0.329 sqm.
a9	=	4.530	X	0.310	X	1	=	1.404 sqm.
a10	=	1.465	X	9.630	X	1	=	14.108 sqm.
a11	=	34.185	X	8.870	X	1	=	303.221 sqm.
a12	=	5.330	X	1.510	X	1	=	8.048 sqm.
a13c	=	1.430	X	0.360	X	1	=	0.515 sqm.
a13c	=	5.205	X	1.280	X	1	=	6.662 sqm.
a13c	=	3.195	X	4.310	X	1	=	13.770 sqm.
a14	=	5.100	X	1.910	X	1	=	9.741 sqm.
a15	=	1.465	X	1.380	X	1	=	2.022 sqm.
a16	=	7.580	X	1.910	X	1	=	14.478 sqm.
a17	=	0.350	X	0.115	X	1	=	0.040 sqm.
a18	=	0.515	X	0.115	X	1	=	0.059 sqm.
a19	=	0.300	X	0.530	X	1	=	0.159 sqm.
a20	=	1.915	X	1.380	X	1	=	2.643 sqm.
a21	=	3.160	X	1.800	X	1	=	5.688 sqm.
a22	=	4.530	X	0.660	X	1	=	2.990 sqm.
a23	=	1.465	X	0.130	X	1	=	0.190 sqm.
a24	=	7.800	X	0.660	X	1	=	5.148 sqm.
a25	=	0.645	X	0.115	X	1	=	0.074 sqm.
a26	=	1.695	X	0.245	X	1	=	0.415 sqm.
a27	=	0.300	X	0.415	X	1	=	0.125 sqm.
				TOTAL			=	461.294 sqm.

Note :-

1. BUILDING WILL BE DESIGNED (STRUCTURES) AS PER RELEVENT IS CODES FOR EARTH QUAKE RESISTANCE.
2. BUILDING IS HAS AUTOMATIC SPRINKLER SYSTEM ON ALL FLOORS.

LEGEND:-

LEGEND:-

S.NO.	DESCRIPTION	LEGEND
1.	100ø SOIL & VENT PIPE	
2.	100ø WASTE & VENT PIPE	
3.	75ø ANTI SYPHONAGE VENT PIPE	
4.	100ø RAIN WATER PIPE	
5.	150ø RAIN WATER PIPE	
6.	40Ø,32Ø,25Ø,20Ø FLUSHING WATER SUPPLY	
7.	50Ø,40Ø,32Ø,25Ø,20Ø DOMESTIC WATER SUPPLY	
8.	40Ø,32Ø,25Ø,20Ø HOT WATER SUPPLY	

S.NO.	DESCRIPTION	LEGEND
9.	110 OD uPVC SOIL PIPE	(A)
10.	40 OD uPVC WASTE PIPE	(B)
11.	90 OD uPVC WASTE PIPE	(C)
12.	110 OD uPVC WASTE PIPE	(D)
13.	FIRE HOSE CABINET	FHC
14.	FLOOR TRAP	FT

Project:

PROPOSED GROUP HOUSING SCHEME MEASURING 7.50 ACRES FALLING IN THE RESIDENTIAL PLOTTED COLONY MEASURING 393.538 ACRES (LICENCE NO. 113 OF 2008 DATED 01.06.2008,LICENSE NO. 71 OF 2010 DATED 15.09.2010 & LICENSE NO.62 OF 2011 DATED 05.07.2011) IN SECTOR-81,82,82-A,83 & 85, GURGAON MANESAR URBAN COMPLEX BEING DEVELOPED BY VATIKA LTD. AND OTHERS

Associate Architects

RSMS ARCHITECTS PVT. LTD.
69,Nora Niwas Bhawani Kunj
(Behind D2), Vasant Kunj,
New Delhi-110070.
Tel.: 011-26898616,26898617
www.rsms-arch.com

D.T.P. (HQ) Member Secretary B.P.C. | S.T.P. (G) Member B.P.C. | C.T.P. (Hr.) Chairman B.P.C.

Checked and found ok for Public (General) Services only subject to following letter No. SE(HQ)/ 1873 - 74/13 Superintending Engineer (HQ)

ARCHITECT'S SEAL & SIGNATURE | OWNER'S SEAL & SIGNATURE

For M/S VATIKA LIMITED
Authorised Signatory

MARCH-2013. | Scale : 1:100

Drawing Title:-
GROUND TO 7th FLOOR & TERRACE PLAN
AREA CALCULATION OF ALL FLOOR
(BLOCK-D)

Drawing No:-
D-01

VATIKA SOMETOWN

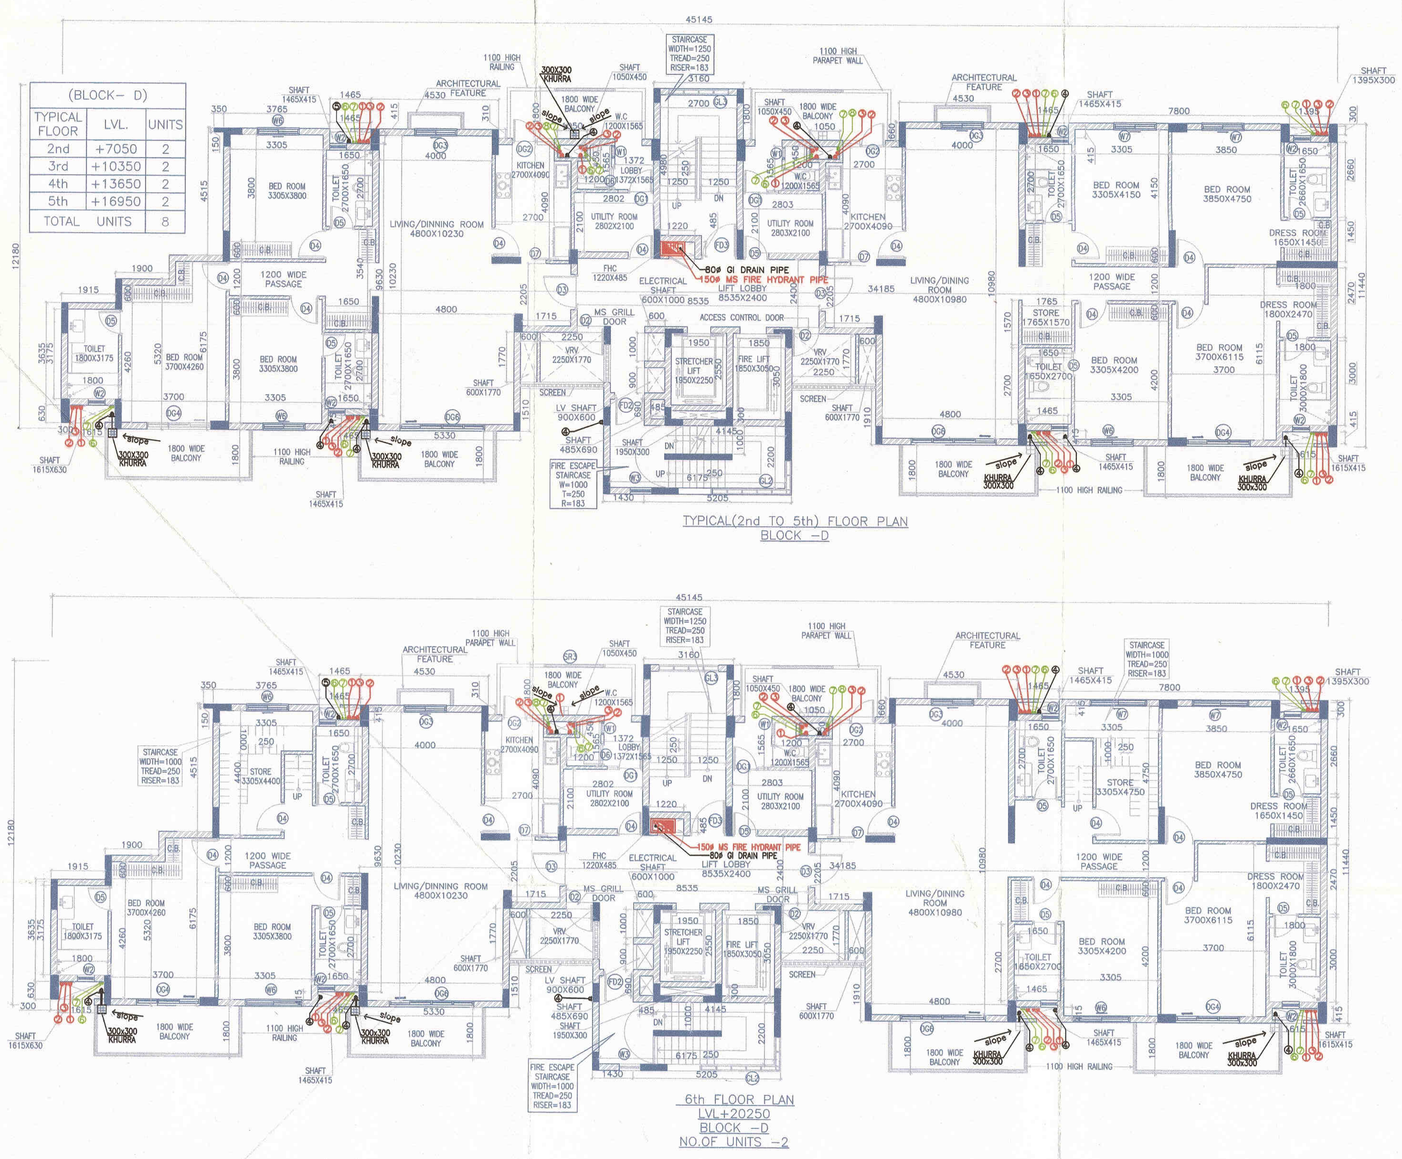

TYPICAL(2nd TO 5th) FLOOR PLAN
BLOCK -D

(BLOCK- D)		
TYPICAL FLOOR	LVL.	UNITS
2nd	+7050	2
3rd	+10350	2
4th	+13650	2
5th	+16950	2
TOTAL	UNITS	8

ADDITION -GR1 (GROUND COVERAGE)

gr1	=	8.135	X	0.600	X	1	=	4.881 sqm.
				TOTAL			=	4.881 sqm.

GROUND COVERAGE = ADDITION (GR) + ADDITION (GR1) - DEDUCTION(X)
BLOCK -D = 476.816 + 4.881 - 3.983
= 477.714 SQM.

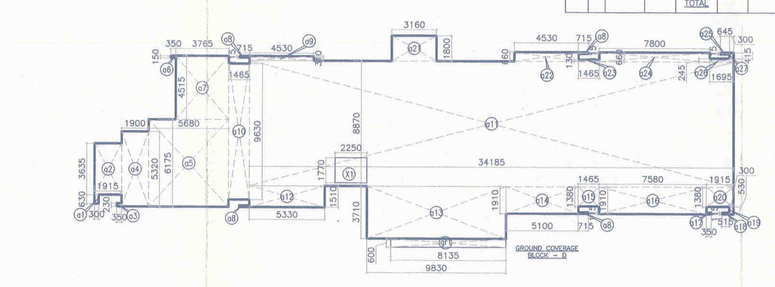

GROUND COVERAGE
BLOCK -D

ADDITION -C (7TH FLOOR)

c1	=	9.760	X	6.815	=	66.514 sqm.		
c2	=	6.225	X	2.815	=	17.523 sqm.		
c3	=	9.760	X	9.180	=	89.597 sqm.		
c4	=	6.635	X	6.140	=	40.739 sqm.		
				TOTAL	=	214.373 sqm.		

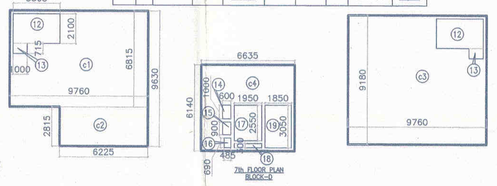

7th FLOOR PLAN
BLOCK-D

FAR AREA OF 7th FLOOR = ADDITION (C) - DEDUCTION (2)
BLOCK (D) = 214.373 - 27.986
= 186.387 SQM.

DEDUCTION -1 (1ST TO 6TH FLOOR)

1	=	1.050	X	0.450	X	2	=	0.945 sqm.
2	=	0.100	X	2.150	X	1	=	0.215 sqm.
3	=	0.600	X	1.770	X	2	=	2.124 sqm.
4	=	2.250	X	1.770	X	2	=	7.965 sqm.
5	=	0.600	X	1.000	X	1	=	0.600 sqm.
6	=	0.600	X	0.900	X	1	=	0.540 sqm.
7	=	0.485	X	0.690	X	1	=	0.335 sqm.
8	=	1.950	X	2.550	X	1	=	4.972 sqm.
9	=	1.950	X	0.300	X	1	=	0.585 sqm.
10	=	1.850	X	3.050	X	1	=	5.642 sqm.
11	=	1.220	X	0.485	X	1	=	0.592 sqm.
				TOTAL			=	24.515 sqm.

ADDITION -B (1st TO 6TH FLOOR)

b1	=	0.300	X	0.630	X	1	=	0.189 sqm.
b2	=	1.915	X	3.635	X	1	=	6.961 sqm.
b3	=	0.350	X	0.230	X	1	=	0.081 sqm.
b4	=	1.900	X	5.320	X	1	=	10.108 sqm.
b5	=	5.680	X	6.175	X	1	=	35.074 sqm.
b6	=	0.350	X	0.150	X	1	=	0.053 sqm.
b7	=	3.765	X	4.515	X	1	=	16.999 sqm.
b8	=	0.715	X	0.115	X	4	=	0.329 sqm.
b9	=	4.530	X	0.310	X	1	=	1.404 sqm.
b10	=	1.465	X	9.630	X	1	=	14.108 sqm.
b11	=	34.185	X	8.870	X	1	=	303.221 sqm.
b12	=	5.330	X	1.510	X	1	=	8.048 sqm.
c13	=	1.430	X	0.360	X	1	=	0.515 sqm.
b13e	=	5.205	X	1.280	X	1	=	6.662 sqm.
b14	=	5.330	X	1.910	X	1	=	10.180 sqm.
b15	=	1.465	X	1.380	X	1	=	2.022 sqm.
b16	=	7.580	X	1.910	X	1	=	14.478 sqm.
b17	=	0.350	X	0.115	X	1	=	0.040 sqm.
b18	=	0.515	X	0.115	X	1	=	0.059 sqm.
b19	=	0.300	X	0.530	X	1	=	0.159 sqm.
b20	=	1.915	X	1.380	X	1	=	2.643 sqm.
b21	=	3.160	X	1.800	X	1	=	5.688 sqm.
b22	=	4.530	X	0.660	X	1	=	2.990 sqm.
b23	=	1.465	X	0.130	X	1	=	0.190 sqm.
b24	=	7.800	X	0.660	X	1	=	5.148 sqm.
b25	=	0.645	X	0.115	X	1	=	0.074 sqm.
b26	=	1.695	X	0.245	X	1	=	0.415 sqm.
b27	=	0.300	X	0.415	X	1	=	0.125 sqm.
				TOTAL			=	447.963 sqm.

ADDITION -GR (GROUND COVERAGE)

a1	=	0.300	X	0.630	X	1	=	0.189 sqm.
a2	=	1.915	X	3.635	X	1	=	6.961 sqm.
a3	=	0.350	X	0.230	X	1	=	0.081 sqm.
a4	=	1.900	X	5.320	X	1	=	10.108 sqm.
a5	=	5.680	X	6.175	X	1	=	35.074 sqm.
a6	=	0.350	X	0.150	X	1	=	0.053 sqm.
a7	=	3.765	X	4.515	X	1	=	16.999 sqm.
a8	=	0.715	X	0.115	X	4	=	0.329 sqm.
a9	=	4.530	X	0.310	X	1	=	1.404 sqm.
a10	=	1.465	X	9.630	X	1	=	14.108 sqm.
a11	=	34.185	X	8.870	X	1	=	303.221 sqm.
a12	=	5.330	X	1.510	X	1	=	8.048 sqm.
a13	=	9.830	X	3.710	X	1	=	36.469 sqm.
a14	=	5.100	X	1.910	X	1	=	9.741 sqm.
a15	=	1.465	X	1.380	X	1	=	2.022 sqm.
a16	=	7.580	X	1.910	X	1	=	14.478 sqm.
a17	=	0.350	X	0.115	X	1	=	0.040 sqm.
a18	=	0.515	X	0.115	X	1	=	0.059 sqm.
a19	=	0.300	X	0.530	X	1	=	0.159 sqm.
a20	=	1.915	X	1.380	X	1	=	2.643 sqm.
a21	=	3.160	X	1.800	X	1	=	5.688 sqm.
a22	=	4.530	X	0.660	X	1	=	2.990 sqm.
a23	=	1.465	X	0.130	X	1	=	0.190 sqm.
a24	=	7.800	X	0.660	X	1	=	5.148 sqm.
a25	=	0.645	X	0.115	X	1	=	0.074 sqm.
a26	=	1.695	X	0.245	X	1	=	0.415 sqm.
a27	=	0.300	X	0.415	X	1	=	0.125 sqm.
				TOTAL			=	476.816 sqm.

SCALE-1:200

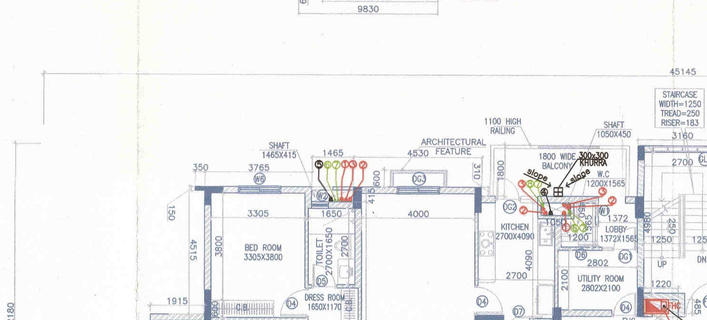

TERRACE FLOOR PLAN
LVL+27050
BLOCK -D

NOTE:-WATER WILL BE SUPPLY WILL BE WITH HYDROPNEUMATIC SYSTEM.

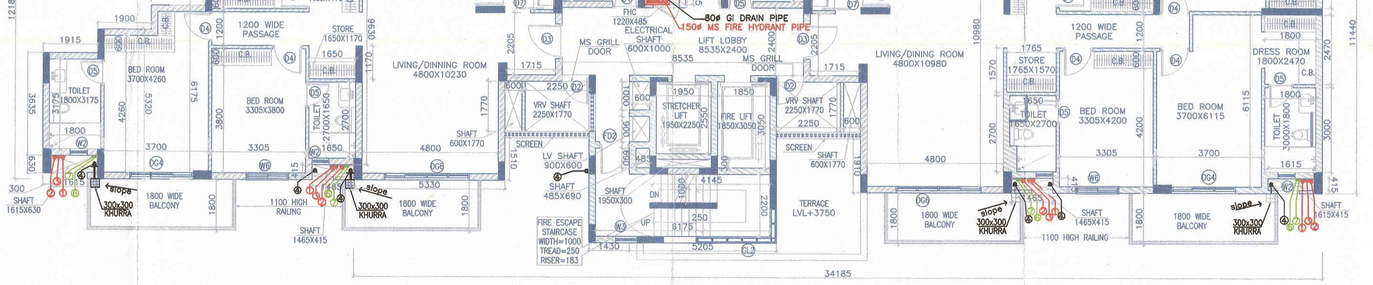

1st FLOOR PLAN
LVL+3750
BLOCK -D
NO. OF UNITS -2

6th FLOOR PLAN
LVL+20250
BLOCK -D
NO.OF UNITS -2

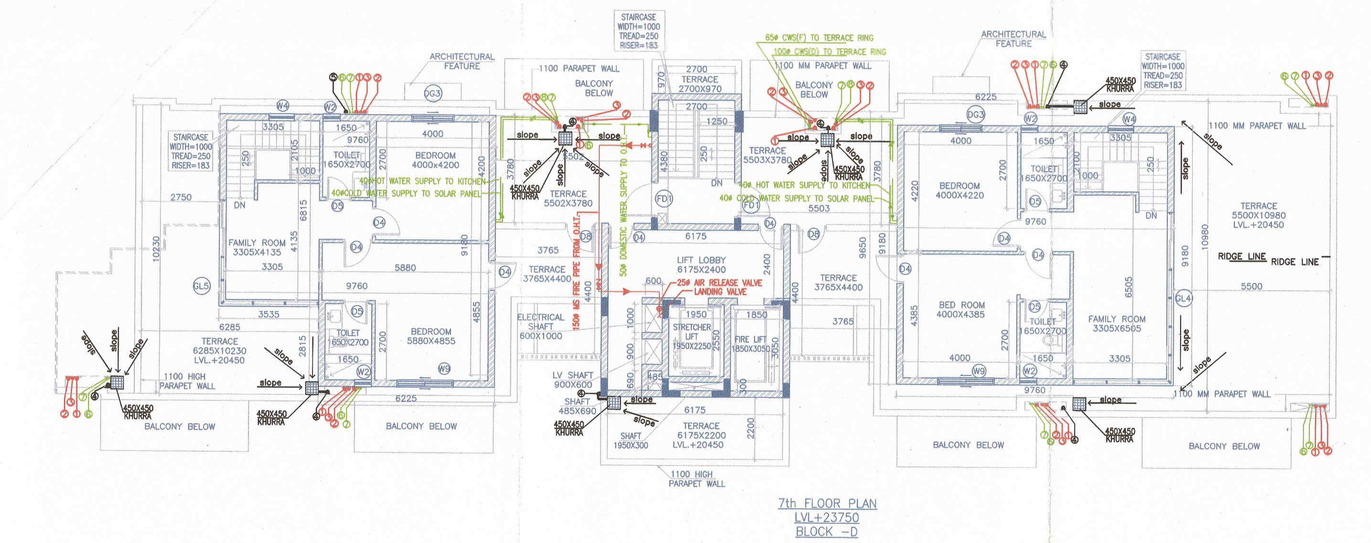

7th FLOOR PLAN
LVL+23750
BLOCK -D