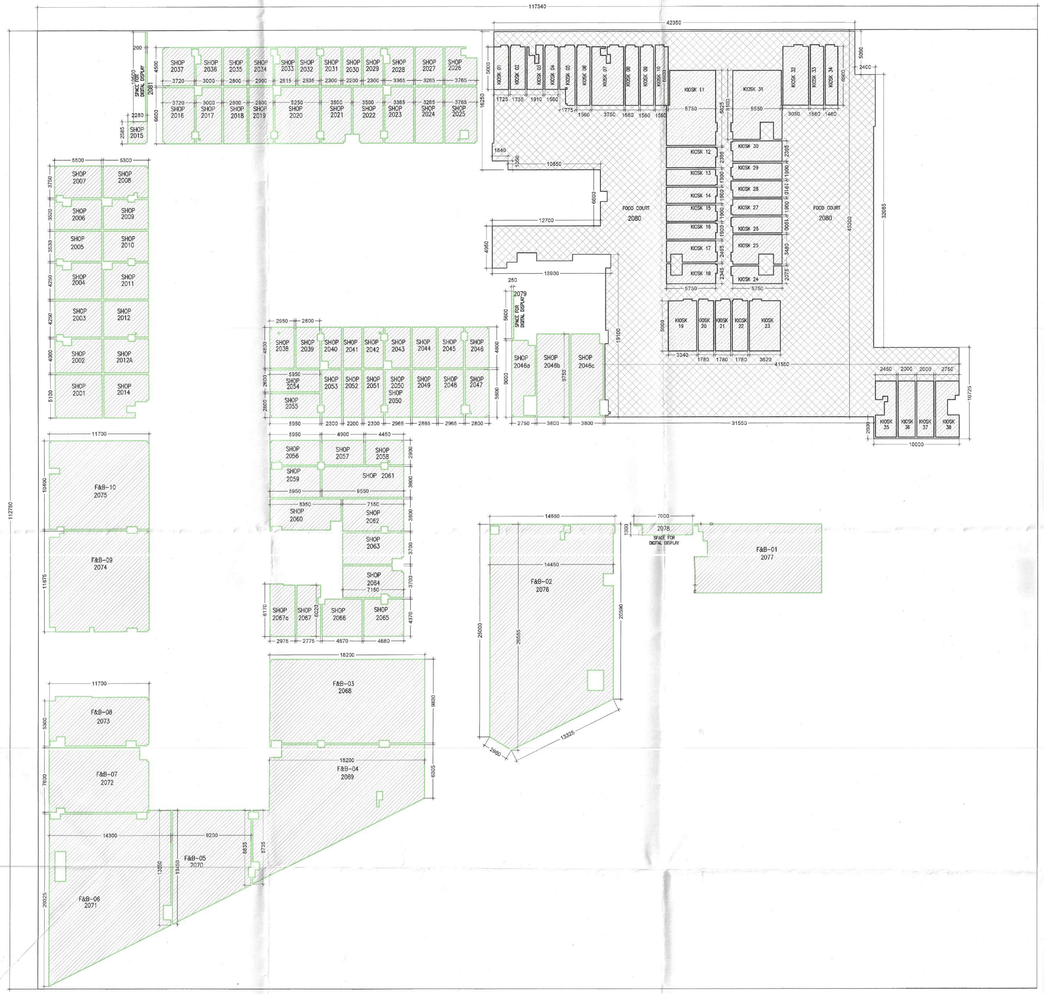


1 CARPET AREA DIAGRAM
SCALE 1:250

SECOND FLOOR CARPET AREA CALCULATION

S.NO.	DESCRIPTION	QUANTITY	LENGTH A (M)	LENGTH B (M)	WIDTH/HT (M)	FORMULA	AREA (SQ.M.)
1	2001	1		5.500	5.100	X by Y (irregular)	28.00
2	2002	1		5.500	4.000	X by Y (irregular)	20.94
3	2003	1		5.500	4.250	X by Y (irregular)	23.13
4	2004	1		5.500	4.250	X by Y (irregular)	22.32
5	2005	1		5.500	3.530	X by Y (irregular)	19.17
6	2006	1		5.500	3.520	X by Y (irregular)	18.30
7	2007	1		5.500	3.750	X by Y (irregular)	20.34
8	2008	1		5.300	3.750	X by Y (irregular)	19.38
9	2009	1		5.300	3.520	X by Y (irregular)	17.60
10	2010	1		5.300	3.530	X by Y (irregular)	18.46
11	2011	1		5.300	4.250	X by Y (irregular)	21.47
12	2012	1		5.300	4.250	X by Y (irregular)	22.28
13	2012A	1		5.300	4.000	X by Y (irregular)	20.95
14	2014	1		5.300	5.100	X by Y (irregular)	23.14
15	2015	1		2.280	2.585	X by Y (irregular)	5.87
16	2016	1		3.720	6.600	X by Y (irregular)	24.27
17	2017	1		3.000	6.600	X by Y (irregular)	18.90
18	2018	1		2.800	6.600	X by Y (irregular)	18.47
19	2019	1		2.900	6.600	X by Y (irregular)	18.90
20	2020	1		5.250	6.600	X by Y (irregular)	33.51
21	2021	1		3.500	6.600	X by Y (irregular)	22.05
22	2022	1		3.500	6.600	X by Y (irregular)	22.05
23	2023	1		3.365	6.600	X by Y (irregular)	21.31
24	2024	1		3.265	6.600	X by Y (irregular)	21.55
25	2025	1		3.765	6.600	X by Y (irregular)	23.77
26	2026	1		3.765	4.500	X by Y (irregular)	14.77
27	2027	1		3.265	4.500	X by Y (irregular)	14.69
28	2028	1		3.365	4.500	X by Y (irregular)	14.30
29	2029	1		2.300	4.500	X by Y (irregular)	10.10
30	2030	1		2.200	4.500	X by Y (irregular)	9.89
31	2031	1		2.300	4.500	X by Y (irregular)	10.11
32	2032	1		2.535	4.500	X by Y (irregular)	11.16
33	2033	1		2.515	4.500	X by Y (irregular)	10.47
34	2034	1		2.900	4.500	X by Y (irregular)	12.81
35	2035	1		2.800	4.500	X by Y (irregular)	12.59
36	2036	1		3.000	4.500	X by Y (irregular)	12.68
37	2037	1		3.720	4.500	X by Y (irregular)	16.46
38	2038	1		2.950	4.800	X by Y (irregular)	14.08
39	2039	1		2.800	4.800	X by Y (irregular)	13.20
40	2040	1		2.300	4.800	X by Y (irregular)	10.18
41	2041	1		2.200	4.800	X by Y (irregular)	10.55
42	2042	1		2.300	4.800	X by Y (irregular)	10.76
43	2043	1		2.965	4.800	X by Y (irregular)	13.39
44	2044	1		2.865	4.800	X by Y (irregular)	13.76
45	2045	1		2.965	4.800	X by Y (irregular)	13.94
46	2046	1		2.800	4.800	X by Y (irregular)	13.14
47	2046a	1		2.750	9.000	X by Y (irregular)	21.12
48	2046b	1		3.800	9.750	X by Y (irregular)	37.05
49	2046c	1		3.800	9.750	X by Y (irregular)	35.86
50	2047	1		2.800	5.600	X by Y (irregular)	15.09
51	2048	1		2.965	5.600	X by Y (irregular)	16.31
52	2049	1		2.865	5.600	X by Y (irregular)	16.05
53	2050	1		2.965	5.600	X by Y (irregular)	16.37
54	2051	1		2.300	5.600	X by Y (irregular)	12.64
55	2052	1		2.200	5.600	X by Y (irregular)	12.31
56	2053	1		2.300	5.600	X by Y (irregular)	12.63
57	2054	1		5.950	2.600	X by Y (irregular)	15.47
58	2055	1		5.950	2.800	X by Y (irregular)	16.38
59	2056	1		5.950	2.900	X by Y (irregular)	16.72
60	2057	1		4.900	2.900	X by Y (irregular)	14.12
61	2058	1		4.450	2.900	X by Y (irregular)	12.61
62	2059	1		5.950	3.600	X by Y (irregular)	20.97
63	2060	1		8.350	3.800	X by Y (irregular)	28.67
64	2061	1		9.550	3.600	X by Y (irregular)	34.01
65	2062	1		7.150	3.800	X by Y (irregular)	26.72
66	2063	1		7.150	3.700	X by Y (irregular)	25.50
67	2064	1		7.150	3.700	X by Y (irregular)	25.31
68	2065	1		4.680	4.370	X by Y (irregular)	19.93
69	2066	1		4.670	4.370	X by Y (irregular)	20.22
70	2067	1		2.775	6.020	X by Y (irregular)	16.46
71	2067a	1		2.973	6.170	X by Y (irregular)	18.10
72	2068 (F&B-03)	1		18.200	9.830	X by Y (irregular)	177.99
73	2069(F&B-04)	1		6.305	18.200	X by Y (irregular)	208.99
74	2070(F&B-05)	1		8.835	9.200	X by Y (irregular)	101.92
75	2071(F&B-06)	1		13.550	14.300	X by Y (irregular)	232.94
76	2072(F&B-07)	1		11.700	7.600	X by Y (irregular)	86.80
77	2073(F&B-08)	1		11.700	5.300	X by Y (irregular)	64.60
78	2074(F&B-09)	1		11.700	11.870	X by Y (irregular)	136.31
79	2075(F&B-10)	1		11.700	10.400	X by Y (irregular)	120.18
80	2076(F&B-02)	1		20.590	14.650	X by Y (irregular)	338.12
81	2077(F&B-01)	1		14.865	8.125	X by Y (irregular)	116.50
82	2078 (Display)	1		7.000	1.300	X by Y (irregular)	7.59
83	2079 (Display)	1		5.600	0.250	X by Y (irregular)	1.39
84	2081(Display)	1		0.200	10.500	X by Y (irregular)	2.00
85	2080(food court)	1				X by Y (irregular)	1783.57
A	TOTAL CARPET AREA -SECOND FLOOR						4675.082

2 CARPET AREA CALCULATION

KIOSKS CARPET AREA (SHOP 2080)

S.NO.	DESCRIPTION	QUANTITY	LENGTH A (M)	LENGTH B (M)	WIDTH/HT (M)	FORMULA	AREA (SQ.M.)
1	KIOSK 01	1		1.95	4.75	AS PER PLAN	9.36
2	KIOSK 02	1		1.95	4.75	AS PER PLAN	9.36
3	KIOSK 03	1		2.13	4.75	AS PER PLAN	9.11
4	KIOSK 04	1		1.75	4.75	AS PER PLAN	8.43
5	KIOSK 05	1		1.75	6.7	AS PER PLAN	11.76
6	KIOSK 06	1		1.75	6.7	AS PER PLAN	11.76
7	KIOSK 07	1		2.13	6.7	AS PER PLAN	12.96
8	KIOSK 08	1		1.75	6.7	AS PER PLAN	11.76
9	KIOSK 09	1		1.75	6.7	AS PER PLAN	11.76
10	KIOSK 10	1		1.75	6.7	AS PER PLAN	11.76
11	KIOSK 11	1		5.55	7.3	AS PER PLAN	38.07
12	KIOSK 12	1		5.55	2.68	AS PER PLAN	13.79
13	KIOSK 13	1		5.55	2.13	AS PER PLAN	11.84
14	KIOSK 14	1		5.55	2.13	AS PER PLAN	11.84
15	KIOSK 15	1		5.55	2.13	AS PER PLAN	11.84
16	KIOSK 16	1		5.55	2.13	AS PER PLAN	11.84
17	KIOSK 17	1		5.55	2.8	AS PER PLAN	14.30
18	KIOSK 18	1		5.55	2.34	AS PER PLAN	11.22
19	KIOSK 19	1		2.9	5.7	AS PER PLAN	16.53
20	KIOSK 20	1		2	5.7	AS PER PLAN	11.39
21	KIOSK 21	1		2	5.7	AS PER PLAN	11.39
22	KIOSK 22	1		2	5.7	AS PER PLAN	11.39
23	KIOSK 23	1		3.4	5.7	AS PER PLAN	19.37
24	KIOSK 24	1		5.55	2.34	AS PER PLAN	10.69
25	KIOSK 25	1		5.55	2.8	AS PER PLAN	13.93
26	KIOSK 26	1		5.55	2.13	AS PER PLAN	11.84
27	KIOSK 27	1		5.55	2.13	AS PER PLAN	11.84
28	KIOSK 28	1		5.55	2.13	AS PER PLAN	11.84
29	KIOSK 29	1		5.55	2.13	AS PER PLAN	11.84
30	KIOSK 30	1		5.55	2.68	AS PER PLAN	13.61
31	KIOSK 31	1		5.55	7.3	AS PER PLAN	39.06
32	KIOSK 32	1		2.63	6.7	AS PER PLAN	17.67
33	KIOSK 33	1		1.75	6.7	AS PER PLAN	11.76
34	KIOSK 34	1		1.65	6.7	AS PER PLAN	11.09
35	KIOSK 35	1		2.45	6.4	AS PER PLAN	13.45
36	KIOSK 36	1		2	6.4	AS PER PLAN	12.79
37	KIOSK 37	1		2	6.4	AS PER PLAN	12.79
38	KIOSK 38	1		2.75	6.4	AS PER PLAN	14.94
	TOTAL KIOSK AREA -SECOND FLOOR						521.970

ATP
AD Vaik
JE

ARCHITECT:
DESIGN FORUM INTERNATIONAL
K-47, KAILASH COLONY
NEW DELHI
TEL: 011 - 46656600

STRUCTURE CONSULTANT:
VINTECH CONSULTANTS
C-37, PAMPOSH ENCLAVE, GREATER KAILASH I,
NEW DELHI, DELHI 110048
Tel: 011 4314 1616

MEP CONSULTANT:
SANELAC CONSULTANTS PVT LTD
C-64/2, Okhla Industrial Area, Phase-II,
New Delhi-110020
Tel : 26386310, 40503069

NOTES:
1. ALL DIMENSIONS ARE IN MM.
2. GATE AND BOUNDARY WALL SHALL BE AS PER STANDARD DESIGN.
3. SPRINKLERS WILL BE PROVIDED IN ENTIRE BUILDING INCLUDING BASEMENTS AS PER N.B.C.
4. RAIN WATER HARVESTING SYSTEM WILL BE PROVIDED AS PER APPLICABLE NORMS.
5. 100% POWER BACK UP WILL BE PROVIDED FOR LIFTS & ESSENTIAL SERVICE AREAS.
6. DISABLED RAMP @ 1:12 SLOPE WITH 900MM HIGH RAILING.
7. ALL BUILDINGS ARE MECHANICALLY VENTILATED AND FULLY AIR CONDITIONED.

PROJECT:

PART OCCUPATION CERTIFICATE OF (GROUND FLOOR TO 3rd FLOOR), BASEMENT-1 & 2, FALLING IN THE COMMERCIAL COLONY OVER AN AREA MEASURING 4.418 ACRES (LICENCE NO. 197 OF 2008 DATED 05.12.2008) IN SECTOR 66, GURUGRAM DEVELOPED BY R.C.SOOD & COMPANY PVT. LTD. C/O ADVANCE INDIA PROJECTS LTD.

ARCHITECT'S SIGNATURE:

CLIENT'S SIGNATURE:

Advance India Projects Pvt. Ltd. Authorised Signatory

DRAWING TITLE:
SECOND FLOOR PLAN
(CARPET AREA)

DRAWING NO:
17.C

NORTH:

SCALE:
AS MENTION

DATE:
31/07/2023