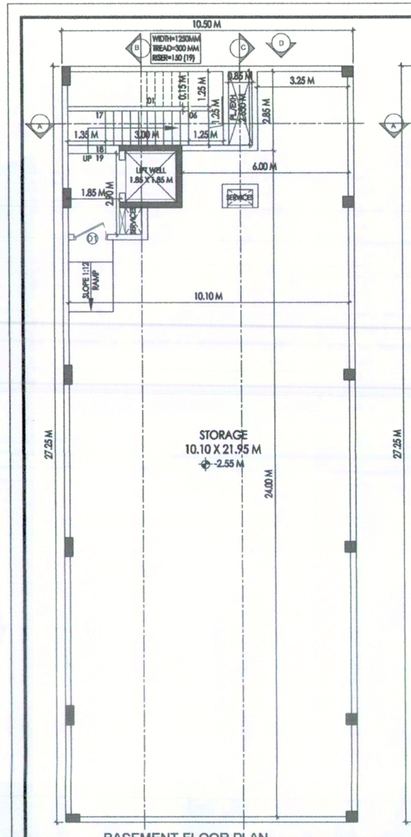

BASEMENT FLOOR PLAN | GROUND FLOOR PLAN | FIRST FLOOR PLAN | SECOND FLOOR PLAN | THIRD FLOOR PLAN | FOURTH FLOOR PLAN | TERRACE FLOOR PLAN

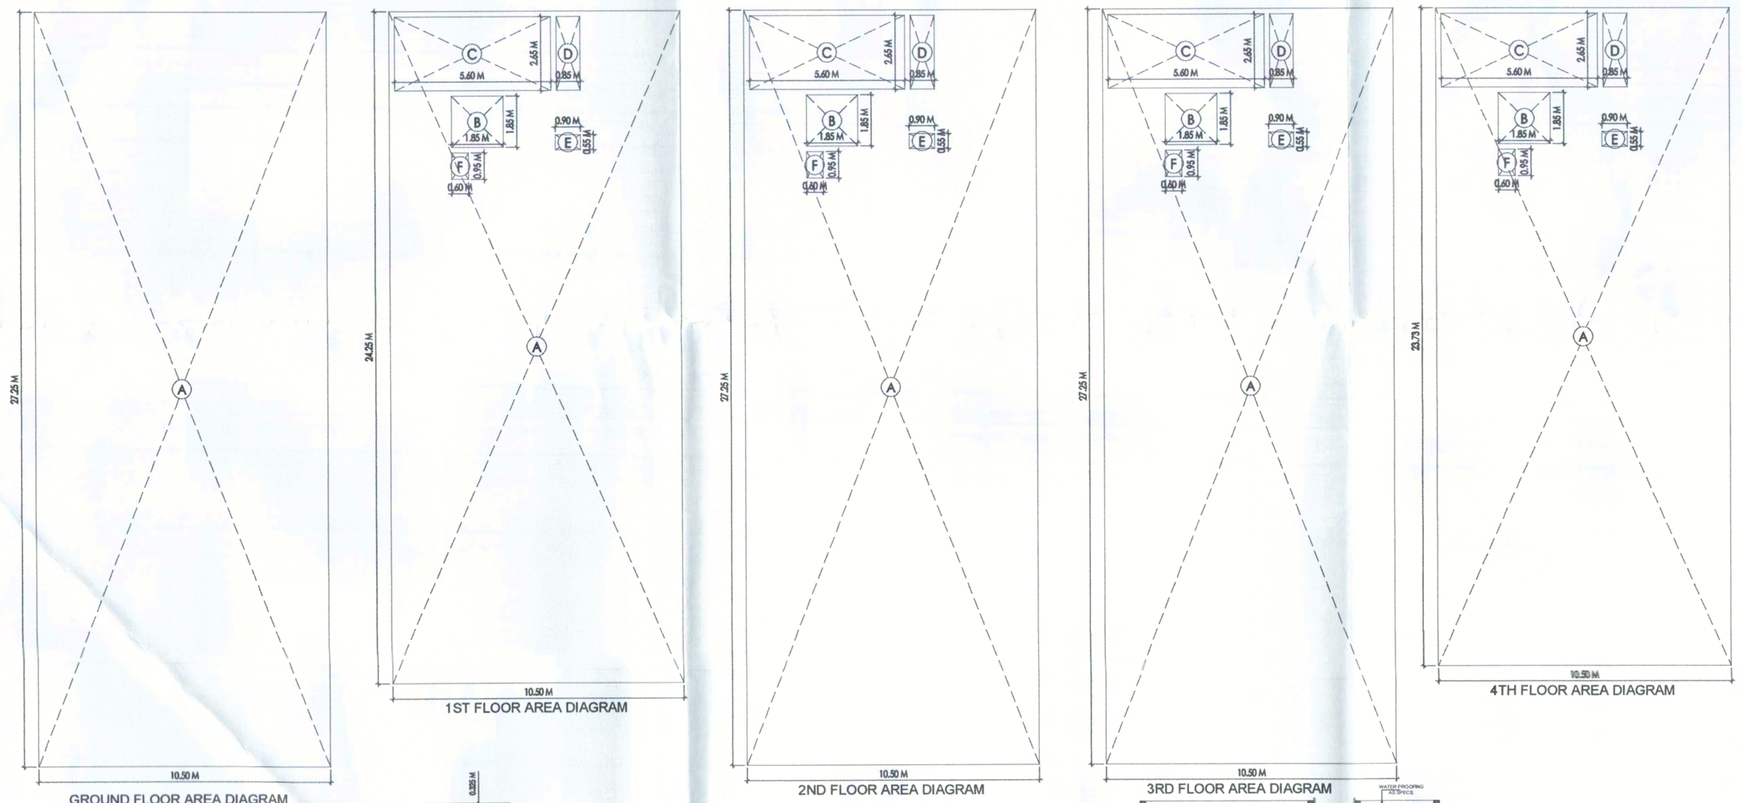

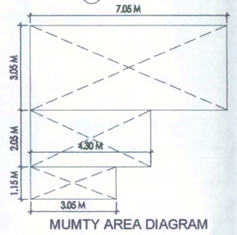

MUMTY AREA DIAGRAM

DOOR SCHEDULE

SR.NO	PARTICULARS	OPENING SIZE	SILL FROM FLOOR LVL
D	SHOP	1200x2359	--
D1	SHOP/STAIRCASE	1200x2100	--
D2	STAIRCASE	1000x2100	--
D3	W.C.	750x2100	--

WINDOW SCHEDULE

SR.NO	PARTICULARS	OPENING SIZE	SILL FROM FLOOR LVL
W1	STAIRCASE	1200x2184	125
W1a	STAIRCASE	1200x1709	600
W2	W.C.	800x1000	1100
W4	SHOP/OFFICE	2012x1809	600
W8	SHOP/OFFICE	3020x1809	600
W9	SHOP/OFFICE	4200x1809	600
W10	SHOP/OFFICE	5.710x1809	600
W12	SHOP/OFFICE	2012x2284	125
W16	SHOP/OFFICE	3020x2284	125
W17	SHOP/OFFICE	4200x2284	125
W18	SHOP/OFFICE	5.710x2284	125
W22	SHOP/OFFICE	9550x2134	275
GL	SHOP	AS PER PLAN/ELEVATION	----
GL1	SHOP/OFFICE	AS PER PLAN/ELEVATION	850

TYPE C

AREA CALCULATIONS OF GROUND FLOOR

ADDITIONS								
A	10.50	x	27.25	x	1	=	286.125	(A)
AREA CALCULATIONS OF FIRST FLOOR								
ADDITIONS								
A	10.50	x	24.25	x	1	=	254.625	(A)
DEDUCTIONS								
B	1.85	x	1.85	x	1	=	3.423	
C	5.60	x	2.65	x	1	=	14.840	
D	0.85	x	2.65	x	1	=	2.253	
E	0.90	x	0.55	x	1	=	0.495	
F	0.60	x	0.95	x	1	=	0.570	
						TOTAL	21.580	SQ.MT (B)
NET AREA OF FIRST FLOOR						(A)-(B) =	233.045	SQ.MT
AREA CALCULATIONS OF SECOND FLOOR								
ADDITIONS								
A	10.50	x	27.25	x	1	=	286.125	(A)
DEDUCTIONS								
B	1.85	x	1.85	x	1	=	3.423	
C	5.60	x	2.65	x	1	=	14.840	
D	0.85	x	2.65	x	1	=	2.253	
E	0.90	x	0.55	x	1	=	0.495	
F	0.60	x	0.95	x	1	=	0.570	
						TOTAL	21.580	SQ.MT (B)
NET AREA OF SECOND FLOOR						(A)-(B) =	264.545	SQ.MT
AREA CALCULATIONS OF THIRD FLOOR								
ADDITIONS								
A	10.50	x	27.25	x	1	=	286.125	(A)
DEDUCTIONS								
B	1.85	x	1.85	x	1	=	3.423	
C	5.60	x	2.65	x	1	=	14.840	
D	0.85	x	2.65	x	1	=	2.253	
E	0.90	x	0.55	x	1	=	0.495	
F	0.60	x	0.95	x	1	=	0.570	
						TOTAL	21.580	SQ.MT (B)
NET AREA OF THIRD FLOOR						(A)-(B) =	264.545	SQ.MT
AREA CALCULATIONS OF FOURTH FLOOR								
ADDITIONS								
A	10.50	x	23.73	x	1	=	249.165	(A)
DEDUCTIONS								
B	1.85	x	1.85	x	1	=	3.423	
C	5.60	x	2.65	x	1	=	14.840	
D	0.85	x	2.65	x	1	=	2.253	
E	0.90	x	0.55	x	1	=	0.495	
F	0.60	x	0.95	x	1	=	0.570	
						TOTAL	21.580	SQ.MT (B)
NET AREA OF FOURTH FLOOR						(A)-(B) =	227.585	SQ.MT
TOTAL FAR AREA OF PER PLOT						=	1275.845	SQ.MT
						=	1525.898	SQ.YARD

SCO TYPE C

FLOOR	WIDTH(M)	DEPTH(M)	PLOT AREA SQ.M	DEDUCTION(LIFT, STAIRCASE, SHAFT) (SQM)	FAR AREA (SQ.M)	FAR AREA (SQ YARD)
GROUND FLOOR	10.50	27.25	286.13		286.125	342.2076
FIRST FLOOR	10.50	24.25	254.63	21.580	233.045	278.7195
SECOND FLOOR	10.50	27.25	286.13	21.580	264.545	316.3932
THIRD FLOOR	10.50	27.25	286.13	21.580	264.545	316.3932
FOURTH FLOOR	10.50	23.730	249.17	21.580	227.585	272.1894
FAR PER PLOT					1275.845	1525.8979
TOTAL FAR OF SCO TYPE C- REGULAR PLOTS 1 NOS.					1275.845	1525.8979

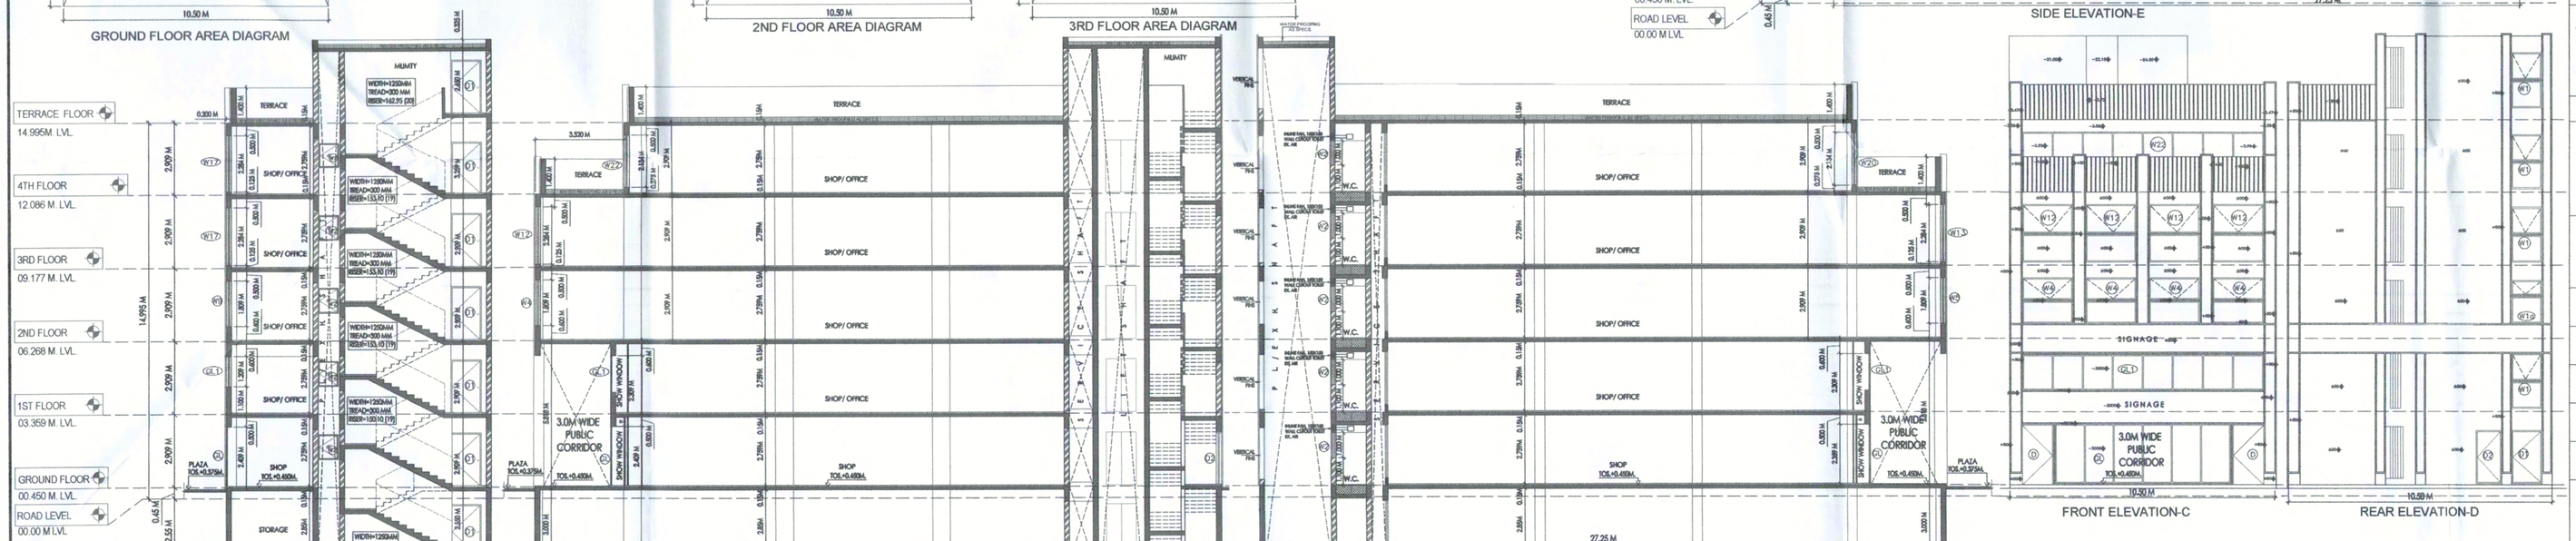

SECTION - A | SECTION - B | SECTION - C | FRONT ELEVATION-C | REAR ELEVATION-D | SIDE ELEVATION-E

(NARENDER KUMAR) DTP(HQ) | (HITESH SHARMA) STP(M)(HQ) | (JITENDER SIHAG) CTP(HR) | (AMIT KHATRI, IAS) DTCP(HR)

(RAJAT CHALHAN) ATP(HQ) | (DINESH KUMAR) PA(HQ)

DRG. NO:- DTCP 11008 (VIII) Dated:- 15-04-2025

KEY PLAN

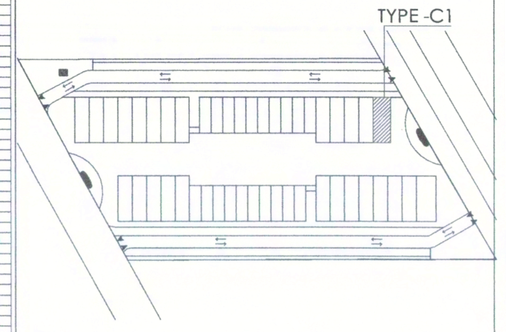

PROJECT TITLE

ACS FOR SCO's (6.54375 Acs) at SECTOR 84, GURUGRAM , BEING DEVELOPED BY DLF HOME DEVELOPERS LTD.

SHEET TITLE

SCO TYPE C - GROUND ,BASEMENT,1ST FLOOR , TYPICAL PLAN, AREA DIAGRAM, ELEVATIONS & SECTIONS

Document Release Type

SUBMISSION DRAWING

Job No. --------

Scale 1:100 ON A0 SHEET

Date 02 Dec 2024

Drawn by

Checked by

DRAWING NUMBER

AR-84-TYPE C-1

Revision No.

RUCHY LAKHANI CA/99/25412

ARCHITECT/TOWN PLANNER

AUTHORISED SIGNATORY