
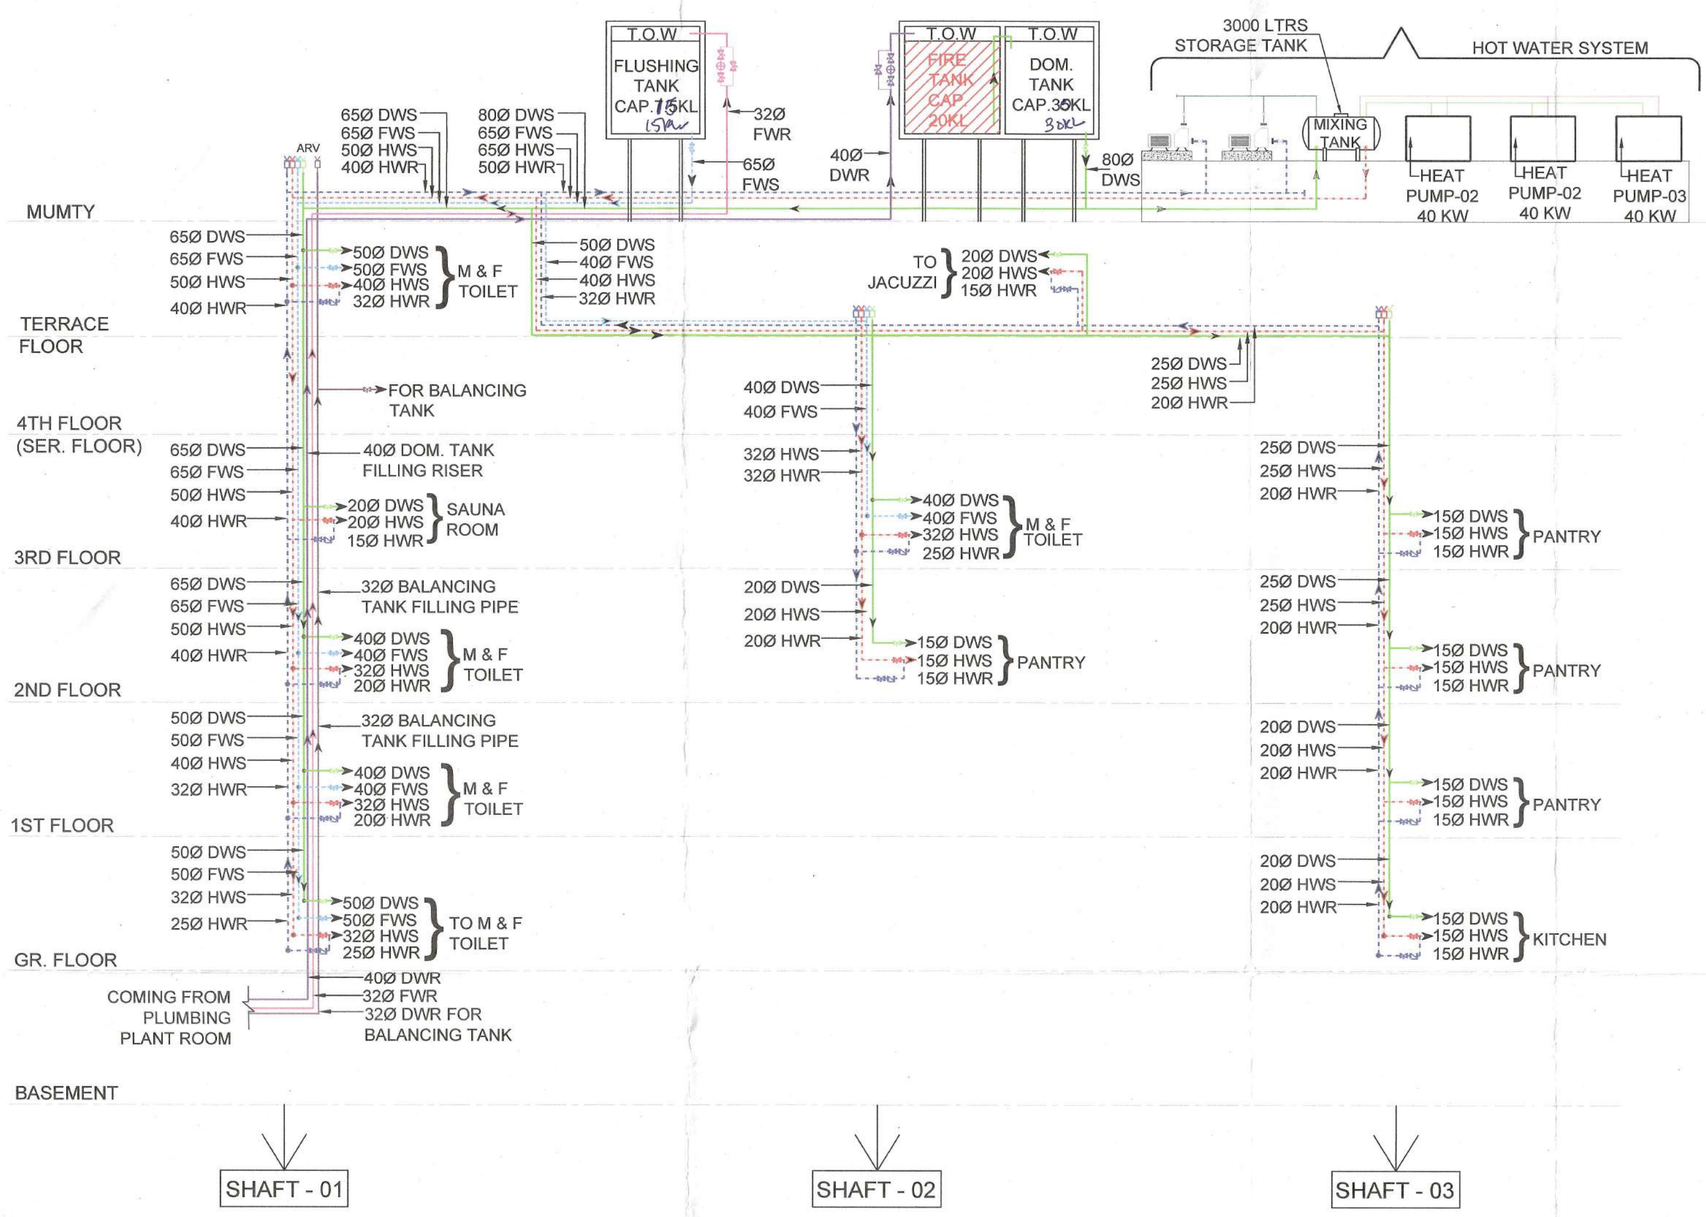


PLUMBING SLD

S.T.P.(HQ) Member Secretary B.P.A.C.
S.T.P.(G) Member B.P.A.C.
C.T.P.(HR) Chairman B.P.A.C.
DTP(HQ)
ATP(HQ)
JD
PA
ATP
ADFO, (HQ) Member BPAC
FSO, (HQ) Member BPAC
DINESH KUMAR PA(HQ)

SANCTIONED
TO BE READ WITH THIS OFFICE
MEMO NO.: 20770
DATED: 11/05/2026

PLUMBING LEGEND:-		
S.NO	SYMBOLS	
1		DOMESTIC WATER SUPPLY PIPE
2		FLUSHING WATER SUPPLY PIPE
3		HOT WATER SUPPLY PIPE
4		HOT WATER RETURN SUPPLY PIPE
5		RO WATER SUPPLY PIPE
6		BLANCHING TANK FILLING PIPE
7		FLUSHING TANK FILLING RISER PIPE
8		DOMESTIC TANK FILLING RISER PIPE
9		FLOW DIRECTION
10	BV	BALL VALVE / BUTTER FLY VALVE
11	NRV	NON RETURN VALVE
12	ARV	AIR RELEASE VALVE

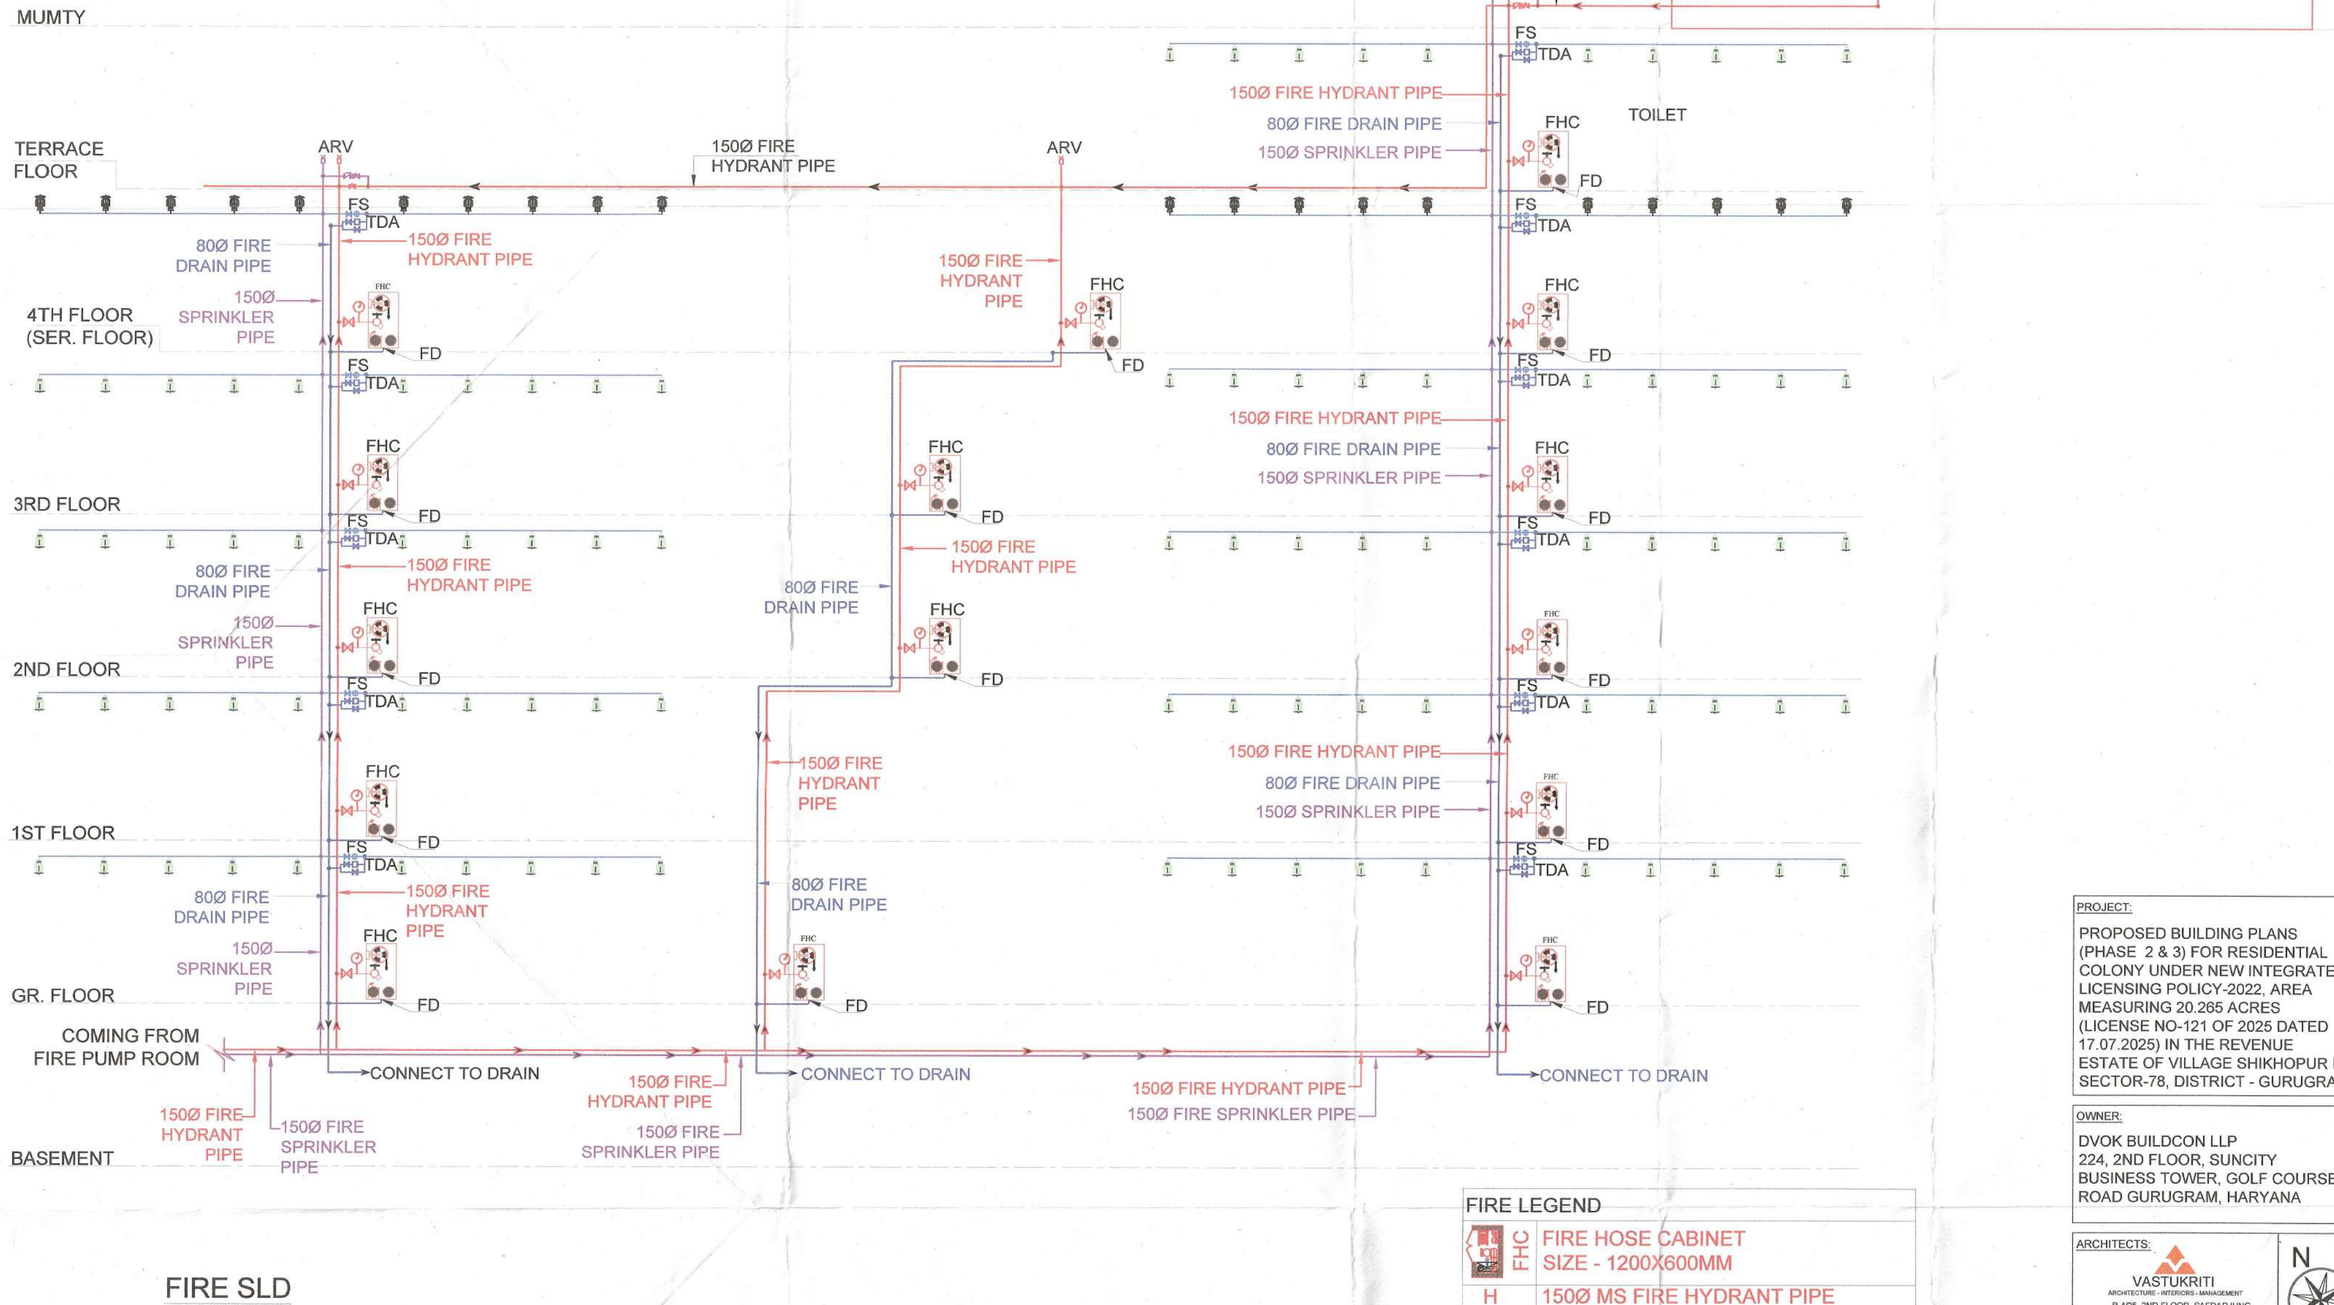

FIRE SLD

FIRE LEGEND	
FHC	FIRE HOSE CABINET SIZE - 1200X600MM
H	150Ø MS FIRE HYDRANT PIPE
D	80Ø DRAIN PIPE
S	150Ø MS FIRE SPRINKLER PIPE
	PENDENT TYPE SPRINKLER (68°)
	UPRIGHT TYPE SPRINKLER (68°)
FS	FLOW SWITCH
	4kg CO2 FIRE EXTINGUISHER
	4.5kg ABC TYPE FIRE EXTINGUISHER
	MS FIRE HYDRANT PIPE
	MAIN SPRINKLER PIPE
	BRANCH PIPE
	DRAIN PIPE
BV	BUTTERFLY VALVE
NRV	NON RETURN VALVE
ARV	AIR RELEASE VALVE
	FLOW DIRECTION

PROJECT:
PROPOSED BUILDING PLANS (PHASE 2 & 3) FOR RESIDENTIAL COLONY UNDER NEW INTEGRATED LICENSING POLICY-2022, AREA MEASURING 20.265 ACRES (LICENSE NO-121 OF 2025 DATED 17.07.2025) IN THE REVENUE ESTATE OF VILLAGE SHIKHOPUR IN SECTOR-78, DISTRICT - GURUGRAM

OWNER:
DVOK BUILDCON LLP
224, 2ND FLOOR, SUNCITY BUSINESS TOWER, GOLF COURSE ROAD GURUGRAM, HARYANA

ARCHITECTS:
VASTUKRITI
ARCHITECTURE - INTERIORS - MANAGEMENT
B-4/25, 2ND FLOOR, SAFDARJUNG ENCLAVE, NEW DELHI-110029
email: vastukriti@vastukriti.com
telefax: 91-11-26101242

N

OWNER'S SIGNATURE:
For DVOK BUILDCON LLP
Designated Partner/Auth. Signatory

ARCHITECT'S SIGNATURE:
ROHIT JAIN
Regn. No. CA/88/11424

Checked and forwarded for Public Health (Internal) Service only subject to comments in 12777 dt 01/05/2026 in forwarding letter.
Superintending Engineer (HQ) for Chief Engineer-I HSVP, Panchkula

DRAWING TITLE:
FIRE & WATER SUPPLY SLD

DATE	20.02.2026	DRG. NO.:
SCALE	1:150 @ A1	06
DEALT	NEHA	