
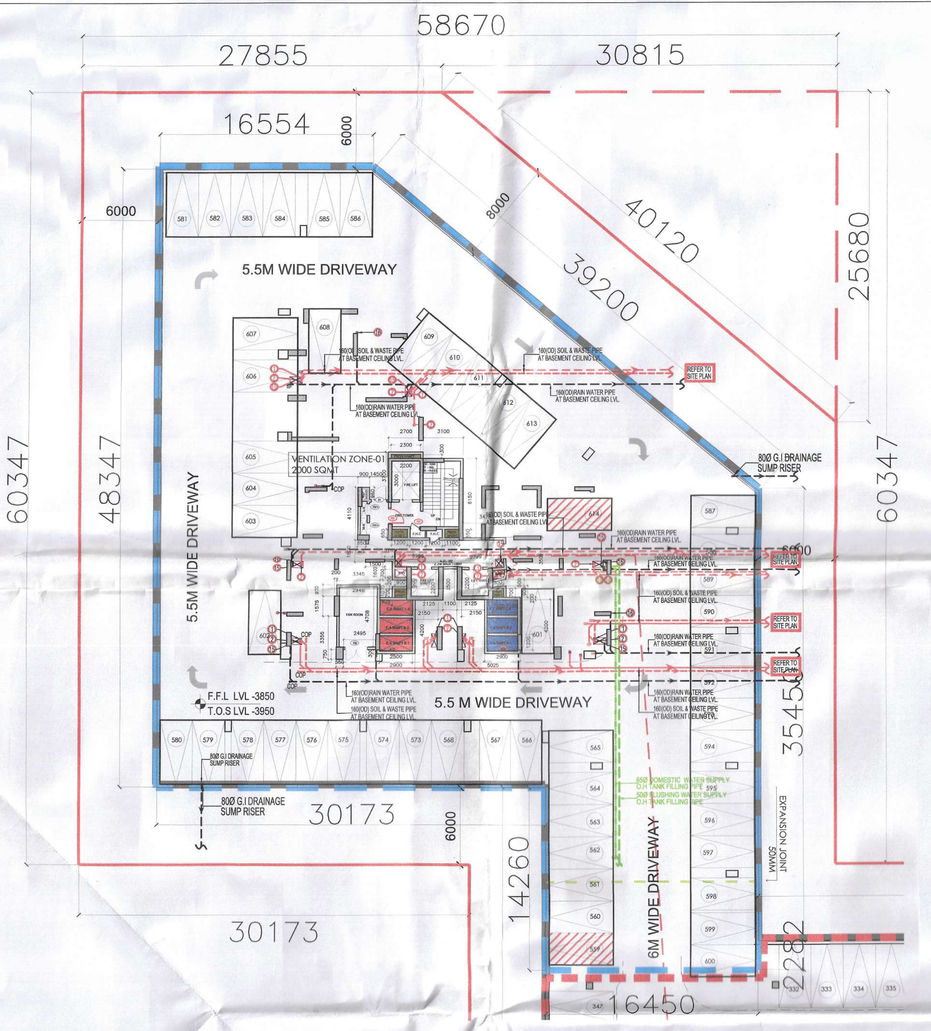



01 1st BASEMENT CEILING PLAN REF:
SCALE: 1:150

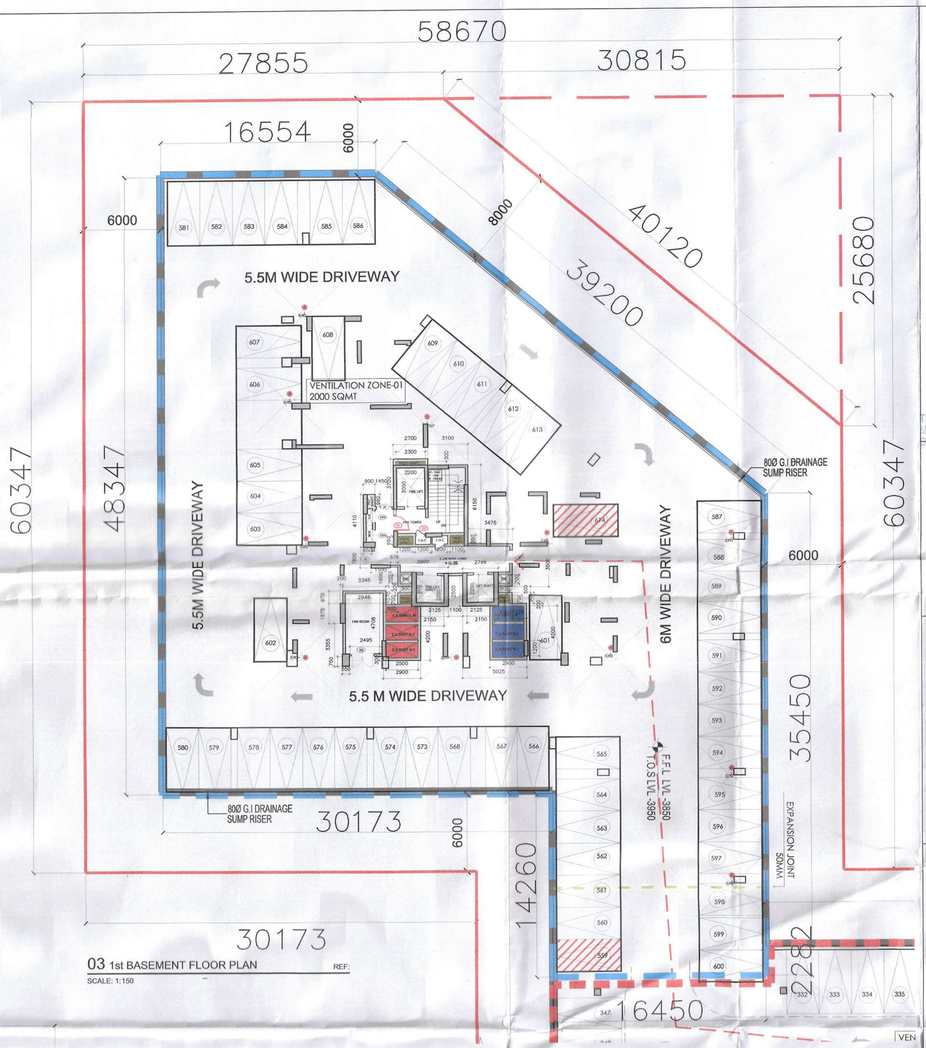

03 1st BASEMENT FLOOR PLAN REF:
SCALE: 1:150

Checked and found ok for Public Health (Internal) Service only subject to comments in in forwarding letter No. HSVP/DW-9/04/25

Superintending Engineer (HQ)
Chief Engineer-I
HSVP, Panchkula

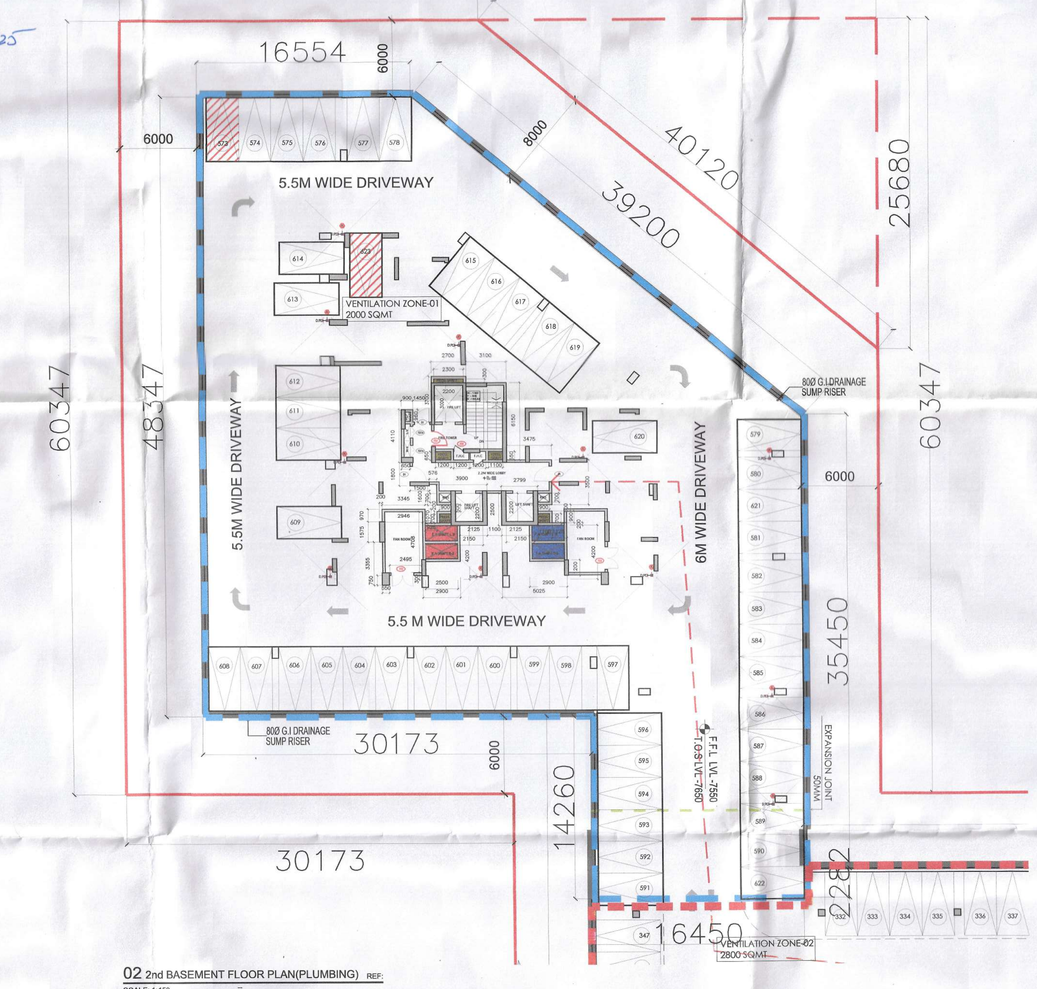

02 2nd BASEMENT FLOOR PLAN(PLUMBING) REF:
SCALE: 1:150

LEGEND

	SITE BOUNDARY
	ZONED AREA PROFILE
	BASEMENT LINE
	FRESH AIR CUTOUT
	EXHAUST CUTOUT
	VENTILATION ZONE
	PRESSURIZATION CUTOUT
	EXPANSION JOINT
	FIRE TRAVEL DISTANCE
	ALREADY SANCTIONED
	APPLIED FOR REVISION

LEGEND FOR PLUMBING

(A)	100Ø G.I DRAIN PIPE
G.I	GALVANIZED IRON PIPE
D.P	DRAIN POINT

LIST OF STP CIVIL UNITS

TAG.NO.	DESCRIPTION
BS	BAR SCREEN CHAMBER
O&G	OIL & GREASE
EQT	EQUALIZATION TANK
AXT-1/2	ANOXIC TANK
MBBR-1/2	MBBR TANKS
TS-1/2	TUBE SETTLER
FFT	FILTER FEED TANK
TWT	TREATED WATER TANK
SHT	SLUDGE HOLDING TANK

Authority Signatory

This is a PROVISIONAL BUILDING PLANS approved only for the purpose of inviting Objections from the general public

S.T.P.(HQ) Member Secretary B.P.A.C. | S.T.P.(G) Member B.P.A.C. | C.T.P.(NR) Chairman B.P.A.C.

DTP(HQ) | ATP(HQ) | JDA(T) MEMBER BPAC

AD | PA | ATP | DINESH KUMAR PA(HQ)

SANCTIONED TO BE READ WITH THIS OFFICE MEMO NO.:

OWNER SIGN

For A & D Estates Private Limited
Authorized Signatory

ARCHITECT SIGN

AR. VINEMRA GOYAL
CA/2019/114982
Off. No. 312 A/C Point, Sec-44, Gurugram

Clients:

M/S A&D Estates Pvt. Ltd.
Plot No. 77
Sector - 44
Gurugram, Haryana 122003

Project Title :

REVISED BUILDING PLAN OF GROUP HOUSING COLONY AREA MEASURING 12.61175 (LICENCE NO. 195 OF 2008 DATED 22.11.2008 GRANTED FOR 11.418 ACRES) AND LICENCE NO. 15 OF 2023 DATED 30.01.2023 GRANTED FOR 1.19375 ACRES (UNDER TOD ZONE) IN SECTOR-83, GURGRAM MANESAR URBAN COMPLEX BEING DEVELOPED BY A & D ESTATES PVT. LTD. AND OTHERS.

Drawing Title : SUBMISSION DRAWINGS

1st & 2nd BASEMENT FLOOR_ TOWER A BLOWUPS (PLUMBING)

Scale :	1:200	Drawing No :	BS - PL - 04
Date :	MARCH_2025		
Drawn By :	M.K		
Checked By :	A.G		
Sheet Size :	A0		

4 3 2 1 6