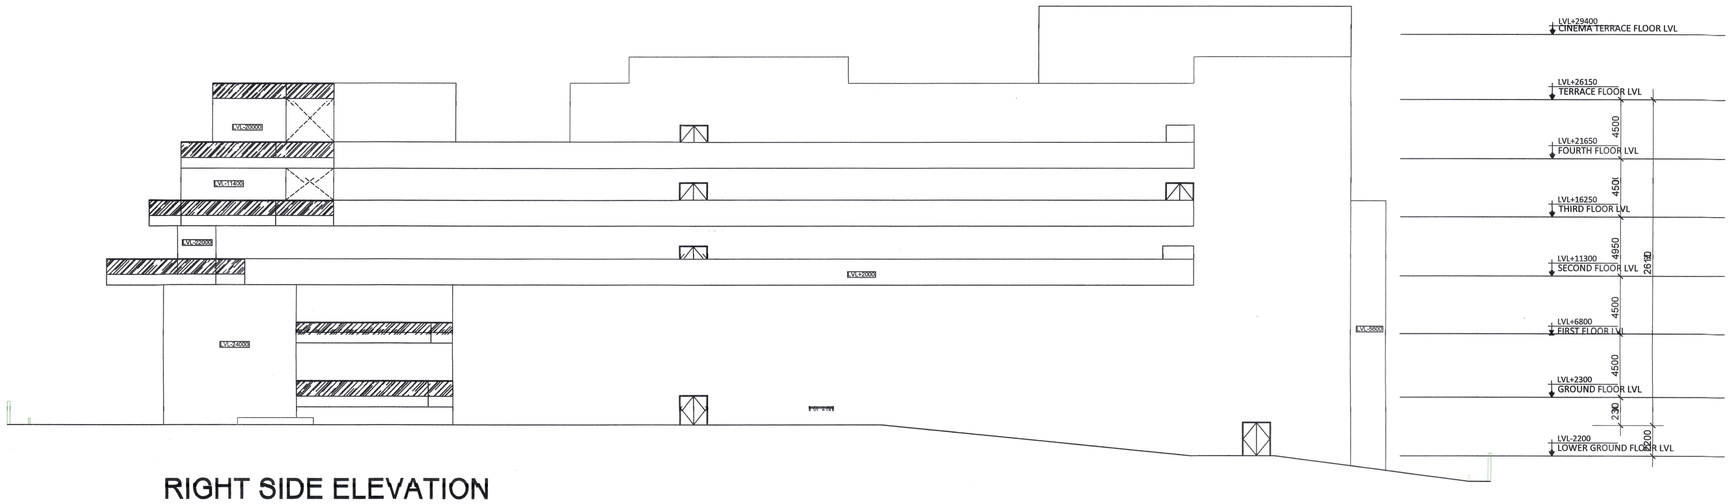

RIGHT SIDE ELEVATION

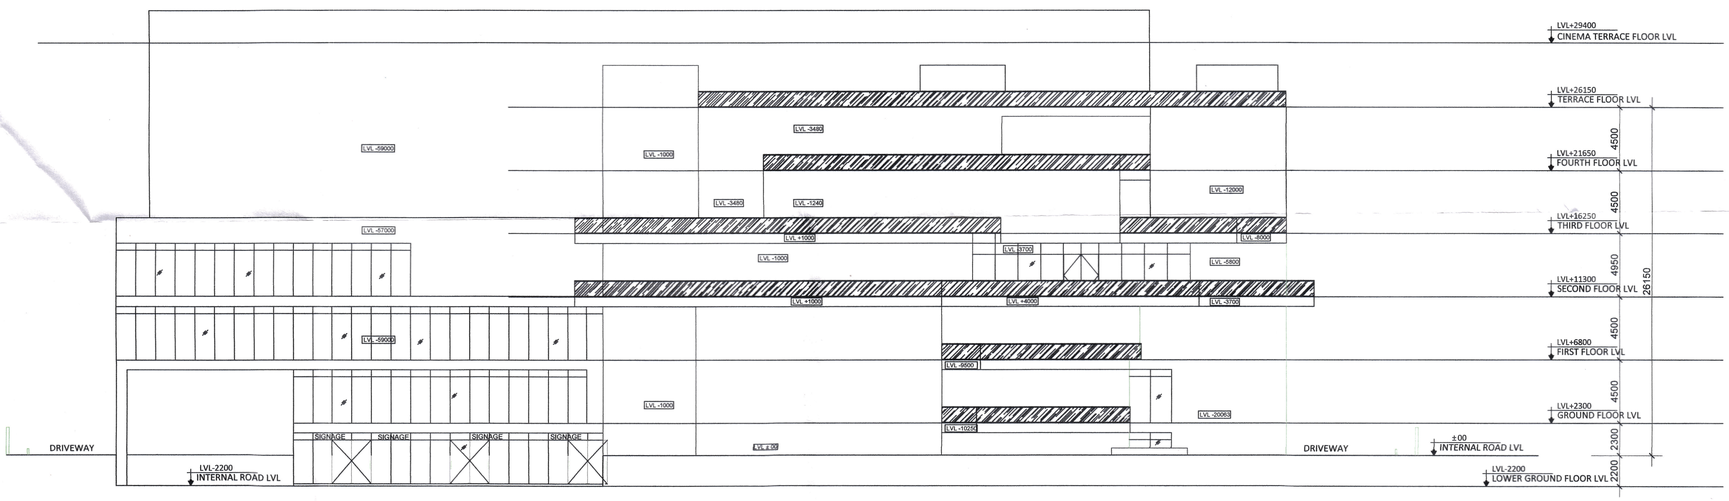

FRONT ELEVATION

S.T.P. Member Secretary B.P.C.

(S) Member B.P.C.

C.T.P. (H) Chairman B.P.C.

Rahi Avtar Basel AD(HQ)

PA

DDT (HQ) Member BPAC

KEY PLAN

ORIENTATION N

PRINCIPAL ARCHITECT:

PROJECT:-

PROPOSED BUILDING PLANS OF INTEGRATED COMMERCIAL COLONY (UNDER LEFT OVER POCKET POLICY) MEASURING 2.00 ACRES (LICENCE NO. 32 OF 2020 DATED 31/10/2020.) FALLING IN THE VILLAGE ADAMPUR, SUB TEHSIL WAZIRABAD, SECTOR-50, DISTRICT GURUGRAM, MANESEAR URBAN COMPLEX BEING DEVELOPED BY-PYRAMID CITY PROJECTS LLP IN COLLABORATION WITH ELAN LIMITED.

For ELAN LIMITED

Authorised Signatory

OWNER/AUTH. SIGNATURE

Pankaj Sahni, Architect Council of Architecture Registration No.: CA/2001/2858

ARCHITECT'S SIGNATURE

DRAWING TITLE

ELEVATIONS

DRAWING NO. A1-12

SCALE :- 1:200