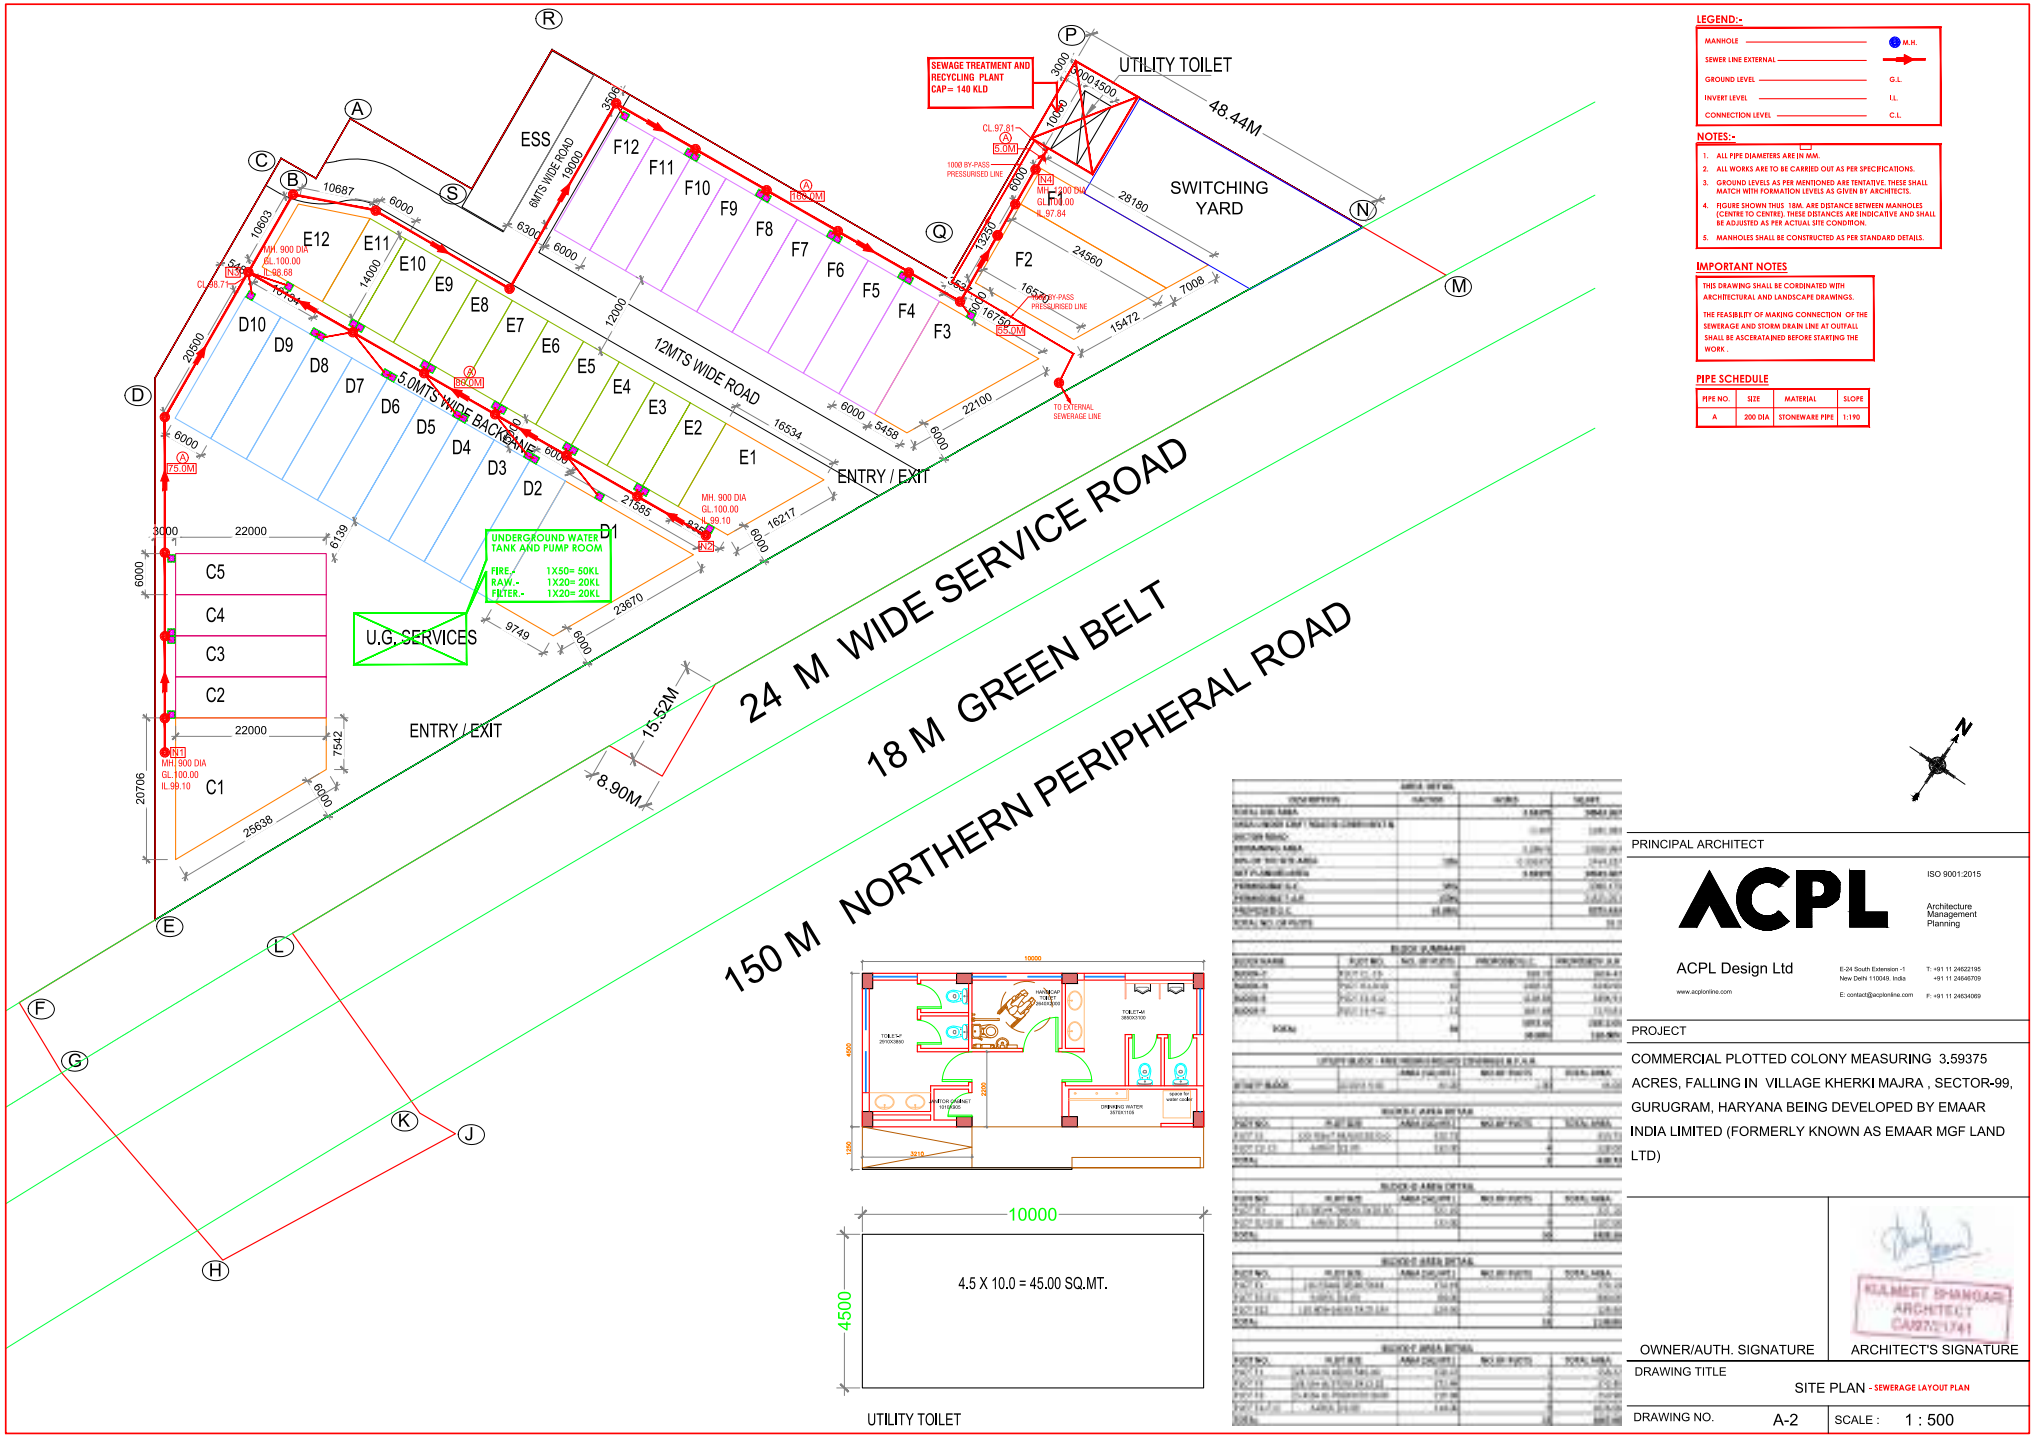

LEGEND:-

MANHOLE	M.H.
SEWER LINE EXTERNAL	
GROUND LEVEL	G.L
INVERT LEVEL	I.L
CONNECTION LEVEL	C.L

NOTES:-

1. ALL PIPE DIAMETERS ARE IN MM.
2. ALL WORKS ARE TO BE CARRIED OUT AS PER SPECIFICATIONS.
3. GROUND LEVELS AS PER MENTIONED ARE TENTATIVE. THESE SHALL MATCH WITH FORMATION LEVELS AS GIVEN BY ARCHITECTS.
4. FIGURE SHOWN THUS 18M. ARE DISTANCE BETWEEN MANHOLES (CENTRE TO CENTRE). THESE DISTANCES ARE INDICATIVE AND SHALL BE ADJUSTED AS PER ACTUAL SITE CONDITION.
5. MANHOLES SHALL BE CONSTRUCTED AS PER STANDARD DETAILS.

IMPORTANT NOTES

THIS DRAWING SHALL BE CORDINATED WITH ARCHITECTURAL AND LANDSCAPE DRAWINGS.

THE FEASIBILITY OF MAKING CONNECTION OF THE SEWERAGE AND STORM DRAIN LINE AT OUTFALL SHALL BE ASCERATAINED BEFORE STARTING THE WORK .

PIPE SCHEDULE

PIPE NO.	SIZE	MATERIAL	SLOPE
A	200 DIA	STONEWARE PIPE	1:190

PRINCIPAL ARCHITECT

ACPL

ISO 9001:2015

Architecture Management Planning

ACPL Design Ltd

E-24 South Extension -1, New Delhi 110049 India
T: +91 11 24622195, +91 11 24648709
E: contact@acplonline.com
F: +91 11 24634089
www.acplonline.com

PROJECT

COMMERCIAL PLOTTED COLONY MEASURING 3.59375 ACRES, FALLING IN VILLAGE KHERKI MAJRA , SECTOR-99, GURUGRAM, HARYANA BEING DEVELOPED BY EMAAR INDIA LIMITED (FORMERLY KNOWN AS EMAAR MGF LAND LTD)

KULMEET SHANKAR ARCHITECT CA/2021/1741

OWNER/AUTH. SIGNATURE

ARCHITECT'S SIGNATURE

DRAWING TITLE

SITE PLAN - SEWERAGE LAYOUT PLAN

DRAWING NO. A-2

SCALE : 1 : 500