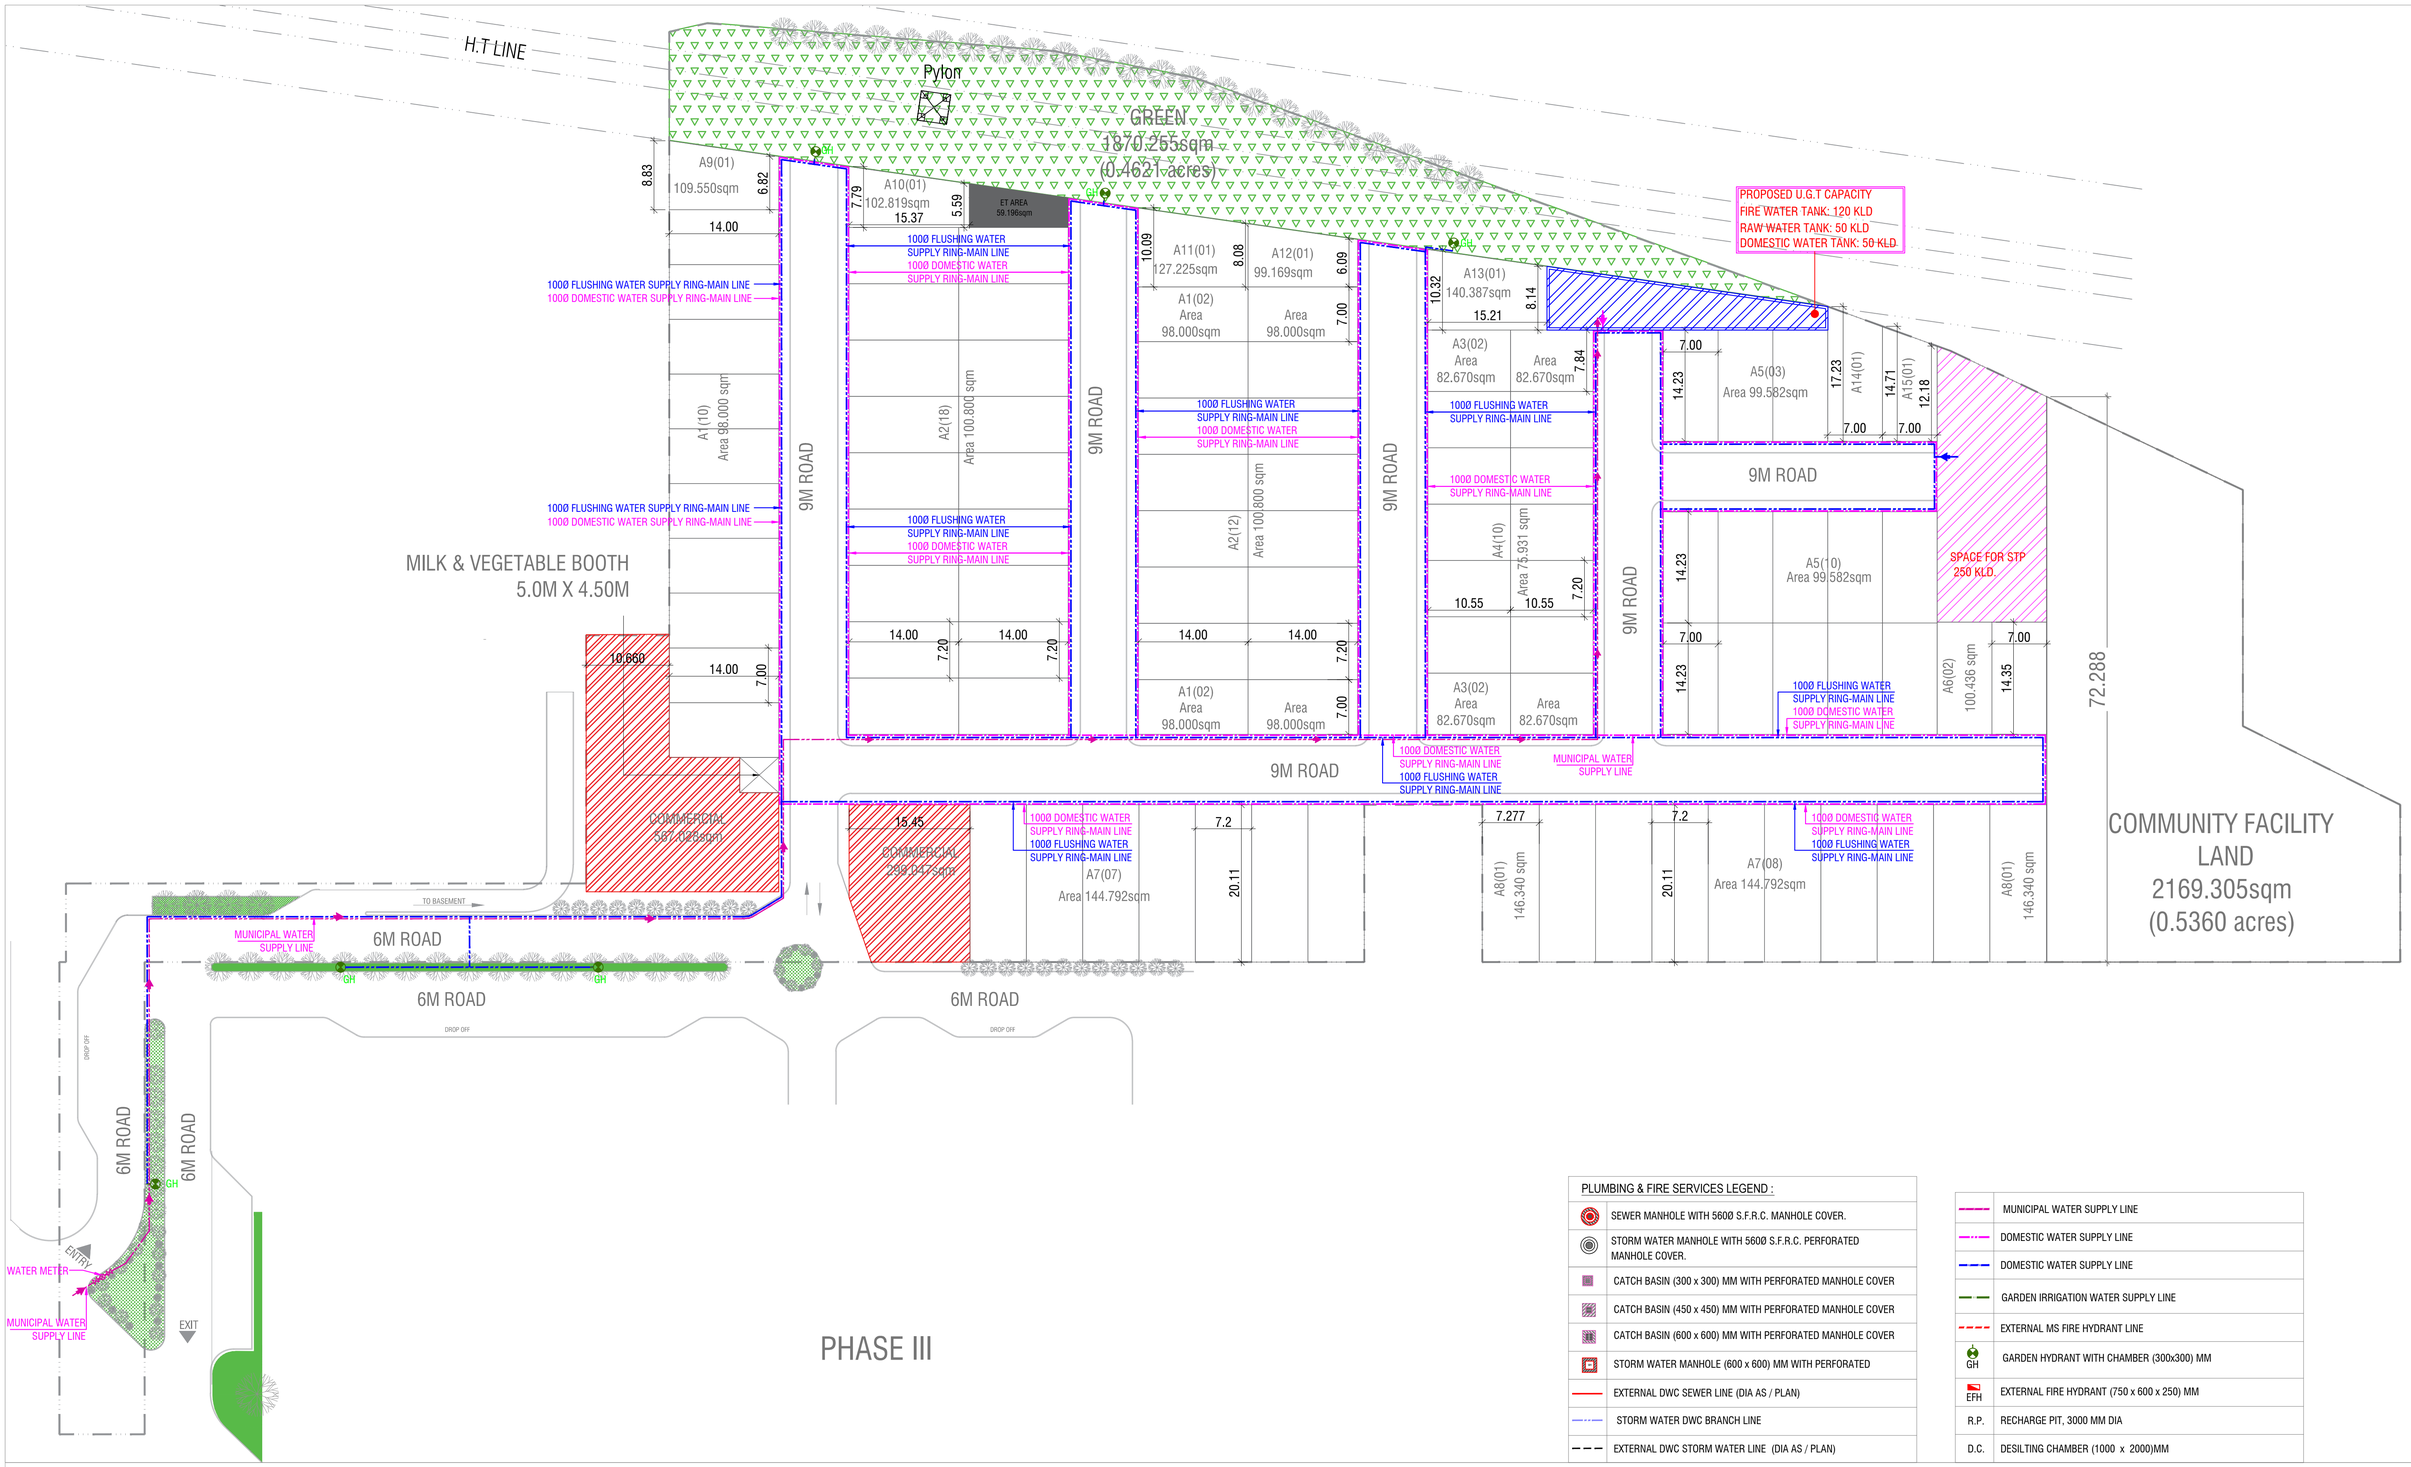

PLUMBING & FIRE SERVICES LEGEND :

	SEWER MANHOLE WITH 560Ø S.F.R.C. MANHOLE COVER.
	STORM WATER MANHOLE WITH 560Ø S.F.R.C. PERFORATED MANHOLE COVER.
	CATCH BASIN (300 x 300) MM WITH PERFORATED MANHOLE COVER
	CATCH BASIN (450 x 450) MM WITH PERFORATED MANHOLE COVER
	CATCH BASIN (600 x 600) MM WITH PERFORATED MANHOLE COVER
	STORM WATER MANHOLE (600 x 600) MM WITH PERFORATED
	EXTERNAL DWC SEWER LINE (DIA AS / PLAN)
	STORM WATER DWC BRANCH LINE
	EXTERNAL DWC STORM WATER LINE (DIA AS / PLAN)

	MUNICIPAL WATER SUPPLY LINE
	DOMESTIC WATER SUPPLY LINE
	DOMESTIC WATER SUPPLY LINE
	GARDEN IRRIGATION WATER SUPPLY LINE
	EXTERNAL MS FIRE HYDRANT LINE
GH	GARDEN HYDRANT WITH CHAMBER (300x300) MM
EFH	EXTERNAL FIRE HYDRANT (750 x 600 x 250) MM
R.P.	RECHARGE PIT, 3000 MM DIA
D.C.	DESILTING CHAMBER (1000 x 2000)MM

ISSUES

NO.	DATE	BY	DESCRIPTION	PRINTS

REVISIONS

DATE	BY	DESCRIPTION

SUBMISSION DRAWING

PROJECT:-

OWNER:-

OWNER'S SIGNATURE

ARCHITECT'S

MEP CONSULTANTS:

PARADISE CONSULTANTS
Paradise ConsultantsPlot No. 96,
Basement, Pocket 1
Near Living Style Mall, Jasola Vihar
New Delhi - 110025Landline
+91-11-29943601, 41030619
Web www.paradiseconsultants.com

DRAWING TITLE :

EXTERNAL SITE PLAN
WATER SUPPLY LAYOUT

scale :	1:375A1)	drawn by :	MAN SINGH
date :	08.10.21	checked by:	ANIL
project no :	----------	approved by :	NAFEES

drawing no : PL-PC-WTC-WATER- 101

REVISION R0