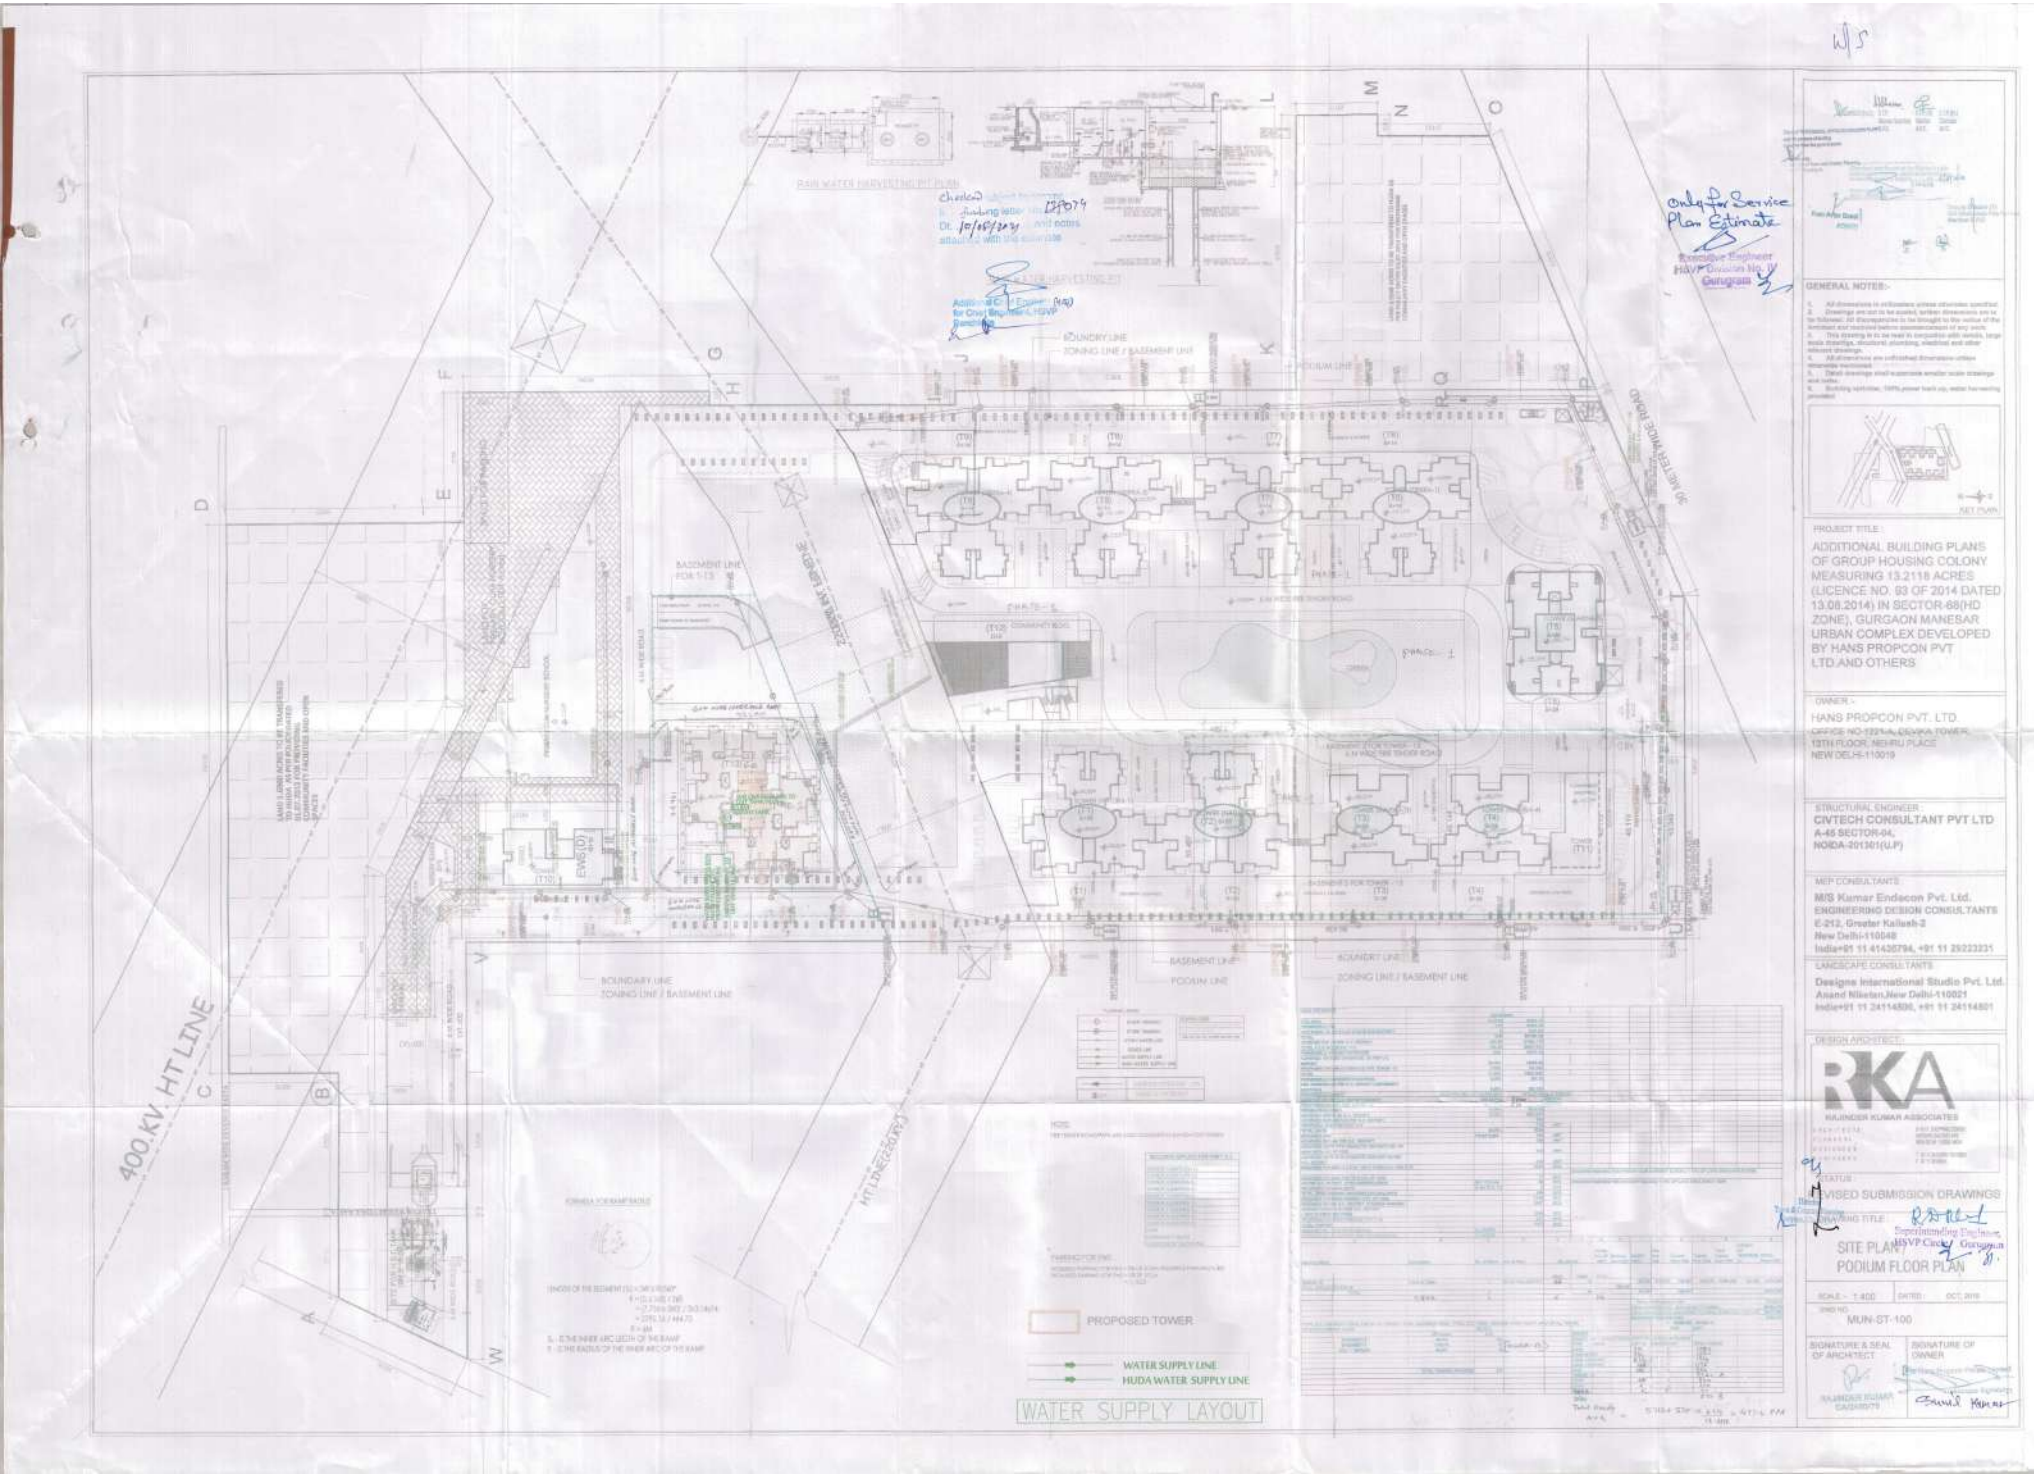
RAIN WATER HARVESTING PIT PLAN
RAIN WATER HARVESTING PIT
BOUNDARY LINE
ZONING LINE / BASEMENT LINE
PODIUM LINE
BASEMENT LINE FOR T-13
400 KV. HT LINE
HT LINE 220 KV
PROPOSED TOWER
WATER SUPPLY LINE
HUDA WATER SUPPLY LINE
WATER SUPPLY LAYOUT
Only for Service Plan Estimate
Executive Engineer
HSVP Division No. IV
Gurgaon
Checked
Dt. 10/08/2023
GENERAL NOTES:-
PROJECT TITLE :
ADDITIONAL BUILDING PLANS OF GROUP HOUSING COLONY MEASURING 13.2116 ACRES (LICENCE NO. 93 OF 2014 DATED 13.08.2014) IN SECTOR-68(HD ZONE), GURGAON MANESAR URBAN COMPLEX DEVELOPED BY HANS PROPCON PVT LTD.AND OTHERS
OWNER :-
HANS PROPCON PVT. LTD.
OFFICE NO-1224-A, DEVIKA TOWER,
13TH FLOOR, NEHRU PLACE
NEW DELHI-110019
STRUCTURAL ENGINEER
CIVTECH CONSULTANT PVT LTD
A-45 SECTOR-04,
NOIDA-201301(U.P)
MEP CONSULTANTS
M/S Kumar Endecon Pvt. Ltd.
ENGINEERING DESIGN CONSULTANTS
E-212, Greater Kailash-2
New Delhi-110048
India+91 11 41435794, +91 11 29223231
LANDSCAPE CONSULTANTS
Designs International Studio Pvt. Ltd.
Anand Niketan,New Delhi-110021
India+91 11 24114830, +91 11 24114801
DESIGN ARCHITECT
RKA
RAJINDER KUMAR ASSOCIATES
STATUS
REVISED SUBMISSION DRAWINGS
DRAWING TITLE
SITE PLAN / PODIUM FLOOR PLAN
SCALE :- 1:400
DATED:- OCT, 2016
DWG NO.
MUN-ST-100
SIGNATURE & SEAL OF ARCHITECT
SIGNATURE OF OWNER
Superintending Engineer
HSVP Circle, Gurgaon