LEGEND:-

	STORM WATER MANHOLE WITH 560 DIA PERFORATED SFRC MANHOLE COVER, SIZE : (800 x 900) MM
	STORM WATER CATCH BASIN WITH 560 DIA PERFORATED SFRC MANHOLE COVER, SIZE : (600 x 600) MM
	STORM WATER CATCH BASIN WITH 560 DIA PERFORATED SFRC MANHOLE COVER, SIZE : (450 x 450) MM
	STORM WATER MANHOLE, MANHOLE COVER AS/LANDSCAPE CONSULTANT (I) 910 DIA MANHOLE UPTO 1.67 M DEPTH (II) 1220 DIA MANHOLE UPTO 2.29 M DEPTH (III) 1520 DIA MANHOLE UPTO 9.00 M DEPTH
	SEWER MANHOLE WITH 560 DIA SFRC MANHOLE COVER, (800 x 900) MM
	SEWER MANHOLE, MANHOLE COVER AS/LANDSCAPE CONSULTANT (I) 910 DIA MANHOLE UPTO 1.67 M DEPTH (II) 1220 DIA MANHOLE UPTO 2.29 M DEPTH (III) 1520 DIA MANHOLE UPTO 9.00 M DEPTH
	SEWER LINE (PIPE DIA AS/PLAN)
	STORM WATER LINE (PIPE DIA AS/PLAN)
GH	GARDEN HYDRANT WITH CHAMBER 300 x 300 MM
	DOMESTIC WATER SUPPLY LINE
	FLUSHING WATER SUPPLY LINE
	GARDEN IRRIGATION WATER SUPPLY LINE
	HUDA WATER SUPPLY LINE

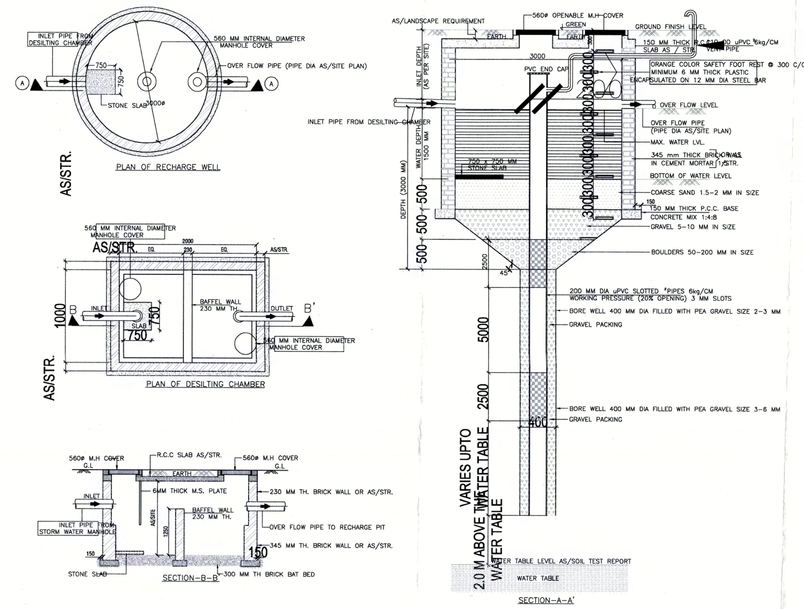

Checked and found ok for Public Health (Internal) Service only subject to comments in in forwarding letter No. SE/HQ ... (W ...) 5770 dt. 11-4-22

Superintending Engineer (HQ) for Chief Engineer, HSVP, Panchkula

SANCTIONED
TO BE READ WITH THIS OFFICE MEMO NO.: 15172
DATED : 31-05-2022

NOTES & REFERENCES

1. ALL DIMENSIONS ARE IN MM.
2. ALL DIMENSIONS TO BE READ NOT SCALED.
3. ALL LEVELS ARE IN MM w.r.t. ±00MM.
4. BUILDING ENSURES THE PROVISION OF PROPER FIRE SAFETY MEASURE AS PER N.B.C.
5. BUILDING STRUCTURE WILL BE DESIGNED AS PER RELEVANT IS CODES AGAINST EARTH QUAKE HAZARDS & RESISTANCE.
6. ALL SHAFTS SHALL BE MECHANICALLY VENTILATED WITH 100% POWER BACKUP

KEY PLAN :

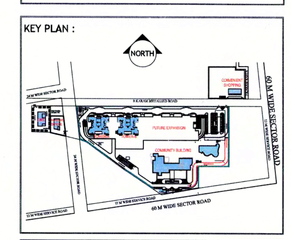

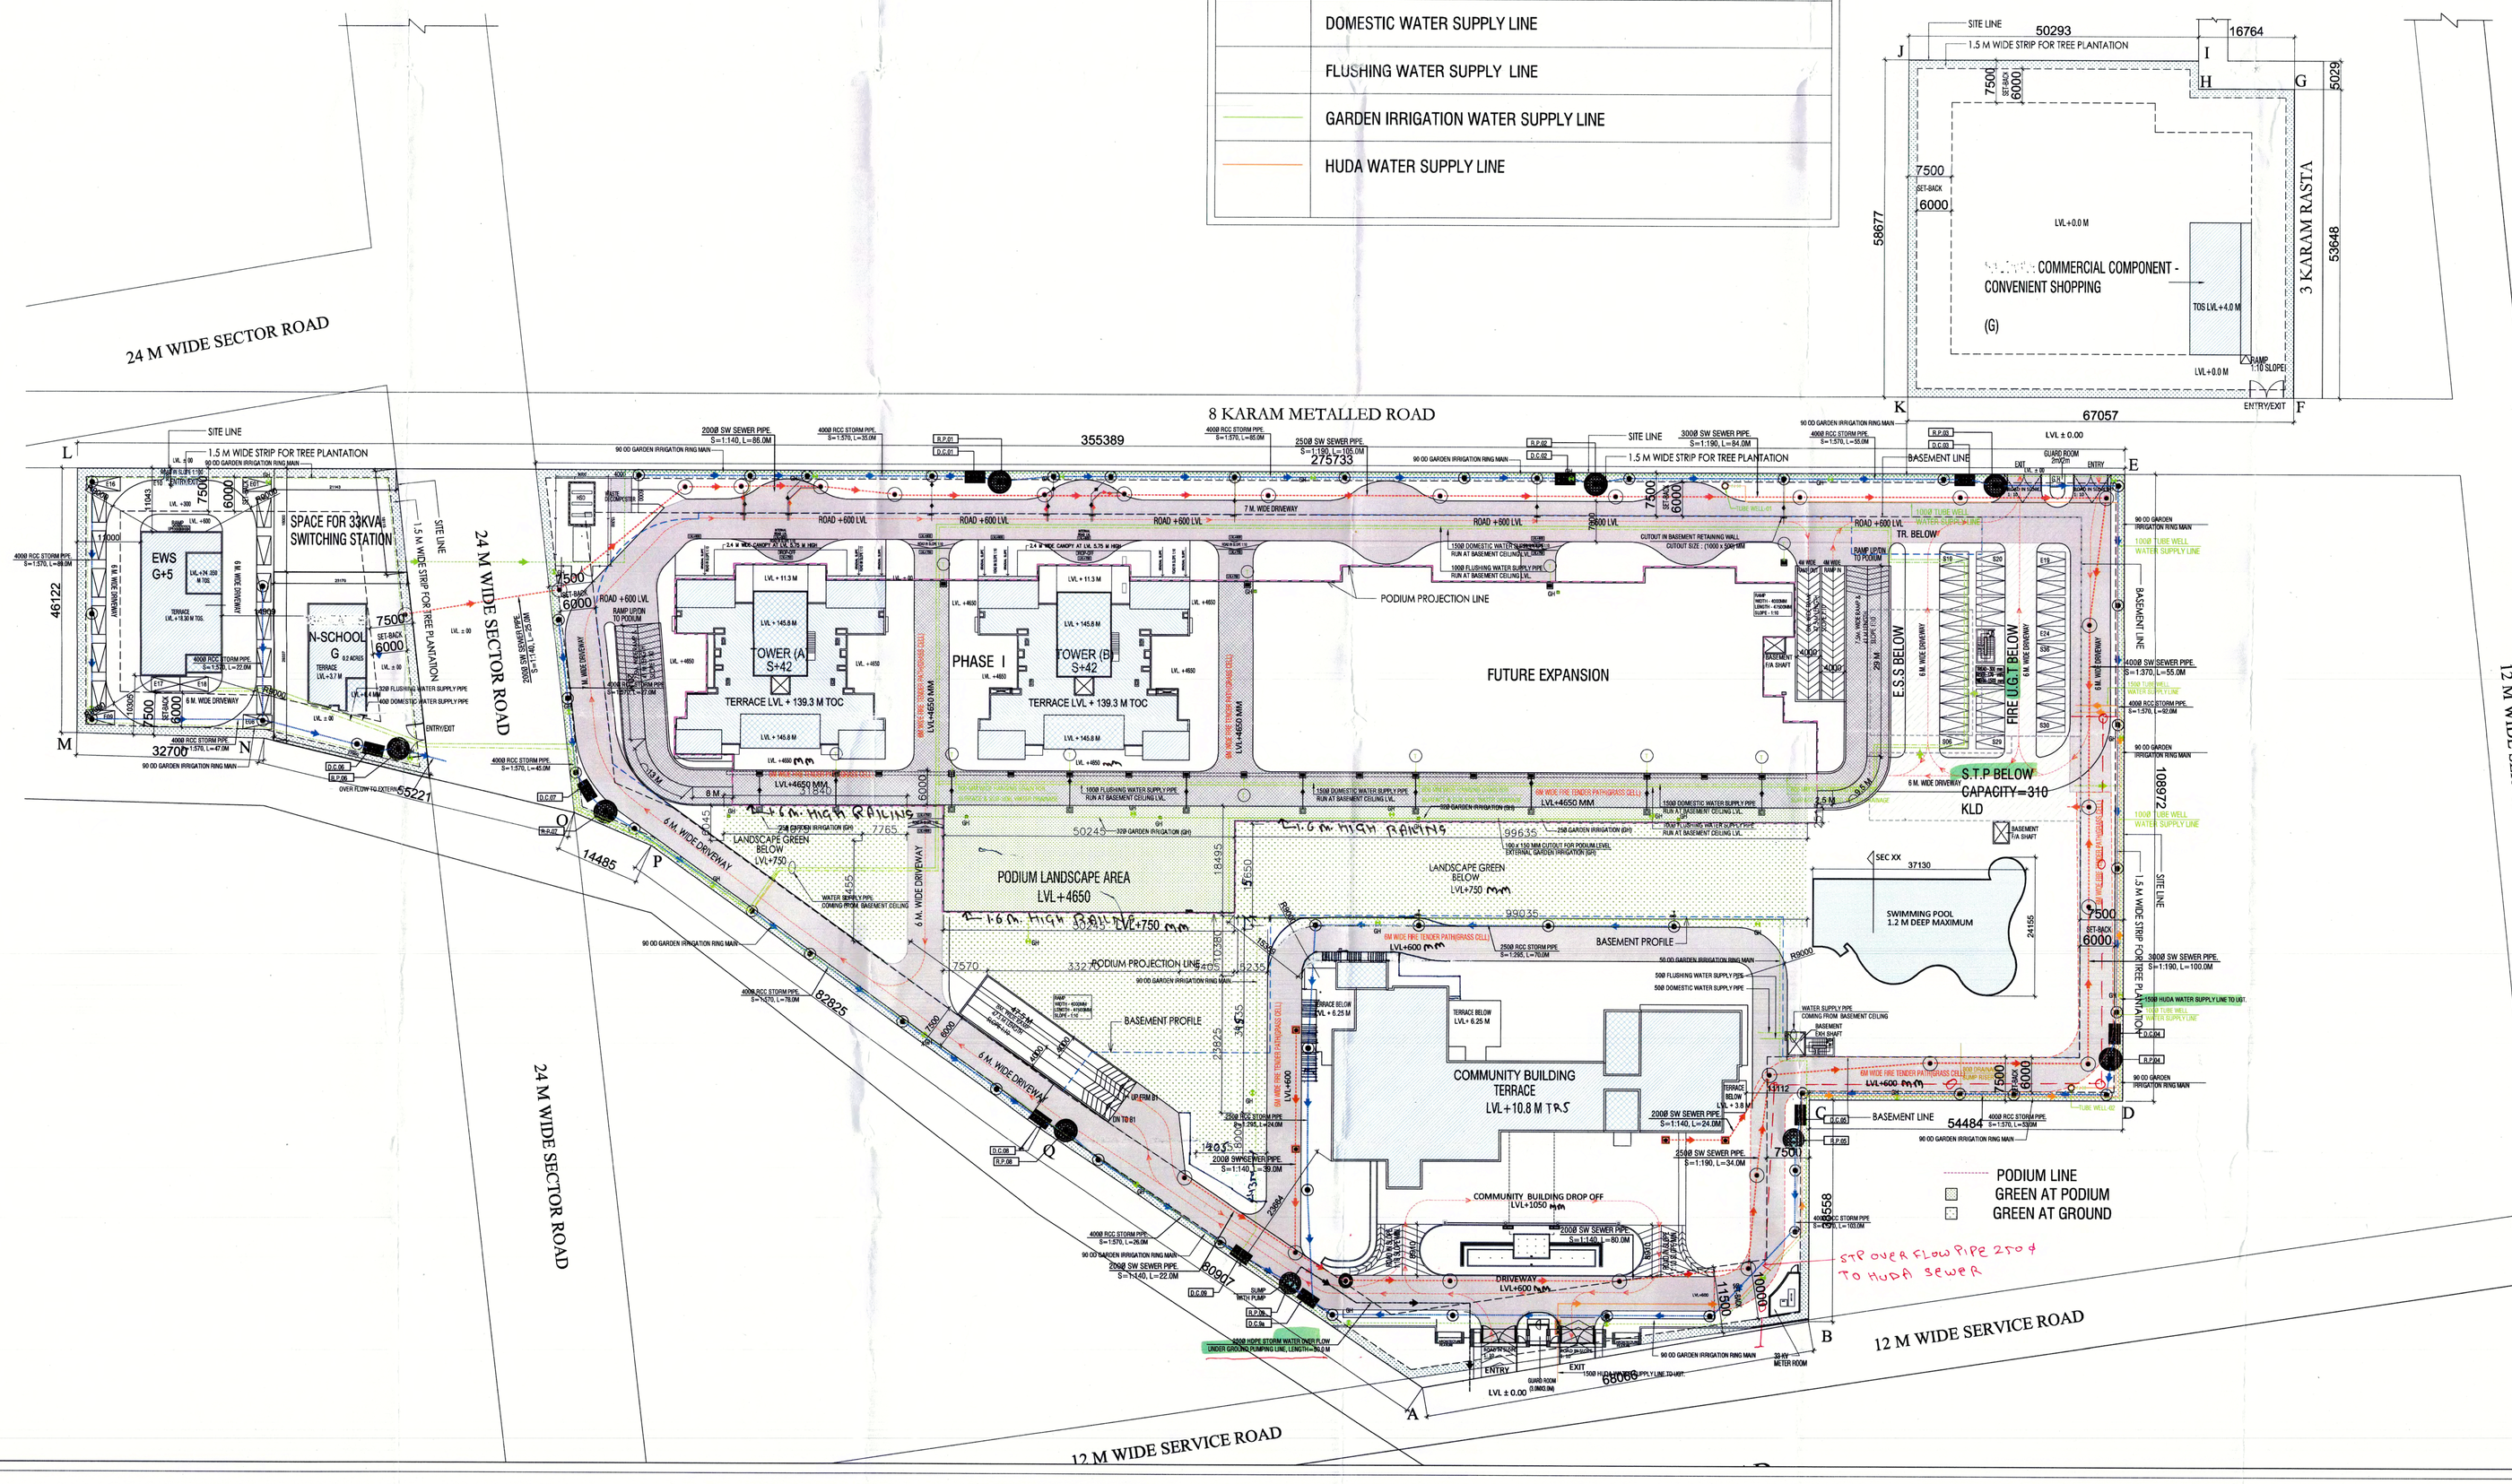

PROJECT :
PROPOSED BUILDING PLAN FOR GROUP HOUSING COLONY MEASURING 10 ACRES
(licence no. 58 of 2017 dated 27-7-2017) in Village Ullawas, Sector-61, District Gurugram Manesar
Urban Complex being developed by Puri Construction Pvt. Ltd. & Others

CLIENT'S NAME :
PURI CONSTRUCTION PVT. LTD.

CLIENT'S SIGNATURE :
For PURI CONSTRUCTION PVT. LTD.
Authorised Signatory

PRINCIPAL ARCHITECT :
RKA
RAJINDER KUMAR ASSOCIATES
ARCHITECTS PLANNERS DESIGNERS ENGINEERS
B-6/17 Shopping Centre, Safdarjung Enclave, New Delhi 110029 India
T 91 11 26162930 / 26162931
F 91 11 26186674

ARCHITECT'S SIGNATURE :
RAJINDER KUMAR GA/2190775

STRUCTURAL CONSULTANT :
PLANNING AND DESIGN BUREAU,
M-33, Greater Kailash-II,
(Opp.-Arya Samaj Mandir),
New Delhi-110048,
Tel : 011-29230000, 29230001, 41616775
Website : www.pdbcon.in

SUBMISSION DRAWING
FOR SANCTION OF BUILDING PLANS

DRAWING TITLE :
SITE PLAN
WATER SUPPLY AND DRAINAGE LAYOUT

Scale : 1:300	DATED :
DEALT BY: S.K.	
NORTH	Dwg No. SD-001A / Rev no. R-0