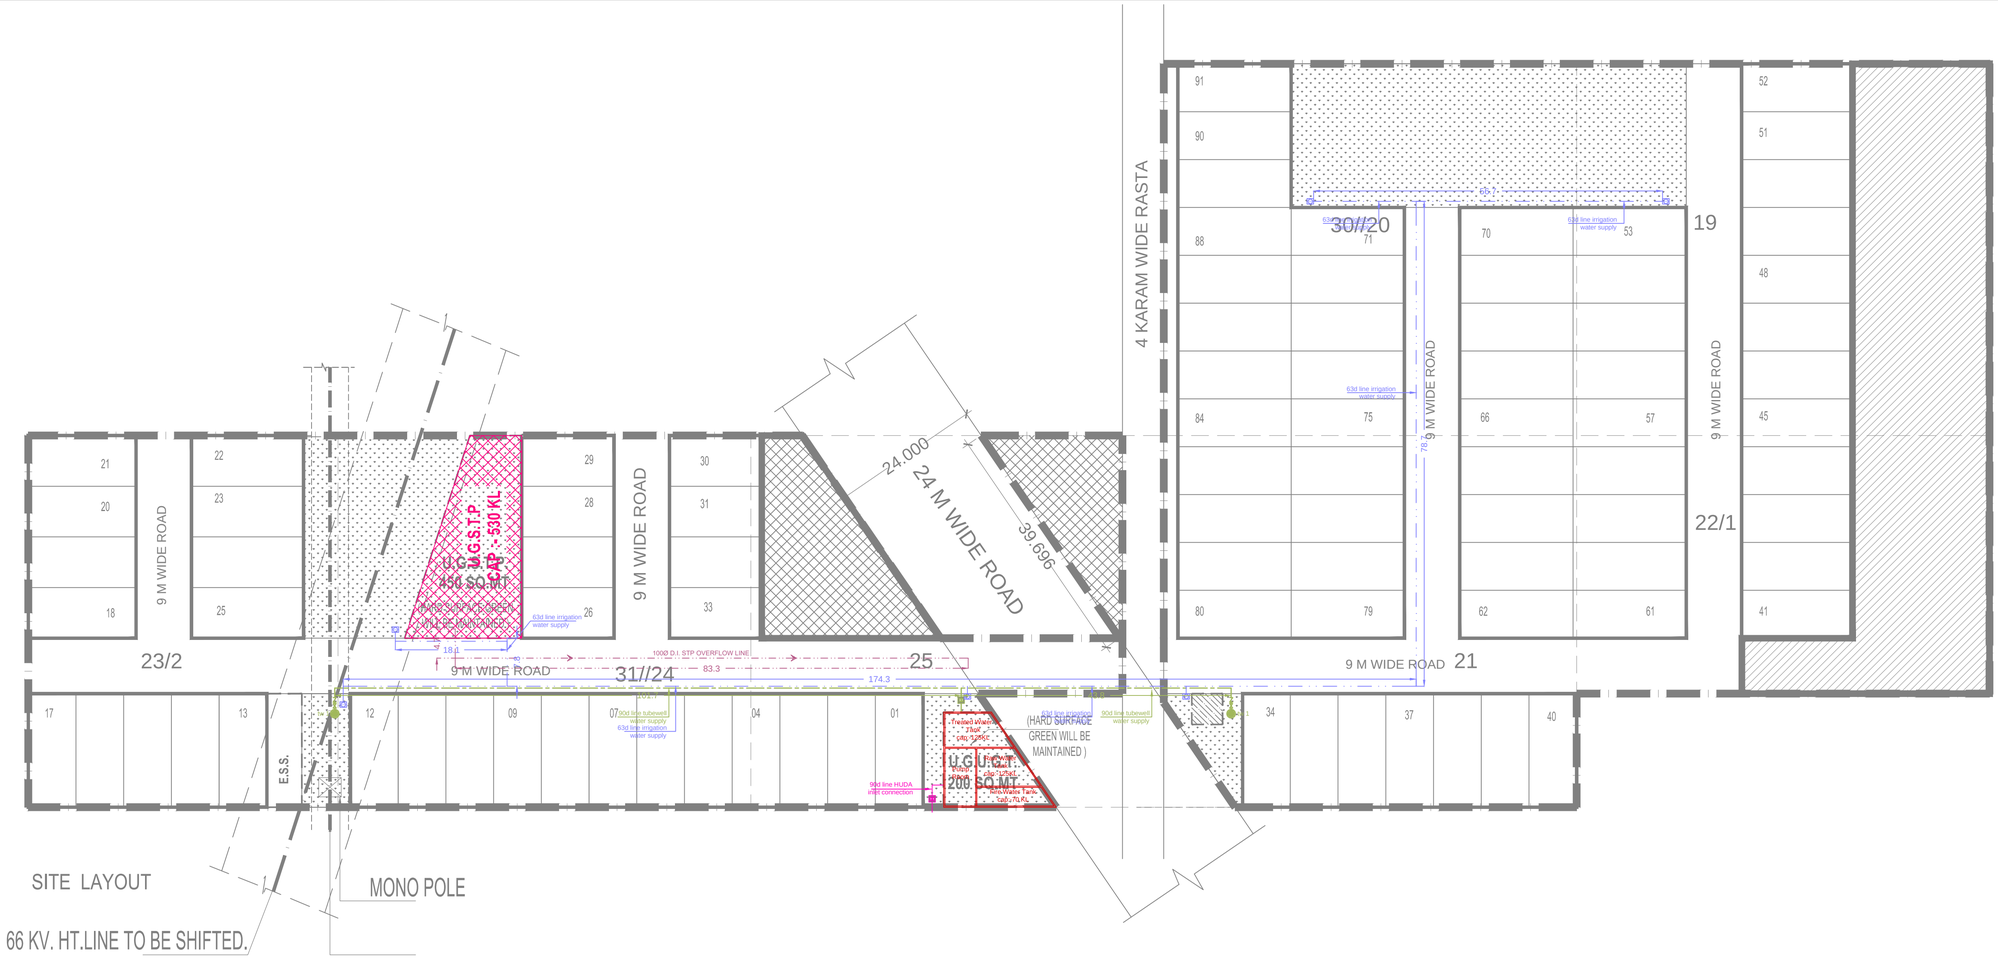

WATER SUPPLY LEGENDS:-		
S.NO.	SYMBOL	DESCRIPTION
1.		BOREWELL WATER SUPPLY (PE-100 PIPE)
2.		MUNICIPAL WATER SUPPLY (PE-100 PIPE)
3.		IRRIGATION WATER SUPPLY (PE-100 PIPE)
4.	GH	GARDEN HYDRANT
5.		VALVE CHAMBER 600X600
6.		TUBEWELL WITH NRV & BFV

NOTES :

1. RUNGS SHALL BE PROVIDED IN EACH MANHOLE WHICH IS DEEPER THAN 800 M.M.
2. FOR ANY DISCREPANCY / COMMISSION THE MATTER SHOULD REFER TO THE CONSULTANTS BEFORE EXECUTION.
3. THE STRUCTURAL DESIGN OF CHAMBER / PIPE BEDDING HAS TO BE DONE FOR LOCAL FIELD CONDITIONS SUCH AS FILLED UP SOIL / BLACK COTTON SOIL / HIGH SUB SOIL CONDITIONS.
4. CHAMBER COVER SHOULD BE FINISHED WITH FINISHED FORMATION LEVEL AS PER LANDSCAPE DRAWING.

STAGE : PHE SUBMISSION

DATE: 12.05.2022

REV.NO. -

JOB TITTLE-

REV. NOTES:

DATE:	REV.	DESCRIPTION

CLIENT :

ARCHITECT:

VIKAS AHLAWAT ARCHITECTS
ARCHITECTURE , INTERIORS , PLANNING
Unit.No.303,Ninex Time Center,
Suncity,Sector.-54,Golf Course
Road,Gurgaon
O :- 0124-4284293 M:- 0-9899158486
Mail :- ar.vikas.ahlawat@gmail.com

MEP CONSULTANT:
MJ ENGINEERING CONSULTANT PVT. LTD.
606, Madhuban Building, 55 Nehru Place,
New Delhi - 110 019
Ph: 91 11 66274552-54
E-Mail: mjc@mjc.co.in

PROJECT :
PROPOSED SITE FOR D.D.J.A.Y. AFFORDABLE PLOTTED COLONY OVER AN OVER AREA OF 6.00625 ACRES (48K-1M) AT RECT./KILLA NO. 30//19,20,21MIN,22/1, 31//23/2, 24 AND 25MIN FALLING IN THE REVENUE ESTATE OF VILLAGE GOPALPUR, SECTOR 99A, TEHSIL & DISTT. GURUGRAM. BEING

DWG. TITLE :

SITE PLAN LAYOUT TUBEWELL ,IRRIGATION AND MUNICIPAL WATER SUPPLY NETWORK

DWG. NO :

SCALE : 1:350 @ A1

DRAWN BY:

CHECKED BY :

APPROVED BY: