DTP (NQ) | S.T.P. (HQ) Member Secretary BPAC | S.T.P. (Q) Member BPAC | S.T.P. (HR) Chairman BPAC

Consultant Architect

DTP(HQ)

SANCTIONED
TO BE READ WITH THIS OFFICE
MEMO NO.: Z.P.(BR)/JD(RA)/2024/1224
DATED : 11-01-2024

Ram Avtar Bassi
JD(HQ)

JD. | P.A. | A.T.P.

DDTP(NQ)
Member
BPAC

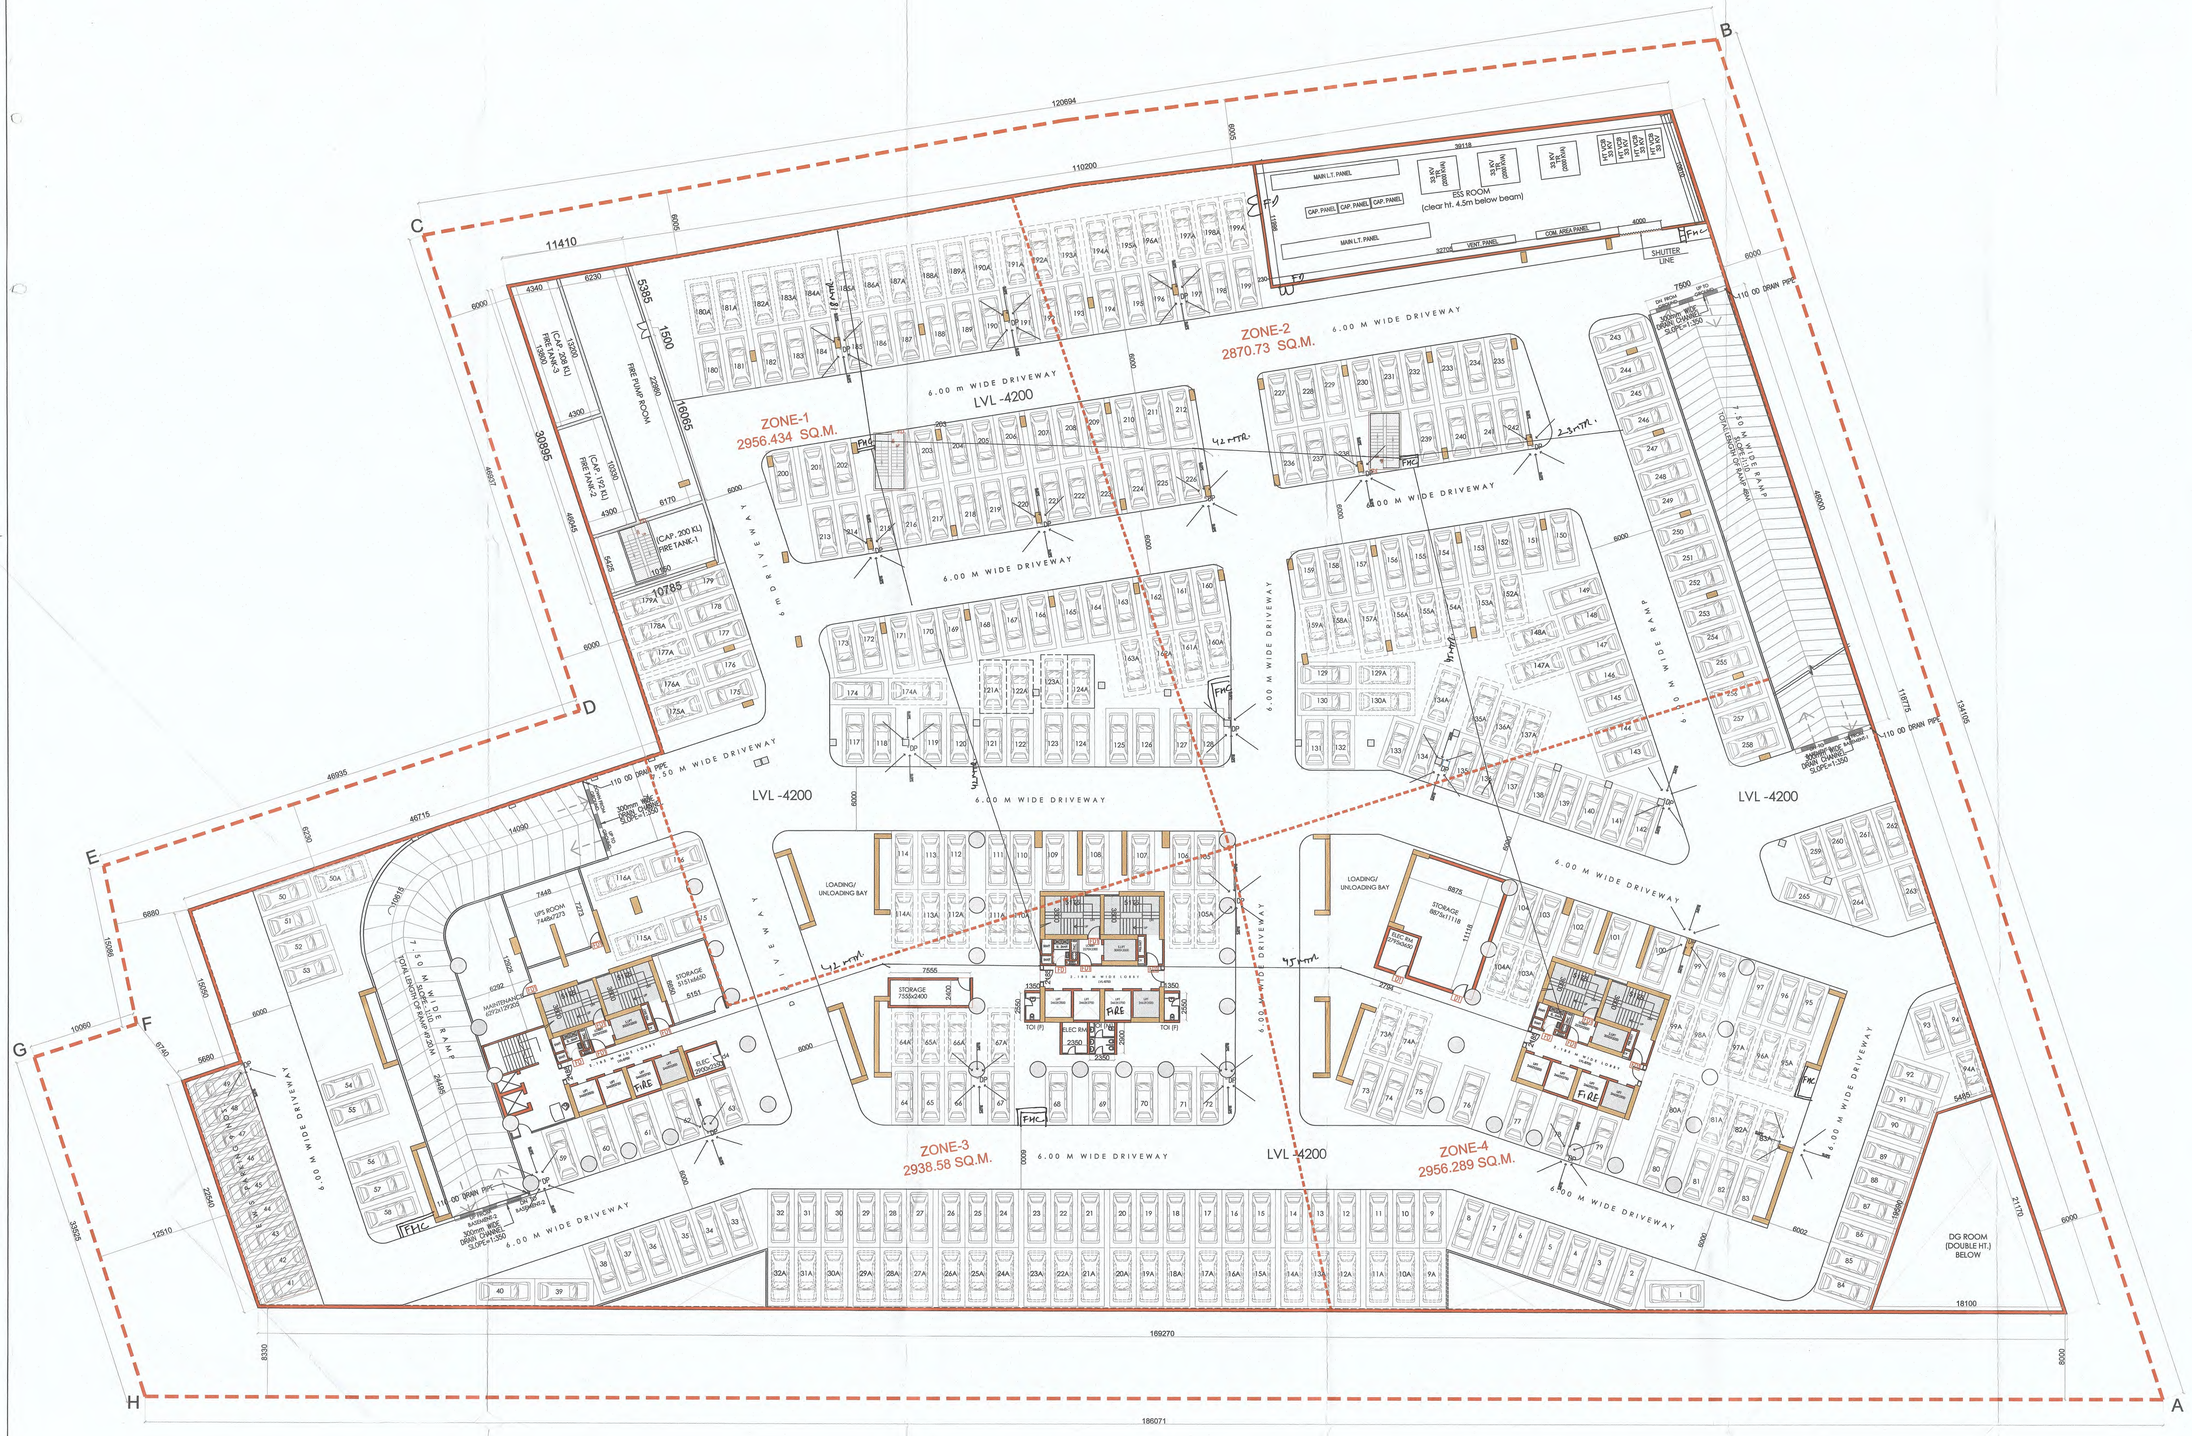

BASEMENT-1 FLOOR PLAN
265 NOS.

NOTE- BACK TO BACK PARKING WILL BE PROVIDED TO THE SAME OWNER

JOCKEY CARS

Checked and found ok for Public Health (Internal) Service only subject to comments in in forwarding letter No. 19726S Dy. 15/9/23

Superintending Engineer (HQ)
for Chief Engineer-I
HSVP, Panchkula

PROPOSED PLAN OF GROUP HOUSING COLONY FOR AN AREA MEASURING 4.525 ACRES UNDER TOD POLICY DATED 09.02.2016(LICENSE NO . 155 OF 2023 DATED 03.08.2023) IN SECTOR-71 ,GURUGRAM MANESAR URBAN COMPLEX BEING DEVELOPED BY PYRAMID INFRATECH PVT. LTD.

DRAWING TITLE :

BASEMENT-1 FLOOR PLAN

SCALE :-

1:200

OWNER SIGN :-

Pyramid Infratech Pvt. Ltd.
Authorized Signatory

ARCH. SIGN :-

VIVEK SINGH RAO
B.Arch., M.C.A., F.I.I.A.
C.O.A. Reg. No. CA/99/5040
RAO AND ASSOCIATE
374, U.V., Ph-IV, Gurgaon-15
Ph:- 2347705-07, 9811199887

DESIGN CONSULTANT ARCHITECT
Architect
Hafeez
Contractor
29 Bank Street, Bombay 400 023. Tel:2661920

PROJECT NO.	DWG. NO.	
RA-5032	A-10	
	DATE SEP.-2023	
DRAWN BY--	CKD. BY - V.S. RAO	

PRINCIPAL CONSULTANT ARCHITECT
RAO AND ASSOCIATE
ARCHITECTS PLANNERS ENGINEERS INTERIORS VALUERS
374,UDYOG VIHAR,PHASE-4,SEC-18 GURGAON,HARYANA(INDIA)
PH. (0124) - 4569374, EMAIL:- raoarchitects@gmail.com

THIS DRAWING IS THE PROPERTY OF RAO & ASSO. IT SHALL NOT BE PRODUCED COPIED, USED IN ANY MANNER OR HANDED OVER TO ANY OTHER PERSON OR PARTY WITHOUT THE PRIOR PERMISSION OF RAO & ASSOCIATES.