Checked and found ok for Public Health (Internal) Service only subject to comments in in forwarding letter No. 197288 DW. 15/9/23

Superintending Engineer (HQ)
for Chief Engineer-I
HSVP, Panchkula

DTP (HQ) — S.T.P. (HQ) Mrs. Neetu Secretary B.P.A.C. — S.T.P. (N) Mr. Nitin Kumar Member B.P.A.C. — S.T.P. (HR) Mr. Ram Avtar Bansal Chairman B.P.A.C.

Consultant Architect — DTP(HQ) — Ram Avtar Bansal JD(HQ)

SANCTIONED
TO BE READ WITH THIS OFFICE MEMO NO.: ZP-1434/JD(RA)2024/12234
DATED: 11-09-2024

JD — P.A. — A.T.P.

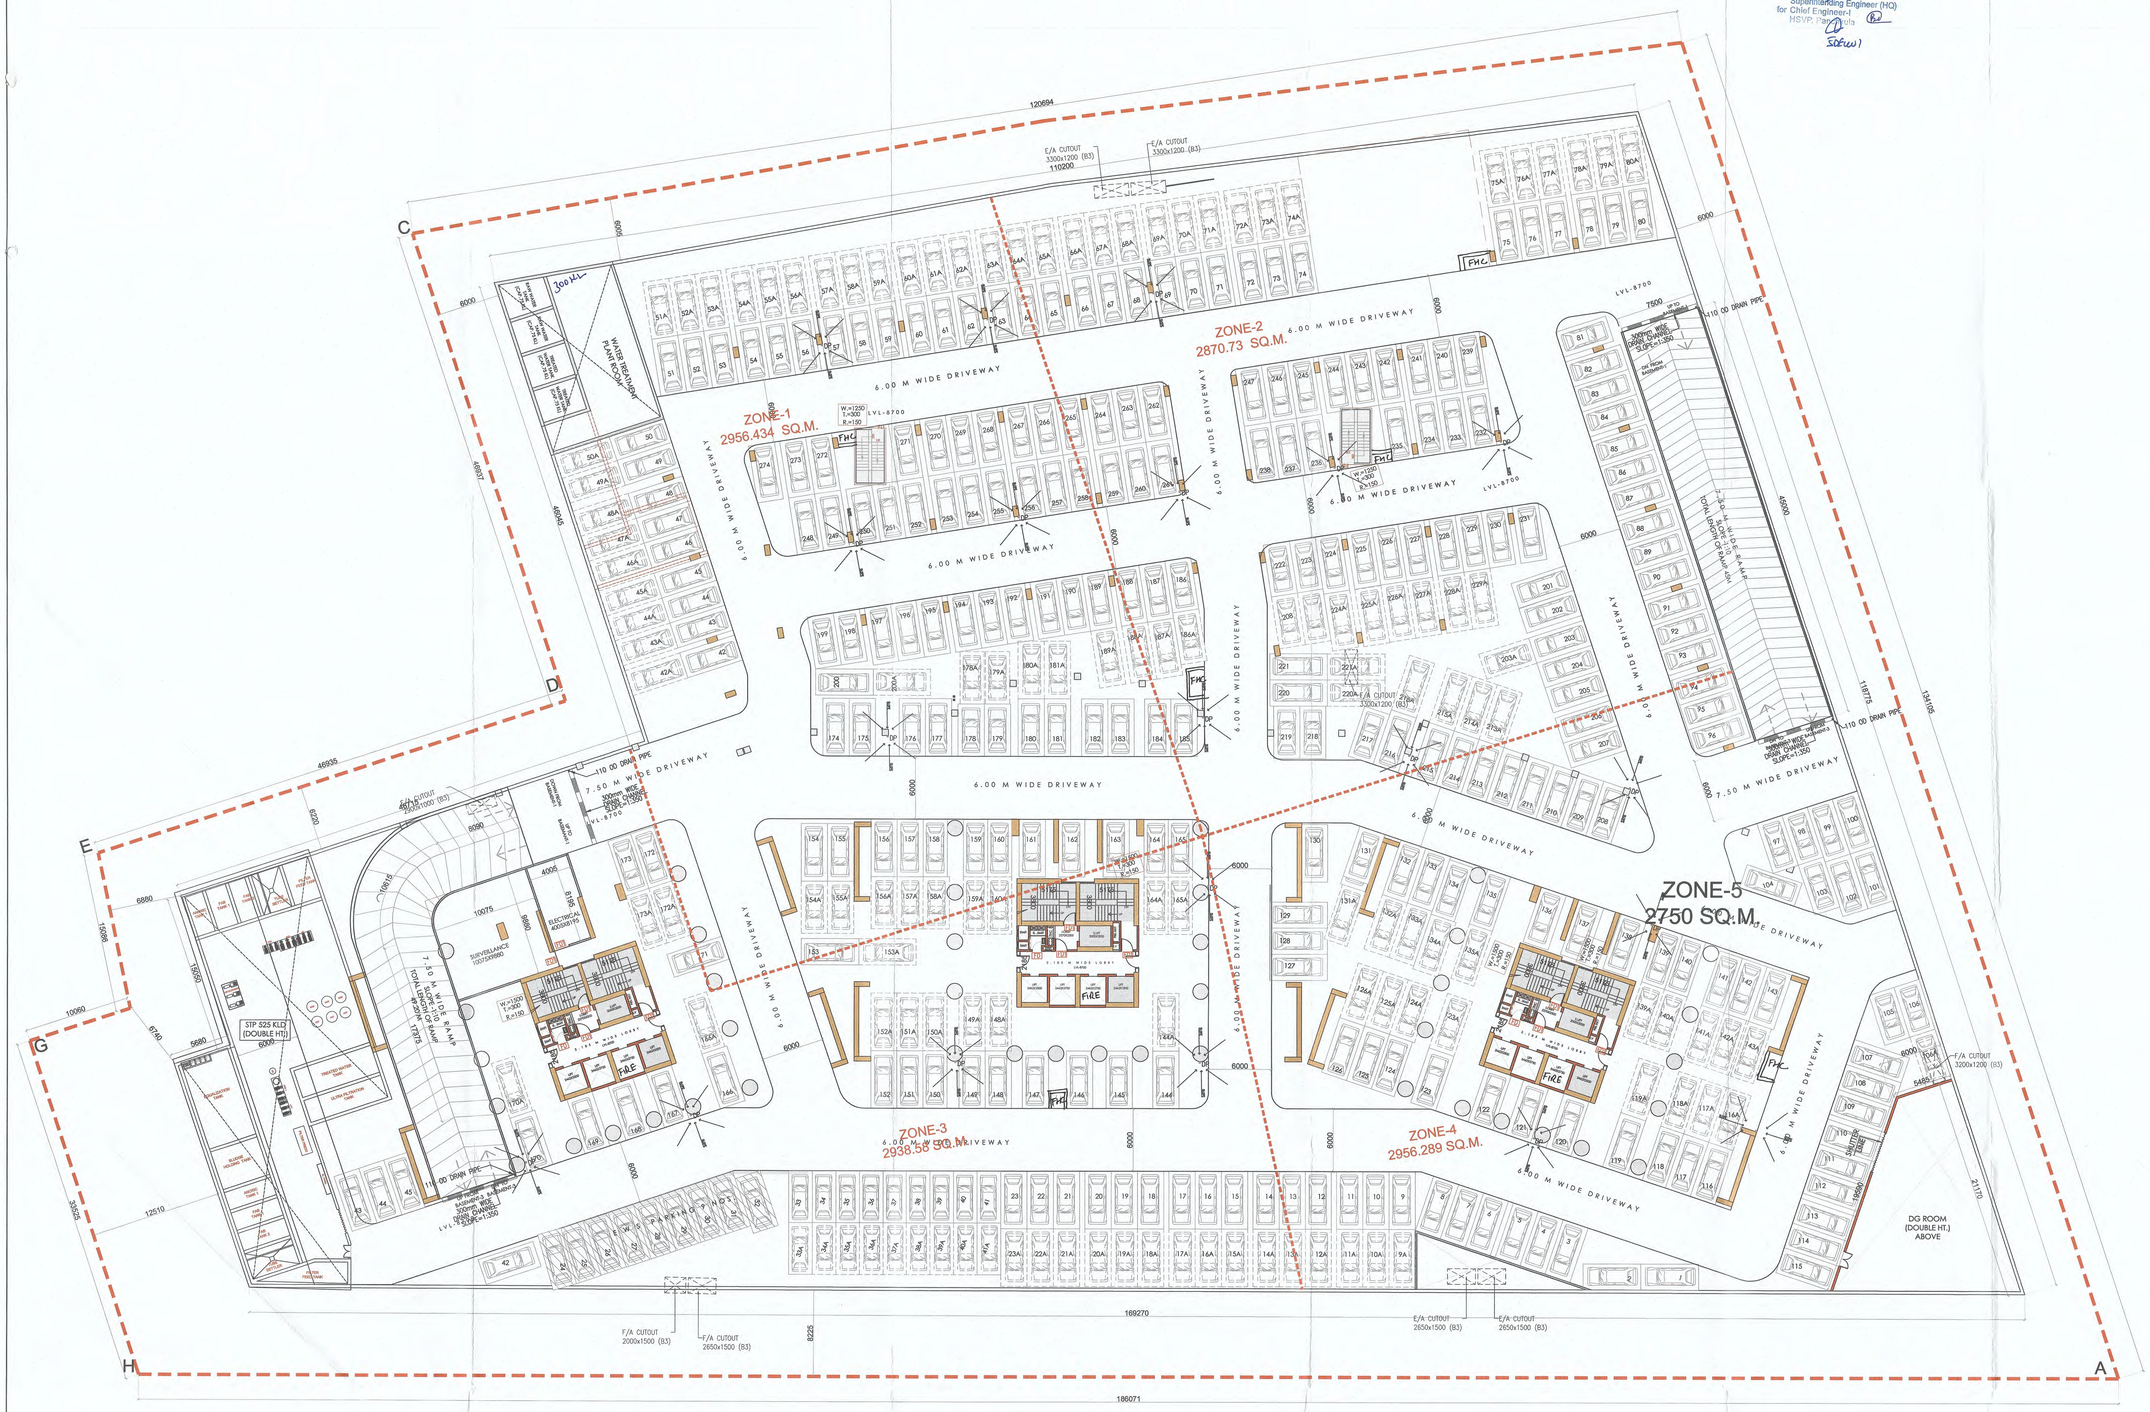

BASEMENT-2 FLOOR PLAN
274 NOS.

NOTE- BACK TO BACK PARKING WILL BE PROVIDED TO THE SAME OWNER

JOCKEY CARS

DTP(HQ) Member BPAC

PROPOSED PLAN OF GROUP HOUSING COLONY FOR AN AREA MEASURING 4.525 ACRES UNDER TOD POLICY DATED 09.02.2016(LICENSE NO . 155 OF 2023 DATED 03.08.2023) IN SECTOR-71 ,GURUGRAM MANESAR URBAN COMPLEX BEING DEVELOPED BY PYRAMID INFRATECH PVT. LTD.

DRAWING TITLE :
BASEMENT-2 FLOOR PLAN

SCALE :- 1:200

OWNER SIGN :-

Pyramid Infratech Pvt. Ltd.
Authorised Signatory

ARCH. SIGN :-

VIVEK SINGH RAO
B.Arch.,M.C.A., F.I.I.A.
C.O.A. Reg. No. CA/99/20540
RAO AND ASSOCIATE
374, U.V., Ph-IV, Gurgaon-15
Ph:- 2347706-07, 9811135867

DESIGN CONSULTANT ARCHITECT
Architect Hafeez Contractor
29 Bank Street, Bombay 400 023. Tel:2861920

PROJECT NO.	DWG. NO.
RA-5032	A-11
	DATE SEP.-2023
DRAWN BY:-	CKD. BY - V.S. RAO

PRINCIPAL CONSULTANT ARCHITECT
RAO AND ASSOCIATE
ARCHITECTS PLANNERS ENGINEERS INTERIORS VALUERS
374,UDYOG VIHAR,PHASE-4,SEC-18 GURGAON.HARYANA(INDIA)
PH. (0124) - 4569374, EMAIL:- raoarchitects@gmail.com

THIS DRAWING IS THE PROPERTY OF RAO & ASSO. IT SHALL NOT BE PRODUCED COPIED, USED IN ANY MANNER OR HANDED OVER TO ANY OTHER PERSON OR PARTY WITHOUT THE PRIOR PERMISSION OF RAO & ASSOCIATES.