Checked and found ok for Public Health (Internal) Services only subject to comments in in forwarding letter No. 172265 DV 13/9/23

Superintending Engineer (HQ)
for Chief Engineer(
HSVP, Panchkula

SDE(W)

DTP (HQ) — Member Secretary, B.P.A.C. — DTP (G) Member B.P.A.C. — Chairman B.P.A.C.

Consultant Architect

DTP(HQ)

SANCTIONED
TO BE READ WITH THIS OFFICE
MEMO NO.: ZTP/BPA(UDCRA)/2024/824
DATED : 11-01-2024

Ram Avtar Bassi
JD(HQ)

JD. P.A. A.T.P.

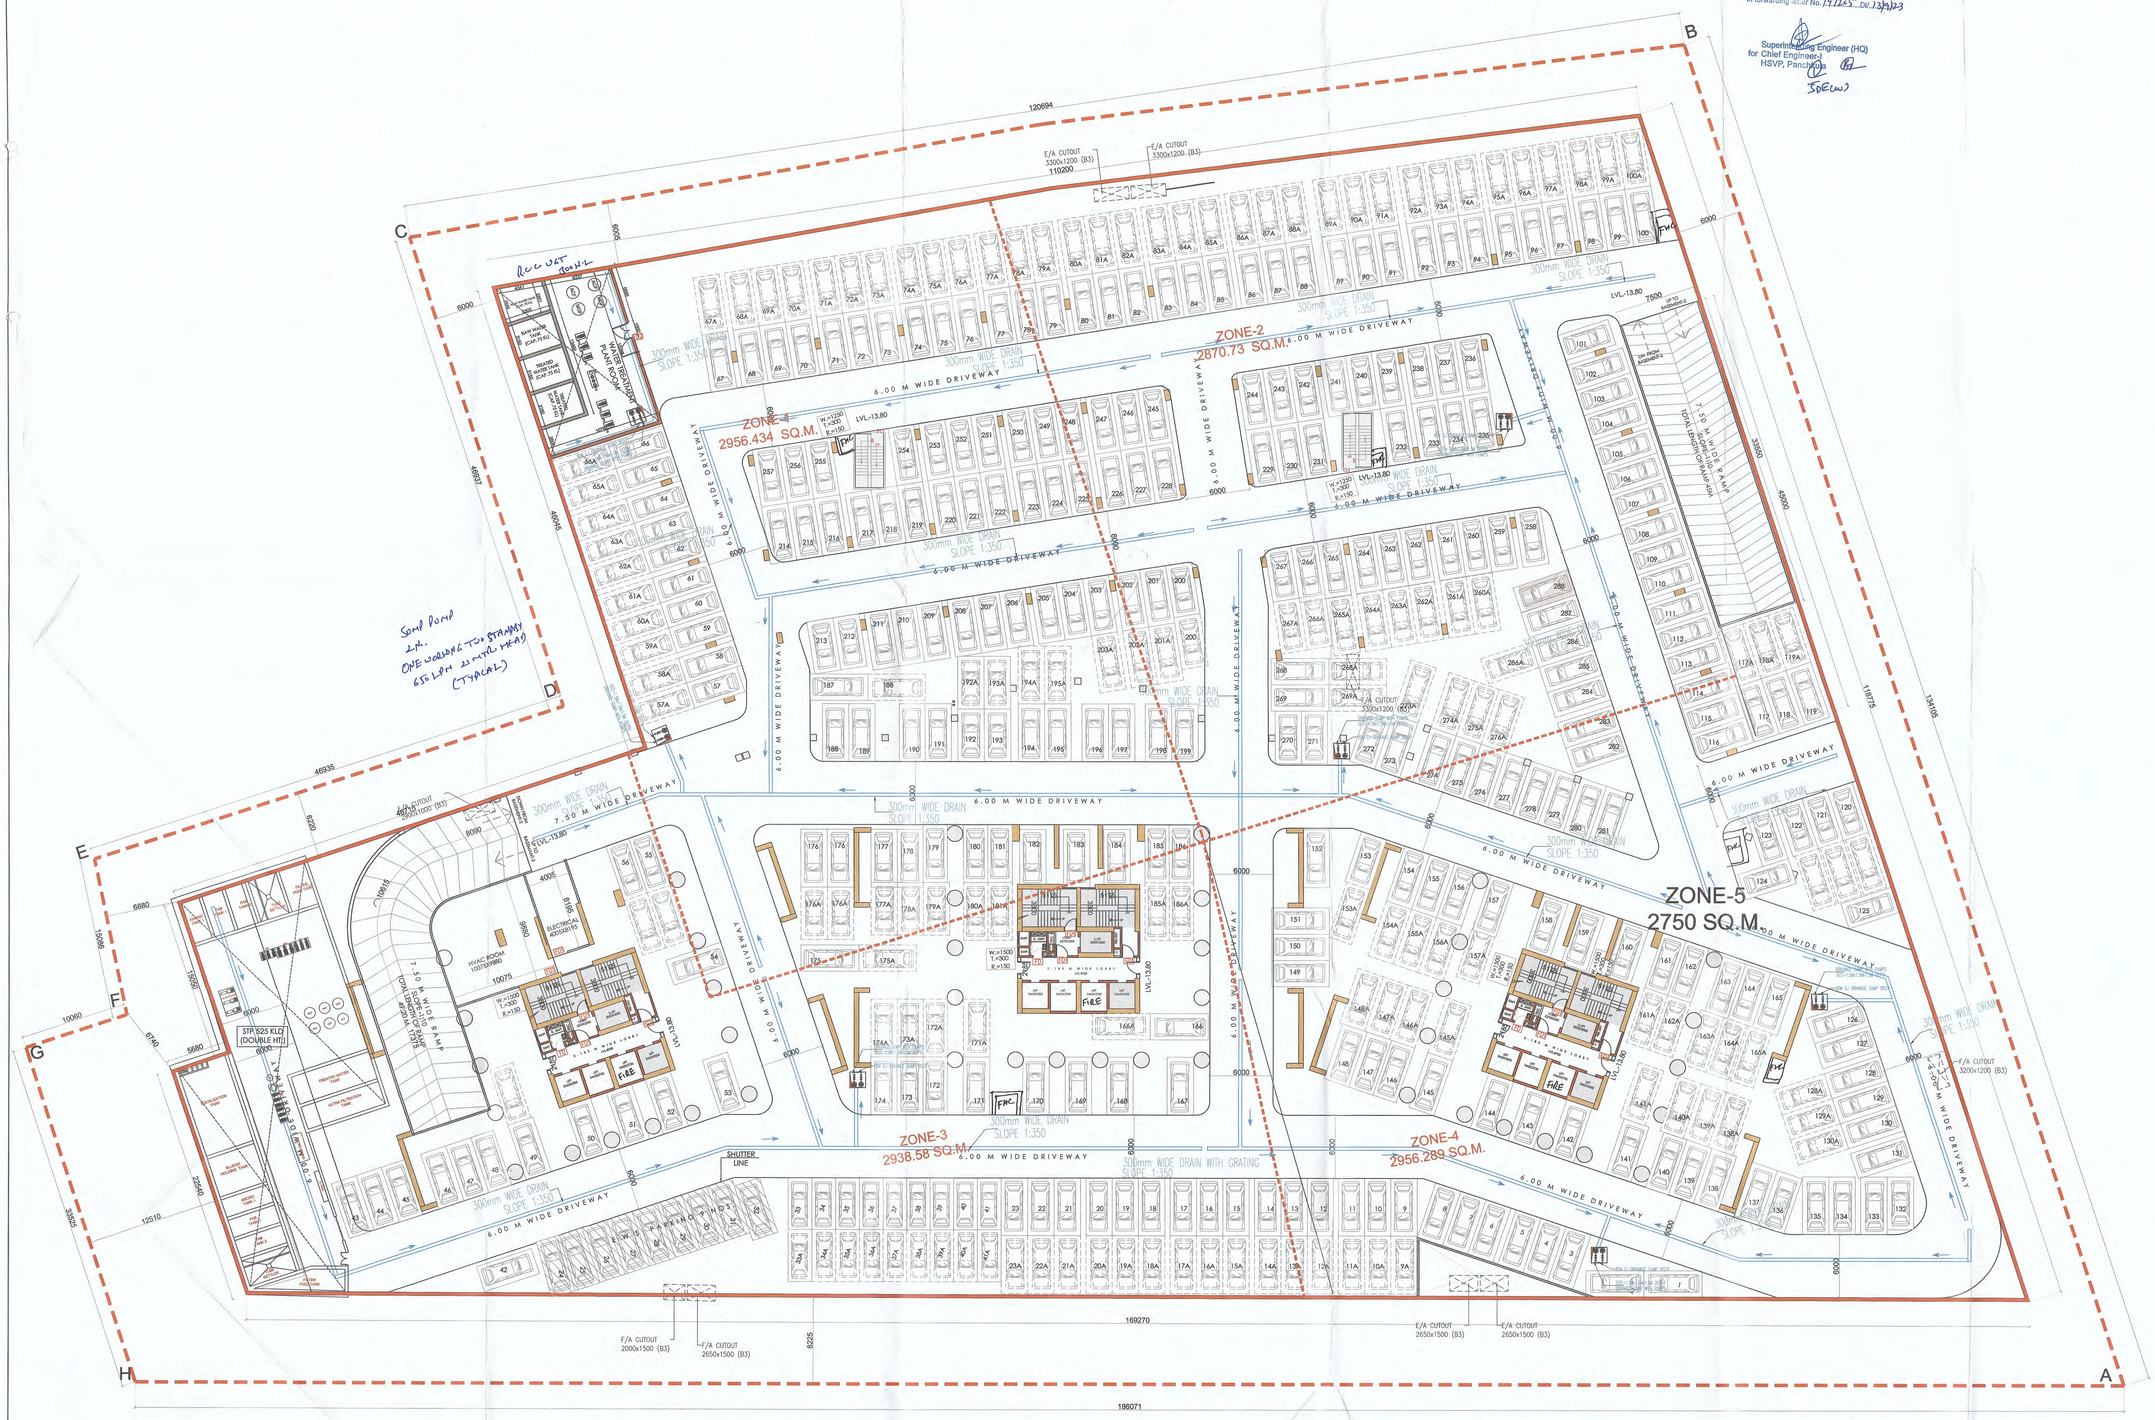

BASEMENT-3 FLOOR PLAN
288 NOS.

NOTE- BACK TO BACK PARKING WILL BE PROVIDED TO THE SAME OWNER

JOCKEY CARS

DDTP (HQ) Member BPAC

PROPOSED PLAN OF GROUP HOUSING COLONY FOR AN AREA MEASURING 4.525 ACRES UNDER TOD POLICY DATED 09.02.2016(LICENSE NO . 155 OF 2023 DATED 03.08.2023) IN SECTOR-71 ,GURUGRAM MANESAR URBAN COMPLEX BEING DEVELOPED BY PYRAMID INFRATECH PVT. LTD.

DRAWING TITLE :

BASEMENT-3 FLOOR PLAN

SCALE :-

1:200

OWNER SIGN :-

Pyramid Infratech Pvt. Ltd.
Authorised Signatory

ARCH. SIGN :-

VIVEK SINGH RAO
B. Arch, Hon'A., F.I.I.A.
C.O.A. Reg. No. CA/98/25040
RAO AND ASSOCIATE
374, U.V., Ph-IV, Gurgaon-15
Ph:- 2347706,07, 9811130557

DESIGN CONSULTANT ARCHITECT

Architect
Hafeez
Contractor

29 Bank Street, Bombay 400 023. Tel:2661920

PROJECT NO.	DWG. NO.
RA-5032	A-12
	DATE SEP.-2023
DRAWN BY--	CKD. BY -- V.S. RAO

PRINCIPAL CONSULTANT ARCHITECT

RAO AND ASSOCIATE

ARCHITECTS PLANNERS ENGINEERS INTERIORS VALUERS
374,UDYOG VIHAR,PHASE-4,SEC-18 GURGAON.HARYANA(INDIA)
PH. (0124) – 4569374, EMAIL:– raoarchitects@gmail.com

THIS DRAWING IS THE PROPERTY OF RAO & ASSO. IT SHALL NOT BE PRODUCED COPIED, USED IN ANY MANNER OR HANDED OVER TO ANY OTHER PERSON OR PARTY WITHOUT THE PRIOR PERMISSION OF RAO & ASSOCIATES.