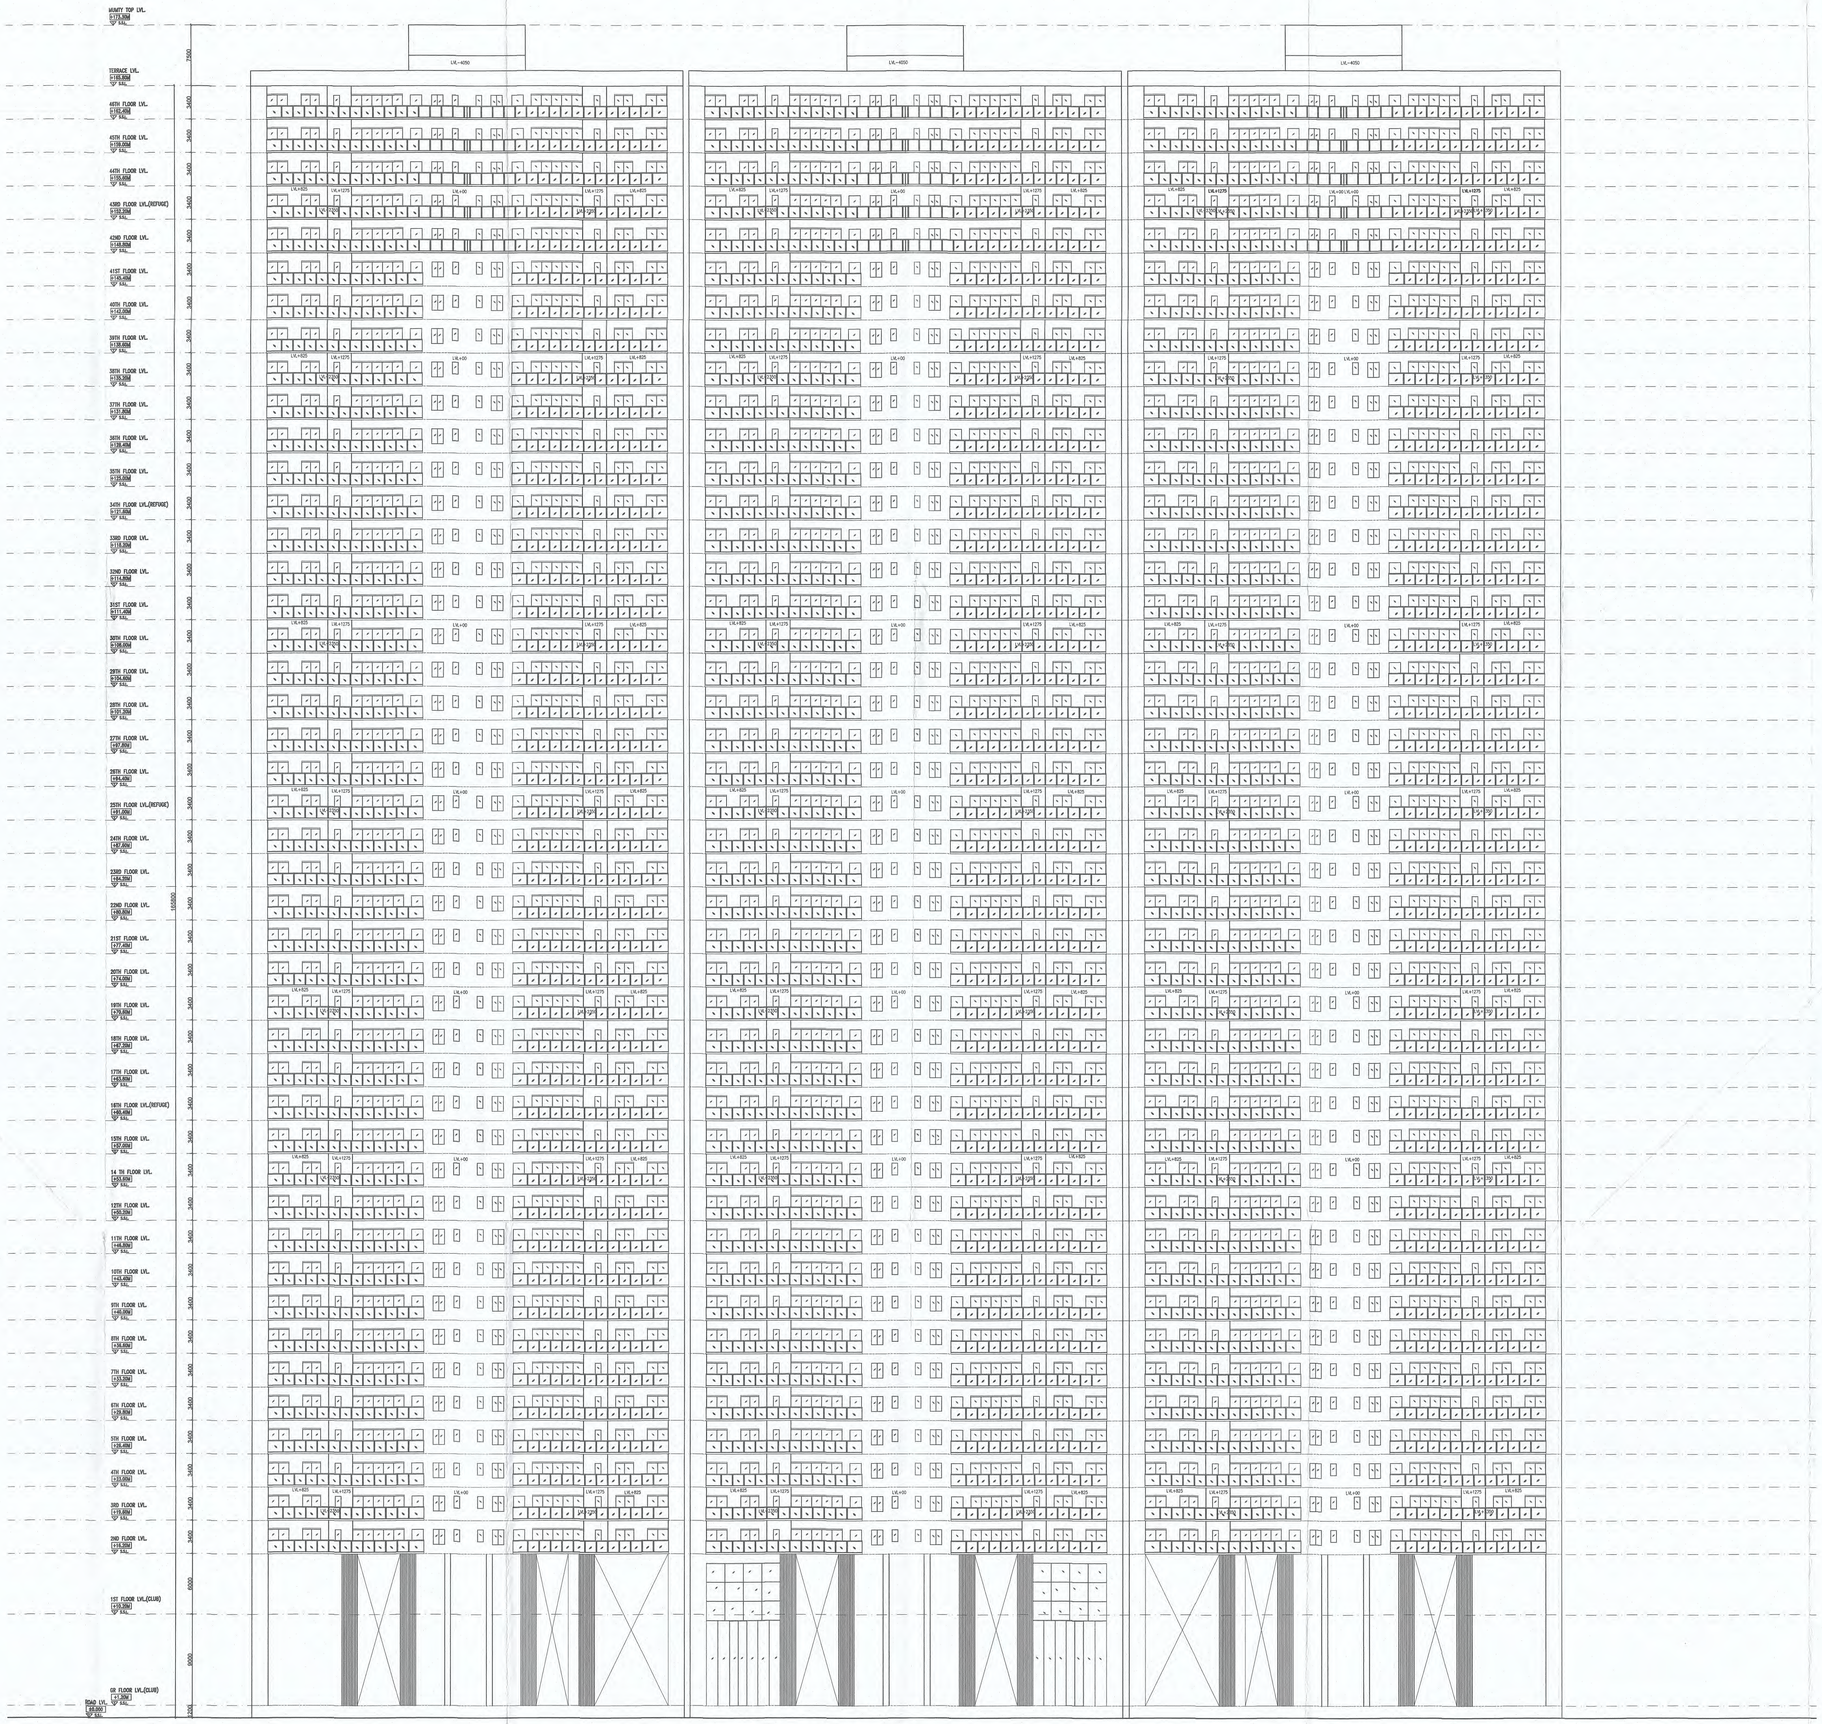


FRONT ELEVATION

PROPOSED PLAN OF GROUP HOUSING COLONY FOR AN AREA MEASURING 4.525 ACRES UNDER TOD POLICY DATED 09.02.2016(LICENSE NO . 155 OF 2023 DATED 03.08.2023) IN SECTOR-71 ,GURUGRAM MANESAR URBAN COMPLEX BEING DEVELOPED BY PYRAMID INFRATECH PVT. LTD.

DTP (HQ) | STP (HQ) Nodal Centre / B.P.A.C. | S.T.P (G) Member B.P.A.C | STP (HQ) Chairman B.P.A.C

SANCTIONED
TO BE READ WITH THIS OFFICE
MEMO NO.: ZP-18/VA/JD(RA)/2024/1224
DATED : 11-04-2024

Consultant Architect

ZTP(HQ)

S.D. | P.A. | A.T.P.

Ram Avtar Bassi
JD(HQ)

DRAWING TITLE :
**FRONT ELEVATION**

SCALE :-
1:200

OWNER SIGN :-

Pyramid Infratech Pvt. Ltd.
Authorized Signatory

ARCH. SIGN :-

VIVEK SINGH RAO
B. Arch(Hons) C.A., F.I.I.A.
C.O.A Reg. No. CA/92/5040
RAO AND ASSOCIATE
374, U.V., Ph-IV, Gurgaon-15
Ph:- 2347794-77 09111510967

| PROJECT NO. | DRG. NO. |
|---|---|
| RA-5032 | A-16 |
| | DATE SEPT.-2023 |
| DRAWN BY- RISHI | CKD. BY - V.S. RAO |

DESIGN CONSULTANT ARCHITECT
Architect Hafeez Contractor
29 Bank Street, Bombay 400 023. Tel:2661920

PRINCIPAL CONSULTANT ARCHITECT
**RAO AND ASSOCIATE**
ARCHITECTS PLANNERS ENGINEERS INTERIORS VALUERS
374,UDYOG VIHAR,PHASE-4,SEC-18 GURGAON,HARYANA(INDIA)
PH. (0124) - 4569374, EMAIL:- rooarchitects@gmail.com

THIS DRAWING IS THE PROPERTY OF RAO & ASSO. IT SHALL NOT BE PRODUCED COPIED, USED IN ANY MANNER OR HANDED OVER TO ANY OTHER PERSON OR PARTY WITHOUT THE PRIOR PERMISSION OF RAO & ASSOCIATES.