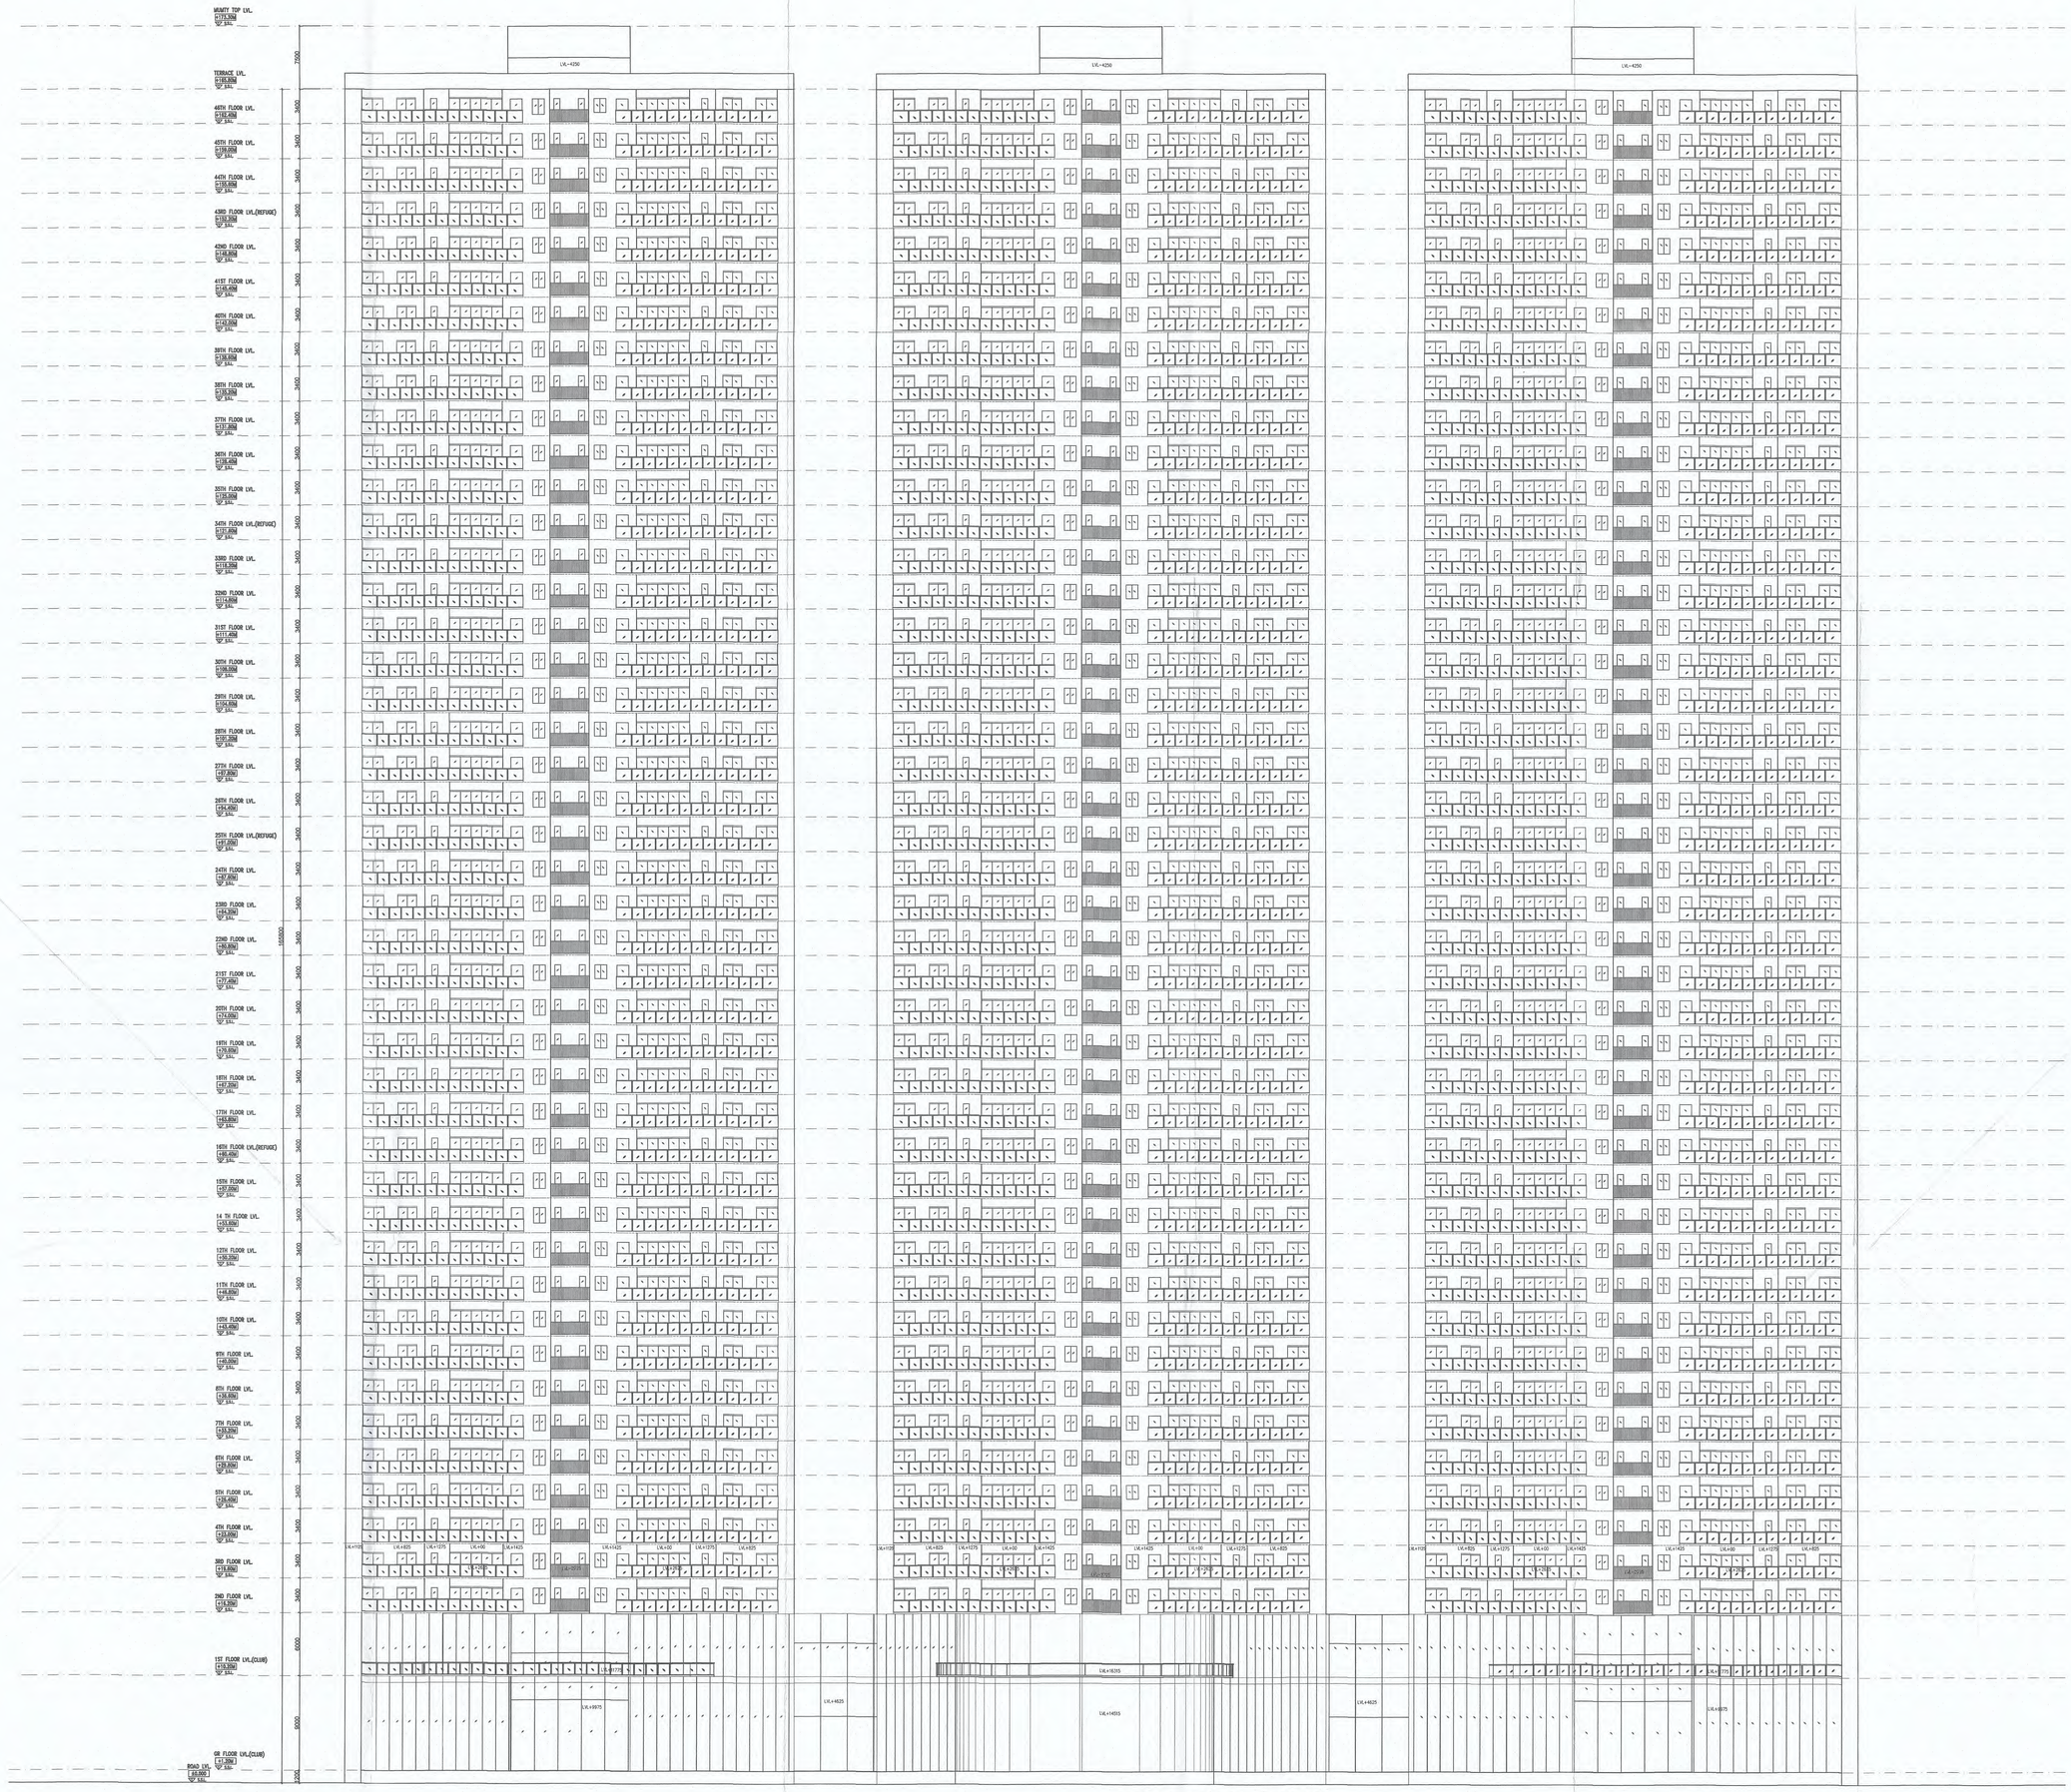

REAR ELEVATION

PROPOSED PLAN OF GROUP HOUSING COLONY FOR AN AREA MEASURING 4.525 ACRES UNDER TOD POLICY DATED 09.02.2016(LICENSE NO . 155 OF 2023 DATED 03.08.2023) IN SECTOR-71 ,GURUGRAM MANESAR URBAN COMPLEX BEING DEVELOPED BY PYRAMID INFRATECH PVT. LTD.

DTP (HQ) STP(HQ) Senior Society B.P.A.C. S.T.P.(G) Member B.P.A.C Chairman B.P.A.C

Consultant Architect ATP(HQ)

J.D. P.A. A.T.P.

SANCTIONED
TO BE READ WITH THIS OFFICE
MEMO NO.: ZP-1844/JD(RA)/2024/1224
DATED : 11-11-2024

Ram Avtar Bassi JD(HQ)

DRAWING TITLE :
REAR ELEVATION

SCALE :-
1:200

OWNER SIGN :-

Pyramid Infratech Pvt. Ltd.
Authorized Signatory

ARCH. SIGN :-

VIVEK SINGH RAO
B.Arch.M.C.A., F.I.I.A.
C.O.A. Reg. No. CA/99/25040
RAO AND ASSOCIATE
374, U.V., Ph-IV, Gurgaon-15
Ph:- 2347706-07, 9811130867

PROJECT NO.	DRG. NO.
RA-5032	A-17
	DATE SEPT.-2023
DRAWN BY- RISHI	CKD. BY - V.S. RAO

DESIGN CONSULTANT ARCHITECT
Architect Hafeez Contractor
29 Bank Street, Bombay 400 023. Tel:2661920

DTP(HQ) Member IIFAC

PRINCIPAL CONSULTANT ARCHITECT
RAO AND ASSOCIATE
ARCHITECTS PLANNERS ENGINEERS INTERIORS VALUERS
374,UDYOG VIHAR,PHASE-4,SEC-18 GURGAON.HARYANA(INDIA)
PH. (0124) - 4569374, EMAIL:- raoarchitects@gmail.com

THIS DRAWING IS THE PROPERTY OF RAO & ASSO. IT SHALL NOT BE PRODUCED COPIED, USED IN ANY MANNER OR HANDED OVER TO ANY OTHER PERSON OR PARTY WITHOUT THE PRIOR PERMISSION OF RAO & ASSOCIATES.