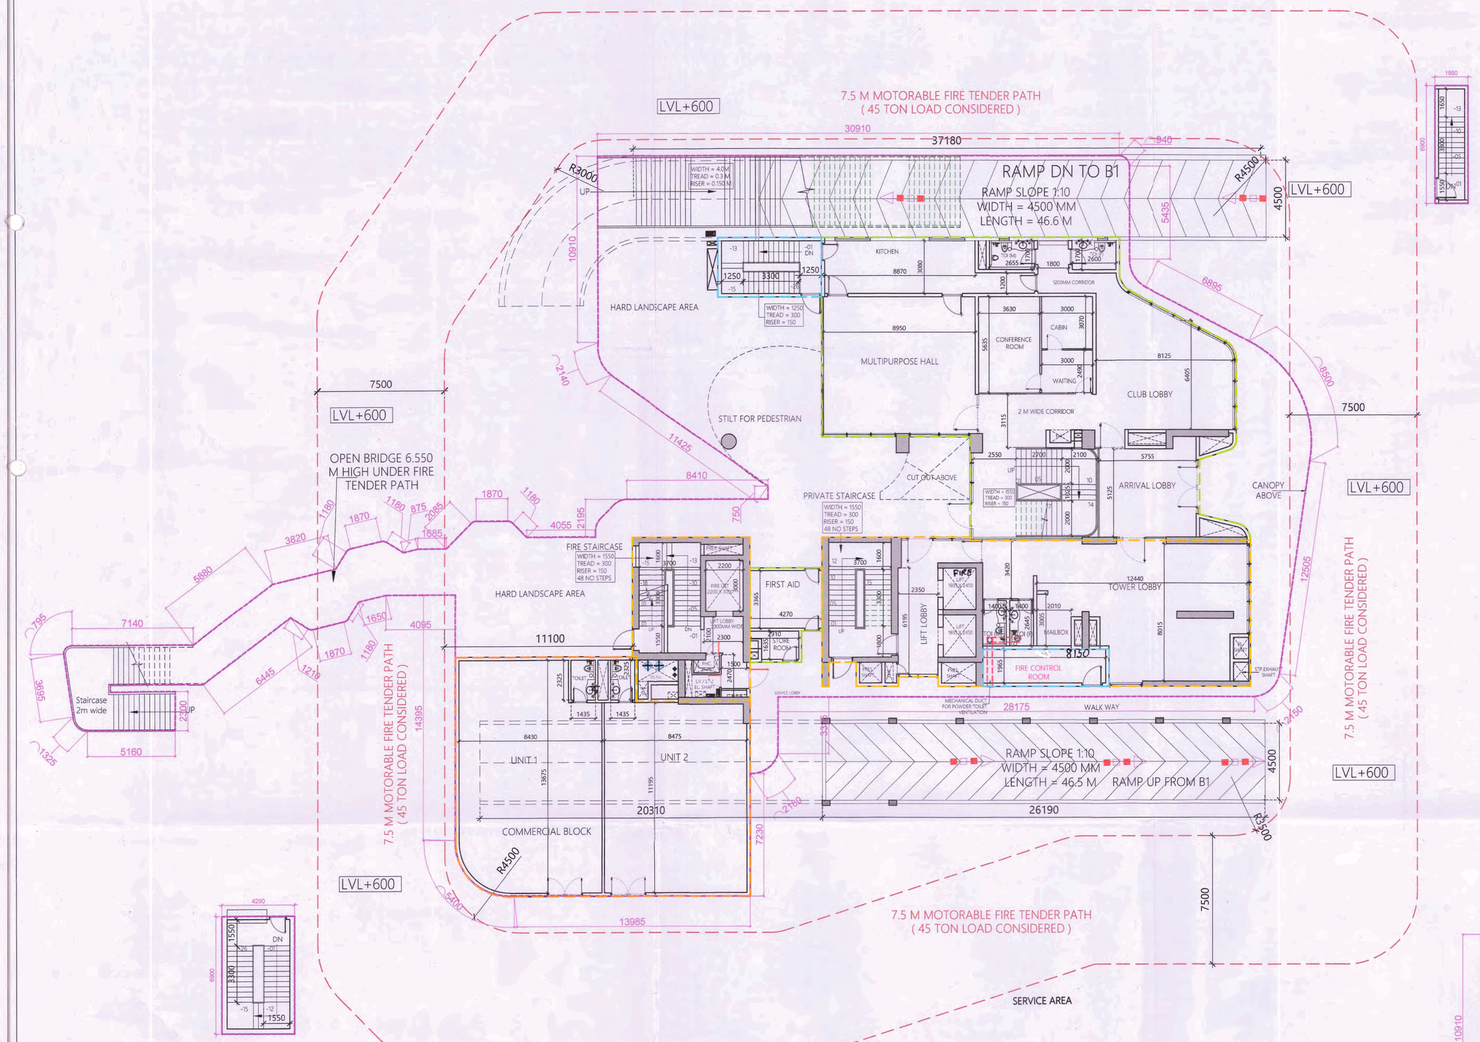

GROUND COVERAGE AREA					
COVERED AREA					
S.No.	Length	Breadth	Number	Number	Area
G1	0.885	0.195		0.5	0.086
G2	0.595	0.660		0.67	0.263
G3	0.595	6.995		1	4.162
G4	20.790	7.685		1	159.771
G5	0.935	1.560		0.5	0.729
G6	6.285	3.260		0.5	10.245
G7	10.120	10.940		1	110.713
G8	0.760	1.855		0.5	0.705
G9	0.270	2.005		0.67	0.363
G10	9.355	1.855		1	17.354
G11	9.355	6.555		0.5	30.661
G12	22.320	10.740		1	239.717
G13	6.285	7.480		1	47.012
G14	3.360	7.480		0.5	12.566
G15	1.415	8.200		0.67	7.774
G16	1.725	11.875		0.5	10.242
G17	30.240	11.875		1	359.100
G18	0.410	2.170		0.67	0.596
G19	1.705	1.340		0.5	1.142
G20	28.540	1.340		1	38.244
G21	1.660	3.335		1	5.536
G21a	1.660	1.150		0.5	0.955
G21b	0.350	2.025		0.67	0.475
G22	14.305	11.710		1	167.512
G23	0.930	4.490		0.67	2.798
G24	3.170	3.175		0.5	5.032
G25	3.170	8.485		1	26.897
G26	18.550	9.350		1	173.443
G27	8.410	2.195		1	18.460
G28	1.870	2.195		0.5	2.052
G29	area as per polyline			1	0.990
G30	2.175	0.950		1	2.066
G31	0.965	0.950	2	0.5	0.917
G32	0.540	0.540		0.5	0.146
G33	2.225	1.760		0.5	1.958
G34	1.745	2.210		0.5	1.928
G35	4.095	0.945		0.5	1.935
G36	2.200	0.950		1	2.090
G37	0.950	0.950	2	0.5	0.903
G38	8.230	2.210		1	18.188
G39	0.955	0.965		0.5	0.461
G40	2.115	0.965		1	2.041
G41	1.045	0.965		0.5	0.504
G42	0.570	2.210		0.5	0.630
G43	0.460	2.210		0.5	0.508
G44	5.390	2.210		1	11.912
G45	0.905	2.195		0.5	0.993
G46	0.585	2.300		0.5	0.673
G47	7.085	2.300		1	16.296
G48	0.555	0.510		0.5	0.142
G49	0.170	0.755		0.67	0.086
G50	0.555	3.655		0.5	1.014

GROUND FLOOR PLAN

G51	0.850	1.860		1	1.581
G52	0.240	1.195		0.67	0.192
G53	0.850	0.840		0.5	0.357
G54	1.350	2.705		1	3.652
G55	3.815	2.300		1	8.775
N2	4.290	6.900		1	29.601
N3	1.950	6.900		1	13.455
M1	3.455	3.635	1	1	12.559
G1	1.800	1.650		2	5.940
TOTAL ADDITION (A)					1597.095
DEDUCTION					
S.No.	Length	Breadth		Number	Area
C1	0.270	1.875		0.67	0.339
DEDUCTION (B)					0.339
TOTAL GROUND COVERAGE AREA = COVERED AREA (A)-DEDUCTION(B)					1596.756

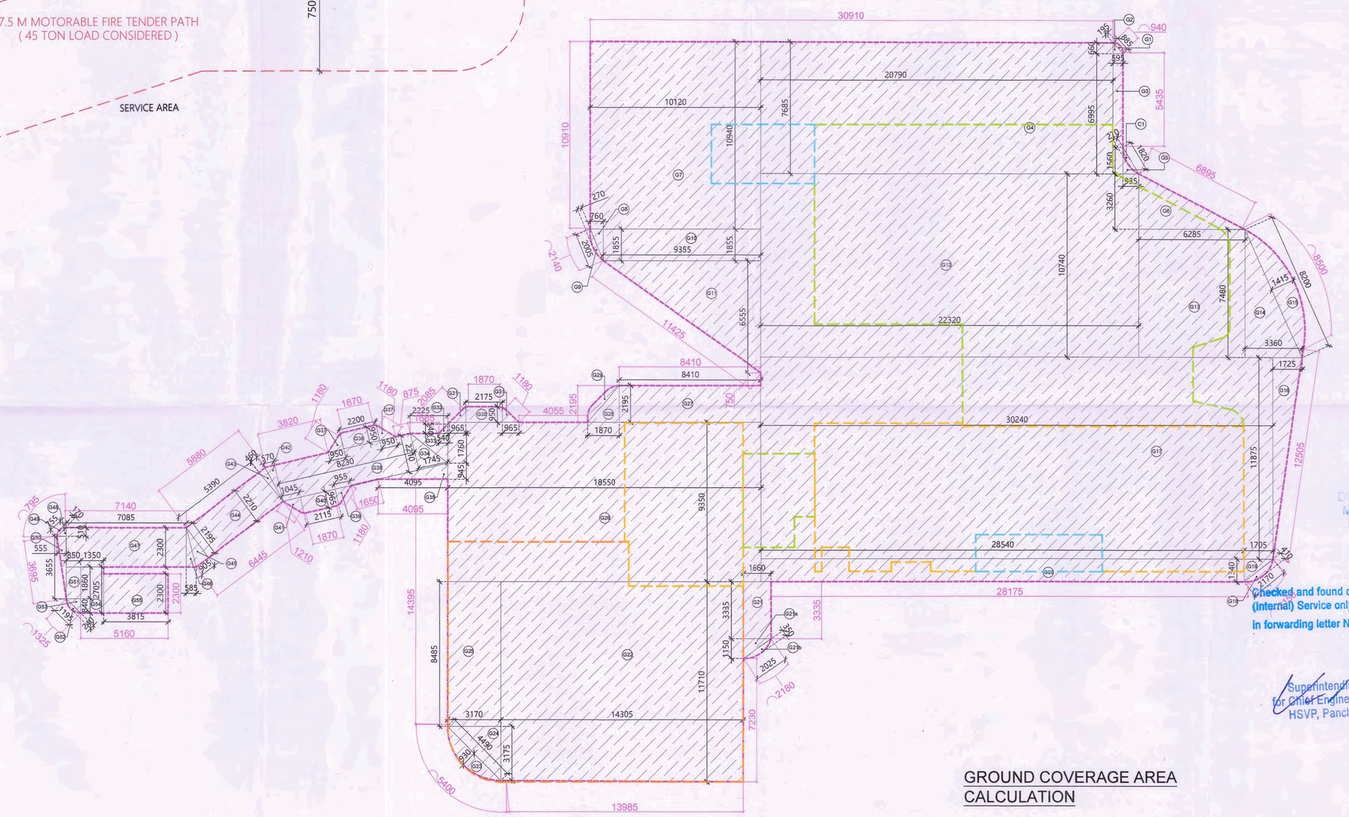

GROUND COVERAGE AREA CALCULATION

This drawing is a "COPYRIGHT" contents of this drawing or part thereof may not be used or reproduced without the permission of the Architect.

This is a PROVISIONAL BUILDING PLAN approved only for the purpose of inviting objections from the general public.

S.T.P. (HQ) Member Secretary B.P.A.C. — S.T.P. (G) Member B.P.A.C. — C.T.P. (HR.) Chairman B.P.A.C.

JD. PA. A.TP.

DTP(HQ) ATP(HQ)

SANCTIONED
TO BE READ WITH THIS OFFICE
MEMO NO.: 9122
DATED : 13.03.2025

Parveen Kumar STP(HQ)

GROUND COVERAGE AREA

OWNER SIGN — ARCHITECT SIGN

ARCHITECT VISHAL SHARMA CA-98/23201 9310164855 NEW DELHI

KEY PLAN

SUBMISSION DRAWING

OWNER

M/S ADANI INFRASTRUCTURE AND DEVELOPERS PRIVATE LIMITED.

PROJECT

APPROVAL OF REVISED BUILDING PLAN OF PHASE-2 OF GROUP HOUSING COLONY AREA MEASURING 12.356 ACRES (LICENSE NO. 98 of 2011 DATED 11.11.2011) SECTOR-2, GWAL PAHARI, GURUGRAM BEING DEVELOPED BY ADANI INFRASTRUCTURE AND DEVELOPERS PRIVATE LIMITED.

DTP (HQ) Member BPAC

Checked and found ok for Public (Internal) Service only subject to comments in in forwarding letter No. 1737 Dt. 24/1/25

Superintending Engineer (HQ) for Chief Engineer HSVP, Panchkula

SCALE	DATE
1:100	06.01.2025

DRAWING TITLE

GROUND COVERAGE AREA CALCULATION

ARCHITECTS

Confluence
NEW DELHI , INDIA

F-1, First floor, Mitra corporate suit, Ishwar Nagar, New Delhi — architecture
Ph- +91-11-46130600, Ph- +91-11-40594788 — urban design
ccs@inconfluence.com, www.inconfluence.com — interiors
Member of IGBC ISO - 9001 : 2000 — hospitality

DRAWING NO. S-05 | REVISION R0