This drawing is a "COPYRIGHT" contents of this drawing or part thereof may not be used or reproduced without the permission of the Architect.

This is a "PROVISIONAL BUILDING PLAN" approved only for the purpose of inviting objections from the general public

S.T.P. (HQ) Member Secretary B.P.A.C.
S.T.P. (G) Member B.P.A.C.
C.T.P. (HR) Chairman B.P.A.C.

J.D.
P.A.
A.V.P.

DTP(HQ)
ATP(HQ)

SANCTIONED
TO BE READ WITH THIS OFFICE
MEMO NO.: 9122
DATED : 13.03.2025

DD(HQ) Member B.P.A.C.

Parveen Kumar SD(HQ)

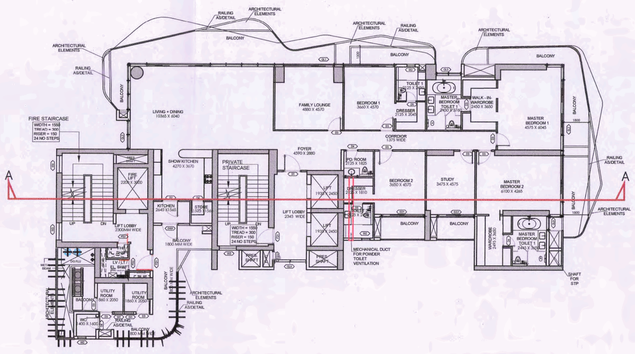

TYPICAL FLOOR PLAN

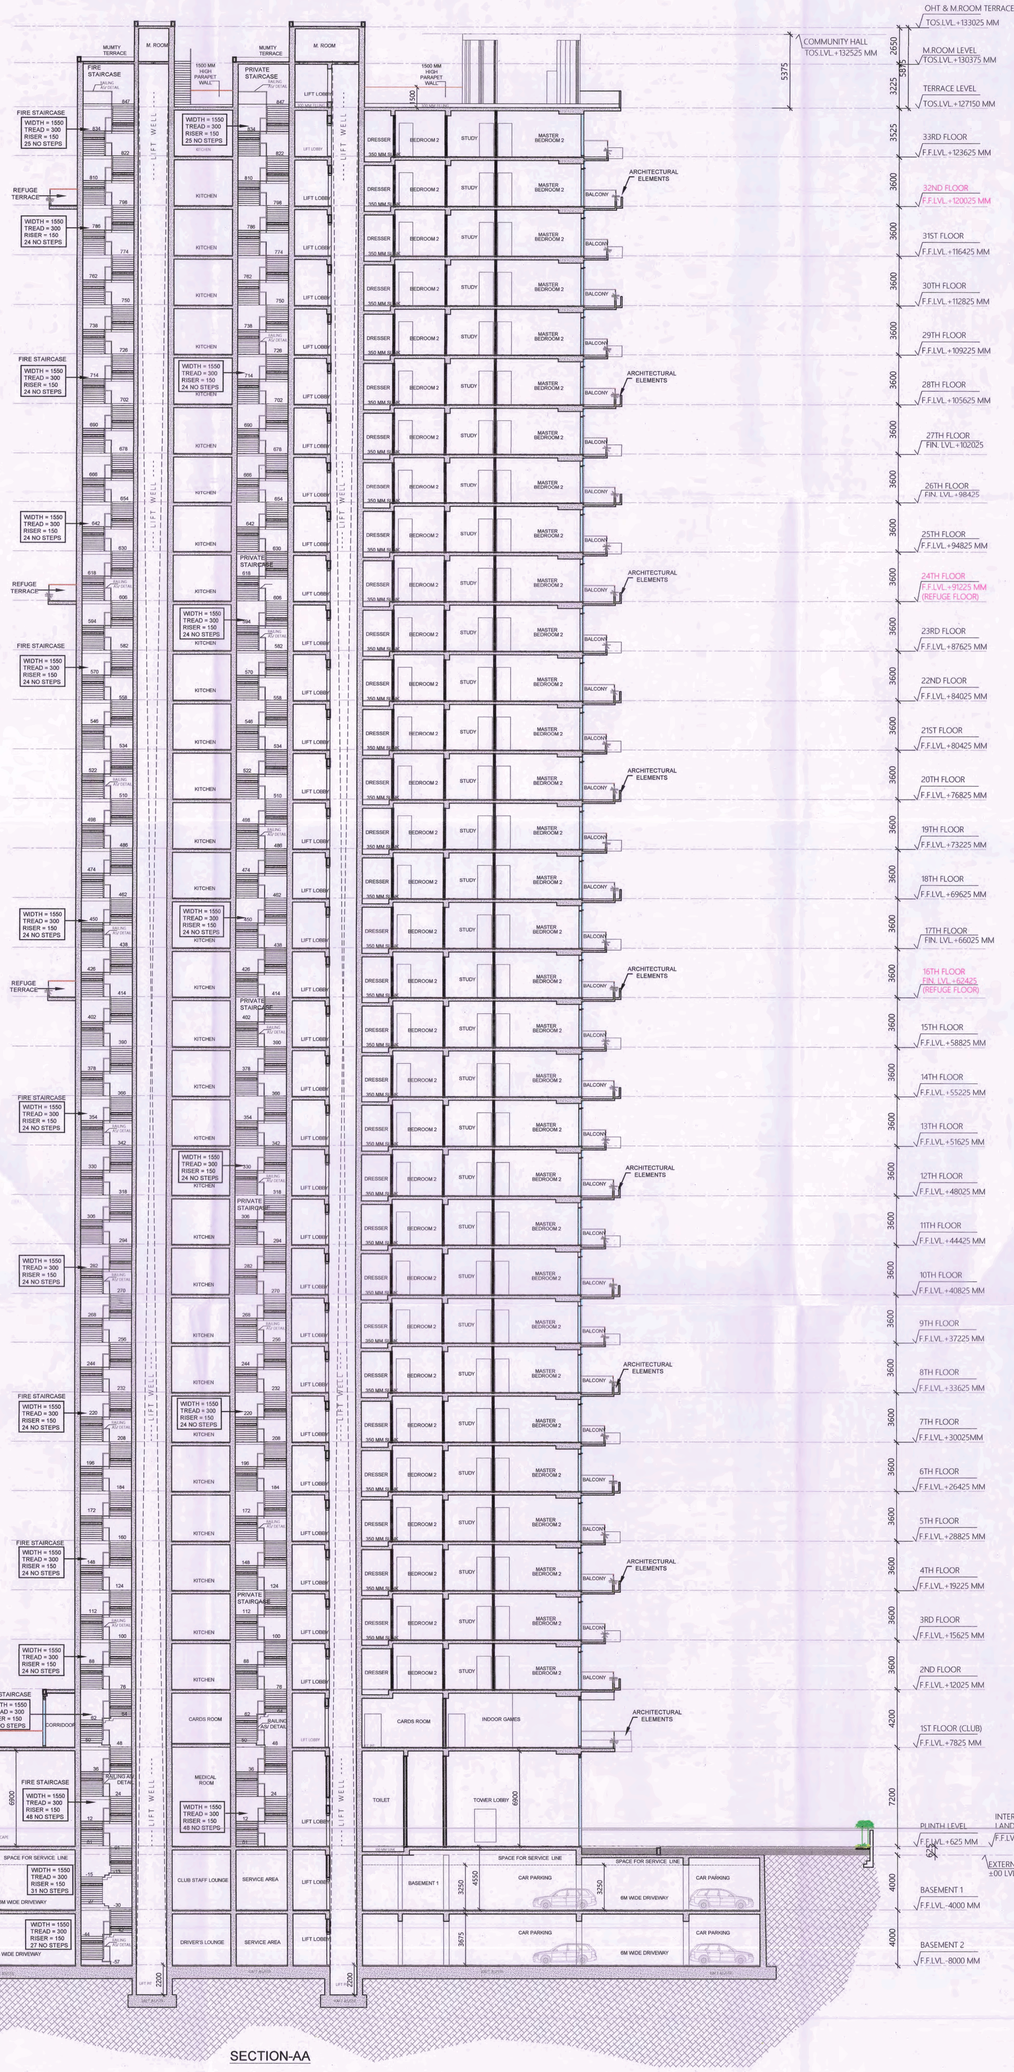

REFUGE FLOOR LEVELS			
S.NO.	FLOOR	REFUGE LEVEL FROM EXTERNAL ROAD LEVEL ±0.00	REFUGE LEVEL FROM INTERNAL ROAD LEVEL +600
01	16TH FLOOR	F.F.L. +62425MM	F.F.L. +61825MM
02	24TH FLOOR	F.F.L. +91225MM	F.F.L. +90625MM
03	32TH FLOOR	F.F.L. +120025MM	F.F.L. +119425MM

OWNER SIGN

ARCHITECT SIGN

VISHAL SHARMA ARCHITECT CA-80/23261 9310154888 NEW DELHI

KEY PLAN

SUBMISSION DRAWING

OWNER

M/S ADANI INFRASTRUCTURE AND DEVELOPERS PRIVATE LIMITED.

PROJECT

APPROVAL OF REVISED BUILDING PLAN OF PHASE-2 OF GROUP HOUSING COLONY AREA MEASURING 12.356 ACRES (LICENSE NO. 98 of 2011 DATED 11.11.2011) SECTOR-2, GWAL PAHARI, GURUGRAM BEING DEVELOPED BY ADANI INFRASTRUCTURE AND DEVELOPERS PRIVATE LIMITED.

SCALE	DATE
1:100	06.01.2025

DRAWING TITLE: SECTION-AA

ARCHITECTS

Confluence
NEW DELHI , INDIA

F-1 ,First floor Mira corporate suit, Ishwar Nagar, New Delhi
Ph- +91-11-46130600 Ph- +91-11-40504768
ccs@inconfluence.com www.inconfluence.com
Member of IGBC. ISO - 9001 : 2000
architecture urban design hospitality interiors

DRAWING NO. S-13

REVISION R0