PRODUCED BY AN AUTODESK EDUCATIONAL PRODUCT

REVISED BUILDING PLAN OF COMMERCIAL COLONY MEASURING 2.893 ACRES (LICENSE NO. 34 OF 2012 DATED 15-4-2012) IN SECTOR 70, GURGAON MANESAR URBAN COMPLEX BEING DEVELOPED BY SHINE BUILDCON PVT. LTD.

DRAWING TITLE	GROUND FLOOR PLAN
DRAWING NO.	1051/60/SUB/A-02
NORTH:-	REVISION R0
SCALE:-	1:100
	DATE 29-05-2017

OWNER'S SIGN:- For SHINE BUILDCON PVT. LTD. Director / Auth. Signatory

ARCHITECT'S SIGN:-

ACPL Design Ltd
J-103 South Extension -I, New Delhi 110049, India
T: +91 11 24622795, +91 11 24646706
E: contact@acplindia.com
F: +91 11 24634069
www.acplindia.com

ISO 9001:2008 Architecture Management Planning

PRODUCED BY AN AUTODESK EDUCATIONAL PRODUCT

PRODUCED BY AN AUTODESK EDUCATIONAL PRODUCT

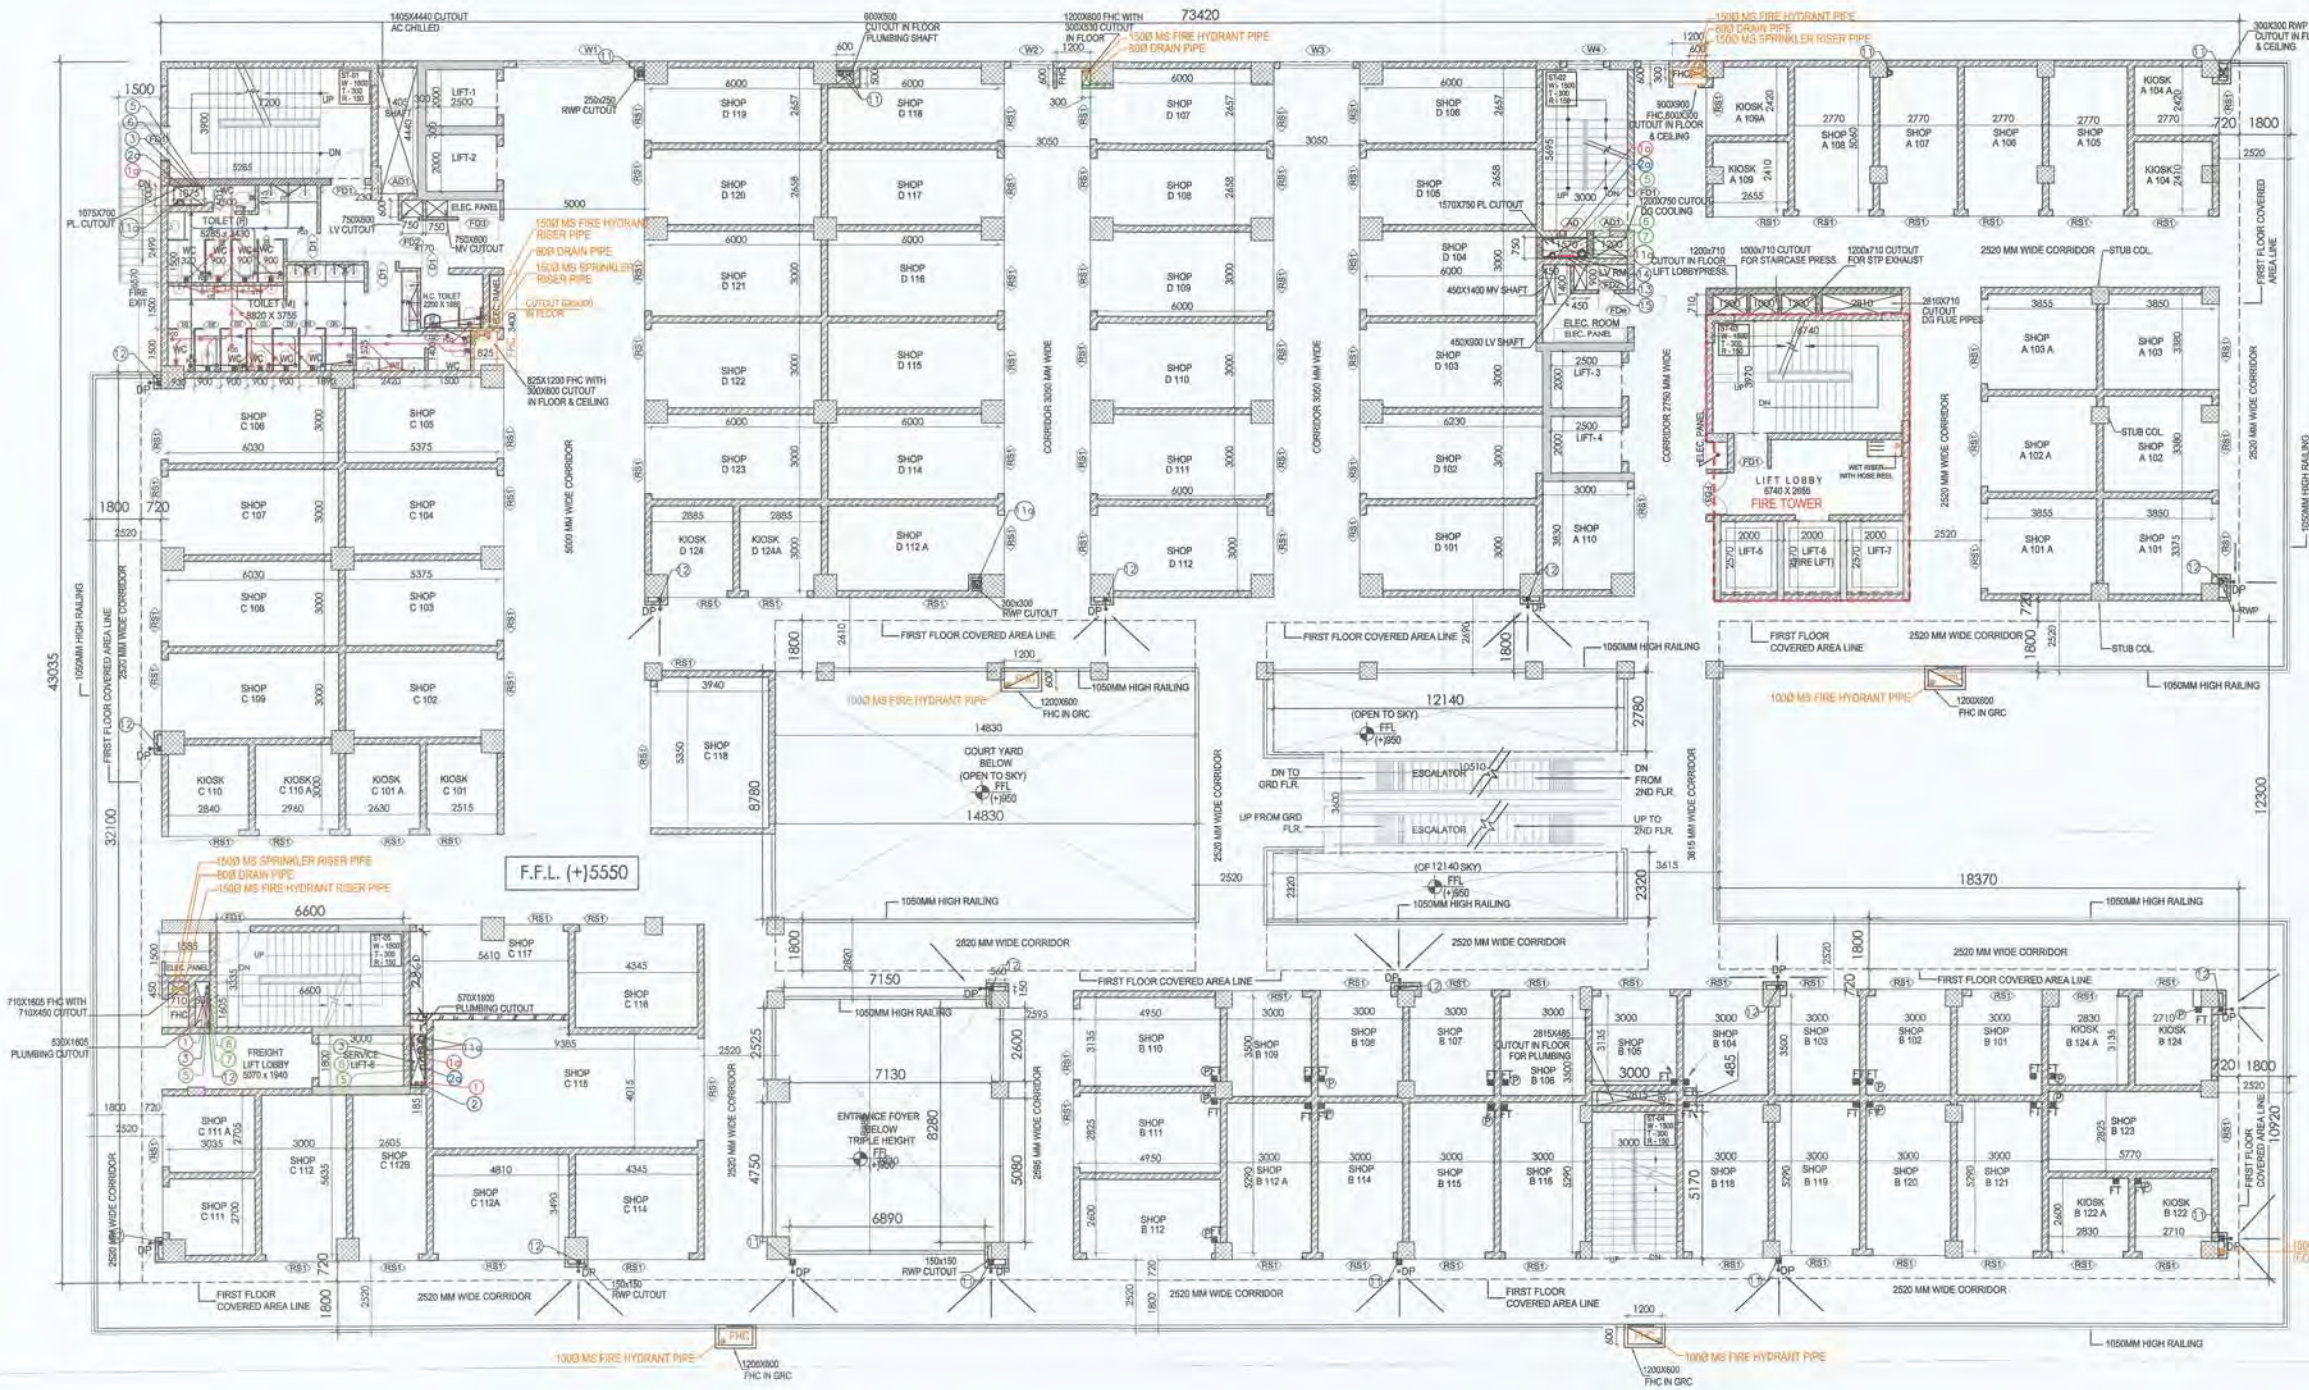

SCHEDULE FOR DOOR WINDOW OPENINGS							
NO.	TYPE	WIDTH	HEIGHT	CILL	LINTEL	LOCATION	REMARKS
DOORS							
1.	FD1	1200	2400	00	2400	STAIRCASE	2H FIRE RATED DOOR
2.	FD2	800	2200	100	2400	LV SHAFT	1H FIRE RATED DOOR
3.	FD3	1500	2250	150	2400	MV SHAFT	1H FIRE RATED DOOR
4.	FDe	1200	2400	00	2400	ELECTRICAL ROOM	1H FIRE RATED DOOR
5.	RS1	as/site	2400	00	2400	SHOP	ROLLING SHUTTER
6.	D1	1000	2400	00	2400	TOILET	
7.	D2	750	2100	100	2400	TOILET	
8.	GL3	2565	2400	00	2400	LIFT LOBBY	
9.	FG	as/site		00	B.O.S.	SERVICE APPTT. ENTRY	
10.	AD	750	2250	150	2400	SHAFT DOOR	
11.	AD1	600/ (as per site)	2250	150	2400	SHAFT DOOR	
WINDOWS							
	W1	4000	2850	150	3000	CORRIDOR	
	W2	1500	2850	150	3000	CORRIDOR	
	W3	2590	2850	150	3000	CORRIDOR	
	W4	1300	2850	150	3000	STAIRCASE	
	W5	750	1200	1800	3000	TOILET	

PLUMBING LEGEND	
1	110 (OD) uPVC SOIL VERTICAL & VENT PIPE
1a	160 (OD) uPVC SOIL VERTICAL & VENT PIPE
2	110 (OD) uPVC WASTE VERTICAL & VENT PIPE
2a	160 (OD) uPVC WASTE VERTICAL & VENT PIPE
3	75 (OD) uPVC ANTI SYPHONAGE PIPE
4	COLD WATER SUPPLY PIPE FROM HYDROPUNMETIC SYSTEM
5	COLD WATER SUPPLY PIPE FROM O.H.TANK
6	FLUSHING WATER SUPPLY PIPE FROM O.H. TANK
7	SOLAR HOT WATER SUPPLY PIPE FOR KITCHEN
8	TOILET EXHAUST DUCT SIZE = 200 DIA
9	KITCHEN EXHAUST DUCT SIZE = 250 DIA
10	TOILET EXHAUST DUCT SIZE = 150 DIA
11	160 OD uPVC RAIN WATER PIPE FROM TERRACE
11a	210 OD uPVC RAIN WATER PIPE
12	110 OD uPVC RAIN WATER PIPE FROM BALCONY / TERRACE
13	DOMESTIC WATER SUPPLY RISER PIPE TO OHT
14	FLUSHING WATER SUPPLY RISER PIPE TO OHT
15	SOFT WATER SUPPLY RISER PIPE TO OHT
A	100Ø FIRE HYDRANT RISER PIPE
B	150Ø SPRINKLER RISER PIPE
C	60Ø SPRINKLER DRAIN PIPE
D	150Ø SPRINKLER MAKE UP PIPE
FT	FLOOR TRAP 110X110mm (uPVC SWR 'P' TRAP) WITH S.S GRATING
FD	FLOOR DRAIN (110X63mm) WITH S.S GRATING
WB TO FT	40 (OD) uPVC PIPE
FD TO FT	63 (OD) uPVC PIPE
FT TO V.STACK	110 (OD) uPVC PIPE
WC TO V.STACK	110 (OD) uPVC PIPE
	150X150MM CUTOUT FOR FT & WC PIPE
	100X100MM CUTOUT FOR FD PIPE
	50X50MM CUTOUT FOR WB PIPE

REVISED BUILDING PLAN OF COMMERCIAL COLONY MEASURING 2.893 ACRES (LICENSE NO. 34 OF 2012 DATED 15-4-2012) IN SECTOR 70, GURGAON MANESAR URBAN COMPLEX BEING DEVELOPED BY SHINE BUILDCON PVT. LTD.

DRAWING TITLE: FIRST FLOOR PLAN

DRAWING NO.: 1051/60/SUB/A-03

NORTH:- (N)

REVISION: R0

SCALE:- 1:100

DATE: 29-05-2017

OWNER'S SIGN:- For SHINE BUILDCON PVT. LTD.

ARCHITECT'S SIGN:- ASHOK NARAYAN PANDIT REGISTERED ARCHITECT

ACPL Design — Architecture Management — ISO 9001:2008

Superintending Engineer (HQ) HUDA, Panchkula

(BALWANT SINGH) S.D.

PRODUCED BY AN AUTODESK EDUCATIONAL PRODUCT

PRODUCED BY AN AUTODESK EDUCATIONAL PRODUCT

PRODUCED BY AN AUTODESK EDUCATIONAL PRODUCT

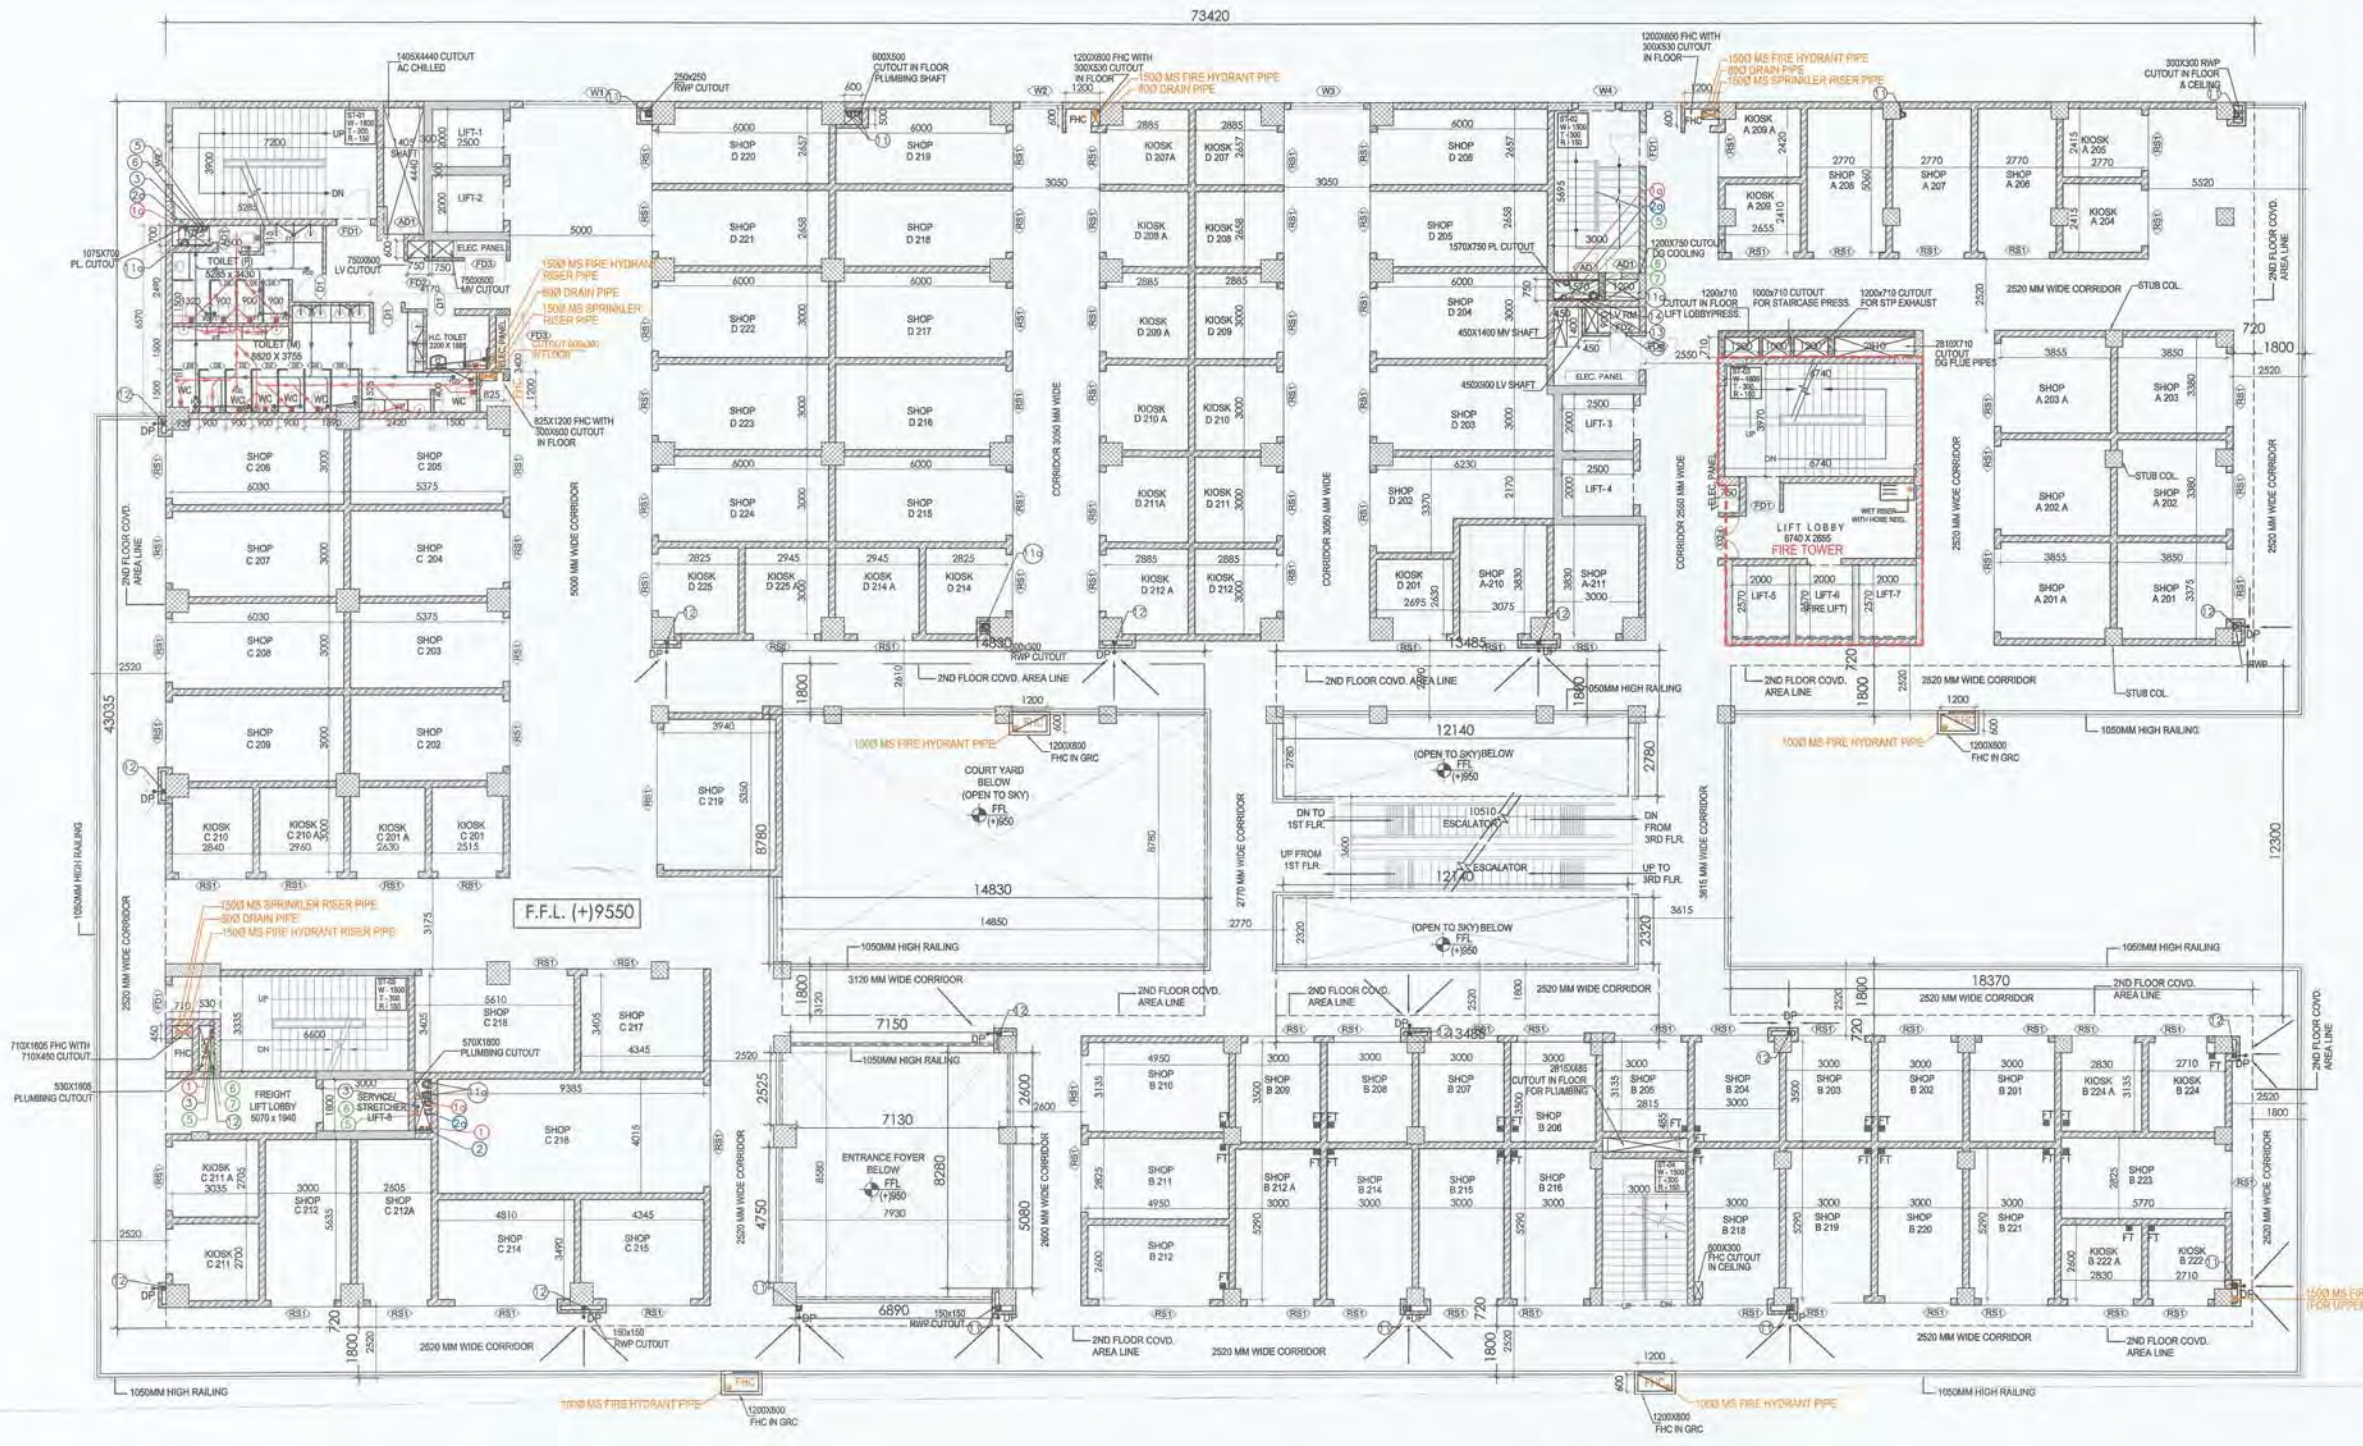

SCHEDULE FOR DOOR WINDOW OPENINGS								
NO.	TYPE	WIDTH	HEIGHT	CILL	LINTEL	LOCATION	REMARKS	
DOORS								
1.	FD1	1200	2400	00	2400	STAIRCASE	2H FIRE RATED DOOR	
2.	FD2	600	2250	150	2400	LV SHAFT	1H FIRE RATED DOOR	
3.	FD3	1500	2250	150	2400	MV SHAFT	1H FIRE RATED DOOR	
4.	FDs	1200	2400	00	2400	ELECTRICAL ROOM	1H FIRE RATED DOOR	
5.	RS1	as/plan	2400	00	2400	SHOP	ROLLING SHUTTER	
6.	D1	1000	2400	00	2400	TOILET		
7.	D2	750	2100	100	2400	TOILET		
8.	GL3	2985	2400	00	2400	LIFT LOBBY		
9.	FG	4085		00	B.O.B.	SERVICE APPTT. ENTRY		
10.	AD	750	2250	150	2400	SHAFT DOOR		
11.	AD1	600 (as per site)	2250	150	2400	SHAFT DOOR		
WINDOWS								
	W1	4000	2550	150	3000	CORRIDOR		
	W2	1500	2850	150	3000	CORRIDOR		
	W3	2090	2850	150	3000	CORRIDOR		
	W4	1300	2850	150	3000	STAIRCASE		
	W5	750	1200	1800	3000	TOILET		

PLUMBING LEGEND	
1	110 (OD) uPVC SOIL VERTICAL & VENT PIPE
1a	160 (OD) uPVC SOIL VERTICAL & VENT PIPE
2	110 (OD) uPVC WASTE VERTICAL & VENT PIPE
2a	160 (OD) uPVC WASTE VERTICAL & VENT PIPE
3	75 (OD) uPVC ANTI SYPHONAGE PIPE
4	COLD WATER SUPPLY PIPE FROM HYDROPUNMETIC SYSTEM
5	COLD WATER SUPPLY PIPE FROM O.H.TANK
6	FLUSHING WATER SUPPLY PIPE FROM O.H. TANK
7	SOLAR HOT WATER SUPPLY PIPE FOR KITCHEN
8	TOILET EXHAUST DUCT SIZE = 200 DIA
9	KITCHEN EXHAUST DUCT SIZE = 250 DIA
10	TOILET EXHAUST DUCT SIZE = 150 DIA
11	160 OD uPVC RAIN WATER PIPE FROM TERRACE
11a	210 OD uPVC RAIN WATER PIPE
12	110 OD uPVC RAIN WATER PIPE FROM BALCONY / TERRACE
13	DOMESTIC WATER SUPPLY RISER PIPE TO OHT
14	FLUSHING WATER SUPPLY RISER PIPE TO OHT
15	SOFT WATER SUPPLY RISER PIPE TO OHT
A	150Ø FIRE HYDRANT RISER PIPE
B	150Ø SPRINKLER RISER PIPE
C	60Ø SPRINKLER DRAIN PIPE
D	150Ø SPRINKLER MAKE UP PIPE
FT	FLOOR TRAP 110X110mm (uPVC SWR 'P' TRAP) WITH S.S GRATING
FD	FLOOR DRAIN (110X83mm) WITH S.S GRATING
WB TO FT	40 (OD) uPVC PIPE
FD TO FT	63 (OD) uPVC PIPE
FT TO V.STACK	110 (OD) uPVC PIPE
WC TO V.STACK	110 (OD) uPVC PIPE
☒	150X150MM CUTOUT FOR FT & WC PIPE
☒	100X100MM CUTOUT FOR FD PIPE
⊠	50X50MM CUTOUT FOR WB PIPE

REVISED BUILDING PLAN OF COMMERCIAL COLONY MEASURING 2.893 ACRES (LICENSE NO. 34 OF 2012 DATED 15-4-2012) IN SECTOR 70, GURGAON MANESAR URBAN COMPLEX BEING DEVELOPED BY SHINE BUILDCON PVT. LTD.

DRAWING TITLE	SECOND FLOOR PLAN
DRAWING NO.	1051/80/SUB/A-04
NORTH:-	REVISION R0
SCALE:-	1:100
DATE	29-05-2017

OWNER'S SIGN:- For SHINE BUILDCON PVT. LTD. Director

ARCHITECT'S SIGN:- ASHOK NARAYAN PANDIT REGISTERED ARCHITECT CA/87/10461

ACPL Architecture Management Planning
(RAM AVTAR PANDIT)
ACPL Design Ltd A-103 South Extension -1 New Delhi 110049, India T: +91 11 24622195 +91 11 24646706 E: contact@acplonline.com F: +91 11 24634089 www.acplonline.com

Checked and found ok for Public Health (Internal) Service only subject to comments in forwarding letter No. 3621/HQ Dt. 28/6/17
Superintending Engineer (HQ) HSVP, Panchkula

ARCHITECT(HQ) ATP Member Secretary BPC | ATP (HQ) Member BPC | CTP & ATM Chairman BPC
F.O. (HQ) HSVP, PKL. ATP
Member B.P.C. (BALWANT SINGH)

PRODUCED BY AN AUTODESK EDUCATIONAL PRODUCT

SCHEDULE FOR DOOR WINDOW OPENINGS							
NO.	TYPE	WIDTH	HEIGHT	CILL	LINTEL	LOCATION	REMARKS
DOORS							
1.	FD1	1200	2400	00	2400	STAIRCASE	2H FIRE RATED DOOR
2.	FD2	600	2250	150	2400	LV SHAFT	1H FIRE RATED DOOR
3.	FD3	1500	2250	150	2400	MV SHAFT	1H FIRE RATED DOOR
4.	FDe	1200	2400	00	2400	ELECTRICAL ROOM	1H FIRE RATED DOOR
5.	FD4	2200	2400	00	2400	CINEMA	2H FIRE RATED DOOR
6.	DW1	1200	2400	00	2400	SHOP	GLAZING WITH SINGLE DOOR
7.	DW2	2000	2400	00	2400	FOOD COURT, CINEMA FOYER	GLAZING WITH DOUBLE DOOR
8.	D1	1000	2400	00	2400	TOILET	
9.	D2	750	2100	100	2400	TOILET	
10.	D3	1200	2400	00	2400	KITCHEN	
11.	D4	2200	2400	00	2400	CINEMA DOOR	GLAZING WITH DOUBLE DOOR
12.	GL3	2585	2400	00	3405	LIFT LOBBY	
13.	FG	4065		00	S.O.B.	SERVICE APPTT. ENTRY	
14.	AD	750	2250	150	2400	SHAFT DOOR	
15.	AD1	600 (as per site)	2250	150	2400	SHAFT DOOR	
WINDOWS							
16.	W1	4000	2850	150	3000	CORRIDOR	
17.	W2	1500	2850	150	3000	CORRIDOR	
18.	W3	2590	2850	150	3000	CORRIDOR	
19.	W4	1300	2850	150	3000	STAIRCASE	
20.	W5	750	1200	1800	3000	TOILET	

PLUMBING LEGEND	
1	110 (OD) uPVC SOIL VERTICAL & VENT PIPE
1e	160 (OD) uPVC SOIL VERTICAL & VENT PIPE
2	110 (OD) uPVC WASTE VERTICAL & VENT PIPE
2a	160 (OD) uPVC WASTE VERTICAL & VENT PIPE
3	75 (OD) uPVC ANTI SYPHONAGE PIPE
4	COLD WATER SUPPLY PIPE FROM HYDROPUNMETIC SYSTEM
5	COLD WATER SUPPLY PIPE FROM O.H.TANK
6	FLUSHING WATER SUPPLY PIPE FROM O.H. TANK
7	SOLAR HOT WATER SUPPLY PIPE FOR KITCHEN
8	TOILET EXHAUST DUCT SIZE = 200 DIA
9	KITCHEN EXHAUST DUCT SIZE = 250 DIA
10	TOILET EXHAUST DUCT SIZE = 150 DIA
11	160 OD uPVC RAIN WATER PIPE FROM TERRACE
11a	210 OD uPVC RAIN WATER PIPE
12	110 OD uPVC RAIN WATER PIPE FROM BALCONY / TERRACE
13	DOMESTIC WATER SUPPLY RISER PIPE TO OHT
14	FLUSHING WATER SUPPLY RISER PIPE TO OHT
15	SOFT WATER SUPPLY RISER PIPE TO OHT
A	150Ø FIRE HYDRANT RISER PIPE
B	100Ø SPRINKLER RISER PIPE
C	80Ø SPRINKLER DRAIN PIPE
D	150Ø SPRINKLER MAKE UP PIPE
○ FT	FLOOR TRAP 110X110mm (uPVC SWR 'P' TRAP) WITH S.S GRATING
● FD	FLOOR DRAIN (110X83mm) WITH S.S GRATING
WB TO FT	40 (OD) uPVC PIPE
FD TO FT	63 (OD) uPVC PIPE
FT TO V.STACK	110 (OD) uPVC PIPE
WC TO V.STACK	110 (OD) uPVC PIPE
☒	150X150MM CUTOUT FOR FT & WC PIPE
☒	100X100MM CUTOUT FOR FD PIPE
⊠	50X50MM CUTOUT FOR WB PIPE

REVISED BUILDING PLAN OF COMMERCIAL COLONY MEASURING 2.893 ACRES (LICENSE NO. 34 OF 2012 DATED 15-4-2012) IN SECTOR 70, GURGAON MANESAR URBAN COMPLEX BEING DEVELOPED BY SHINE BUILDCON PVT. LTD.

DRAWING TITLE: THIRD FLOOR PLAN

DRAWING NO.: 1051/60/SUB/A-05

NORTH:- N

REVISION: R0

SCALE:- 1:100

DATE: 29-05-2017

OWNER'S SIGN:- For SHINE BUILDCON PVT. LTD. Director / Auth. Signatory

ARCHITECT'S SIGN:- (BALWANT SINGH) S.D.

ACPL Architecture Management Planning ISO 9001:2008

Checked and found ok for Public Health (Internal) Service only subject to comments in forwarding letter No. 51/17 Dt. 3.8.17

ACPL Design Ltd. Superintending Engineer (HQ) HUDA, Panchkula

09

PRODUCED BY AN AUTODESK EDUCATIONAL PRODUCT

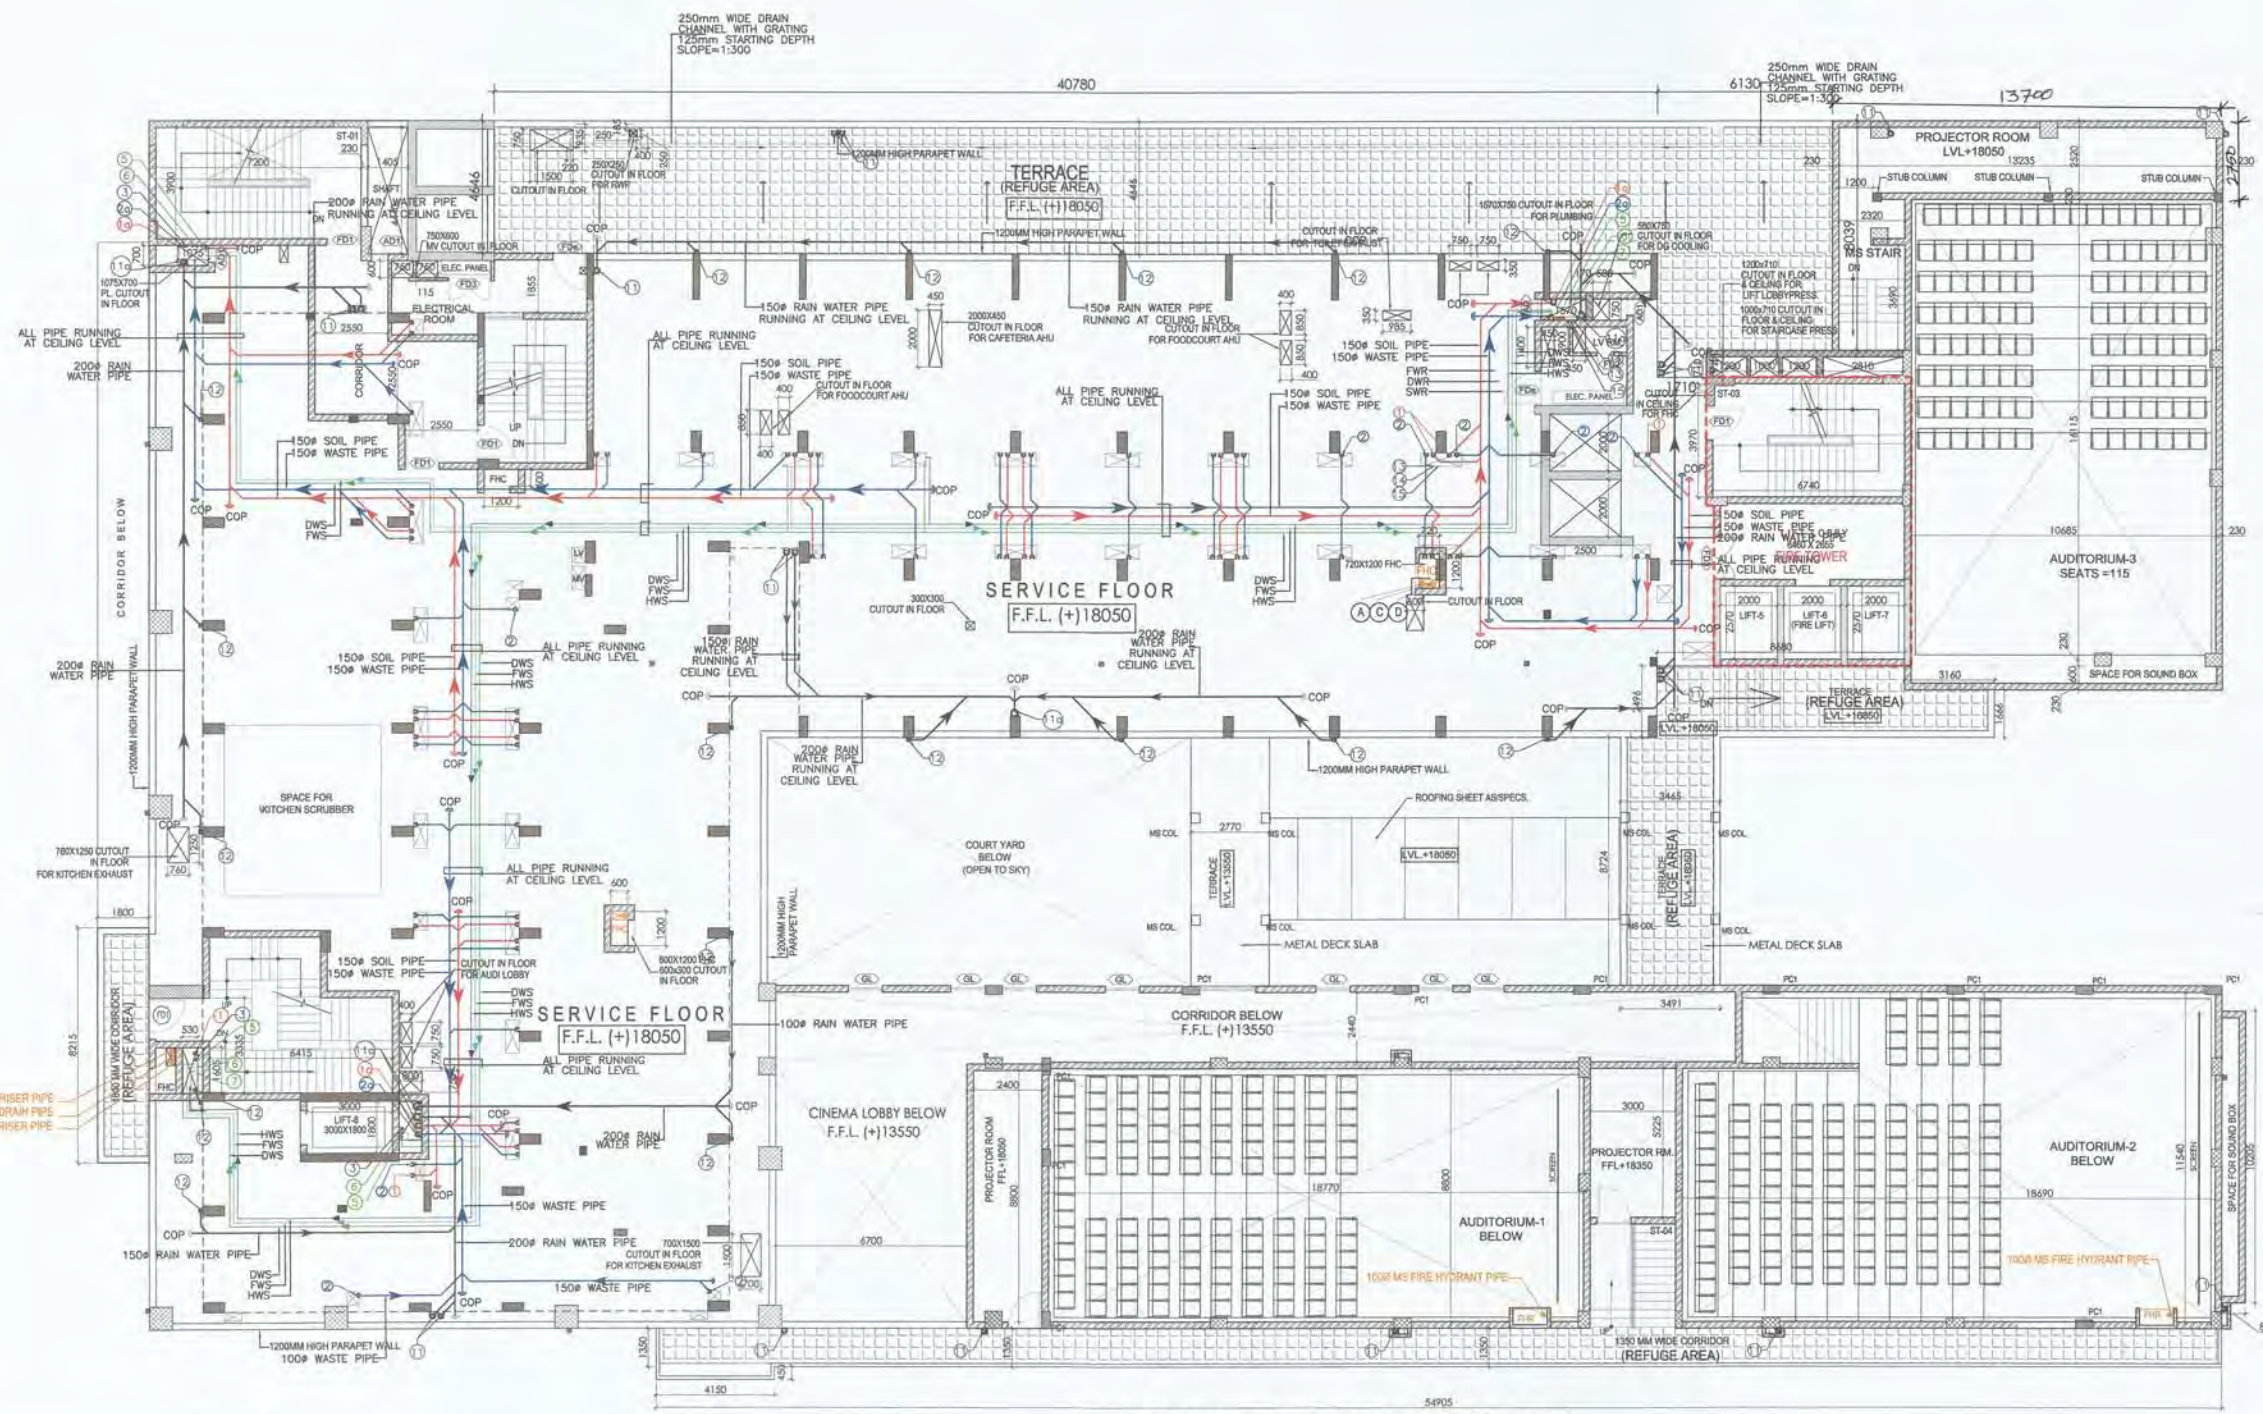

FOURTH FLOOR PLAN

SCHEDULE FOR DOOR WINDOW OPENINGS							
NO.	TYPE	WIDTH	HEIGHT	CILL	LINTEL	LOCATION	REMARKS
DOORS							
1.	FD1	1200	2400	00	2400	STAIRCASE	2H FIRE RATED DOOR
2.	FD2	800	2250	150	2400	LV SHAFT	1H FIRE RATED DOOR
3.	FD3	1500	2250	150	2400	MV SHAFT	1H FIRE RATED DOOR
4.	FD4	1200	2400	00	2400	ELECTRICAL ROOM	1H FIRE RATED DOOR
5.	FD5	2200	2400	00	2400	CINEMA	2H FIRE RATED DOOR
6.	DW1	1200	2400	00	2400	SHOP	GLAZING WITH SINGLE DOOR
7.	DW2	2000	2400	00	2400	FOOD COURT, CINEMA FOYER	GLAZING WITH DOUBLE DOOR
8.	D1	1000	2400	00	2400	TOILET	
9.	D2	750	2100	100	2400	TOILET	
10.	D3	1200	2400	00	2400	KITCHEN	
11.	D4	2200	2400	00	2400	CINEMA DOOR	GLAZING WITH DOUBLE DOOR
12.	GL3	2565	2400	00	2400	LIFT LOBBY	
13.	FD	4065		00	B.O.B.	SERVICE APPTT. ENTRY	
14.	AD	750	2250	150	2400	SHAFT DOOR	
15.	AD1	600 (as per site)	2250	150	2400	SHAFT DOOR	
WINDOWS							
16.	W1	4000	2850	150	3000	CORRIDOR	
17.	W2	1800	2850	150	3000	CORRIDOR	
18.	W3	3590	2850	150	3000	CORRIDOR	
19.	W4	1200	2850	150	3000	STAIRCASE	
20.	W5	750	1200	1800	3000	TOILET	

PLUMBING LEGEND	
1	110 (OD) uPVC SOIL VERTICAL & VENT PIPE
1a	160 (OD) uPVC SOIL VERTICAL & VENT PIPE
2	110 (OD) uPVC WASTE VERTICAL & VENT PIPE
2a	160 (OD) uPVC WASTE VERTICAL & VENT PIPE
3	75 (OD) uPVC ANTI SYPHONAGE PIPE
4	COLD WATER SUPPLY PIPE FROM HYDROPUNMETIC SYSTEM
5	COLD WATER SUPPLY PIPE FROM O.H.TANK
6	FLUSHING WATER SUPPLY PIPE FROM O.H. TANK
7	SOLAR HOT WATER SUPPLY PIPE FOR KITCHEN
8	TOILET EXHAUST DUCT SIZE = 200 DIA
9	KITCHEN EXHAUST DUCT SIZE = 250 DIA
10	TOILET EXHAUST DUCT SIZE = 150 DIA
11	180 OD uPVC RAIN WATER PIPE FROM TERRACE
11a	210 OD uPVC RAIN WATER PIPE
12	110 OD uPVC RAIN WATER PIPE FROM BALCONY / TERRACE
13	DOMESTIC WATER SUPPLY RISER PIPE TO OHT
14	FLUSHING WATER SUPPLY RISER PIPE TO OHT
15	SOFT WATER SUPPLY RISER PIPE TO OHT
A	150Ø FIRE HYDRANT RISER PIPE
B	150Ø SPRINKLER RISER PIPE
C	80Ø SPRINKLER DRAIN PIPE
D	15Ø SPRINKLER MAKE UP PIPE
FT	FLOOR TRAP 110X110mm (uPVC SWR 'P' TRAP) WITH S.S GRATING
FD	FLOOR DRAIN (110X63mm) WITH S.S GRATING
WB TO FT	40 (OD) uPVC PIPE
FD TO FT	63 (OD) uPVC PIPE
FT TO V.STACK	110 (OD) uPVC PIPE
WC TO V.STACK	110 (OD) uPVC PIPE
	150X150MM CUTOUT FOR FT & WC PIPE
	100X100MM CUTOUT FOR FD PIPE
	50X50MM CUTOUT FOR WB PIPE

TOTAL REFUGEE AREA PROVIDED = 388.514 SQM. AT 4th FLOOR

REVISED BUILDING PLAN OF COMMERCIAL COLONY MEASURING 2.893 ACRES (LICENSE NO. 34 OF 2012 DATED 15-4-2012) IN SECTOR 70, GURGAON MANESAR URBAN COMPLEX BEING DEVELOPED BY SHINE BUILDCON PVT. LTD.

DRAWING TITLE: FOURTH FLOOR PLAN
DRAWING NO.: 1051/60/SUB/A-06
NORTH:-
REVISION: R0
SCALE:- 1:100
DATE: 29-05-2017

OWNER'S SIGN:- For SHINE BUILDCON PVT. LTD.

ARCHITECT'S SIGN:- ASHOK NARAYAN (REGISTERED ARCHITECT)

ACPL Design — Architecture Management Planning — ISO 9001:2008
Checked and found ok for Public Health (Internal) Service only subject to comments in forwarding letter No. SE/HQ ____ Dt. 23/6/17
Superintending Engineer, Circle-I, HUDA, Panchkula

12

PRODUCED BY AN AUTODESK EDUCATIONAL PRODUCT

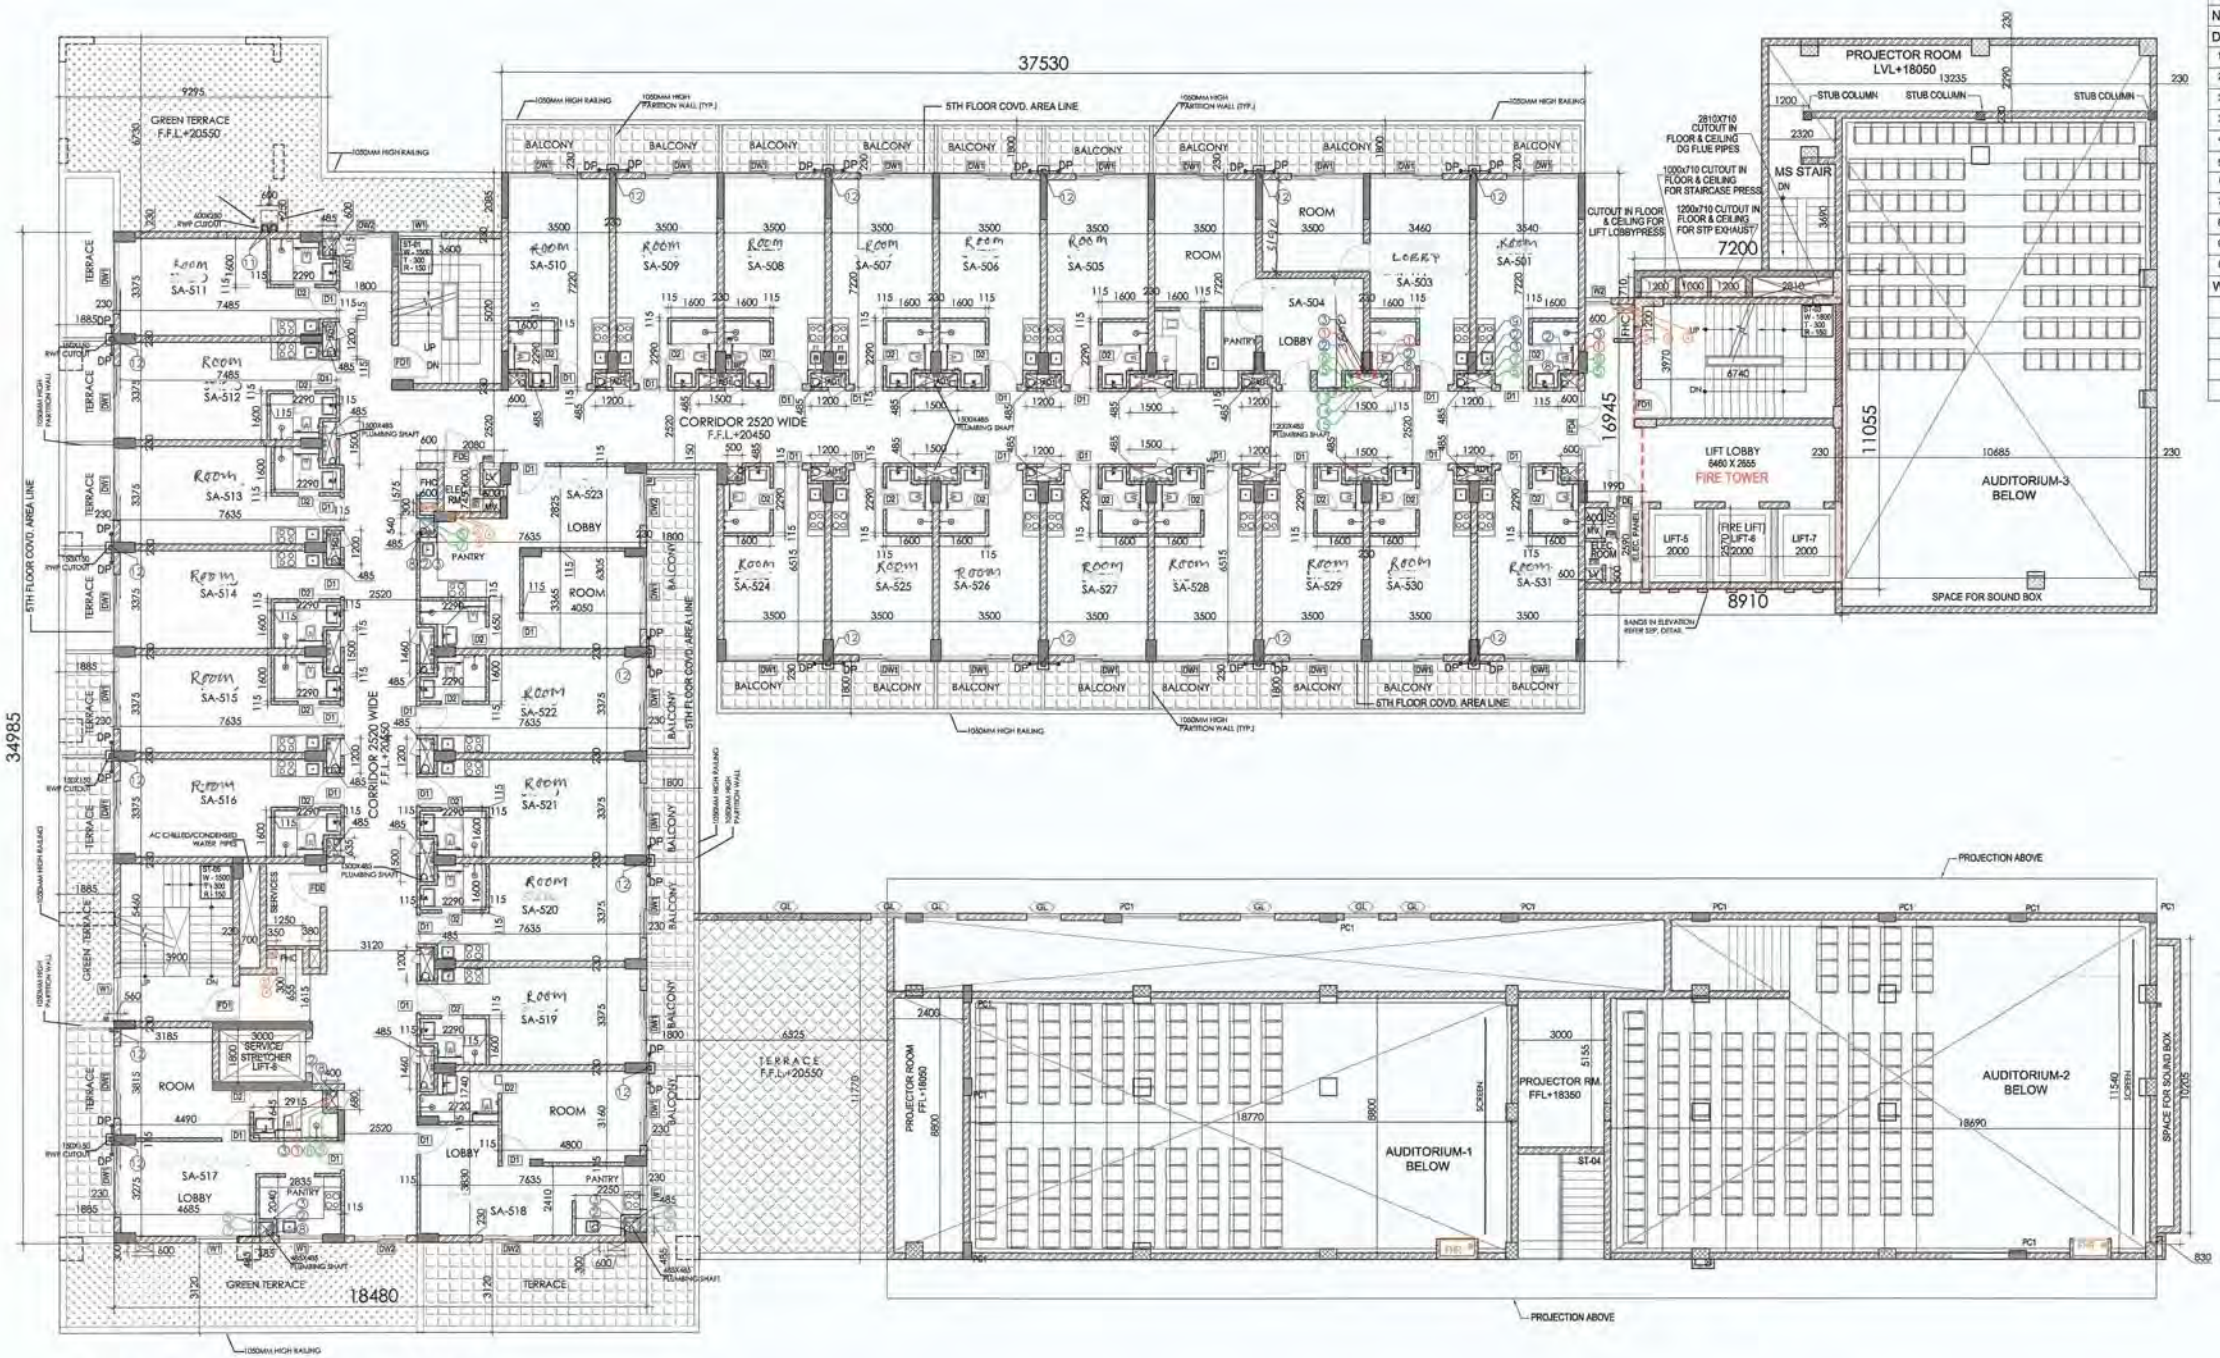

FIFTH FLOOR PLAN (LVL.+20450)

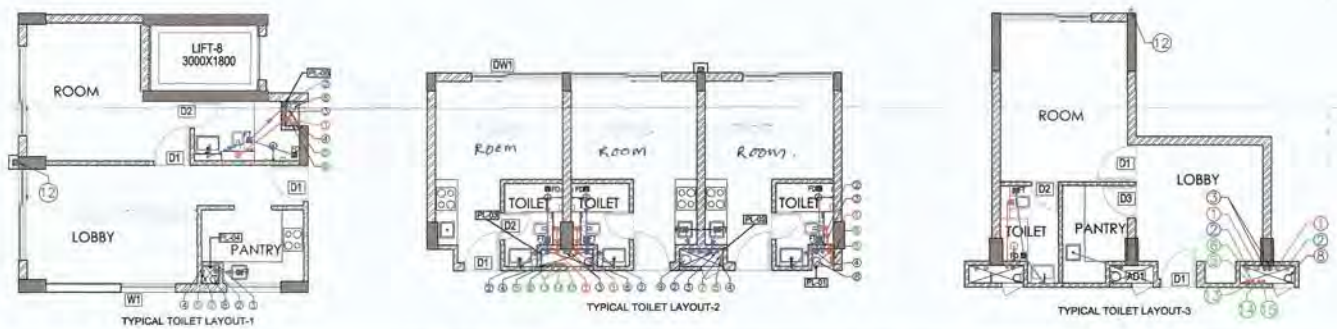

TYPICAL TOILET LAYOUT-1

TYPICAL TOILET LAYOUT-2

TYPICAL TOILET LAYOUT-3

SCHEDULE FOR DOOR WINDOW OPENINGS								
NO.	TYPE	WIDTH	HEIGHT	CILL	LINTEL	LOCATION	REMARKS
DOORS							
1.	FD1	1200	2400	00	2400	STAIRCASE	2H FIRE RATED DOOR
2.	FD2	600	2250	150	2400	LV SHAFT	1H FIRE RATED DOOR
3.	FD3	1500	2250	150	2400	MV SHAFT	1H FIRE RATED DOOR
3.	FD4	1800	2400	00	2400	LIFT LOBBY	2H FIRE RATED DOOR
4.	FDe	1200	2400	00	2400	ELECTRICAL ROOM	1H FIRE RATED DOOR
5.	DW1	2400	2750	00	BOTTOM OF BEAM	BEDROOM	
6.	DW2	1800	2750	00	BOTTOM OF BEAM	BEDROOM, CORRIDOR	
7.	D1	1000	2400	00	2400	ENTRY DOOR	
8.	D2	750	2400	00	2400	TOILET	
9.	AD1	600	1800	600	2400	SHAFT DOOR	
6.	D3	2000	2400	00	2400	MULTI PURPOSE HALL	
WINDOWS							
	W1	1500	1550	1200	BOTTOM OF BEAM	STAIRCASE, BEDROOM, KITCHEN	
	W2	900	1550	1200	BOTTOM OF BEAM	CORRIDOR	
	W3	1800	1550	1200	BOTTOM OF BEAM	CORRIDOR	
	W4	2400	1550	1200	BOTTOM OF BEAM	CORRIDOR	

PLUMBING LEGEND	
1	110 (OD) uPVC SOIL VERTICAL & VENT PIPE
1a	160 (OD) uPVC SOIL VERTICAL & VENT PIPE
2	110 (OD) uPVC WASTE VERTICAL & VENT PIPE
2a	160 (OD) uPVC WASTE VERTICAL & VENT PIPE
3	75 (OD) uPVC ANTI SYPHONAGE PIPE.
4	COLD WATER SUPPLY PIPE FROM HYDROPUNMETIC SYSTEM
5	COLD WATER SUPPLY PIPE FROM O.H.TANK
6	FLUSHING WATER SUPPLY PIPE FROM O.H. TANK
7	SOLAR HOT WATER SUPPLY PIPE FOR KITCHEN
8	TOILET EXHAUST DUCT SIZE = 200 DIA
9	KITCHEN EXHAUST DUCT SIZE = 250 DIA
10	TOILET EXHAUST DUCT SIZE = 150 DIA
11	160 OD uPVC RAIN WATER PIPE FROM TERRACE
11a	210 OD uPVC RAIN WATER PIPE
12	110 OD uPVC RAIN WATER PIPE FROM BALCONY / TERRACE
13	DOMESTIC WATER SUPPLY RISER PIPE TO OHT
14	FLUSHING WATER SUPPLY RISER PIPE TO OHT
15	SOFT WATER SUPPLY RISER PIPE TO OHT
A	150Ø FIRE HYDRANT RISER PIPE
B	150Ø SPRINKLER RISER PIPE
C	60Ø SPRINKLER DRAIN PIPE
D	150Ø SPRINKLER MAKE UP PIPE
FT	FLOOR TRAP 110X110mm (uPVC SWR 'P' TRAP) WITH S.S GRATING
FD	FLOOR DRAIN (110X83mm) WITH S.S GRATING
WB TO FT	40 (OD) uPVC PIPE
FD TO FT	63 (OD) uPVC PIPE
FT TO V.STACK	110 (OD) uPVC PIPE
WC TO V.STACK	110 (OD) uPVC PIPE
	150X150MM CUTOUT FOR FT & WC PIPE
	100X100MM CUTOUT FOR FD PIPE
	50X50MM CUTOUT FOR WB PIPE

F.O. (HQ) DFS PKL. Member B.P.C.

REVISED BUILDING PLAN OF COMMERCIAL COLONY MEASURING 2.893 ACRES (LICENSE NO. 34 OF 2012 DATED 15-4-2012) IN SECTOR 70, GURGAON MANESAR URBAN COMPLEX BEING DEVELOPED BY SHINE BUILDCON PVT. LTD.

DRAWING TITLE: FIFTH FLOOR PLAN

DRAWING NO.: 1051/60/SUB/A-07

NORTH:- N

REVISION: R0

SCALE:- 1:100

DATE: 29-05-2017

OWNER'S SIGN:- For SHINE BUILDCON PVT. LTD.

ARCHITECT'S SIGN:- (ASHOK KUMAR PANDIT, REGIST. ARCHITECT)

(BALWANT SINGH) S.D.

ACPL Architecture Management Planning

Checked and found ok for Public (Internal) Service only subject to c... forwarding letter No. SE(HQ)/... 118350

ACPL Design Ltd

Superintending Engineer (HQ) HUDA, Panchkula

16

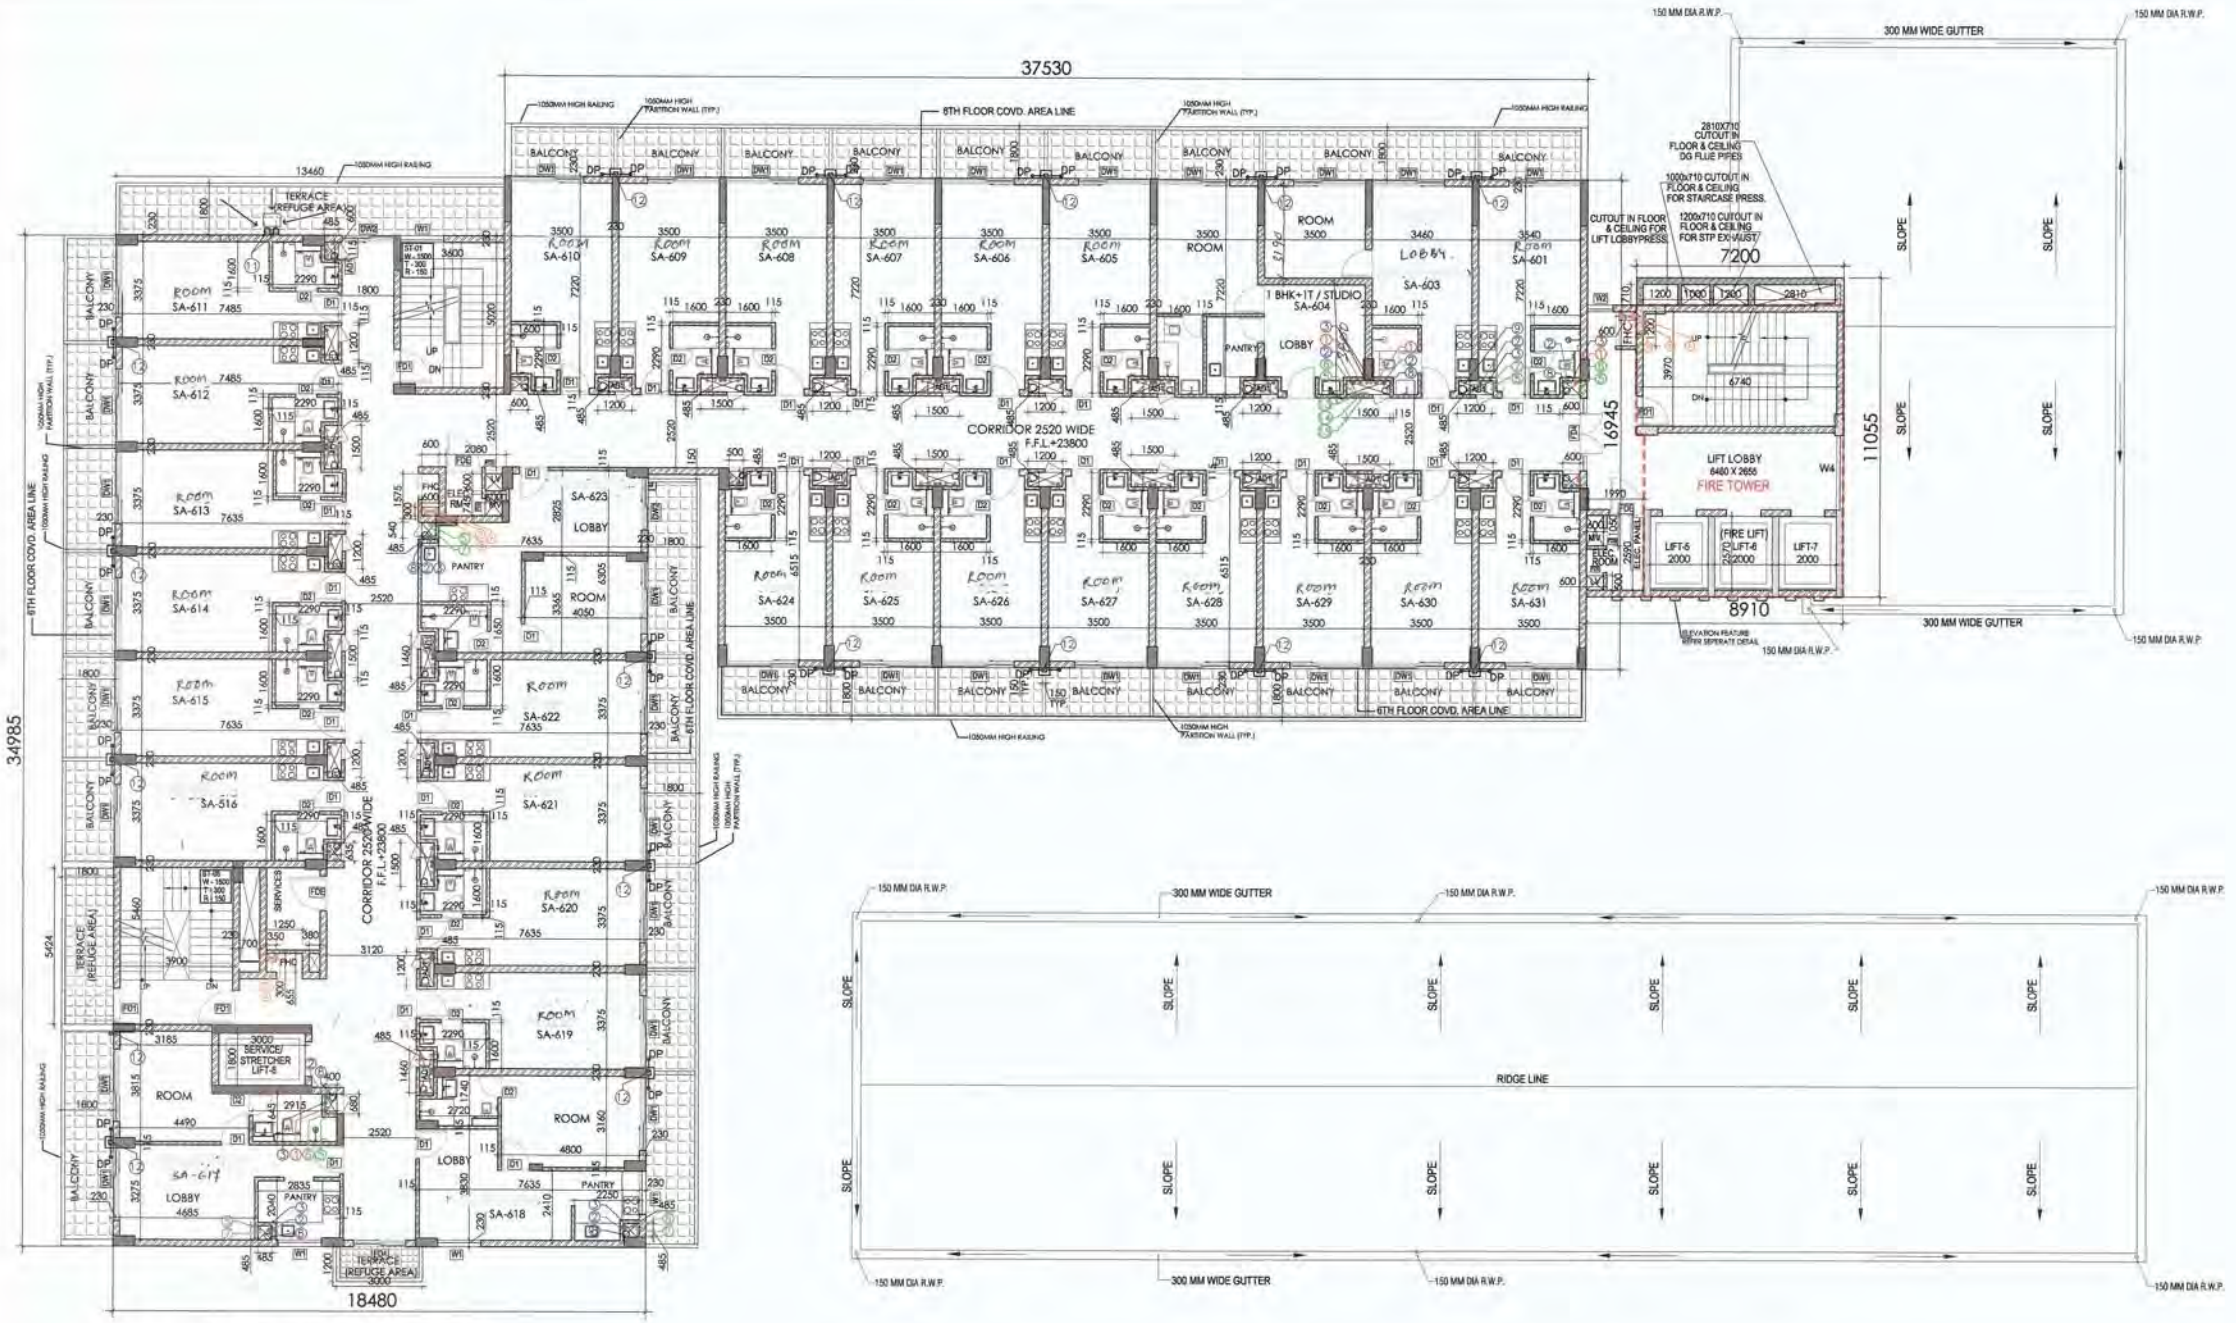

SIXTH FLOOR PLAN (LVL.+23800)

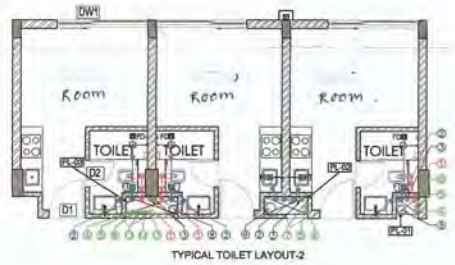

TYPICAL TOILET LAYOUT-2

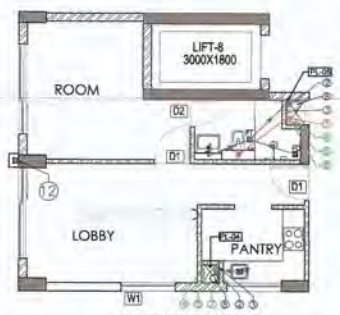

TYPICAL TOILET LAYOUT-1

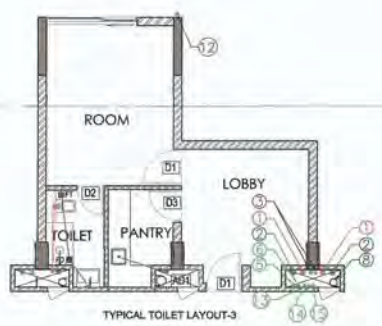

TYPICAL TOILET LAYOUT-3

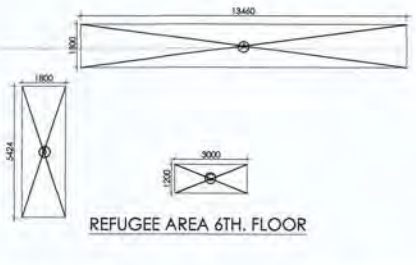

REFUGEE AREA 6TH. FLOOR

REFUGEE AREA AT 6TH.FLOOR						
SL.NO.	SHAPE	LENGTH L (M.)	BREADTH B (M.)	AREA LxB (SQM)	COUNTS N	TOTAL AREA AXN (SQM.)
A	Rectangle	13.46	1.8	24.228	1	24.228
B	Rectangle	1.80	5.424	9.763	1	9.763
C	Rectangle	3.00	1.20	3.600	1	3.600
TOTAL						37.591

TOTAL REFUGEE AREA PROVIDED AT 6TH.FLOOR LEVEL=37.591 SQM.

SCHEDULE FOR DOOR WINDOW OPENINGS							
NO.	TYPE	WIDTH	HEIGHT	CILL	LINTEL	LOCATION	REMARKS
DOORS							
1.	FD1	1200	2400	00	2400	STAIRCASE	2H FIRE RATED DOOR
2.	FD2	800	2250	150	2400	LV SHAFT	1H FIRE RATED DOOR
3.	FD3	1500	2250	150	2400	MV SHAFT	1H FIRE RATED DOOR
3.	FD4	1800	2400	00	2400	LIFT LOBBY	2H FIRE RATED DOOR
4.	FDe	1200	2400	00	2400	ELECTRICAL ROOM	1H FIRE RATED DOOR
5.	DW1	2400	2750	00	BOTTOM OF BEAM	BEDROOM	
6.	DW2	1800	2750	00	BOTTOM OF BEAM	BEDROOM, CORRIDOR	
7.	D1	1000	2400	00	2400	ENTRY DOOR	
8.	D2	750	2400	00	2400	TOILET	
9.	AD1	600	1800	600	2400	SHAFT DOOR	
8.	D3	2000	2400	00	2400	MULTI PURPOSE HALL	
WINDOWS							
	W1	1500	1550	1200	BOTTOM OF BEAM	STAIRCASE, BEDROOM, KITCHEN	
	W2	900	1550	1200	BOTTOM OF BEAM	CORRIDOR	
	W3	1800	1550	1200	BOTTOM OF BEAM	CORRIDOR	
	W4	2400	1550	1200	BOTTOM OF BEAM	CORRIDOR	

PLUMBING LEGEND	
1	110 (OD) uPVC SOIL VERTICAL & VENT PIPE
1a	160 (OD) uPVC SOIL VERTICAL & VENT PIPE
2	110 (OD) uPVC WASTE VERTICAL & VENT PIPE
2a	160 (OD) uPVC WASTE VERTICAL & VENT PIPE
3	75 (OD) uPVC ANTI SYPHONAGE PIPE
4	COLD WATER SUPPLY PIPE FROM HYDROPUNMETIC SYSTEM
5	COLD WATER SUPPLY PIPE FROM O.H.TANK
6	FLUSHING WATER SUPPLY PIPE FROM O.H. TANK
7	SOLAR HOT WATER SUPPLY PIPE FOR KITCHEN
8	TOILET EXHAUST DUCT SIZE = 200 DIA
9	KITCHEN EXHAUST DUCT SIZE = 250 DIA
10	TOILET EXHAUST DUCT SIZE = 150 DIA
11	160 OD uPVC RAIN WATER PIPE FROM TERRACE
11a	210 OD uPVC RAIN WATER PIPE
12	110 OD uPVC RAIN WATER PIPE FROM BALCONY / TERRACE
13	DOMESTIC WATER SUPPLY RISER PIPE TO OHT
14	FLUSHING WATER SUPPLY RISER PIPE TO OHT
15	SOFT WATER SUPPLY RISER PIPE TO OHT
A	150Ø FIRE HYDRANT RISER PIPE
B	150Ø SPRINKLER RISER PIPE
C	80Ø SPRINKLER DRAIN PIPE
D	150Ø SPRINKLER MAKE UP PIPE
FT	FLOOR TRAP 110X110mm (uPVC SWR 'P' TRAP) WITH S.S GRATING
FD	FLOOR DRAIN (110X63mm) WITH S.S GRATING
WB TO FT	40 (OD) uPVC PIPE
FD TO FT	63 (OD) uPVC PIPE
FT TO V.STACK	110 (OD) uPVC PIPE
WC TO V.STACK	110 (OD) uPVC PIPE
	150X150MM CUTOUT FOR FT & WC PIPE
	100X100MM CUTOUT FOR FD PIPE
	50X50MM CUTOUT FOR WB PIPE

REVISED BUILDING PLAN OF COMMERCIAL COLONY MEASURING 2.893 ACRES (LICENSE NO. 34 OF 2012 DATED 15-4-2012) IN SECTOR 70, GURGAON MANESAR URBAN COMPLEX BEING DEVELOPED BY SHINE BUILDCON PVT. LTD.

DRAWING TITLE: SIXTH FLOOR PLAN

DRAWING NO.: 1051/60/SUB/A-08

NORTH:- N

REVISION: R0

SCALE:- 1:100

DATE: 29-05-2017

OWNER'S SIGN:- For SHINE BUILDCON PVT. LTD. Signatory

ARCHITECT'S SIGN:-

ACPL Design Ltd

ACPL ISO 9001:2008

(BALWANT SINGH) (RAM AVTAR BASSI) A.D.

Checked and found ok. for Public Health (Internal) Service only subject to comments in forwarding letter No. 5880/HQ Dt. ...23/5/2017

Superintending Engineer (HQ) HUDA, Panchkula.

F.O. (HQ) DFS PKL. Member D.R.C.

Architecture Management Planning

C.T.P. Review Summary BPC

S.T.P. (T) Review BPC

C.T.P. (T) Chairman BPC

ATP

17

7th

SEVENTH FLOOR PLAN (LVL.+27050)

TYPICAL TOILET LAYOUT-1

TYPICAL TOILET LAYOUT-2

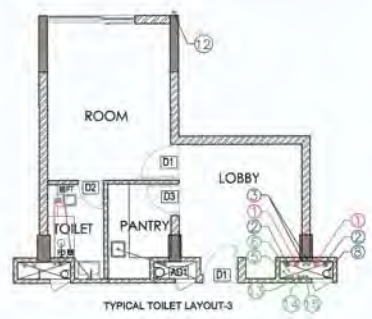

TYPICAL TOILET LAYOUT-3

SCHEDULE FOR DOOR WINDOW OPENINGS							
NO.	TYPE	WIDTH	HEIGHT	CILL	LINTEL	LOCATION	REMARKS
DOORS							
1.	FD1	1200	2400	00	2400	STAIRCASE	2H FIRE RATED DOOR
2.	FD2	600	2250	150	2400	LV SHAFT	1H FIRE RATED DOOR
3.	FD3	1500	2250	150	2400	MV SHAFT	1H FIRE RATED DOOR
3.	FD4	1800	2400	00	2400	LIFT LOBBY	2H FIRE RATED DOOR
4.	FDa	1200	2400	00	2400	ELECTRICAL ROOM	1H FIRE RATED DOOR
5.	DW1	2400	2750	00	BOTTOM OF BEAM	BEDROOM	
6.	DW2	1800	2750	00	BOTTOM OF BEAM	BEDROOM, CORRIDOR	
7.	D1	1000	2400	00	2400	ENTRY DOOR	
8.	D2	750	2400	00	2400	TOILET	
9.	AD1	600	1800	600	2400	SHAFT DOOR	
8.	D3	2000	2400	00	2400	MULTI PURPOSE HALL	
WINDOWS							
	W1	1500	1550	1200	BOTTOM OF BEAM	STAIRCASE, BEDROOM, KITCHEN	
	W2	900	1550	1200	BOTTOM OF BEAM	CORRIDOR	
	W3	1800	1550	1200	BOTTOM OF BEAM	CORRIDOR	
	W4	2400	1550	1200	BOTTOM OF BEAM	CORRIDOR	

PLUMBING LEGEND	
(1)	110 (OD) uPVC SOIL VERTICAL & VENT PIPE
(1a)	160 (OD) uPVC SOIL VERTICAL & VENT PIPE
(2)	110 (OD) uPVC WASTE VERTICAL & VENT PIPE
(2a)	160 (OD) uPVC WASTE VERTICAL & VENT PIPE
(3)	75 (OD) uPVC ANTI SYPHONAGE PIPE
(4)	COLD WATER SUPPLY PIPE FROM HYDROPUNMETIC SYSTEM
(5)	COLD WATER SUPPLY PIPE FROM O.H.TANK
(6)	FLUSHING WATER SUPPLY PIPE FROM O.H. TANK
(7)	SOLAR HOT WATER SUPPLY PIPE FOR KITCHEN
(8)	TOILET EXHAUST DUCT SIZE = 200 DIA
(9)	KITCHEN EXHAUST DUCT SIZE = 250 DIA
(10)	TOILET EXHAUST DUCT SIZE = 150 DIA
(11)	160 OD uPVC RAIN WATER PIPE FROM TERRACE
(11a)	210 OD uPVC RAIN WATER PIPE
(12)	110 OD uPVC RAIN WATER PIPE FROM BALCONY / TERRACE
(13)	DOMESTIC WATER SUPPLY RISER PIPE TO OHT
(14)	FLUSHING WATER SUPPLY RISER PIPE TO OHT
(15)	SOFT WATER SUPPLY RISER PIPE TO OHT
A	150D FIRE HYDRANT RISER PIPE
S	150D SPRINKLER RISER PIPE
C	80D SPRINKLER DRAIN PIPE
D	150D SPRINKLER MAKE UP PIPE
FT	FLOOR TRAP 110X110mm (uPVC SWR 'P' TRAP) WITH S.S GRATING
FD	FLOOR DRAIN (110X63mm) WITH S.S GRATING
WB TO FT	40 (OD) uPVC PIPE
FD TO FT	63 (OD) uPVC PIPE
FT TO V.STACK	110 (OD) uPVC PIPE
WC TO V.STACK	110 (OD) uPVC PIPE
	150X150MM CUTOUT FOR FT & WC PIPE
	100X100MM CUTOUT FOR FD PIPE
	50X50MM CUTOUT FOR WB PIPE

REVISED BUILDING PLAN OF COMMERCIAL COLONY MEASURING 2.893 ACRES (LICENSE NO. 34 OF 2012 DATED 15-4-2012) IN SECTOR 70, GURGAON MANESAR URBAN COMPLEX BEING DEVELOPED BY SHINE BUILDCON PVT. LTD.

DRAWING TITLE: SEVENTH FLOOR PLAN

DRAWING NO.: 1051/60/SUB/A-09

NORTH:- N

REVISION: R0

SCALE: 1:100

DATE: 2017

OWNER'S SIGN:- For SHINE BUILDCON PVT. LTD.

ARCHITECT'S SIGN:-

F.O. (HQ) DFS PKL

ACPL Architecture Management Planning

Checked and found ok for Public Health Purposes. Service only subject to comments in forwarding letter No-8610/Q... Dt. 23/6/17

118530

ACPL Design Ltd

18

PRODUCED BY AN AUTODESK EDUCATIONAL PRODUCT

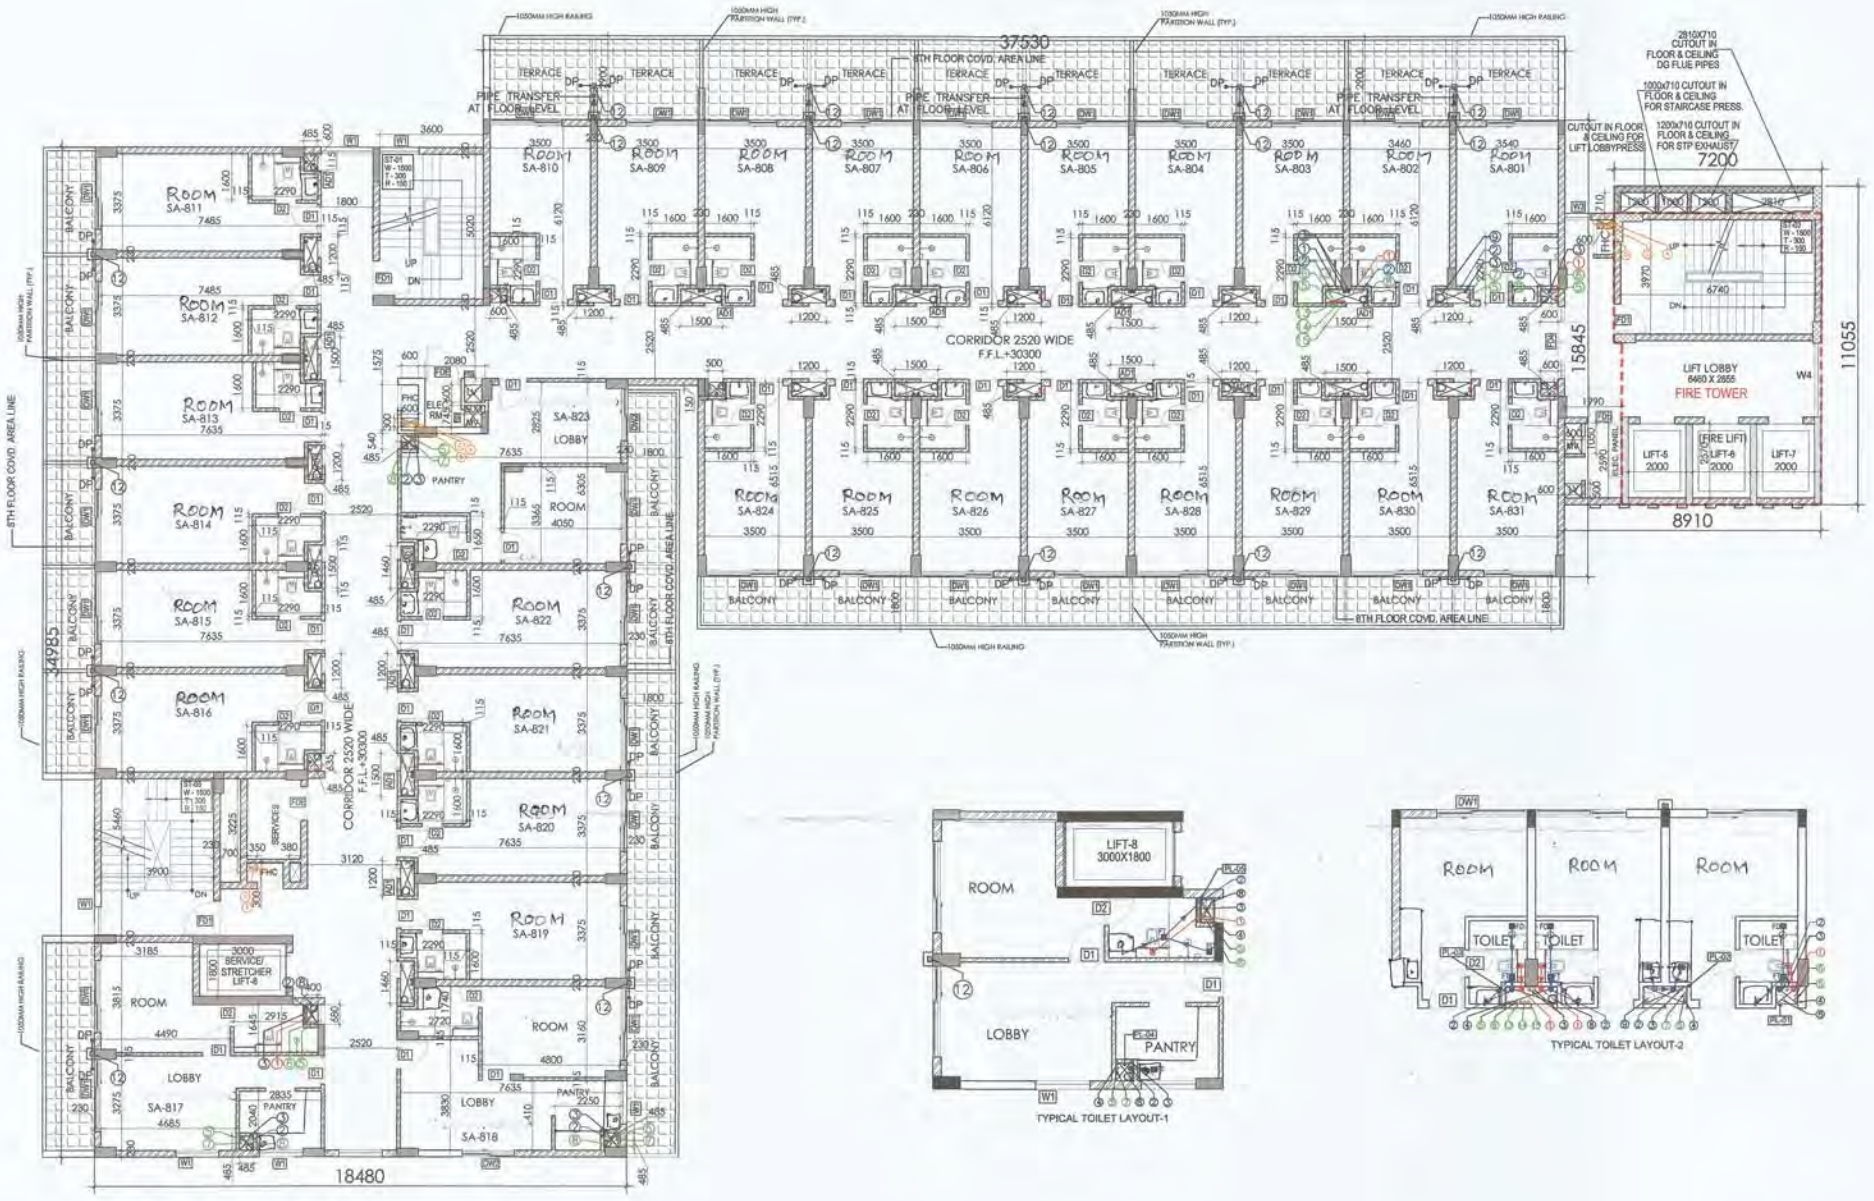

EIGHTH FLOOR PLAN

TYPICAL TOILET LAYOUT-1

TYPICAL TOILET LAYOUT-2

SCHEDULE FOR DOOR WINDOW OPENINGS							
NO.	TYPE	WIDTH	HEIGHT	CILL	LINTEL	LOCATION	REMARKS
DOORS							
1.	FD1	1200	2400	00	2400	STAIRCASE	2H FIRE RATED DOOR
2.	FD2	600	2250	150	2400	LV SHAFT	1H FIRE RATED DOOR
3.	FD3	1500	2250	150	2400	MV SHAFT	1H FIRE RATED DOOR
3.	FD4	1800	2400	00	2400	LIFT LOBBY	2H FIRE RATED DOOR
4.	FDe	1200	2400	00	2400	ELECTRICAL ROOM	1H FIRE RATED DOOR
5.	DW1	2400	2750	00	BOTTOM OF BEAM	BEDROOM	
6.	DW2	1800	2750	00	BOTTOM OF BEAM	BEDROOM, CORRIDOR	
7.	D1	1000	2400	00	2400	ENTRY DOOR	
8.	D2	750	2400	00	2400	TOILET	
9.	AD1	800	1500	600	2400	SHAFT DOOR	
8.	D3	2000	2400	00	2400	MULTI PURPOSE HALL	
WINDOWS							
	W1	1500	1550	1200	BOTTOM OF BEAM	STAIRCASE, BEDROOM, KITCHEN	
	W2	900	1550	1200	BOTTOM OF BEAM	CORRIDOR	
	W3	1800	1550	1200	BOTTOM OF BEAM	CORRIDOR	
	W4	2400	1550	1200	BOTTOM OF BEAM	CORRIDOR	

PLUMBING LEGEND	
(1)	110 (OD) uPVC SOIL VERTICAL & VENT PIPE
(1a)	160 (OD) uPVC SOIL VERTICAL & VENT PIPE
(2)	110 (OD) uPVC WASTE VERTICAL & VENT PIPE
(2a)	160 (OD) uPVC WASTE VERTICAL & VENT PIPE
(3)	75 (OD) uPVC ANTI SYPHONAGE PIPE
(4)	COLD WATER SUPPLY PIPE FROM HYDROPUNMETIC SYSTEM
(5)	COLD WATER SUPPLY PIPE FROM O.H.TANK
(6)	FLUSHING WATER SUPPLY PIPE FROM O.H. TANK
(7)	SOLAR HOT WATER SUPPLY PIPE FOR KITCHEN
(8)	TOILET EXHAUST DUCT SIZE = 200 DIA
(9)	KITCHEN EXHAUST DUCT SIZE = 250 DIA
(10)	TOILET EXHAUST DUCT SIZE = 150 DIA
(11)	160 OD uPVC RAIN WATER PIPE FROM TERRACE
(11a)	210 OD uPVC RAIN WATER PIPE
(12)	110 OD uPVC RAIN WATER PIPE FROM BALCONY / TERRACE
(13)	DOMESTIC WATER SUPPLY RISER PIPE TO OHT
(14)	FLUSHING WATER SUPPLY RISER PIPE TO OHT
(15)	SOFT WATER SUPPLY RISER PIPE TO OHT
A	150Ø FIRE HYDRANT RISER PIPE
B	150Ø SPRINKLER RISER PIPE
C	80Ø SPRINKLER DRAIN PIPE
D	150Ø SPRINKLER MAKE UP PIPE
⊠ FT	FLOOR TRAP 110X110mm (uPVC SWR 'P' TRAP) WITH S.S GRATING
● FD	FLOOR DRAIN (110X83mm) WITH S.S GRATING
WB TO FT	40 (OD) uPVC PIPE
FD TO FT	63 (OD) uPVC PIPE
FT TO V.STACK	110 (OD) uPVC PIPE
WC TO V.STACK	110 (OD) uPVC PIPE
⊠	150X150MM CUTOUT FOR FT & WC PIPE
⊠	100X100MM CUTOUT FOR FD PIPE
⊠	50X50MM CUTOUT FOR WB PIPE

F.O. (HQ)
DTS PKL.
Member B.P.C.
(BALWANT SINGH)

REVISED BUILDING PLAN OF COMMERCIAL COLONY MEASURING 2.893 ACRES (LICENSE NO. 34 OF 2012 DATED 15-4-2012) IN SECTOR 70, GURGAON MANESAR URBAN COMPLEX BEING DEVELOPED BY SHINE BUILDCON PVT. LTD.

DRAWING TITLE: EIGHTH FLOOR PLAN
DRAWING NO.: 1051/60/SUB/A-10
NORTH:- N
REVISION: R0
SCALE:- 1:100
DATE: 29-05-2017

OWNER'S SIGN:- For SHINE BUILDCON PVT. LTD. Director/Auth. Signatory

ARCHITECT'S SIGN:- MANOHAR NARAYAN KANDIT REGISTERED ARCHITECT CA/87/10401

ACPL Design Ltd. HUDA, Panchkula

Superintending Engineer (HQ)

PRODUCED BY AN AUTODESK EDUCATIONAL PRODUCT

PRODUCED BY AN AUTODESK EDUCATIONAL PRODUCT

9th 10th

NINTH & TENTH FLOOR PLAN

TYPICAL TOILET LAYOUT-1

TYPICAL TOILET LAYOUT-2

SCHEDULE FOR DOOR WINDOW OPENINGS							
NO.	TYPE	WIDTH	HEIGHT	CILL	LINTEL	LOCATION	REMARKS
DOORS							
1.	FD1	1200	2400	00	2400	STAIRCASE	2H FIRE RATED DOOR
2.	FD2	800	2250	150	2400	LV SHAFT	1H FIRE RATED DOOR
3.	FD3	1500	2250	150	2400	MV SHAFT	1H FIRE RATED DOOR
3.	FD4	1800	2400	00	2400	LIFT LOBBY	2H FIRE RATED DOOR
4.	FDe	1200	2400	00	2400	ELECTRICAL ROOM	1H FIRE RATED DOOR
5.	DW1	2450	2750	00	BOTTOM OF BEAM	BEDROOM	
6.	DW2	1800	2750	00	BOTTOM OF BEAM	BEDROOM, CORRIDOR	
7.	D1	1000	2400	00	2400	ENTRY DOOR	
8.	D2	750	2400	00	2400	TOILET	
9.	AD1	600	1800	600	2400	SHAFT DOOR	
9.	D3	2000	2400	00	2400	MULTI PURPOSE HALL	
WINDOWS							
	W1	1500	1550	1200	BOTTOM OF BEAM	STAIRCASE, BEDROOM, KITCHEN	
	W2	900	1550	1200	BOTTOM OF BEAM	CORRIDOR	
	W3	1800	1550	1200	BOTTOM OF BEAM	CORRIDOR	
	W4	2400	1550	1200	BOTTOM OF BEAM	CORRIDOR	

PLUMBING LEGEND	
1	110 (OD) uPVC SOIL VERTICAL & VENT PIPE
1a	160 (OD) uPVC SOIL VERTICAL & VENT PIPE
2	110 (OD) uPVC WASTE VERTICAL & VENT PIPE
2a	160 (OD) uPVC WASTE VERTICAL & VENT PIPE
3	75 (OD) uPVC ANTI SYPHONAGE PIPE
4	COLD WATER SUPPLY PIPE FROM HYDROPUNMETIC SYSTEM
5	COLD WATER SUPPLY PIPE FROM O.H.TANK
6	FLUSHING WATER SUPPLY PIPE FROM O.H. TANK
7	SOLAR HOT WATER SUPPLY PIPE FOR KITCHEN
8	TOILET EXHAUST DUCT SIZE = 200 DIA
9	KITCHEN EXHAUST DUCT SIZE = 250 DIA
10	TOILET EXHAUST DUCT SIZE = 150 DIA
11	160 OD uPVC RAIN WATER PIPE FROM TERRACE
11a	210 OD uPVC RAIN WATER PIPE
12	110 OD uPVC RAIN WATER PIPE FROM BALCONY / TERRACE
13	DOMESTIC WATER SUPPLY RISER PIPE TO OHT
14	FLUSHING WATER SUPPLY RISER PIPE TO OHT
15	SOFT WATER SUPPLY RISER PIPE TO OHT
A	150Ø FIRE HYDRANT RISER PIPE
B	150Ø SPRINKLER RISER PIPE
C	80Ø SPRINKLER DRAIN PIPE
D	150Ø SPRINKLER MAKE UP PIPE
FT	FLOOR TRAP 110X110mm (uPVC SWR 'P' TRAP) WITH S.S GRATING
FD	FLOOR DRAIN (110X83mm) WITH S.S GRATING
WB TO FT	40 (OD) uPVC PIPE
FD TO FT	63 (OD) uPVC PIPE
FT TO V.STACK	110 (OD) uPVC PIPE
WC TO V.STACK	110 (OD) uPVC PIPE
	150X150MM CUTOUT FOR FT & WC PIPE
	100X100MM CUTOUT FOR FD PIPE
	50X50MM CUTOUT FOR WB PIPE

DIRECTOR(HQ) S.T.P. Member Secretary B.P.C. S.T.P.(E) Member B.P.C. C.T.P. (T&CP) Chairman B.P.C.

F.O. (HQ) DFS PKL. Member B.P.C. DA ATP

(BALWANT SINGH) S.D. (RAMESHWAR RASSI) A.D.

REVISED BUILDING PLAN OF COMMERCIAL COLONY MEASURING 2.893 ACRES (LICENSE NO. 34 OF 2012 DATED 15-4-2012) IN SECTOR 70, GURGAON MANESAR URBAN COMPLEX BEING DEVELOPED BY SHINE BUILDCON PVT. LTD.

DRAWING TITLE	NINTH & TENTH FLOOR PLAN
DRAWING NO.	1051/60/SUB/A-11
NORTH:-	REVISION R0
SCALE:-	1:100
DATE	29-05-2017

OWNER'S SIGN:- For SHINE BUILDCON PVT. LTD. Director/Auth. Signatory

ARCHITECT'S SIGN:- ASHOK NARAYAN PANDIT REGISTERED ARCHITECT CA/87/10467

ACPL Design Ltd — Architecture, Engineering, Project Management — J-103 South Extension -I, New Delhi 110049, India — T: +91 11 24622195, +91 11 24646709 — E: contact@acpldelhi.com — F: +91 11 24634065 — www.acpldelhi.com

Chemical Laboratory for Public Health Engineering Services. Subject to confirmation forwarding letter No. 5070/... Dated 24/6/17 118580

Superintending Engineer (HQ) HUDA, Panchkula

20

PRODUCED BY AN AUTODESK EDUCATIONAL PRODUCT

PRODUCED BY AN AUTODESK EDUCATIONAL PRODUCT

11th Floor

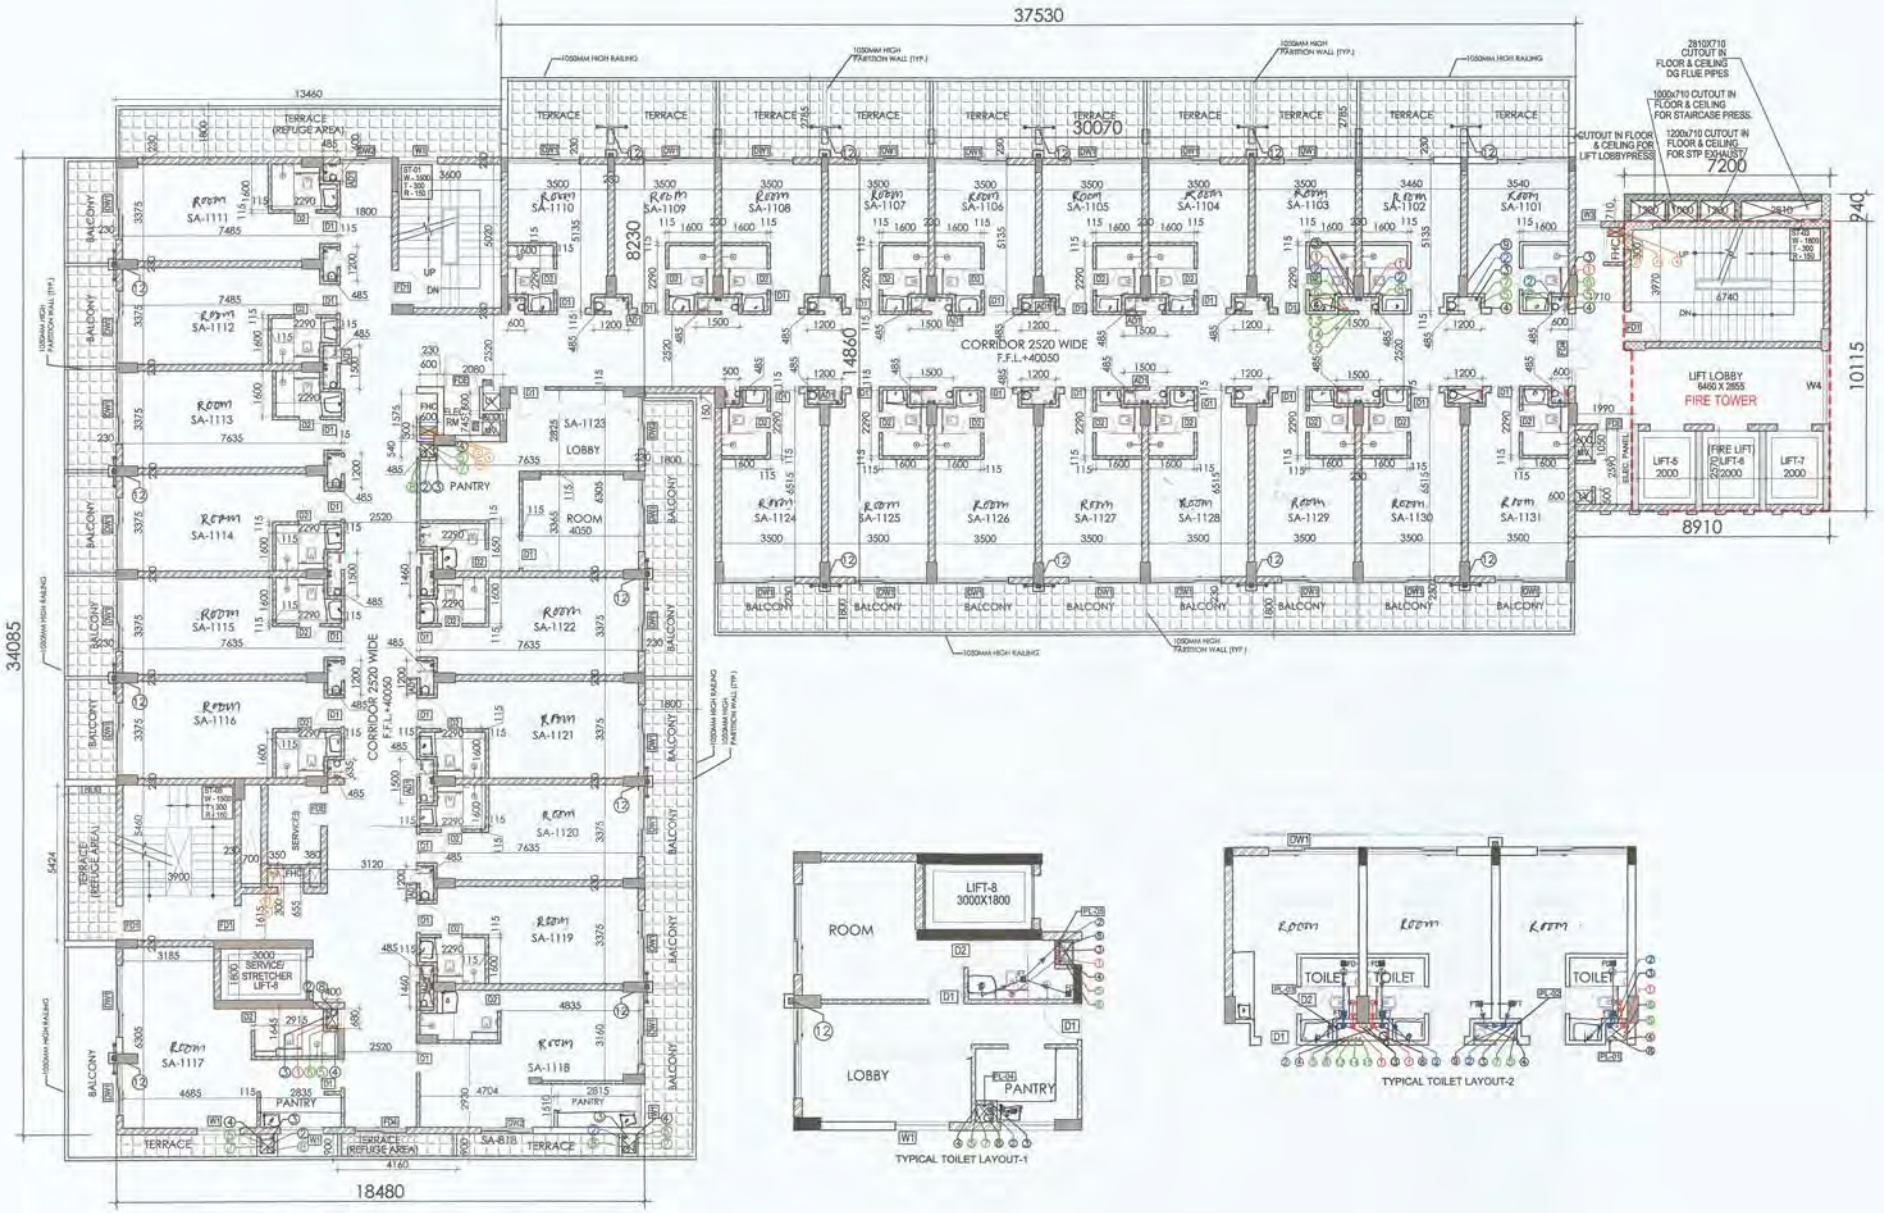

ELEVENTH FLOOR PLAN

TYPICAL TOILET LAYOUT-1

TYPICAL TOILET LAYOUT-2

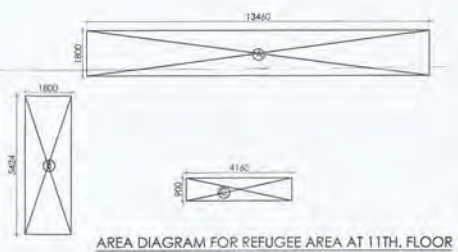

AREA DIAGRAM FOR REFUGEE AREA AT 11TH. FLOOR

REFUGEE AREA AT 11TH.FLOOR

SL.NO.	SHAPE	LENGTH L (M.)	BREADTH B (M.)	AREA LxB (SQM)	COUNTS N	TOTAL AREA AXN (SQM.)
A	Rectangle	13.46	1.8	24.228	1	24.228
B	Rectangle	1.80	5.424	9.763	1	9.763
C	Rectangle	4.16	0.90	3.740	1	3.740
TOTAL						37.731

TOTAL REFUGEE AREA PROVIDED AT 11TH.FLOOR LEVEL=37.731 SQM.

SCHEDULE FOR DOOR WINDOW OPENINGS

NO.	TYPE	WIDTH	HEIGHT	CILL	LINTEL	LOCATION	REMARKS
DOORS							
1.	FD1	1200	2400	00	2400	STAIRCASE	2H FIRE RATED DOOR
2.	FD2	800	2250	150	2400	LV SHAFT	1H FIRE RATED DOOR
3.	FD3	1500	2250	150	2400	M/V SHAFT	1H FIRE RATED DOOR
3.	FD4	1800	2400	00	2400	LIFT LOBBY	2H FIRE RATED DOOR
4.	FDe	1200	2400	00	2400	ELECTRICAL ROOM	1H FIRE RATED DOOR
5.	DW1	2400	2750	00	BOTTOM OF BEAM	BEDROOM	
6.	DW2	1800	2750	00	BOTTOM OF BEAM	BEDROOM, CORRIDOR	
7.	D1	1000	2400	00	2400	ENTRY DOOR	
8.	D2	750	2400	00	2400	TOILET	
9.	AD1	600	1800	600	2400	SHAFT DOOR	
8.	D3	2000	2400	00	2400	MULTI PURPOSE HALL	
WINDOWS							
	W1	1500	1550	1200	BOTTOM OF BEAM	STAIRCASE, BEDROOM, KITCHEN	
	W2	900	1550	1200	BOTTOM OF BEAM	CORRIDOR	
	W3	1800	1550	1200	BOTTOM OF BEAM	CORRIDOR	
	W4	2400	1550	1200	BOTTOM OF BEAM	CORRIDOR	

PLUMBING LEGEND

1	110 (OD) uPVC SOIL VERTICAL & VENT PIPE
1a	160 (OD) uPVC SOIL VERTICAL & VENT PIPE
2	110 (OD) uPVC WASTE VERTICAL & VENT PIPE
2a	160 (OD) uPVC WASTE VERTICAL & VENT PIPE
3	75 (OD) uPVC ANTI SYPHONAGE PIPE
4	COLD WATER SUPPLY PIPE FROM HYDROPUNMETIC SYSTEM
5	COLD WATER SUPPLY PIPE FROM O.H.TANK
6	FLUSHING WATER SUPPLY PIPE FROM O.H. TANK
7	SOLAR HOT WATER SUPPLY PIPE FOR KITCHEN
8	TOILET EXHAUST DUCT SIZE = 200 DIA
9	KITCHEN EXHAUST DUCT SIZE = 250 DIA
10	TOILET EXHAUST DUCT SIZE = 150 DIA
11	160 OD uPVC RAIN WATER PIPE FROM TERRACE
11a	210 OD uPVC RAIN WATER PIPE
12	110 OD uPVC RAIN WATER PIPE FROM BALCONY / TERRACE
13	DOMESTIC WATER SUPPLY RISER PIPE TO OHT
14	FLUSHING WATER SUPPLY RISER PIPE TO OHT
15	SOFT WATER SUPPLY RISER PIPE TO OHT
A	150Ø FIRE HYDRANT RISER PIPE
B	150Ø SPRINKLER RISER PIPE
C	80Ø SPRINKLER DRAIN PIPE
D	150Ø SPRINKLER MAKE UP PIPE
FT	FLOOR TRAP 110X110mm (uPVC SWR 'P' TRAP) WITH S.S GRATING
FD	FLOOR DRAIN (110X63mm) WITH S.S GRATING
WB TO FT	40 (OD) uPVC PIPE
FD TO FT	63 (OD) uPVC PIPE
FT TO V.STACK	110 (OD) uPVC PIPE
WC TO V.STACK	110 (OD) uPVC PIPE
	150X150MM CUTOUT FOR FT & WC PIPE
	100X100MM CUTOUT FOR FD PIPE
	50X50MM CUTOUT FOR WB PIPE

S.E. (HQ) S.T.P. Master Section B.P.C. | S.T.P.(G) Member B.P.C. | C.T.P. & T.M. Chairman B.P.C.

F.O. (HQ) DFS PKL Member B.P.C. | JD | PA | ATP

(BALWANT SINGH) S.D.

REVISED BUILDING PLAN OF COMMERCIAL COLONY MEASURING 2.893 ACRES (LICENSE NO. 34 OF 2012 DATED 15-4-2012) IN SECTOR 70, GURGAON MANESAR URBAN COMPLEX BEING DEVELOPED BY SHINE BUILDCON PVT. LTD.

DRAWING TITLE: ELEVENTH FLOOR PLAN

DRAWING NO.: 1051/60/SUB/A-12

NORTH:- N

REVISION: R0

SCALE:- 1:100

DATE: 29-05-2017

OWNER'S SIGN:- For SHINE BUILDCON PVT. LTD. Director/Auth. Signatory

ARCHITECT'S SIGN:- ASHOK NARAYAN PANDIT REGISTERED ARCHITECT CA-87/0681

ACPL ISO 9001:2008

ACPL Design Ltd A-102 South Extension -II New Delhi 110049, India

Superintending Engineer (HQ) HUDA, Panchkula.

PRODUCED BY AN AUTODESK EDUCATIONAL PRODUCT

PRODUCED BY AN AUTODESK EDUCATIONAL PRODUCT

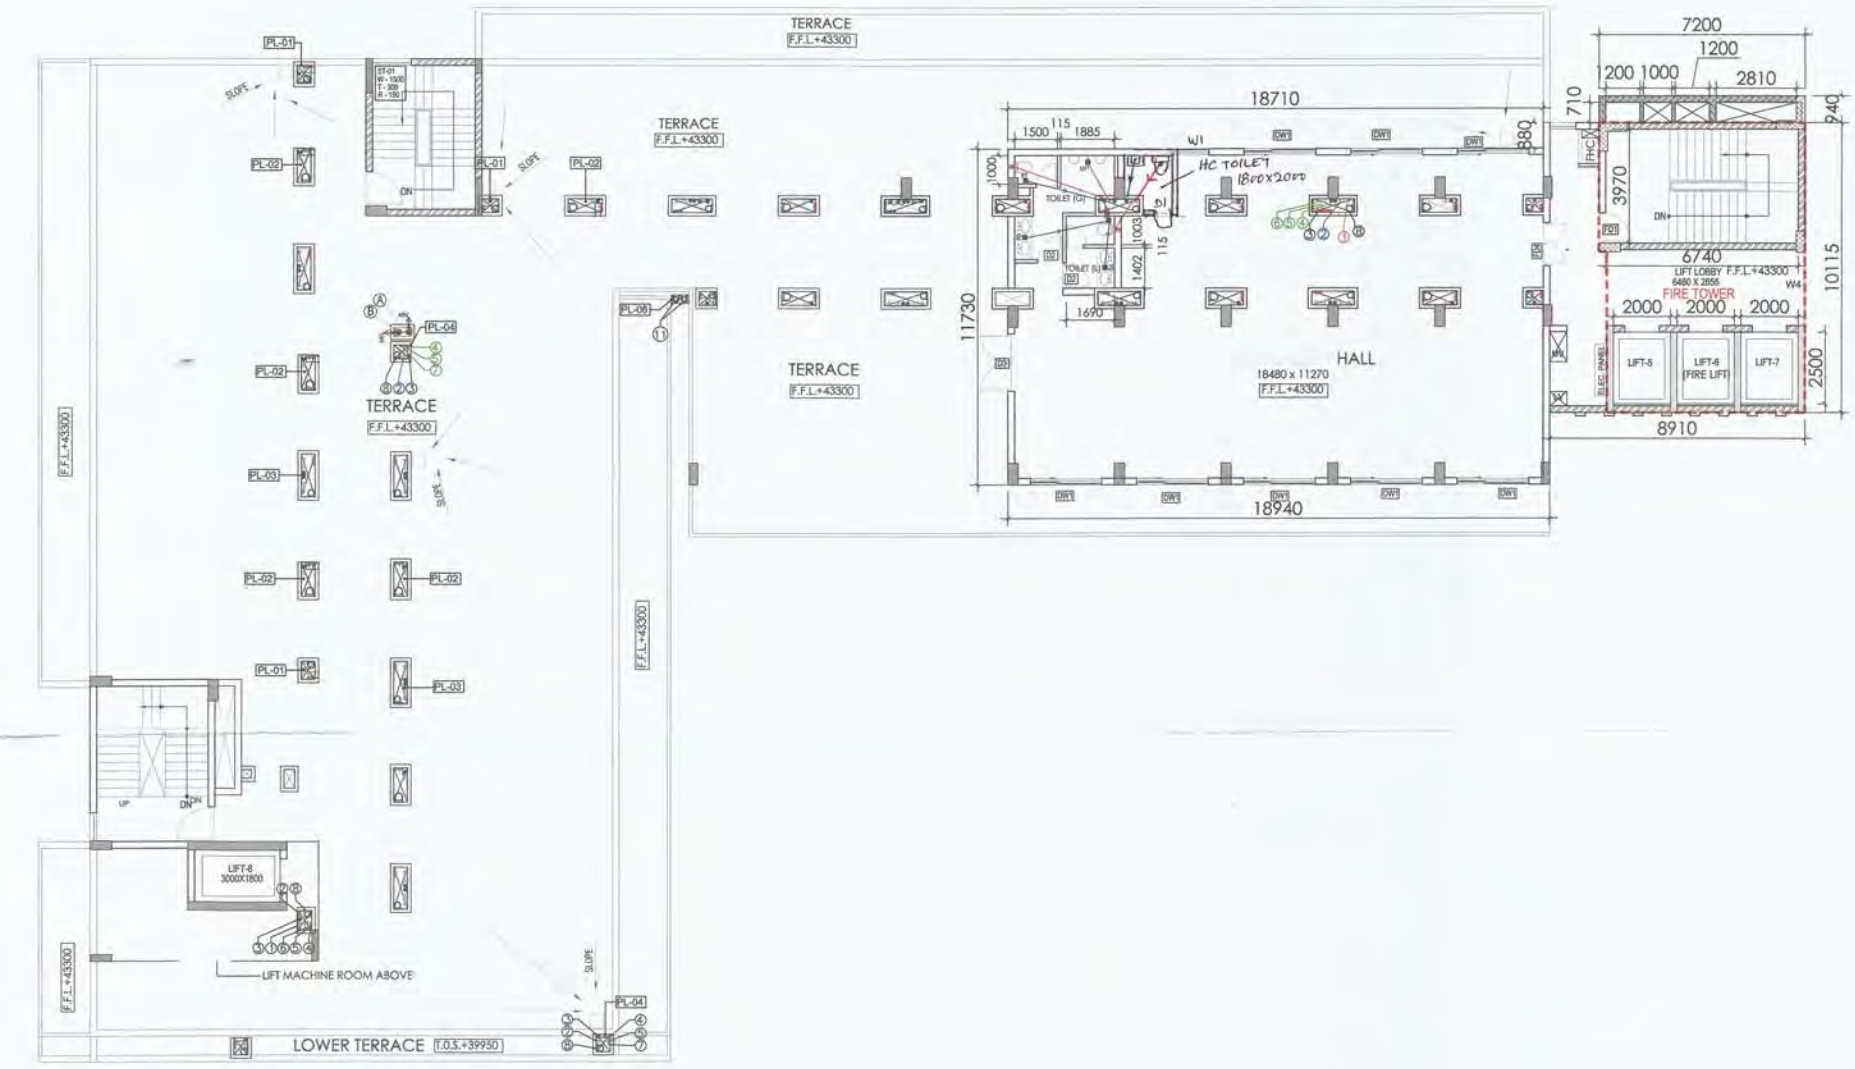

TWELFTH FLOOR PLAN
FFL+43400

SCHEDULE FOR DOOR WINDOW OPENINGS							
NO.	TYPE	WIDTH	HEIGHT	CILL	LINTEL	LOCATION	REMARKS
DOORS							
1.	FD1	1200	2400	00	2400	STAIRCASE	2H FIRE RATED DOOR
2.	FD2	600	2250	150	2400	LV SHAFT	1H FIRE RATED DOOR
3.	FD3	1500	2250	150	2400	MV SHAFT	1H FIRE RATED DOOR
3.	FD4	1800	2400	00	2400	LIFT LOBBY	2H FIRE RATED DOOR
4.	FDe	1200	2400	00	2400	ELECTRICAL ROOM	1H FIRE RATED DOOR
5.	DW1	2400	2750	00	BOTTOM OF BEAM	BEDROOM	
6.	DW2	1800	2750	00	BOTTOM OF BEAM	BEDROOM, CORRIDOR	
7.	D1	1000	2400	00	2400	ENTRY DOOR	
8.	D2	750	2400	00	2400	TOILET	
9.	AD1	600	1800	600	2400	SHAFT DOOR	
8.	D3	2000	2400	00	2400	MULTI PURPOSE HALL	
WINDOWS							
	W1	1500	1550	1200	BOTTOM OF BEAM	STAIRCASE, BEDROOM, KITCHEN	
	W2	900	1550	1200	BOTTOM OF BEAM	CORRIDOR	
	W3	1800	1550	1200	BOTTOM OF BEAM	CORRIDOR	
	W4	2400	1550	1200	BOTTOM OF BEAM	CORRIDOR	

PLUMBING LEGEND	
1	110 (OD) uPVC SOIL VERTICAL & VENT PIPE
1a	160 (OD) uPVC SOIL VERTICAL & VENT PIPE
2	110 (OD) uPVC WASTE VERTICAL & VENT PIPE
2a	160 (OD) uPVC WASTE VERTICAL & VENT PIPE
3	75 (OD) uPVC ANTI SYPHONAGE PIPE
4	COLD WATER SUPPLY PIPE FROM HYDROPUNMETIC SYSTEM
5	COLD WATER SUPPLY PIPE FROM O.H.TANK
6	FLUSHING WATER SUPPLY PIPE FROM O.H. TANK
7	SOLAR HOT WATER SUPPLY PIPE FOR KITCHEN
8	TOILET EXHAUST DUCT SIZE = 200 DIA
9	KITCHEN EXHAUST DUCT SIZE = 250 DIA
10	TOILET EXHAUST DUCT SIZE = 150 DIA
11	160 OD uPVC RAIN WATER PIPE FROM TERRACE
11a	210 OD uPVC RAIN WATER PIPE
12	110 OD uPVC RAIN WATER PIPE FROM BALCONY / TERRACE
13	DOMESTIC WATER SUPPLY RISER PIPE TO OHT
14	FLUSHING WATER SUPPLY RISER PIPE TO OHT
15	SOFT WATER SUPPLY RISER PIPE TO OHT
A	150Ø FIRE HYDRANT RISER PIPE
B	150Ø SPRINKLER RISER PIPE
C	80Ø SPRINKLER DRAIN PIPE
D	150Ø SPRINKLER MAKE UP PIPE
FT	FLOOR TRAP 110X110mm (uPVC SWR 'P' TRAP) WITH S.S GRATING
FD	FLOOR DRAIN (110X63mm) WITH S.S GRATING
WB TO FT	40 (OD) uPVC PIPE
FD TO FT	63 (OD) uPVC PIPE
FT TO V.STACK	110 (OD) uPVC PIPE
WC TO V.STACK	110 (OD) uPVC PIPE
	150X150MM CUTOUT FOR FT & WC PIPE
	100X100MM CUTOUT FOR FD PIPE
	50X50MM CUTOUT FOR WB PIPE

CONVEC(HQ) STP Member Secretary BPC | STP (N) Member BPC | CTP (ETA) Chairman BPC
F.O. (HQ) DFS PKL. Member B.P.C.
JO PA ATP

REVISED BUILDING PLAN OF COMMERCIAL COLONY MEASURING 2.893 ACRES (LICENSE NO. 34 OF 2012 DATED 15-4-2012) IN SECTOR 70, GURGAON MANESAR URBAN COMPLEX BEING DEVELOPED BY SHINE BUILDCON PVT. LTD.

DRAWING TITLE: TWELFHTH FLOOR PLAN
DRAWING NO.: 1051/60/SUB/A-13
NORTH:- N
REVISION: R0
SCALE:- 1:100
DATE: 29-05-2017

OWNER'S SIGN:- For SHINE BUILDCON PVT. LTD. Authorised Signatory

ARCHITECT'S SIGN:- ASHOK NARAYAN PANDIT REGISTERED ARCHITECT CA/87/10461

(BALWANT SINGH) S.D.

ACPL ISO 9001:2008
Architecture Management Planning
Checked and found ok for Public Health (Internal) Services only subject to comments in forwarding letter No. SE(PH) ... Dt. ... 24/4/17
ACPL Design Ltd. Superintending Engineer (PH) HUDA, Panchkula
T: +91 11 24622195 +91 11 24646709 F: +91 11 24634068

23

PRODUCED BY AN AUTODESK EDUCATIONAL PRODUCT
PRODUCED BY AN AUTODESK EDUCATIONAL PRODUCT
PRODUCED BY AN AUTODESK EDUCATIONAL PRODUCT