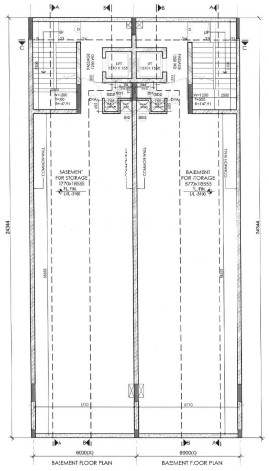
BASEMENT FLOOR PLAN

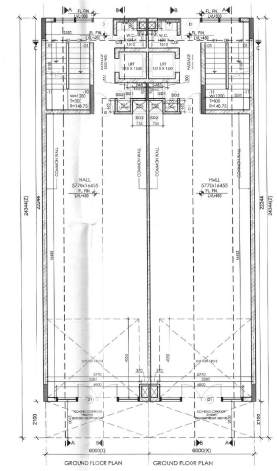
BASEMENT FLOOR PLAN

GROUND FLOOR PLAN

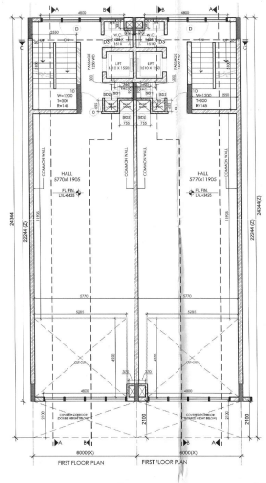
GROUND FLOOR PLAN

FIRST FLOOR PLAN

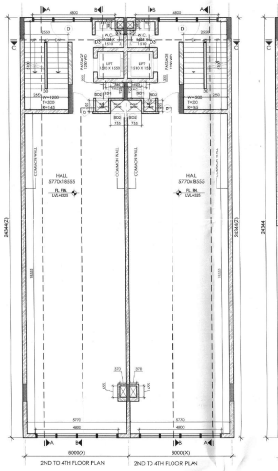
FIRST FLOOR PLAN

2ND TO 4TH FLOOR PLAN

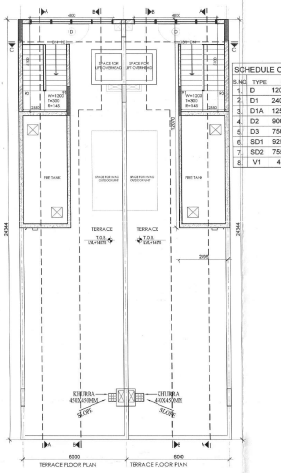
2ND TO 4TH FLOOR PLAN

TERRACE FLOOR PLAN

TERRACE FLOOR PLAN

SCHEDULE OF OPENINGS		
S.NO	TYPE	SIZE
1.	D	1200X2400
2.	D1	2400X2400
3.	D1A	1250X2100
4.	D2	900X2100
5.	D3	750X2100
6.	SD1	925X2000
7.	SD2	765X12000
8.	V1	450X600

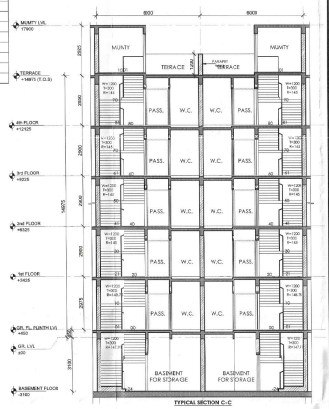
TYPICAL SECTION C-C

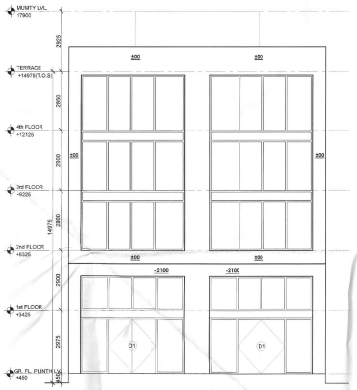
FRONT ELEVATION

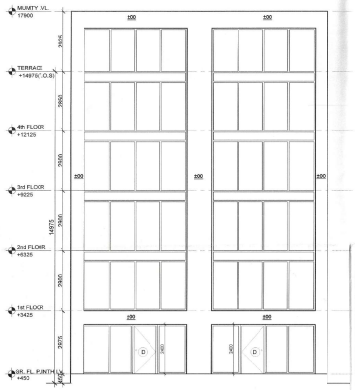
REAR ELEVATION

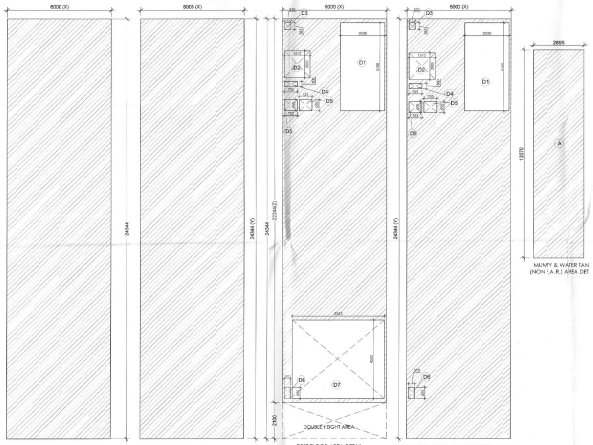
BASEMENT(NON F.A.R.) AREA DETAIL

GROUND COVERAGE & GROUND FLOOR FAR AREA DETAIL

FIRST FLOOR AREA DETAIL

TYPICAL 2ND , 3RD & 4TH FLOOR AREA DETAIL

MUMTY & WATER TAN (NON F.A.R.) AREA DET

AREA DETAIL SUMMARY (sq.mt.)	
PLOT AREA	146.06
PERM. F.A.R.	626.013
PROPOSED F.A.R.	625.890
GROUND COVERAGE	146.064

FLOORS	F.A.R.	NON F.A.R.
BASEMENT		146.06
GROUND FLOOR	146.06	
1st FLOOR	92.471	40.993
2rd FLOOR	129.118	16.946
3rd FLOOR	129.118	16.946
4th FLOOR	129.118	16.946
MUMTY & FIRE TANK	0.000	34.943
TOTAL	625.890	271.837

FAR AREA DETAIL

GROUND COVERAGE & GROUND FLOOR FAR (SQ.MT)

ITEM	WIDTH	X	LENGTH	X	FACTOR	X	NOS	AREA
X*Y=Z	6.000	X	24.344	X	L	X	1	146.06
TOTAL BUILT UP AREA (Z)								146.06
TOTAL GROUND COVERAGE & GROUND FLOOR FAR AREA								146.06

FIRST FLOOR AREA DETAIL IN FAR

ITEM	WIDTH	X	LENGTH	X	FACTOR	X	NOS	AREA
X*Y=Z	6.000	X	22.249	X	L	X	1	133.464
TOTAL AREA (Z)								133.464

DEDUCTIONS (D)

ITEM	WIDTH	X	LENGTH	X	FACTOR	X	NOS	AREA
D1	2.550	X	5.100	X	L	X	1	13.005
D2	1.530	X	1.530	X	L	X	1	2.341
D3	0.370	X	0.385	X	L	X	1	0.142
D4	0.755	X	0.300	X	L	X	1	0.227
D5	0.755	X	0.650	X	L	X	2	0.982
D6	0.370	X	0.650	X	L	X	1	0.242
D7	5.285	X	4.550	X	L	X	1	24.047
TOTAL DEDUCTION AREA (D) =								40.993
TOTAL (Z-D) = FIRST FLOOR FAR AREA								92.471
TOTAL FIRST FLOOR FAR AREA =								92.471

TYPICAL 2ON ,3RD & 4TH FLOOR DETAIL N FAR

ITEM	WIDTH	X	LENGTH	X	FACTOR	X	NOS	AREA
X*Y=Z	6.000	X	24.344	X	L	X	1	146.06
TOTAL AREA (Z)								146.06

DEDUCTIONS (D)

ITEM	WIDTH	X	LENGTH	X	FACTOR	X	NOS	AREA
D1	2.550	X	5.100	X	L	X	1	13.005
D2	1.530	X	1.550	X	L	X	1	2.341
D3	0.370	X	0.385	X	L	X	1	0.142
D4	0.755	X	0.300	X	L	X	1	0.227
D5	0.755	X	0.651	X	L	X	2	0.989
D6	0.370	X	0.651	X	L	X	1	0.242
TOTAL DEDUCTION AREA (D) =								16.946
TOTAL (Z - D) = TYPICAL FLOOR FAR AREA								129.118
TOTAL TYPICAL 2nd, 3rd &4th FLOOR FAR AREA =								129.118

MUMTY + LIFT AREA

ITEM	WIDTH	X	LENGTH	X	FACTOR	X	NOS	AREA
A	2.855	X	12.072	X	L	X	1	34.943
TOTAL AREA =								34.943
TOTAL MUMTY LIFT NON FAR ARIA =								34.943

BASEMENT NON FAR AREA (SQ.MT)

ITEM	WIDTH	X	LENGTH	X	FACTOR	X	NOS	AREA
X*Y	6.000	X	24.344	X	L	X	1	146.06
TOTAL AREA								146.06
BASEMENT NON FAR AREA =								146.06

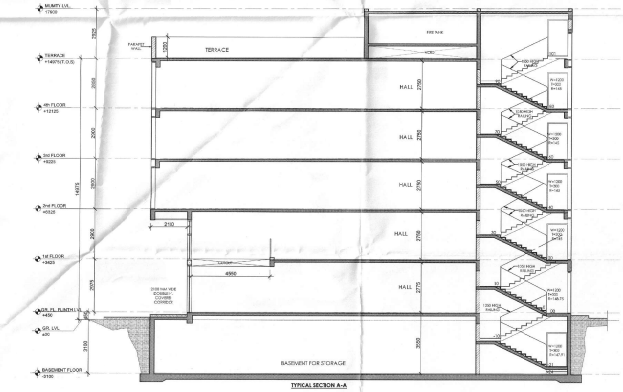
TYPICAL SECTION A-A

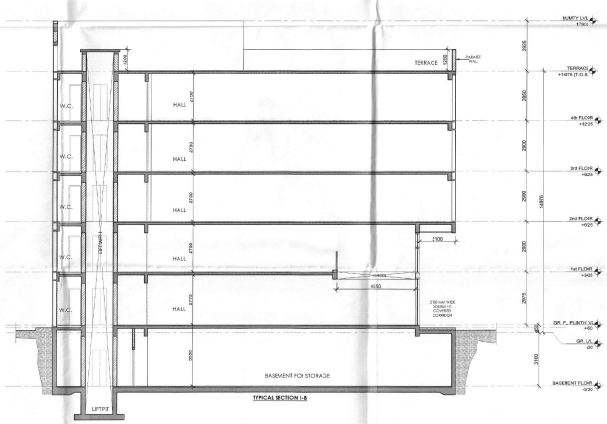
TYPICAL SECTION I-B

NOTE:
1. All dimensions are in mm or unless otherwise specified.
2.Do not scale the drawing, follow the written dimensions only.
3.For material specification and design details,
refer the detailed control drawing issued by company.

(VIJENDER SINGH) STP (HQ)

(BHUVNESH KUMAR) CTP(HR)

(AMIT KHATRI, IAS) DTCP (HR)

(RAJEST DUTT) SD (HC)

GHIVAR ROHILLA) ATP (HQ)

(NARENDER KUMAR) DTP(HQ)

DSD-NW-307CP 11858-V Dated 09-02-2026

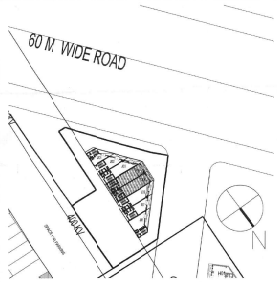

KEY PLAN

PRINCIPAL ARCHITECT:

ACPL

ISO 9001:2015

Architecture Management Planning

ACPL Design Ltd

PROJECT:-

STANDARD PLAN OF COMMERCIAL PLOTTED COLONY (SCO) OF AREA MEASURING 1.66875 ACRES IN ADDITION TO LICENSE NO. 14 OF 2021 & LICENSE NO. 130 OF 2022 MEASURING 1'.80625 ACRES (6.40425+11.40), TOTALING AREA MEASURING 18.475 ACRES FALLING IN VILLAGE BAJGHERA , SECTOR-114, GURUGRAM, HARYANA BEING DEVELOPED BY BAILIWICK BUILDERS PVT. LTD. AND OTHERS IN COLLABORATION WITH EMAAR INDIA LTD (FORMERLY KNOWN AS EMAAR MGF LAND LTD) .

ALITH. SIGN.

RUJEET SHANGARI ARCHITECT GMR/7/1741

ARCHITECTS SIGN.

DRAWING TITLE:

STANDARD BUILDING PLANS

BLOCK J_ PLOT OF(0.0x24.344 146.06 SQMT.

PLOT NO. J04 ,J05

FLOOR PLANS SECTIOIS & ELEVATIONS

DRAWING NO. J-104

SCALE : 1 : 100