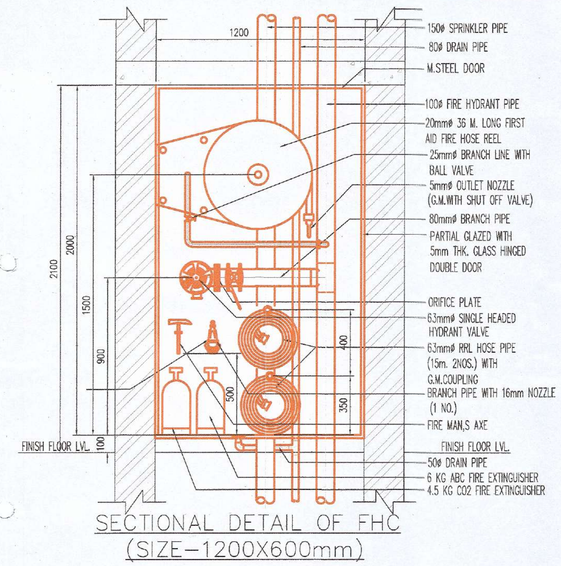

SECTIONAL DETAIL OF FHC
(SIZE–1200X600mm)

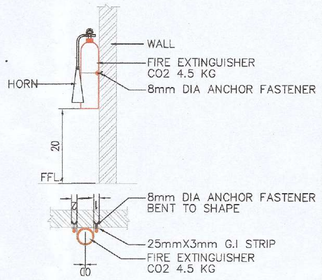

TYPICAL DETAIL OF WALL MOUNTED FIRE EXTINGUISHER

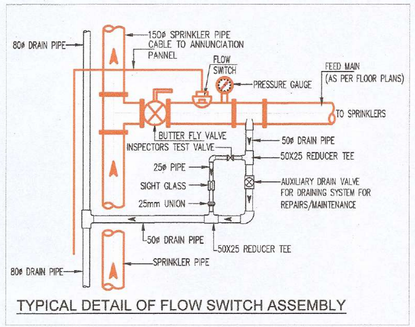

TYPICAL DETAIL OF FLOW SWITCH ASSEMBLY

FIRE ALARM LEGEND

SYMBOL	DESCRIPTION	HIEGHT FROM IN mm.
	SMOKE DETECTOR	C.M./F.C.M
	MANUAL BREAK GLASS UNIT	1200mm.
	FIRE ALARM HOOTER CUM SPEAKER/STROBE	2100mm.
	CEILING SPEAKER	C.M./F.C.M
	FIRE TELEPHONE JACK	1200mm.
	CONTROL MODULE	AS PER SITE COORDINATION
	MONITOR MODULE	AS PER SITE COORDINATION
	ZONE MONITOR MODULE	AS PER SITE COORDINATION

SYMBOL	DESCRIPTION	HIEGHT FROM IN mm.
	DOWN CONDUCTOR	AS REQD. AT SITE
	HORIZONTEL/VERTICAL ERTHING GI STRIP	V–20X3MM. H–32X6MM.
	600X600X6MM G.I. PLATE ELECTRODE	AS REQD. AT SITE
LA	AIR TERMINAL	25MMø GI TUBE 1.5MM.LONG

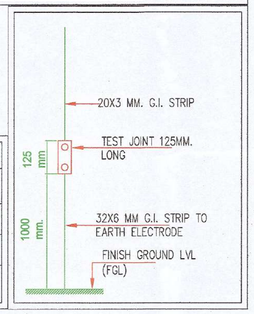

LEGEND :–

SYMBOL	DESCRIPTION	
FR-1	100ø FIRE HYDRANT PIPE FOR LOWER ZONE	
FR-1a	100ø FIRE HYDRANT PIPE FOR UPPER ZONE	
FR-2	150ø FIRE SPRINKLER PIPE FOR LOWER ZONE	
FR-2a	150ø FIRE SPRINKLER PIPE FOR UPPER ZONE	
FR-3	80ø SPRINKLER DRAIN PIPE	
	BUTTER FLY VALVE	
	NON RETURN VALE	
ARV	AIR RELIEF VALVE	
	PENDENT TYPE SPRINKLER	MODEL K–5.6(80.6)
	UPRIGHT TYPE SPRINKLER	MODEL K–5.6(80.6)
	SIDE WALL TYPE SPRINKLER	MODEL K–5.6(80.6)
	FIRE HOSE CABINET WITH SINGLE OUTLET LANDING VALVE, 2 NOS. RRL HOSE PIPES, BRANCH PIPE WITH NOZZLE & FIRST AID HOSE REEL	
	4.5 kg. CO2 TYPE FIRE EXTINGUISHER	
	6kg ABC TYPE FIRE EXTINGUISHER	
	SPRINKLER PIPE	
	FIRE HYDRANT PIPE	
	FIRE MAN'S AXE STAINLESS STEEL 1kg	
FS	FLOW SWITCH	
	ORIFICE PLATE– STAINLESS STEEL 6mm	
	4.5 kg. CO2 TYPE FIRE EXTINGUISHER ON WALL (1M HIGH ABOVE FFL)	
FD	FIRE DOOR 2 HR. FIRE RATING DOOR	
FD1	FIRE DOOR 1 HR. FIRE RATING DOOR	
FD2	FIRE DOOR 1 HR. FIRE RATING DOOR	

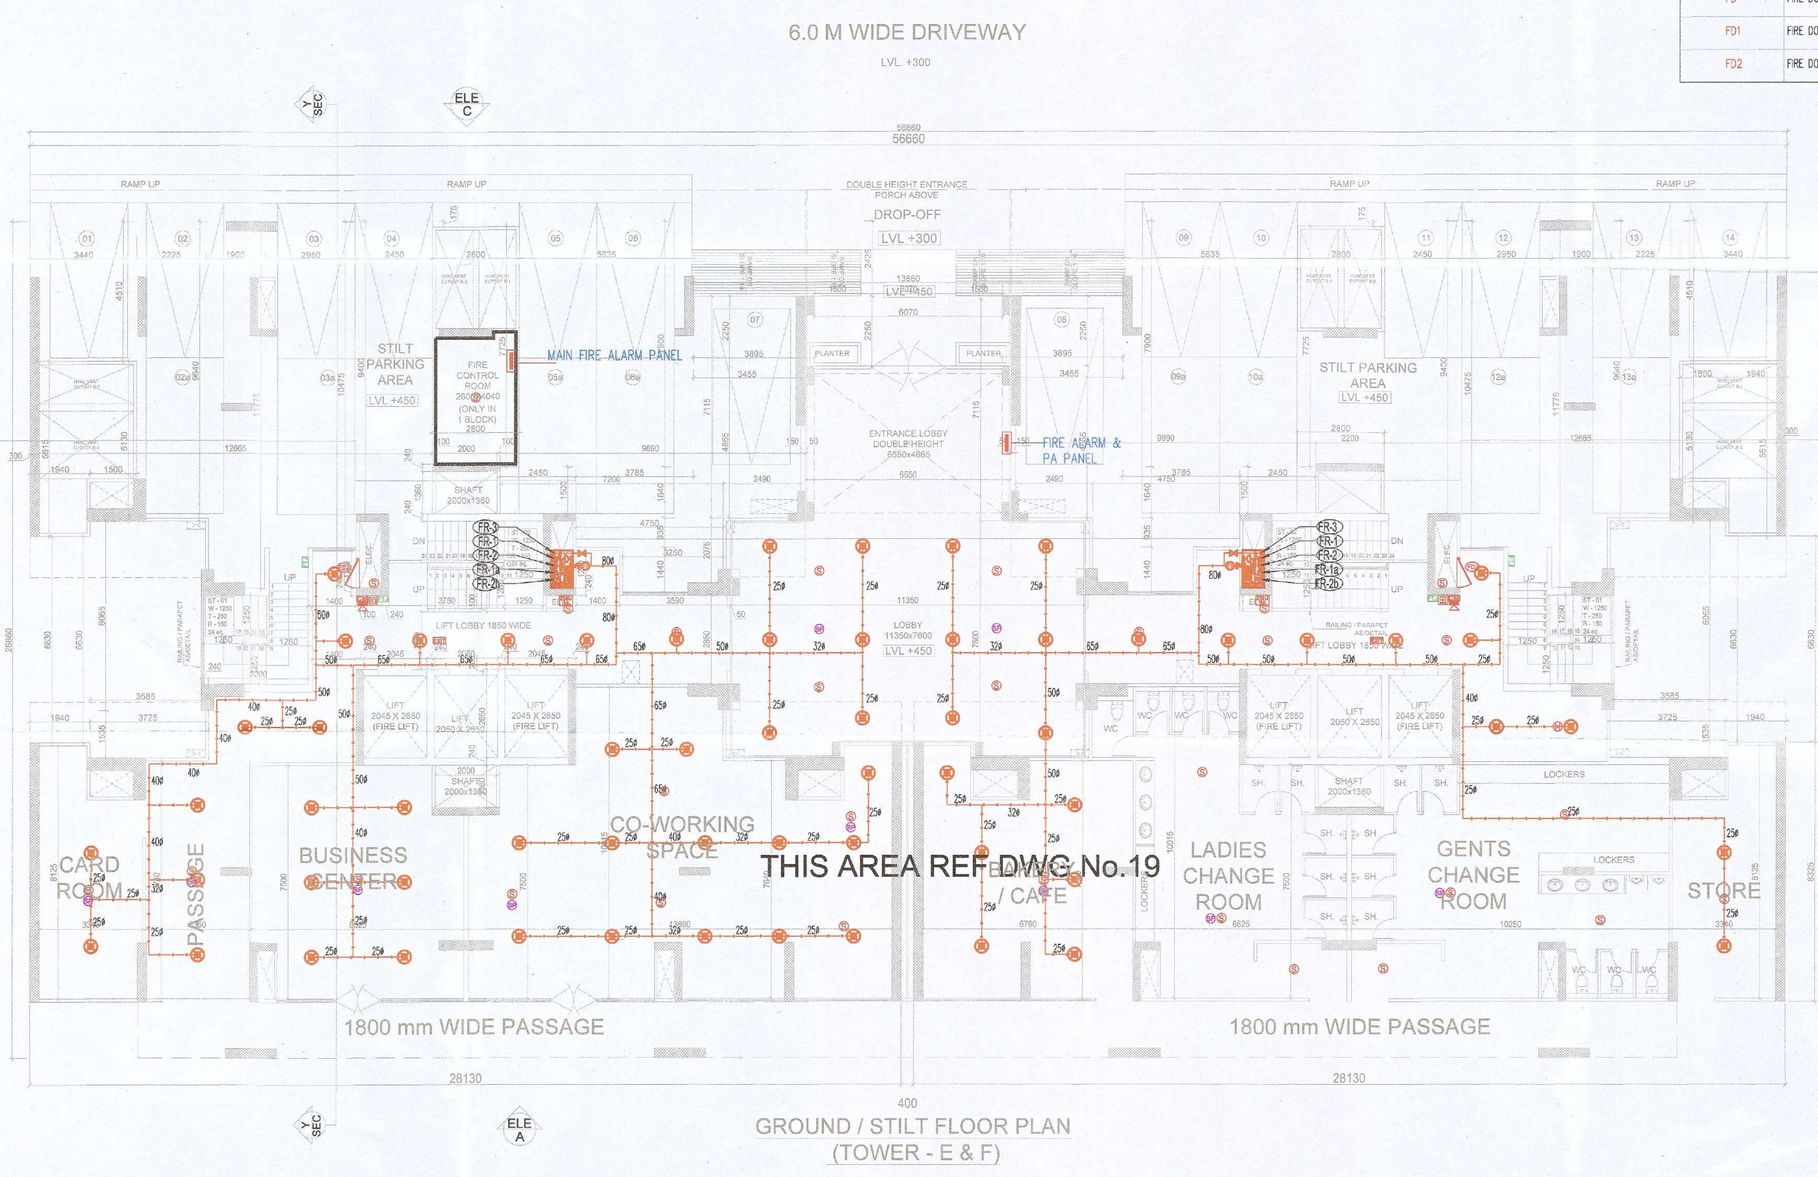

NORTH POINT

This drawing is a "COPYRIGHT" contents of this drawing or part thereof may not be used or reproduced without the permission of the Architect

NO. OF PRINTS	DATE	ISSUED TO	REMARKS

REVISION	DATE	DESCRIPTION	BY

GENERAL NOTES

1. All dimensions are in mm unless mentioned otherwise
2. No dimensions are to be scaled from this drawing.

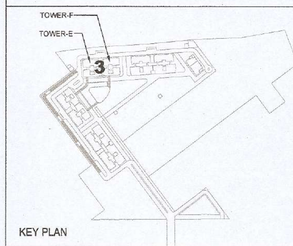

KEY PLAN

FIRE SUBMISSION DRAWING

CLIENT :
NOURISH DEVELOPERS PVT. LTD.

PROJECT :
BUILDING PLAN FOR RESIDENTIAL COLONY UNDER TOD POLICY - ON THE AREA MEASURING 10.30 ACRES (AFTER FREEZING OF AN AREA MEASURING 5.6125 ACRES (46K-10M) FALLING UNDER NCZ AND NON COMPACT POCKET DUE TO NCZ) (LICENCE NO. 106 OF 2022, DATED 5/8/2022 AT SECTOR-113 DISTRICT GURUGRAM, HARYANA BEING DEVELOPED BY NOURISH DEVELOPERS PVT. LTD

DATE	CHECKED BY	PROJECT ARCH.
SEP. 2022	PRAMOD SINGH	DEEPAK AGARWAL
SCALE	DEALT BY	APPROVED BY
1:100	NEGI	YASHVEER SINGH

DRAWING TITLE
TOWER- E & F (BLOCK-3)
GROUND / STILT FLOOR PLAN
FIRE FIGHTING SYSTEM AND FIRE ALARM SYSTEM LAYOUT
(FOR FIRE SUBMISSION)

OWNER'S SIGN.

Certified that these plans are as per original plans approved by DG, TCP, Chandigarh
Vide Memo No. ..... Date .....
ZP-1632/PAC(DK)/2022/36075 Dated: 10/12/2022
Authorised Signatory

ARCHITECT'S SIGN.

VIKRAMJIT MEHRA B. ARCH. Reg. No. CA/2011/40180 Sahara Road, Vipul Khand Gurgaon

ARCHITECTS:-
C. P. KUKREJA ARCHITECTS
ASHIRWAD BUILDING,
D-1,GREEN PARK,
NEW DELHI - 110016
PHONE :- 011 26863953 FAX :- 011 26865770
EMAIL-cpka@cpkukreja.com

MEP CONSULTANT:-
C. P. KUKREJA ARCHITECTS
ASHIRWAD BUILDING,
D-1,GREEN PARK,
NEW DELHI - 110016
PHONE :- 011 26863953 FAX :- 011 26865770
EMAIL-cpka@cpkukreja.com

DRAWING NO.	DRG. NO.
21020/SWD-113/SUB./LATEST/BLOCK-03/F-FP00	5
CAD NO.	