

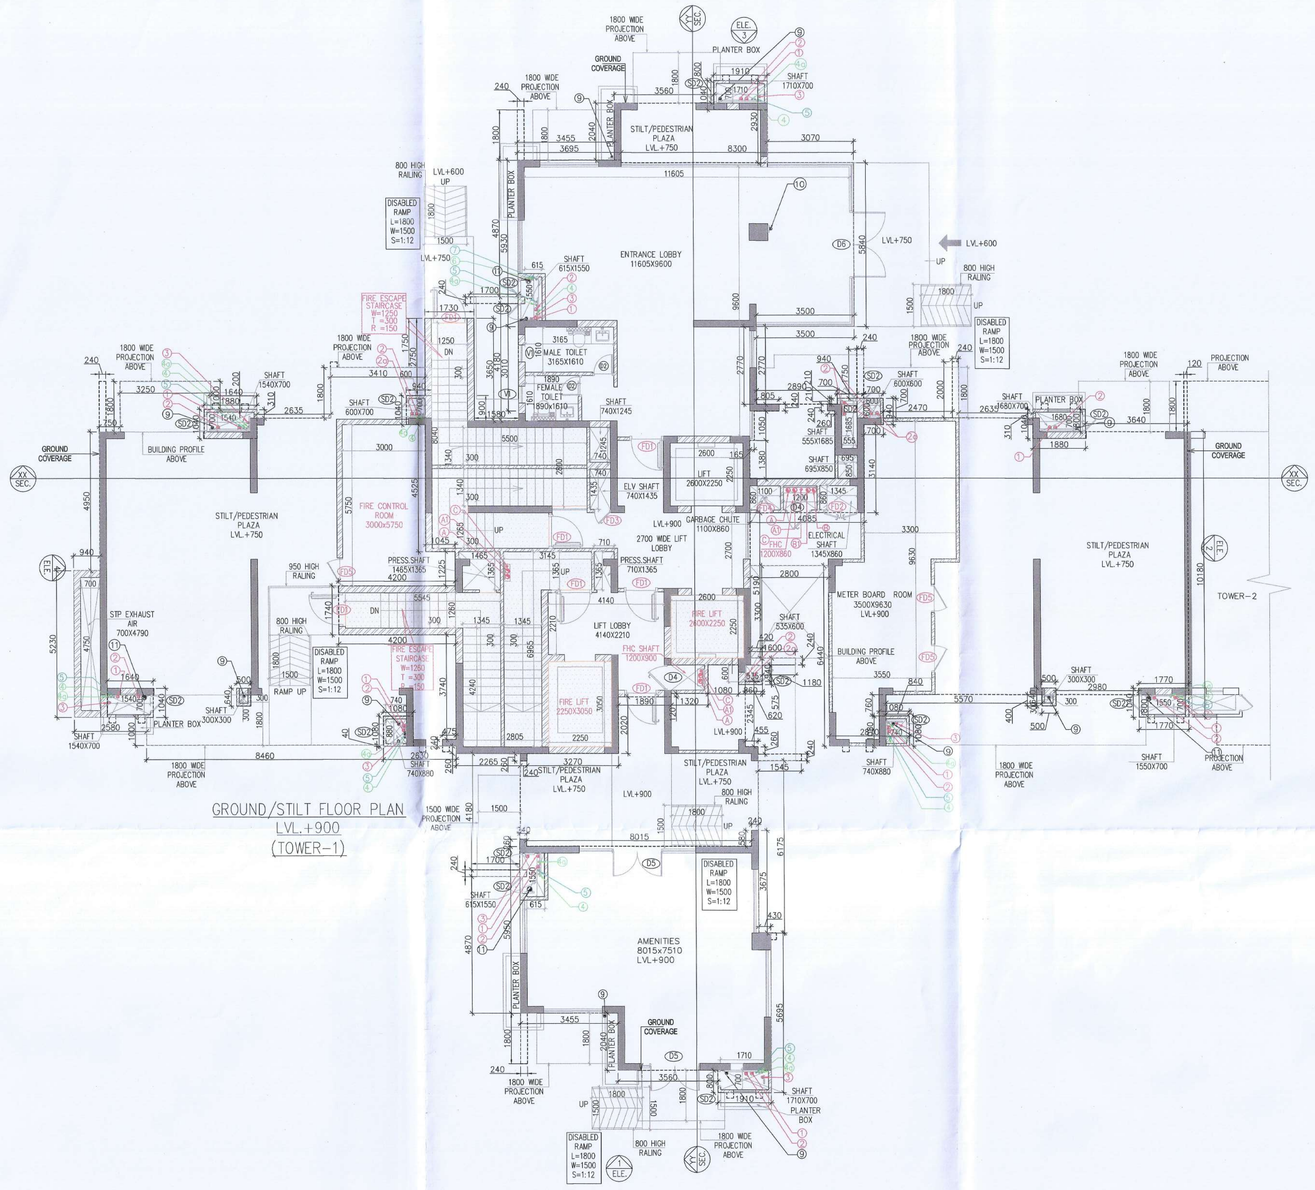


GROUND/STILT FLOOR PLAN
LVL.+900
(TOWER-1)

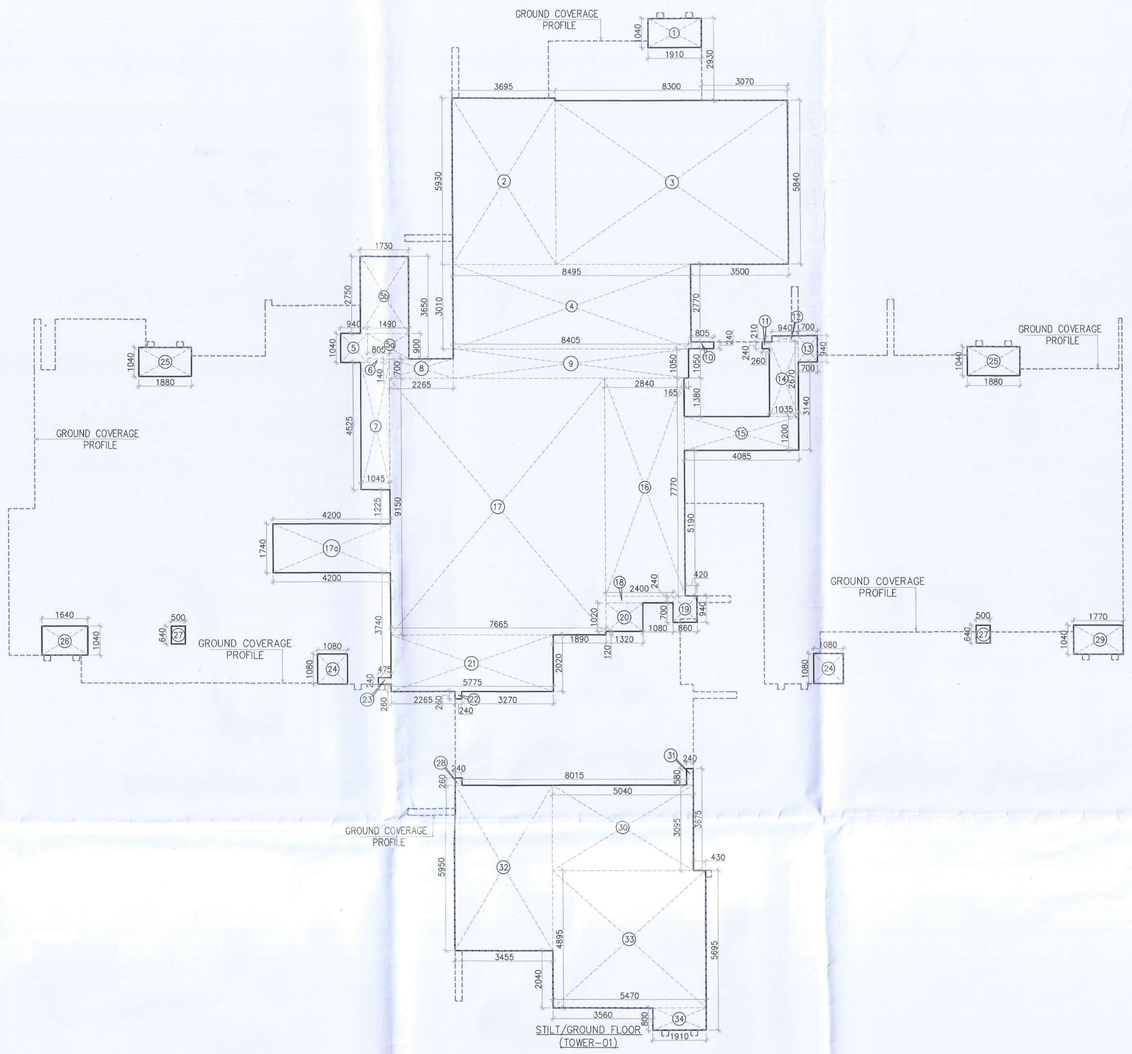

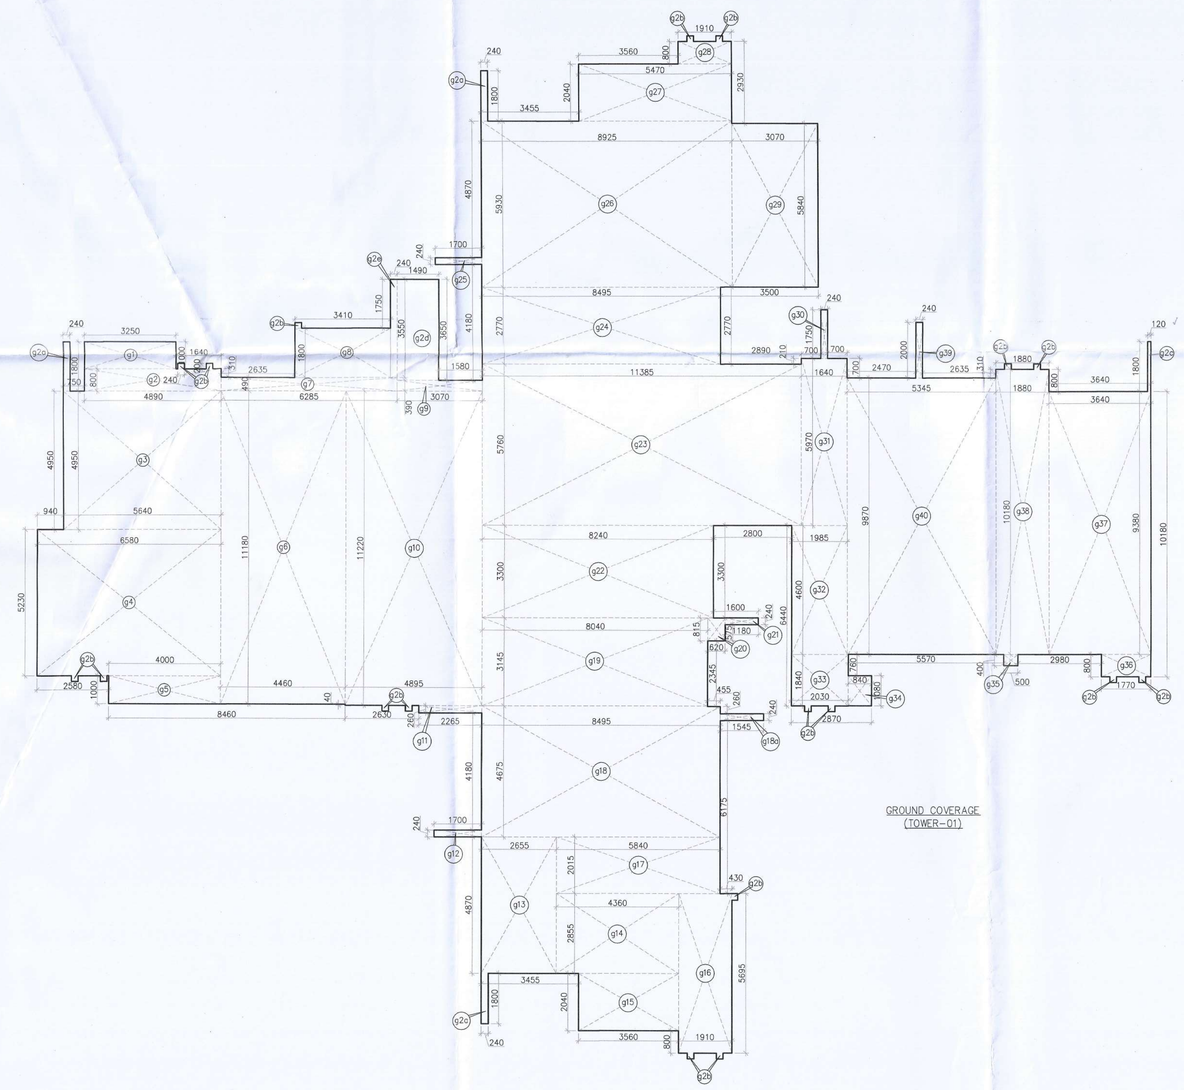

AREA CALCULATION OF GROUND COVERAGE (TOWER-1)

GROSS – A								
g1	1	X	3.250	X	1.000	=	3.250	SQM
g2	1	X	4.890	X	0.800	=	3.912	SQM
g2a	3	X	0.240	X	1.800	=	1.296	SQM
g2b	19	X	0.240	X	0.200	=	0.912	SQM
g2c	1	X	0.120	X	1.800	=	0.216	SQM
g3	1	X	5.640	X	4.950	=	27.918	SQM
g4	1	X	6.580	X	5.230	=	34.413	SQM
g5	1	X	4.000	X	1.000	=	4.000	SQM
g6	1	X	4.460	X	11.180	=	49.863	SQM
g7	1	X	9.265	X	0.490	=	3.090	SQM
g8	1	X	3.650	X	1.800	=	6.570	SQM
g9	1	X	3.070	X	0.390	=	1.197	SQM
g10	1	X	4.895	X	11.220	=	54.922	SQM
g11	1	X	2.265	X	0.260	=	0.589	SQM
g12	1	X	1.700	X	0.240	=	0.408	SQM
g13	1	X	2.655	X	4.870	=	12.930	SQM
g14	1	X	4.360	X	2.855	=	12.448	SQM
g15	1	X	3.560	X	2.040	=	7.262	SQM
g16	1	X	1.910	X	5.695	=	10.877	SQM
g17	1	X	5.840	X	2.015	=	11.766	SQM
g18	1	X	8.495	X	4.875	=	39.714	SQM
g18a	1	X	1.545	X	0.240	=	0.371	SQM
g19	1	X	8.040	X	3.145	=	25.286	SQM
g20	1	X	0.620	X	0.815	=	0.505	SQM
g21	1	X	1.180	X	0.240	=	0.283	SQM
g22	1	X	8.240	X	3.300	=	27.192	SQM
g23	1	X	11.385	X	5.760	=	65.578	SQM
g24	1	X	8.495	X	2.770	=	23.531	SQM
g25	1	X	1.700	X	0.240	=	0.408	SQM
g26	1	X	8.925	X	5.930	=	52.925	SQM
g27	1	X	5.470	X	2.040	=	11.159	SQM
g28	1	X	1.910	X	0.800	=	1.528	SQM
g29	1	X	3.070	X	5.840	=	17.929	SQM
g30	1	X	0.240	X	1.750	=	0.420	SQM
g31	1	X	1.640	X	5.970	=	9.791	SQM
g32	1	X	1.595	X	4.000	=	6.131	SQM
g33	1	X	2.030	X	1.840	=	3.735	SQM
g34	1	X	0.840	X	1.080	=	0.907	SQM
g35	1	X	0.500	X	0.400	=	0.200	SQM
g36	1	X	1.690	X	0.800	=	1.352	SQM
g37	1	X	3.640	X	8.380	=	34.143	SQM
g38	1	X	1.850	X	10.180	=	18.738	SQM
g39	1	X	0.240	X	2.000	=	0.480	SQM
g40	1	X	5.345	X	9.970	=	52.795	SQM
					TOTAL	=	646.453	SQM
TOTAL GROUND COVERAGE AREA (TOWER-1)						=	GROSS-A	
						=	646.453	SQM

AREA CALCULATION OF STILT /GROUND FLOOR (TOWER-1)

GROSS – A								
1	1	X	1.910	X	1.040	=	1.986	SQM
2	1	X	3.695	X	5.930	=	21.911	SQM
3	1	X	8.300	X	5.840	=	48.472	SQM
4	1	X	8.495	X	3.010	=	25.570	SQM
5	1	X	0.940	X	1.040	=	0.978	SQM
5a	1	X	1.490	X	0.900	=	1.341	SQM
5b	1	X	1.730	X	2.750	=	4.758	SQM
6	1	X	0.805	X	0.140	=	0.113	SQM
7	1	X	1.045	X	4.525	=	4.729	SQM
8	1	X	2.265	X	0.700	=	1.586	SQM
9	1	X	8.405	X	1.050	=	8.825	SQM
10	1	X	0.805	X	0.240	=	0.193	SQM
11	1	X	0.240	X	0.260	=	0.062	SQM
12	1	X	0.940	X	0.210	=	0.197	SQM
13	1	X	0.700	X	0.940	=	0.658	SQM
14	1	X	1.035	X	2.670	=	2.763	SQM
15	1	X	4.085	X	1.200	=	4.902	SQM
16	1	X	2.840	X	7.770	=	22.067	SQM
17	1	X	7.665	X	9.150	=	70.135	SQM
17a	1	X	4.200	X	1.740	=	7.308	SQM
18	1	X	2.400	X	0.240	=	0.576	SQM
19	1	X	0.860	X	0.940	=	0.808	SQM
20	1	X	1.320	X	1.020	=	1.346	SQM
21	1	X	5.775	X	2.020	=	11.666	SQM
22	1	X	0.240	X	0.260	=	0.062	SQM
23	1	X	0.475	X	0.240	=	0.114	SQM
24	2	X	1.080	X	1.080	=	2.333	SQM
25	2	X	1.880	X	1.040	=	3.910	SQM
26	1	X	1.640	X	1.040	=	1.705	SQM
27	2	X	0.500	X	0.840	=	0.640	SQM
28	1	X	0.240	X	0.260	=	0.062	SQM
29	1	X	1.770	X	1.040	=	1.841	SQM
30	1	X	5.040	X	3.095	=	15.599	SQM
31	1	X	0.240	X	0.580	=	0.139	SQM
32	1	X	3.455	X	5.950	=	20.557	SQM
33	1	X	5.470	X	4.895	=	26.776	SQM
34	1	X	1.910	X	0.800	=	1.528	SQM
					TOTAL	=	318.217	SQM
TOTAL FAR AREA OF STILT /GROUND FLOOR (TOWER-1)						=	GROSS-A	
						=	318.217	SQM
TOTAL NON FAR AREA OF GROUND FLOOR (TOWER-1)			=	GROUND COVERAGE	-	FAR AREA	=	NON FAR AREA
			=	652.263	-	318.217	=	334.046 SQM

DOOR WINDOW SCHEDULE

ITEM NO.	TAG.	DETAILS	SIZE				
			WIDTH	HEIGHT	SILL	LINTEL	FIRE RATING
1	SD1	SLIDING DOOR	2100	2450		2400	
2	SD2	SHAFT DOOR	600	2450	100	2400	
3	DW1	DOOR WINDOW	1350	2450		2400	
4	DW2	DOOR WINDOW	1650	2450		2400	
5	SW1	SLIDING WINDOW	2100	2450		2400	
6	SW2	SLIDING WINDOW	1300	2450		2400	
7	D	MAIN DOOR	1200	2450		2400	1 HR
8	D1B	DOOR	900	2150		2100	1 HR
9	D1	DOOR	900	2150		2100	
10	D1A	DOOR	1200	2450		2400	
12	D2	DOOR	750	2150		2100	
13	D4	DOOR – FHC	900	2050		2100	
14	D5	DOOR	2400	2450		2400	
15	D6	DOOR	2000	2450		2400	
16	FD1	FIRE DOOR	1200	2150		2400	2 HR
17	FD2	FIRE DOOR – ELEC. SHAFT	1200	2050	100	2100	2 HR
18	FD3	FIRE DOOR – ELV SHAFT	750	2050	100	2100	2 HR
19	FD4	FIRE DOOR – GARBAGE CHUTE	600	2050	100	2100	2 HR
20	FD5	FIRE DOOR–METER BORAD ROOM	1000	2050	100	2100	2 HR
21	W1	GLAZED LOUVERS	1250	2450	1200	2400	
22	V1	VENTILATOR	600	1200	1200	2400	
23	V2	VENTILATOR	450	1200	1200	2400	

Linetype	PLUMBING LEGEND:–
——→——	① 100# SOIL & VENT PIPE
——→——	①a 150# SOIL & VENT PIPE
——→——	② 100# WASTE & VENT PIPE
——→——	②a 100# PANTRY/KITCHEN WASTE & VENT PIPE
——→——	②b 100#/110# WASHING MACHINE WASTE WATER PIPE
——→——	③ 75#ANTI-SYPHONAGE PIPE
———	④ DOMESTIC WATER SUPPLY PIPE DN.TAKE
———	④a DOMESTIC WATER SUPPLY PIPE (HPN)
———	⑤ FLUSHING WATER SUPPLY PIPE DN.TAKE
———	⑥ DOMESTIC WATER SUPPLY RISER FOR O.H. TANK
———	⑦ FLUSHING WATER SUPPLY RISER FOR O.H. TANK
———	⑧ SOLAR HOT WATER SUPPLY LINE
———	⑨ 100# RAIN WATER PIPE FOR BALCONY
———	⑩ 100# RAIN WATER PIPE
———	⑪ 150# RAIN WATER PIPE

FIRE FIGHTING PIPE LEGEND:–	
A	150# FIRE HYDRANT PIPE FOR UP TO 45M.
A1	150# FIRE HYDRANT PIPE FOR ABOVE 45M.
B	150# SPRINKLER PIPE FOR UP TO 45M.
B1	150# SPRINKLER PIPE ABOVE 45M.
C	80# DRAIN PIPE
FHC	FIRE HOSE CABINET

SANCTIONED
TO BE READ WITH THIS OFFICE
MEMO NO.:
DATED :

Note :–

1. BUILDING HAS AUTOMATIC SPRINKLER SYSTEM WHEREVER REQUIRED BY NBC.
2. BUILDING WILL BE DESIGNED (STRUCTURES) AS PER RELEVENT IS CODES FOR EARTH QUAKE RESISTANCE.
3. ALL TOILET & KITCHEN HAVE PERMANENT VENTILATION /EXHAUST
4. ALL BUILDINGS ARE NATURALLY VENTILATED AND WHERE EVER REQUIRED MECHANICAL VENTILATION IS PROPOSED WITH 100% POWER BACKUP.

PROJECT

PROPOSED GROUP HOUSING COLONY (MIX LAND USE) UNDER TOD ZONE (90% GH COMPONENT & 10% COMMERCIAL COMPONENT) ON THE AREA 14.53125 ACRE (0.95625+13.575) LICENCE NO. 100 OF 08/05/2023, DATED 08/05/2023, SECTOR -90, GURUGRAM, BEING DEVELOPED BY PARDOS CRAFT HOMES PVT. LTD.

CLIENT

PARDOS CRAFT HOMES PVT LTD.

10, Vishnu Digamber Marg, Rouse Avenue, Mata Sundari Railway Colony, Mandi House, New Delhi, Delhi, 110002

DESIGN ARCHITECT

RSP Design consultants (India) Pvt. Ltd.
103, First Floor, Bestech Business Tower, Sector: 48, Sohna Road Gurgaon, 122018, India TEL: 4706868 FAX: 4706818
HEAD OFFICE:NO.30, MUSEUM ROAD, BANGALORE–560 001
TEL: 25596868 FAX:25596818
EMAIL: rsp@rspindia.net ; www.rspindia.net

ASSOCIATE ARCHITECT

RSMS ARCHITECTS PVT. LTD.
69,Nora Niwas Bhawani Kunj
(Behind D2), Vasant Kunj,
New Delhi–110070.
Tel.: 011–26898616,26898617
www.rsms–arch.com

S.T.P.(HQ) Member Secretary B.P.A.C. | S.T.P.(G) Member B.P.A.C. | CHIEF (HP) Chairman B.P.A.C.
DTP(HQ) | ATP(HQ)
AD | PA | ATP

Checked and found ok for Public Health (Internal) Service only subject to comments in in forwarding letter No. 17467 dt 31/6/2024
Ram Avtar Bass JD(HQ)
Superintending Engineer (HQ) for Chief Engineer (I) HSVP, Panchkula

ARCHITECT'S SEAL & SIGNATURE	OWNER'S SEAL & SIGNATURE
	For Pardos Craft Homes Pvt. Ltd. Director/Authorised Signatory

JUNE.–2024 | Scale : 1:100


Drawing Title:– STILT/GROUND FLOOR PLAN & GROUND/STILT,GROUND COVERAGE AREA (TOWER-1)


Drawing No:– T–01

N

3–17122024


A1–14

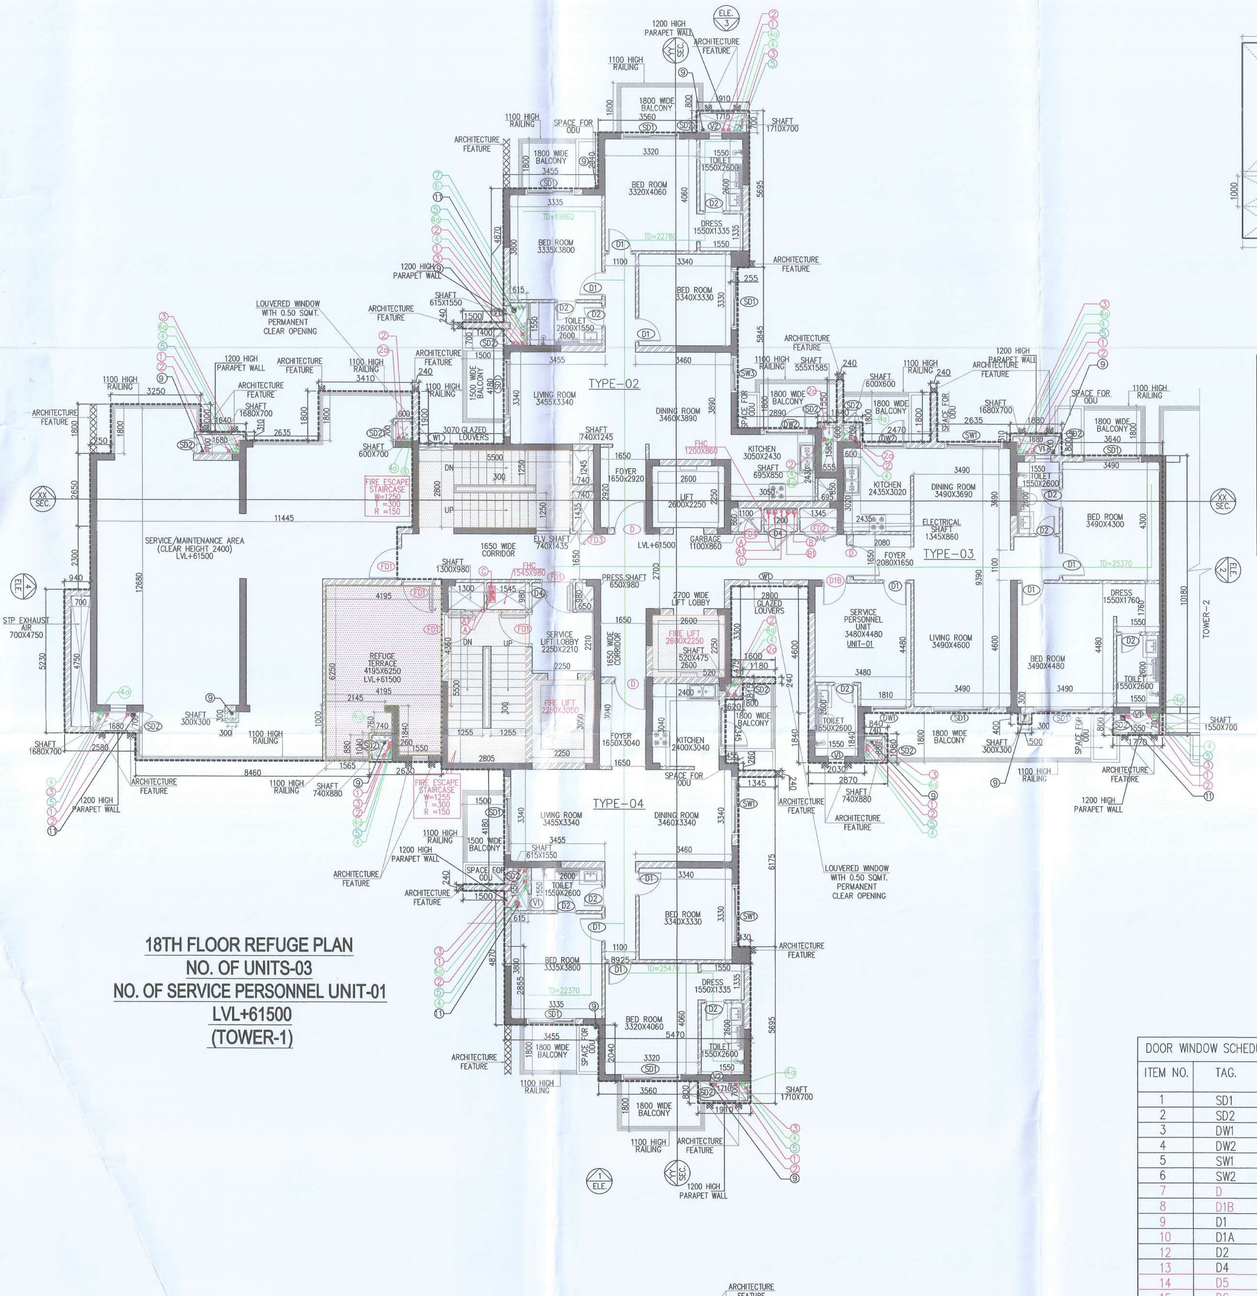


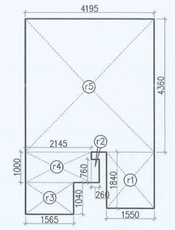


REFUGE AREA CALCULATION - 18TH (TOWER - 1)								
GROSS - A								
r1	=	1	X	1.680	X	1.840	=	2.852 SQM
r2	=	1	X	0.260	X	0.740	=	0.138 SQM
r3	=	1	X	0.260	X	0.740	=	0.138 SQM
r4	=	1	X	2.145	X	1.000	=	2.145 SQM
r5	=	1	X	4.195	X	4.300	=	18.290 SQM
						TOTAL	=	25.112 SQM
GROSS AREA OF 18TH FLOOR (TOWER -1)	=	433.954	SQM					
GROSS AREA OF 19th FLOOR (TOWER -1)	=	557.206	SQM					
TOTAL	=	991.160	SQM					
REFUGE AREA REQUIRED	=	991.160X3.3/12.5	=	ADDITIONAL SPACE TO ACCOMMODATE ONE WHEEL CHAIR SPACE				
	=	33.788	+	0.9				
	=	34.688	SQM					
REFUGE AREA PROVIDED	=	25.112	SQM					

DOOR WINDOW SCHEDULE							
ITEM NO.	TAG.	DETAILS	SIZE				FIRE RATING
			WIDTH	HEIGHT	SILL	LINTEL	
1	SD1	SLIDING DOOR	2100	2450		2400	
2	SD2	SHAFT DOOR	600	2450	100	2400	
3	DW1	DOOR WINDOW	1350	2450		2400	
4	DW2	DOOR WINDOW	1650	2450		2400	
5	SW1	SLIDING WINDOW	2100	2450		2400	
6	SW2	SLIDING WINDOW	1300	2450		2400	
7	D	MAIN DOOR	1200	2450		2400	1 HR
8	D1B	DOOR	900	2150		2100	1 HR
9	D1	DOOR	900	2150		2100	
10	D1A	DOOR	1200	2450		2400	
12	D2	DOOR	750	2150		2100	
13	D4	DOOR - FHC	900	2050		2100	
14	D5	DOOR	2400	2450		2400	
15	D6	DOOR	2000	2450		2400	
16	FD1	FIRE DOOR	1200	2150		2400	2 HR
17	FD2	FIRE DOOR - ELEC. SHAFT	1200	2050	100	2100	2 HR
18	FD3	FIRE DOOR - ELV SHAFT	750	2050	100	2100	2 HR
19	FD4	FIRE DOOR - GARBAGE CHUTE	600	2050	100	2100	2 HR
20	FD5	FIRE DOOR-AFTER BORAD ROOM	1000	2050	100	2100	2 HR
21	W1	GLAZED LOUVERS	1250	2450	1200	2400	
22	V1	VENTILATOR	600	1200	1200	2400	
23	V2	VENTILATOR	450	1200	1200	2400	

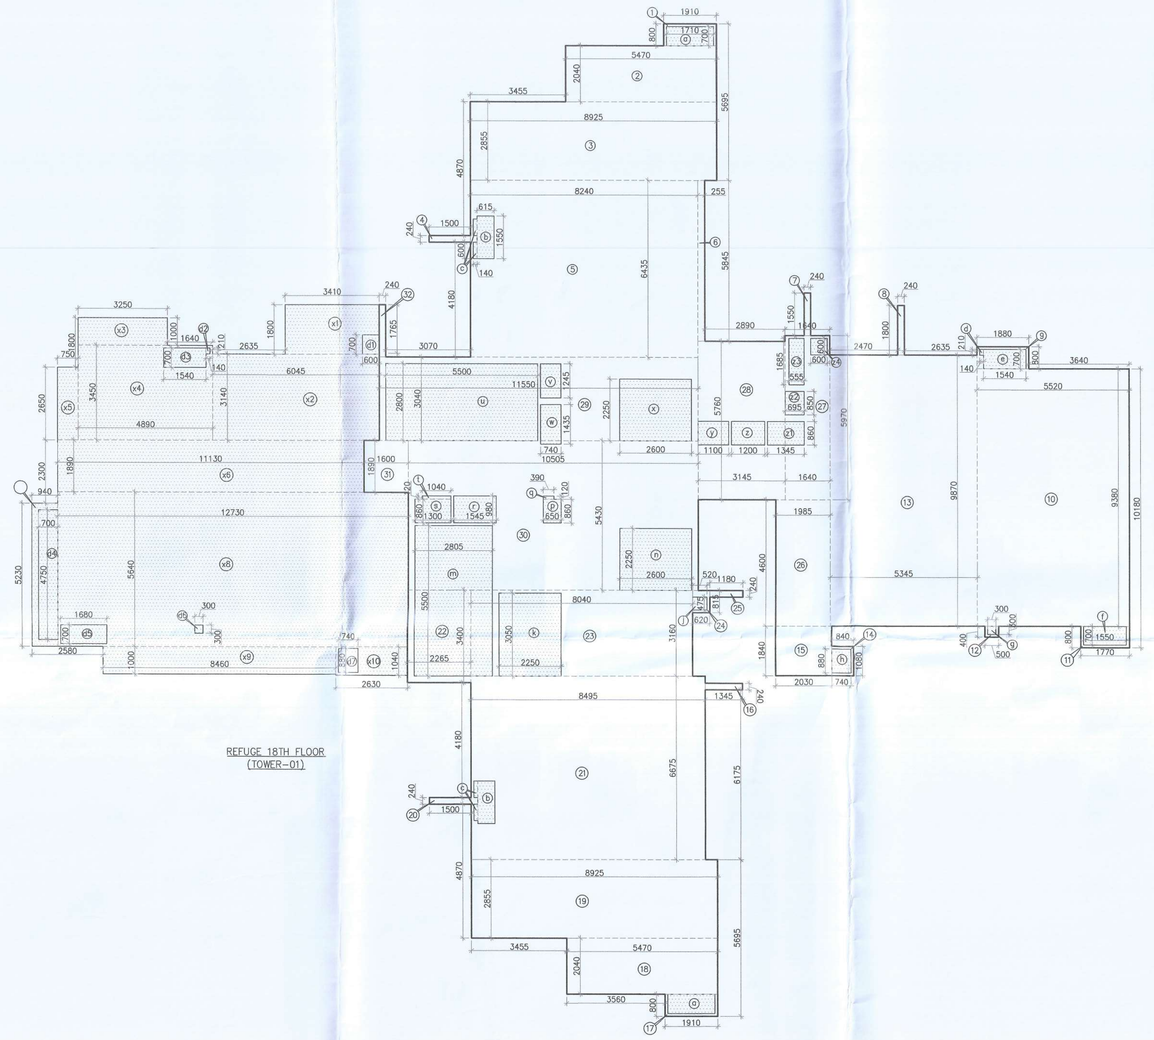

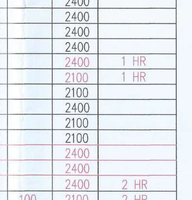

AREA OF SERVICE PERSONNEL (UNIT-01)								
GROSS - 01								
1a	=	1	X	1.550	X	1.840	=	2.852 SQM
1b	=	1	X	3.480	X	4.480	=	15.590 SQM
						TOTAL	=	18.442 SQM

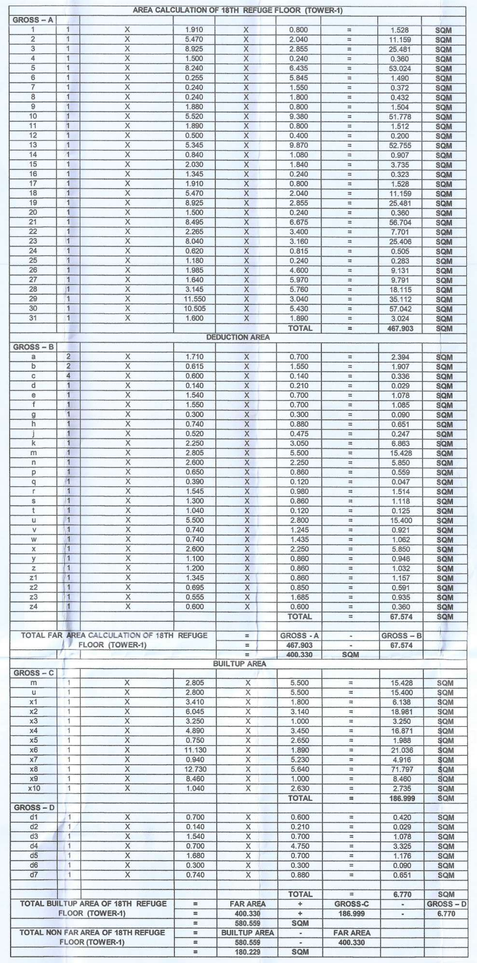

AREA CALCULATION OF 18TH REFUGE FLOOR (TOWER-1)								
GROSS - A								
1	1	X	1.910	X	0.800	=	1.528	SQM
2	1	X	5.475	X	2.040	=	11.169	SQM
3	1	X	9.930	X	2.850	=	28.481	SQM
4	1	X	1.360	X	0.240	=	0.326	SQM
5	1	X	5.345	X	0.870	=	4.650	SQM
6	1	X	0.250	X	6.640	=	1.660	SQM
7	1	X	0.240	X	1.550	=	0.372	SQM
8	1	X	0.240	X	1.800	=	0.432	SQM
9	1	X	1.880	X	0.800	=	1.504	SQM
10	1	X	9.520	X	9.360	=	81.779	SQM
11	1	X	1.865	X	0.900	=	1.678	SQM
12	1	X	0.500	X	0.400	=	0.200	SQM
13	1	X	5.345	X	9.870	=	52.757	SQM
14	1	X	0.240	X	1.550	=	0.372	SQM
15	1	X	2.050	X	1.840	=	3.772	SQM
16	1	X	1.345	X	0.240	=	0.323	SQM
17	1	X	1.910	X	0.800	=	1.528	SQM
18	1	X	5.470	X	2.040	=	11.159	SQM
19	1	X	9.925	X	2.850	=	28.461	SQM
20	1	X	1.905	X	0.240	=	0.390	SQM
21	1	X	9.495	X	6.870	=	58.704	SQM
22	1	X	2.265	X	3.400	=	7.701	SQM
23	1	X	0.240	X	1.550	=	0.372	SQM
24	1	X	0.650	X	0.910	=	0.856	SQM
25	1	X	1.190	X	0.240	=	0.283	SQM
26	1	X	1.865	X	4.600	=	8.151	SQM
27	1	X	1.640	X	5.970	=	9.791	SQM
28	1	X	3.145	X	5.760	=	18.115	SQM
29	1	X	11.550	X	3.040	=	35.112	SQM
30	1	X	10.505	X	5.430	=	57.042	SQM
31	1	X	1.800	X	1.800	=	3.024	SQM
					TOTAL	=	462.903	SQM
				DEDUCTION AREA				
GROSS - B								
a	2	X	1.710	X	0.700	=	2.394	SQM
b	2	X	0.815	X	1.550	=	1.907	SQM
c	1	X	0.600	X	0.140	=	0.336	SQM
d	1	X	0.140	X	0.210	=	0.029	SQM
e	1	X	1.540	X	0.700	=	1.078	SQM
f	1	X	1.980	X	0.700	=	1.386	SQM
g	1	X	1.980	X	0.700	=	1.386	SQM
h	1	X	0.740	X	0.900	=	0.667	SQM
i	1	X	0.520	X	0.475	=	0.247	SQM
k	1	X	2.200	X	3.090	=	6.800	SQM
m	1	X	2.805	X	6.500	=	18.236	SQM
n	1	X	2.600	X	2.250	=	5.850	SQM
p	1	X	0.650	X	0.860	=	0.559	SQM
q	1	X	0.300	X	0.120	=	0.047	SQM
r	1	X	1.545	X	0.680	=	1.514	SQM
s	1	X	1.545	X	0.680	=	1.514	SQM
t	1	X	1.040	X	0.120	=	0.125	SQM
u	1	X	5.500	X	2.800	=	15.400	SQM
v	1	X	0.740	X	1.245	=	0.921	SQM
w	1	X	0.740	X	1.435	=	1.062	SQM
x	1	X	2.600	X	2.250	=	5.850	SQM
y	1	X	1.100	X	0.860	=	0.946	SQM
z	1	X	1.200	X	0.860	=	1.032	SQM
z1	1	X	1.345	X	0.680	=	0.187	SQM
z2	1	X	1.345	X	0.680	=	1.187	SQM
z3	1	X	0.555	X	1.600	=	0.888	SQM
z4	1	X	0.600	X	0.600	=	0.360	SQM
					TOTAL	=	87.874	SQM
TOTAL FAR AREA CALCULATION OF 18TH REFUGE FLOOR (TOWER-1)				=	GROSS - A	-	GROSS - B	
				=	462.903	-	87.874	
				=	466.329	SQM		
			BUILTUP AREA					
GROSS - C								
m	1	X	2.805	X	5.500	=	15.428	SQM
u	1	X	2.800	X	5.500	=	15.400	SQM
x1	1	X	3.470	X	1.800	=	6.138	SQM
x2	1	X	6.045	X	3.140	=	18.981	SQM
x3	1	X	9.330	X	1.000	=	9.330	SQM
x4	1	X	4.890	X	3.450	=	16.871	SQM
x5	1	X	0.750	X	2.650	=	1.988	SQM
x6	1	X	11.130	X	1.890	=	21.036	SQM
x7	1	X	12.730	X	5.640	=	71.797	SQM
x8	1	X	12.730	X	5.640	=	71.797	SQM
x9	1	X	8.450	X	1.000	=	8.450	SQM
x10	1	X	1.040	X	2.650	=	2.756	SQM
					TOTAL	=	186.999	SQM
GROSS - D								
d1	1	X	0.700	X	0.800	=	0.420	SQM
d2	1	X	0.140	X	0.210	=	0.029	SQM
d3	1	X	1.540	X	0.700	=	1.078	SQM
d4	1	X	1.980	X	0.700	=	1.386	SQM
d5	1	X	1.680	X	0.700	=	1.176	SQM
d6	1	X	0.300	X	0.300	=	0.090	SQM
d7	1	X	0.740	X	0.880	=	0.651	SQM
					TOTAL	=	6.770	SQM
TOTAL BUILTUP AREA OF 18TH REFUGE FLOOR (TOWER-1)	=	FAR AREA	+	GROSS-C	-	GROSS - D		
	=	466.329	+	186.999	-	6.770		
	=			SQM				
TOTAL NON FAR AREA OF 18TH REFUGE FLOOR (TOWER-1)	=	BUILTUP AREA	-	FAR AREA				
	=	186.999	-	466.329				
	=	186.229	SQM					

MUMTY AREA (TOWER-01)								
GROSS - A								
m1	1	X	6.820	X	3.380	=	23.052	SQM
m2	1	X	5.775	X	8.540	=	49.309	SQM
					TOTAL	=	72.439	SQM

Linetype	PLUMBING LEGEND:-	
	12	100ø SOIL & VENT PIPE
	12a	150ø SOIL & VENT PIPE
	2	100ø WASTE & VENT PIPE
	2a	100ø PANTRY/KITCHEN WASTE & VENT PIPE
	2b	100ø/110ø WASHING MACHINE WASTE WATER PIPE
	3	75øANTI-SYPHONAGE PIPE
	5	DOMESTIC WATER SUPPLY PIPE DN.TANK
	5a	DOMESTIC WATER SUPPLY PIPE (HPN)
	6	FLUSHING WATER SUPPLY PIPE DN.TANK
	6a	DOMESTIC WATER SUPPLY RISER FOR O.H. TANK
	7	FLUSHING WATER SUPPLY RISER FOR O.H. TANK
	8	SOLAR HOT WATER SUPPLY LINE
	9	100ø RAIN WATER PIPE FOR BALCONY
	10	100ø RAIN WATER PIPE
	11	150ø RAIN WATER PIPE

FIRE FIGHTING PIPE LEGEND:-	
A	150ø FIRE HYDRANT PIPE FOR UP TO 45M.
A1	150ø FIRE HYDRANT PIPE FOR ABOVE 45M.
B	150ø SPRINKLER PIPE FOR UP TO 45M.
B1	150ø SPRINKLER PIPE ABOVE 45M.
C	80ø DRAIN PIPE
FHC	FIRE HOSE CABINET

Note :-

1. BUILDING HAS AUTOMATIC SPRINKLER SYSTEM WHEREVER REQUIRED BY NBC.
2. BUILDING WILL BE DESIGNED (STRUCTURES) AS PER RELEVENT IS CODES FOR EARTH QUAKE RESISTANCE.
3. ALL TOILET & KITCHEN HAVE PERMANENT VENTILATION /EXHAUST
4. ALL BUILDINGS ARE NATURALLY VENTILATED AND WHERE EVER REQUIRED MECHANICAL VENTILATION IS PROPOSED WITH 100% POWER BACKUP.

PROJECT

PROPOSED GROUP HOUSING COLONY (MIX LAND USE) UNDER TOD ZONE (80% GH COMPONENT & 10% COMMERCIAL COMPONENT) ON THE AREA 14.53125 ACRE (0.95625+13.575) LICENCE NO. 100 OF 08/05/2023, DATED 08/05/2023, SECTOR -90, GURUGRAM, BEING DEVELOPED BY PARDOS CRAFT HOMES PVT. LTD.

CLIENT

PARDOS CRAFT HOMES PVT LTD.
10, Vishnu Digamber Marg, Rouse Avenue, Mata Sundari Railway Colony, Mandi House, New Delhi, Delhi, 110002

DESIGN ARCHITECT

RSP
RSP Design consultants (India) Pvt. Ltd.
103, First Floor, Bestech Business Tower, Sector: 48, Sohna Road Gurgaon, 122018, India TEL: 4706868 FAX: 4706818
HEAD OFFICE:NO.30, MUSEUM ROAD, BANGALORE- 560 001
TEL: 25596868 FAX:25596818
EMAIL: rsp@rspindia.net ; www.rspindia.net

ASSOCIATE ARCHITECT

RSMS ARCHITECTS PVT. LTD.
69,Nora Niwas Bhawani Kunj (Behind D2), Vasant Kunj, New Delhi-110070.
Tel.:011-26898616,26898617
www.rsms-arch.com

S.T.P.(HQ) Member Secretary B.P.A.C. | S.T.P.(D) Member B.P.A.C. | C.T.P.(HR) Chairman B.P.A.C.
DTP(HQ) | DTP(HQ) Chairman BPAC | APD(HQ)
AD | FA | ATP
Ram Avtar Bassi JDP(HQ)

Checked and found ok for P...ic Health (Internal) Service only subje... ...commends in in forwarding letter No. 14749 dtd. 31/05/2021

Superintending Engineer (HQ) for Chief Engineer HSVP, Panchkula

SANCTIONED TO BE READ WITH THIS OFFICE MEMO NO.: DATED :

ARCHITECT'S SEAL & SIGNATURE	OWNER'S SEAL & SIGNATURE
	For Pardos Craft Homes Pvt. Ltd. Director/Authorised Signatory

JUNE.-2024	Scale : 1:100	
Drawing Title:- 18TH FLOOR REFUGE, TERRACE & WATER TANK LEVEL FLOOR PLAN & 18TH REFUGE & MUMTY AREA (TOWER-1)		Drawing No:- T1-03
N		1-17072024