

NOTE :
- ALL KITCHENS WILL HAVE PROVISION OF EXHAUST FAN.
- ALL TOILETS WILL HAVE PERMANENT VENTILATORS 0.30 Sq. Mt.

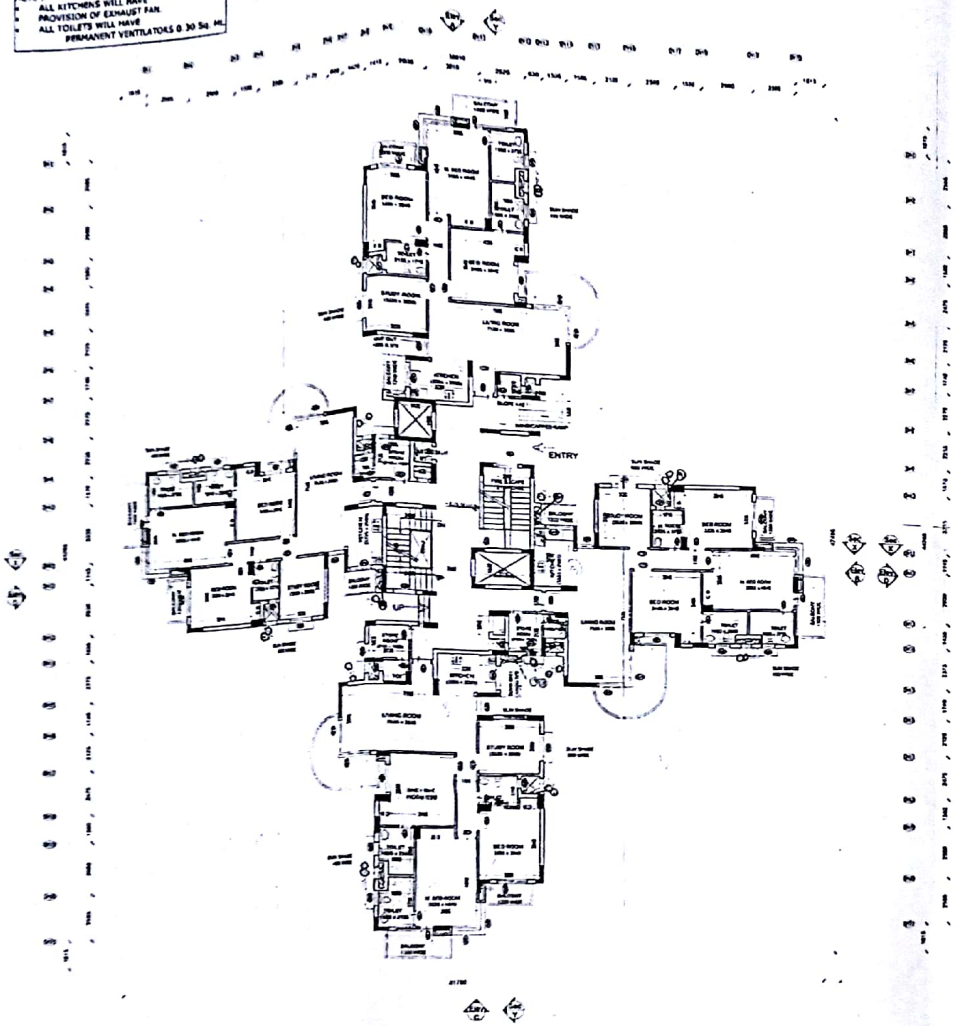

GROUND FLOOR LEVEL PLAN

PLUMBING LEGEND

S.NO.	SYMBOL	DESCRIPTION
1		100mm DIA SOIL PIPE
2		100mm DIA WASTE WATER PIPE
		50mm DIA DOMESTIC WATER SUPPLY PIPE
		50mm DIA FLUSH WATER SUPPLY PIPE
5		100mm DIA RAIN WATER DOWN PIPE
6		75mm DIA VENT PIPE

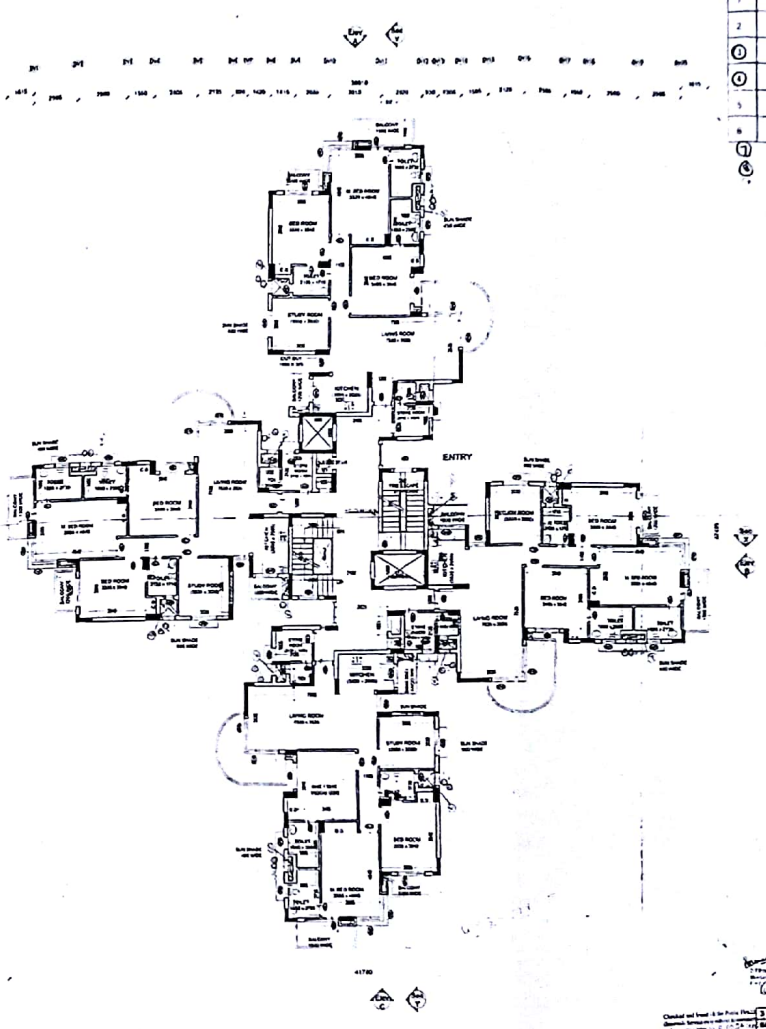

TYPICAL FLOOR LEVELPLAN

SANCTIONED

3 BED +STUDY SHIT

SCHEDULE OF OPENINGS

Type	Size	Qty.	Remarks
D1	900 x 2100	1	Flush Door
D2	1200 x 2100	1	Flush Door
D3	1000 x 2100	1	Flush Door
D4	750 x 2100	1	Flush Door
D5	600 x 2100	1	Flush Door
D6			
D7	1200 x 2100	1	Flush Door
D8	1500 x 2100	1	Flush Door
D9	2475 x 2100	1	Flush Door
D10			
D11	1200 + 1200 x 2100	1	Flush Door
D12	2200 x 2100	1	Flush Door
D13	1200 x 2100	1	Flush Door
D14	1200 x 2100	1	Flush Door
D15	2475 x 2100	1	Flush Door
D16	750 x 2100	1	Flush Door
D17	900 x 2100	1	Flush Door

CLIENT NAME AND ADDRESS: Espire Infrastructure Corp. Ltd.	SCALE: 1 : 100 (on A0)	DRG. NO.: A - 01/07	AREA:
PROJECT NAME AND ADDRESS: "HAMILTON HEIGHTS" Group Housing, Sector - 37, FARIDABAD	DEALT:	CHECKED:	DRAWING TITLE: FLOOR PLAN
	DATE: 29/11/2013	REVISION:	

DRAWING TYPE: SANCTION DRAWING TOWER A


ARCHITECT: DESIGN FORUM INTERNATIONAL
Address : K-47 , KAILASH COLONY , NEW DELHI -48
: 011-46556600 , Fax - 46556601

NORTH:


OWNER'S SIGNATURE:

ARCHITECT'S SIGNATURE:

Scanned by CamScanner

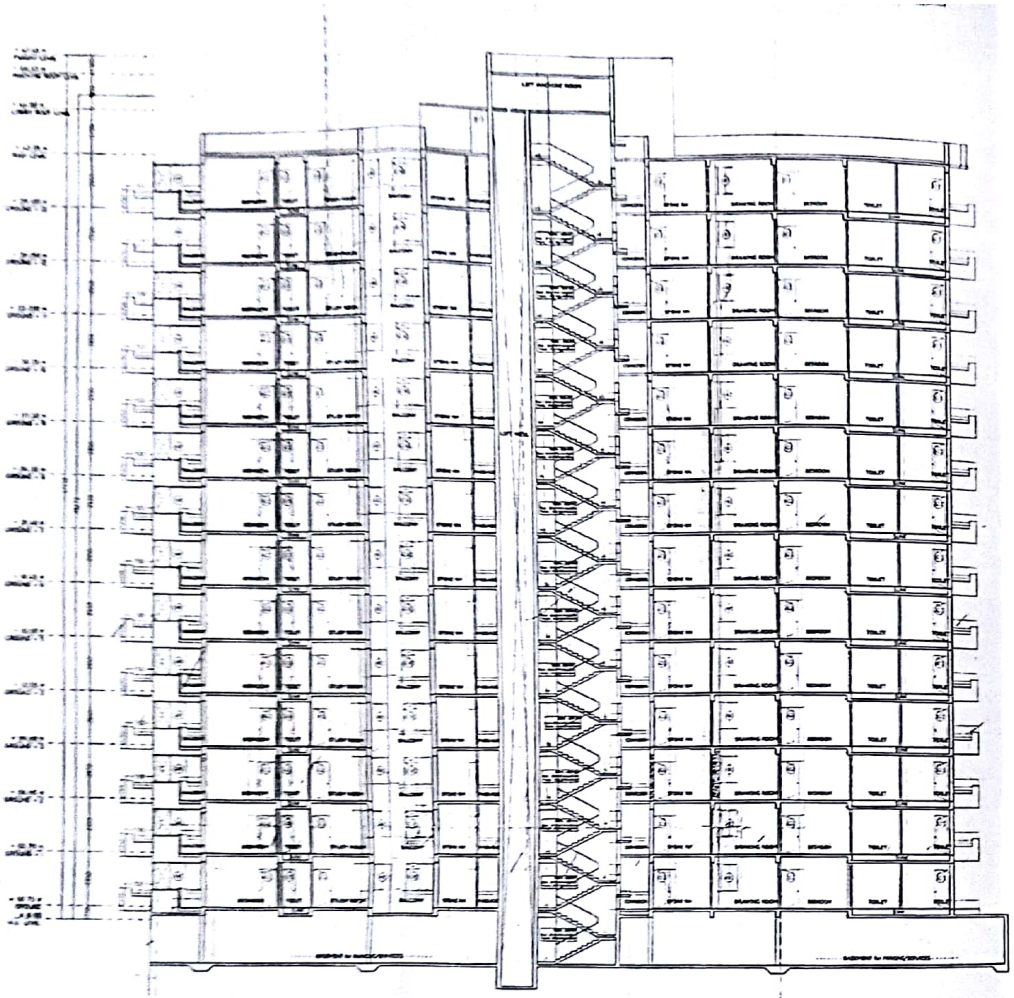


Section at Y - Y

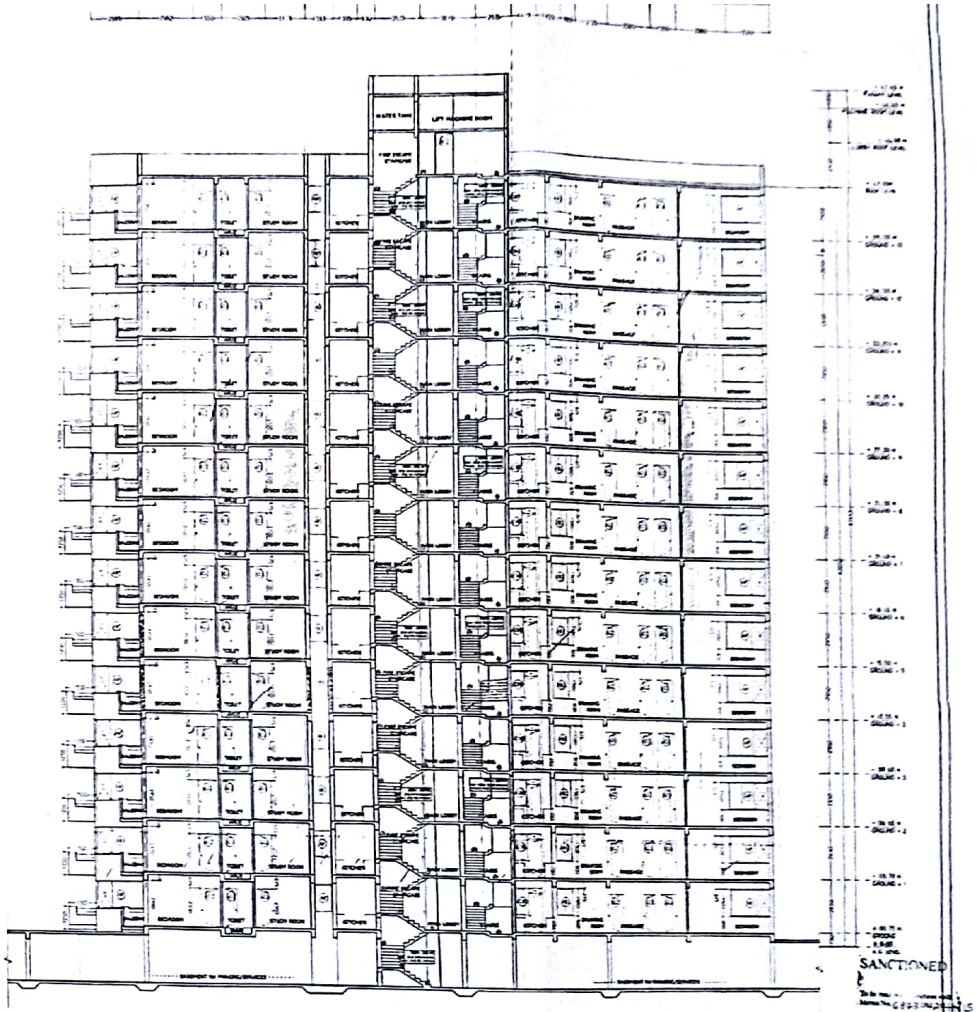

Section at X - X


CLIENT NAME AND ADDRESS: Espire Infrastructure Corp. Ltd.	SCALE: 1:200 (ON A2) 1:100 (ON A0)	DRG. NO.: A - 04/07	AREA:	DRAWING TYPE: SANCTION DRAWING TOWER A	ARCHITECT: DESIGN FORUM INTERNATIONAL Address : K-47 , KAILASH COLONY , NEW DELHI -48 : 011-46556600 , Fax - 46556601	ARCHITECT'S SIGNATURE:	OWNER'S SIGNATURE:
PROJECT NAME AND ADDRESS: "HAMILTON HEIGHTS" Group Housing, Sector - 37, FARIDABAD	DEALT:	CHECKED:	DRAWING TITLE: SECTIONS				
	DATE: 29/11/2013	REVISION:					

Scanned by CamScanner

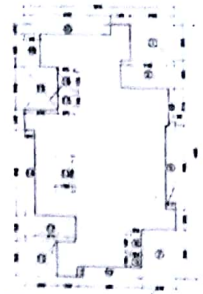


GROUND FLOOR CORE




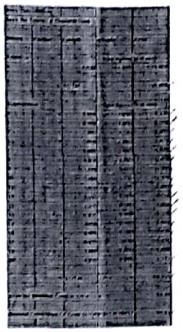



TYPICAL FLOOR CORE

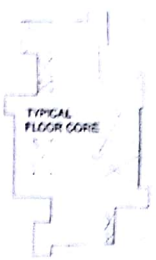


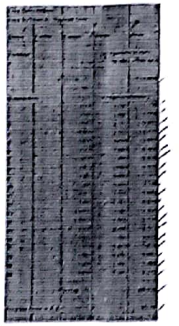




3 BHK + study Flat (UNIT)



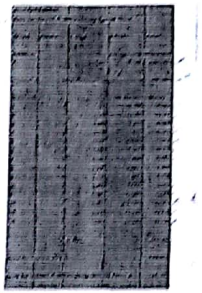

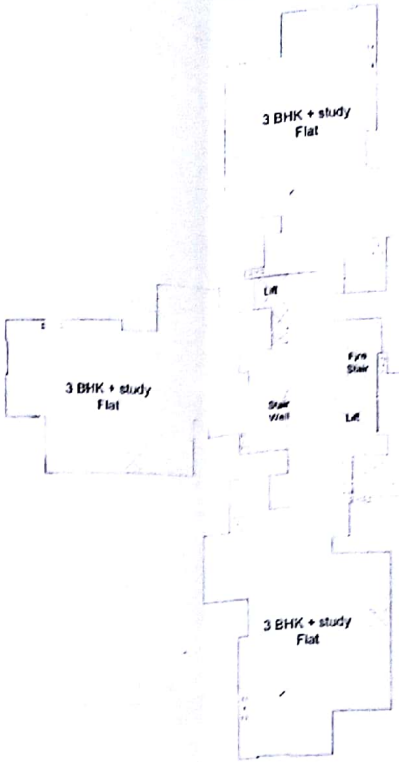

TYPICAL FLOOR PROFILE
TOWER A

AREA OF TOWER A =
4(Area of 3BHK +Study)
+ Area of Core
= (134.296 x 4) + 63.28
= 600.46 Sqm

AREA OF Typical Floor
= 600.46 Sqm

GROUND FLOOR PROFILE
TOWER A

AREA OF TOWER A =
4(Area of 3BHK +Study)
+ Area of Core
= (134.296 x 4) + 83.57=620.75 Sqm

AREA OF Ground
= 620.75 Sqm

=AREA OF GROUND COVERAGE
= (134.296 x 4) + 88.83= 626.01 Sqm

SANCTIONED

Client Name and Address: Supertech Expire Infrastructures Corp. Ltd.	SCALE: 1 : 100 (on A0)	DRG. NO.: A - 0707	AREA:	DRAWING TYPE: SANCTION DRAWING TOWER A	ARCHITECT: DESIGN FORUM INTERNATIONAL	NORTH	OWNER'S SIGNATURE
Project Name and Address: "HABBL TEAR HEIGHTS" Group Housing, Sector - 87, FARIDABAD	DRAWN	CHECKED	DRAWING TITLE: AREA CHART		Address: K-47, KALKAJI COLONY, NEW DELHI 48		ARCHITECT'S SIGNATURE
	DATE: 25/11/2013	REVISION					

Scanned by CamScanner