(15)

KEY PLAN:1

TO BE READ WITH THIS OFFICE MEMO NO.:
DATED :

REAR ELEVATION

LEFT ELEVATION

RIGHT ELEVATION

FRONT ELEVATION

This is a "PROVISIONAL BUILDING PLAN" approved only for the purpose of inviting Objections from the general public

DDT(HQ) MEMBER BPAC

STP[SO] Member Boundary BPAC

STP[SO] Member BPAC

DTP(HQ) Chairman BPAC

Consultant Architect


DTP (HQ)

P.A. ATP(HQ)

JD. Ram Avtar Bassi JD(HQ)



FRONT ELEVATION

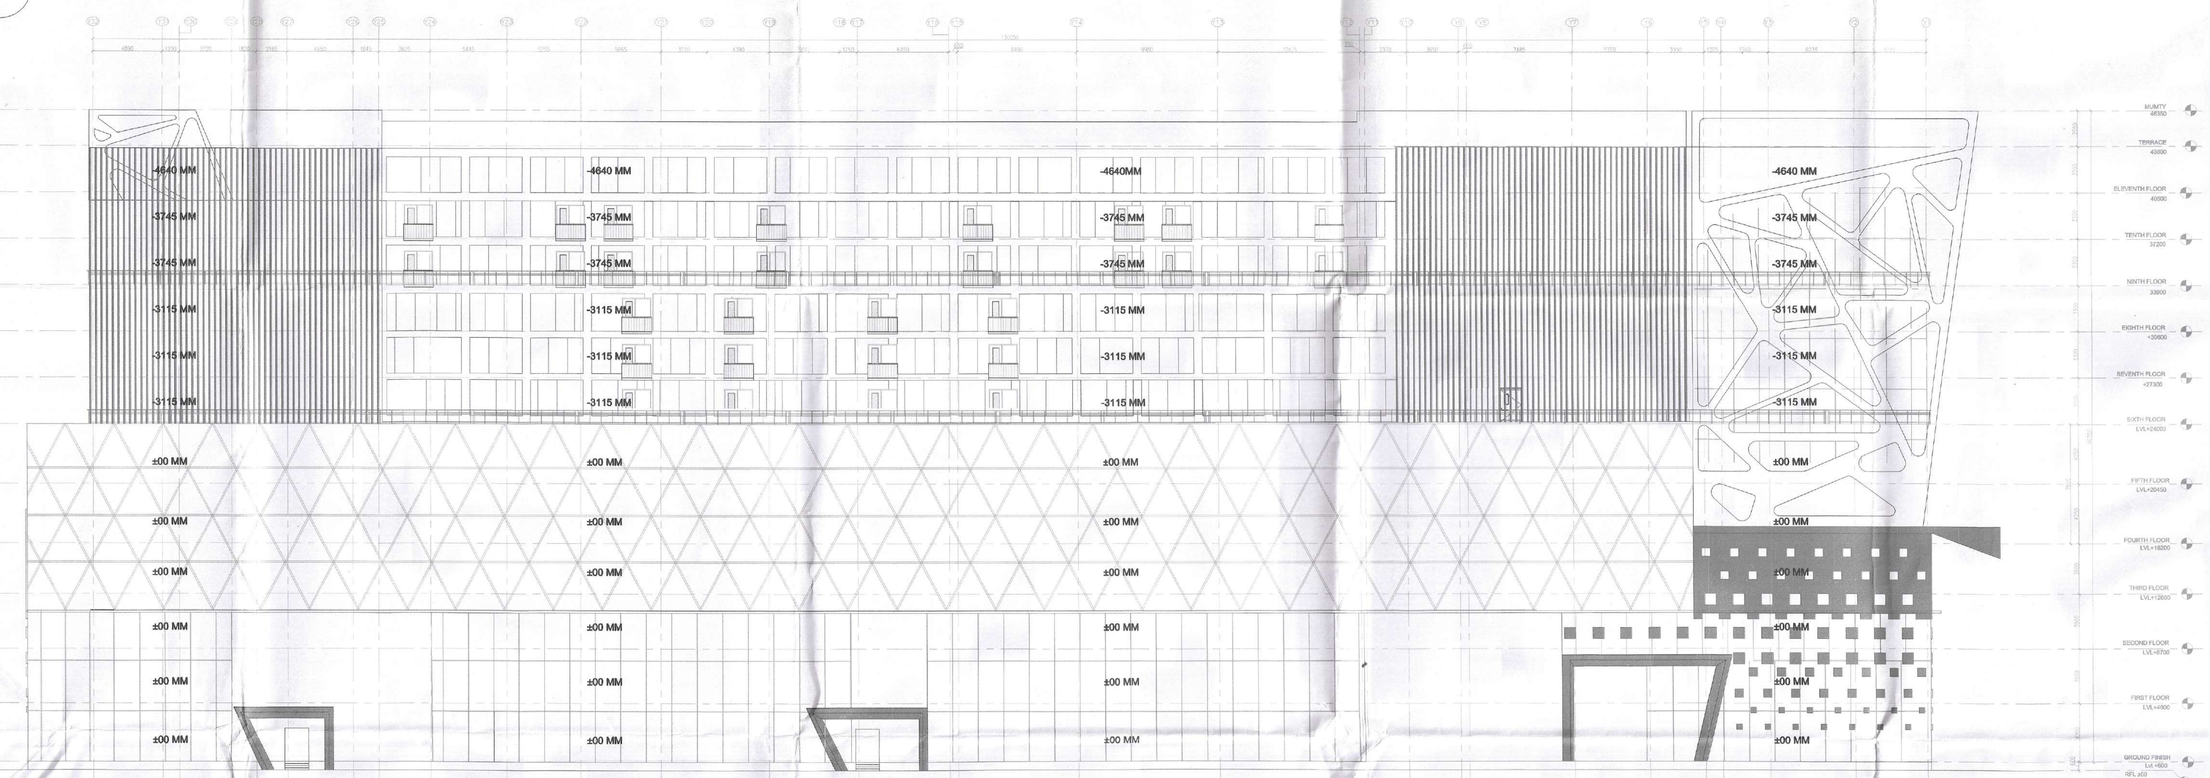

REAR ELEVATION

PROJECT:

REVISED BUILDING PLAN FOR COMMERCIAL COLONY AREA MEASURING 2.625 ACRES IN SECTOR 34, SOHNA BEING DEVELOP BY SMT. MONIKA RAIZADA W/O SH. NAVEEN RIZADA IN COLLABORATION WITH NAVI ESTATES LLP. (LICENCE NO 79. OF 2018 DATED 17/11/2018)

CLIENT:

NAVI ESTATES, LLP
NEW DELHI

GENERAL NOTES:

1. All dimensions are in MM
2. Only written dimensions should be followed.
3. All dimensions should be checked and verified before execution,inconsistency if any should be brought to the notice of the architect.

REVISION SCHEDULE:

SNO	NOTES	DATED

OWNER SIG:

For Navi Estates LLP

ARCHITECT SIG:

COUNCIL OF ARCHITECTURE

DRAWING TITLE:

REAR & FRONT ELEVATION

BUILDING TYPE:

COMMERCIAL

STHAPATI ASSOCIATES (P) LTD.
architects,interior designers, landscape consultants, & project consultants.
Lucknow Studio: 1/24, Vipul Khand, Gomti Nagar, Lucknow Ph no.0522 - 4027793
Delhi Studio: T - 34/ 702, Common Wealth Games Village, Delhi - 110092 Ph no. 011 - 21211409

DRAWING NO: AR-LF-19-11

DATE: 29/10/2023

SCALE: 1:200

NORTH: N