AREA CALCULATION OF BASEMENT-01												
NO.	A		B		C				s	A)(S-B)(S-C)	Area	
GROSS - M												
d9	0.385	+	2.100	+	2.245	/	2	=	2.365	0.149	0.386	SQM
d10	1.075	+	1.870	+	2.245	/	2	=	2.595	1.001	1.000	SQM
d11	1.075	+	1.375	+	1.685	/	2	=	2.0675	0.544	0.737	SQM
									TOTAL	=	2.124	SQM


ARC AREA GROSS - N										DEDUCTION														
d1a	=	1	X	3.14	x	1.710	x	1.710	x	59	\	360	-	0.5	x	1.710	-	0.225	x	1.685	=	0.254	sqm.
d1b	=	1	X	3.14	x	0.485	x	0.485	x	47	\	360	-	0.5	x	0.485	-	0.040	x	0.385	=	0.011	sqm.
																				TOTAL	=	0.264	SQM

TOTAL GREEN AREA	=	GROSS – A	+	GROSS – B	+	GROSS – C	+	GROSS – D	+	GROSS – E	-	GROSS – F	-	GROSS – G	-	GROSS – H	-	GROSS – J	-	GROSS – I	-	GROSS – M	-	GROSS – N
	=	4183.733	+	1286.278	+	853.098	+	4069.960	+	856.578	-	344.993	-	57.525	-	201.686	-	226.614	-	36.893	-	2.124	-	0.264
GROSS –1	=	10379.548	SQM																					


DEDUCTION GREEN AREA									
GROSS - I									
d	=	1	X	1.400	X	1.000	=	1.400	SQM
d1	=	1	X	1.300	X	0.255	=	0.332	SQM
d2	=	1	X	2.455	X	3.000	=	7.365	SQM
d3	=	0.5	X	(1.305+1.475)	X	0.650	=	0.904	SQM
d4	=	1	X	0.650	X	1.475	=	0.959	SQM
d5	=	1	X	0.900	X	2.400	=	2.160	SQM
d6	=	1	X	1.850	X	3.340	=	6.179	SQM
d7	=	1	X	0.900	X	2.400	=	2.160	SQM
d8	=	1	X	2.100	X	7.350	=	15.435	SQM
						TOTAL	=	36.893	SQM

GROSS-G		GREEN AREA DEDUCTION								
M1	=	1.0	X	3.14	X	4.000	X	4.580	=	57.525	SQM
								TOTAL	=	57.525	SQM

DEDUCTION GREEN AREA											
GROSS – J											
W3	=	1	X	3.14	X	3.255	X	2.000	=	20.441	SQM
W4	=	1	X	3.14	X	5.905	X	7.545	=	139.897	SQM
W5	=	1	X	3.14	X	4.290	X	4.920	=	66.275	SQM
								TOTAL	=	226.614	SQM

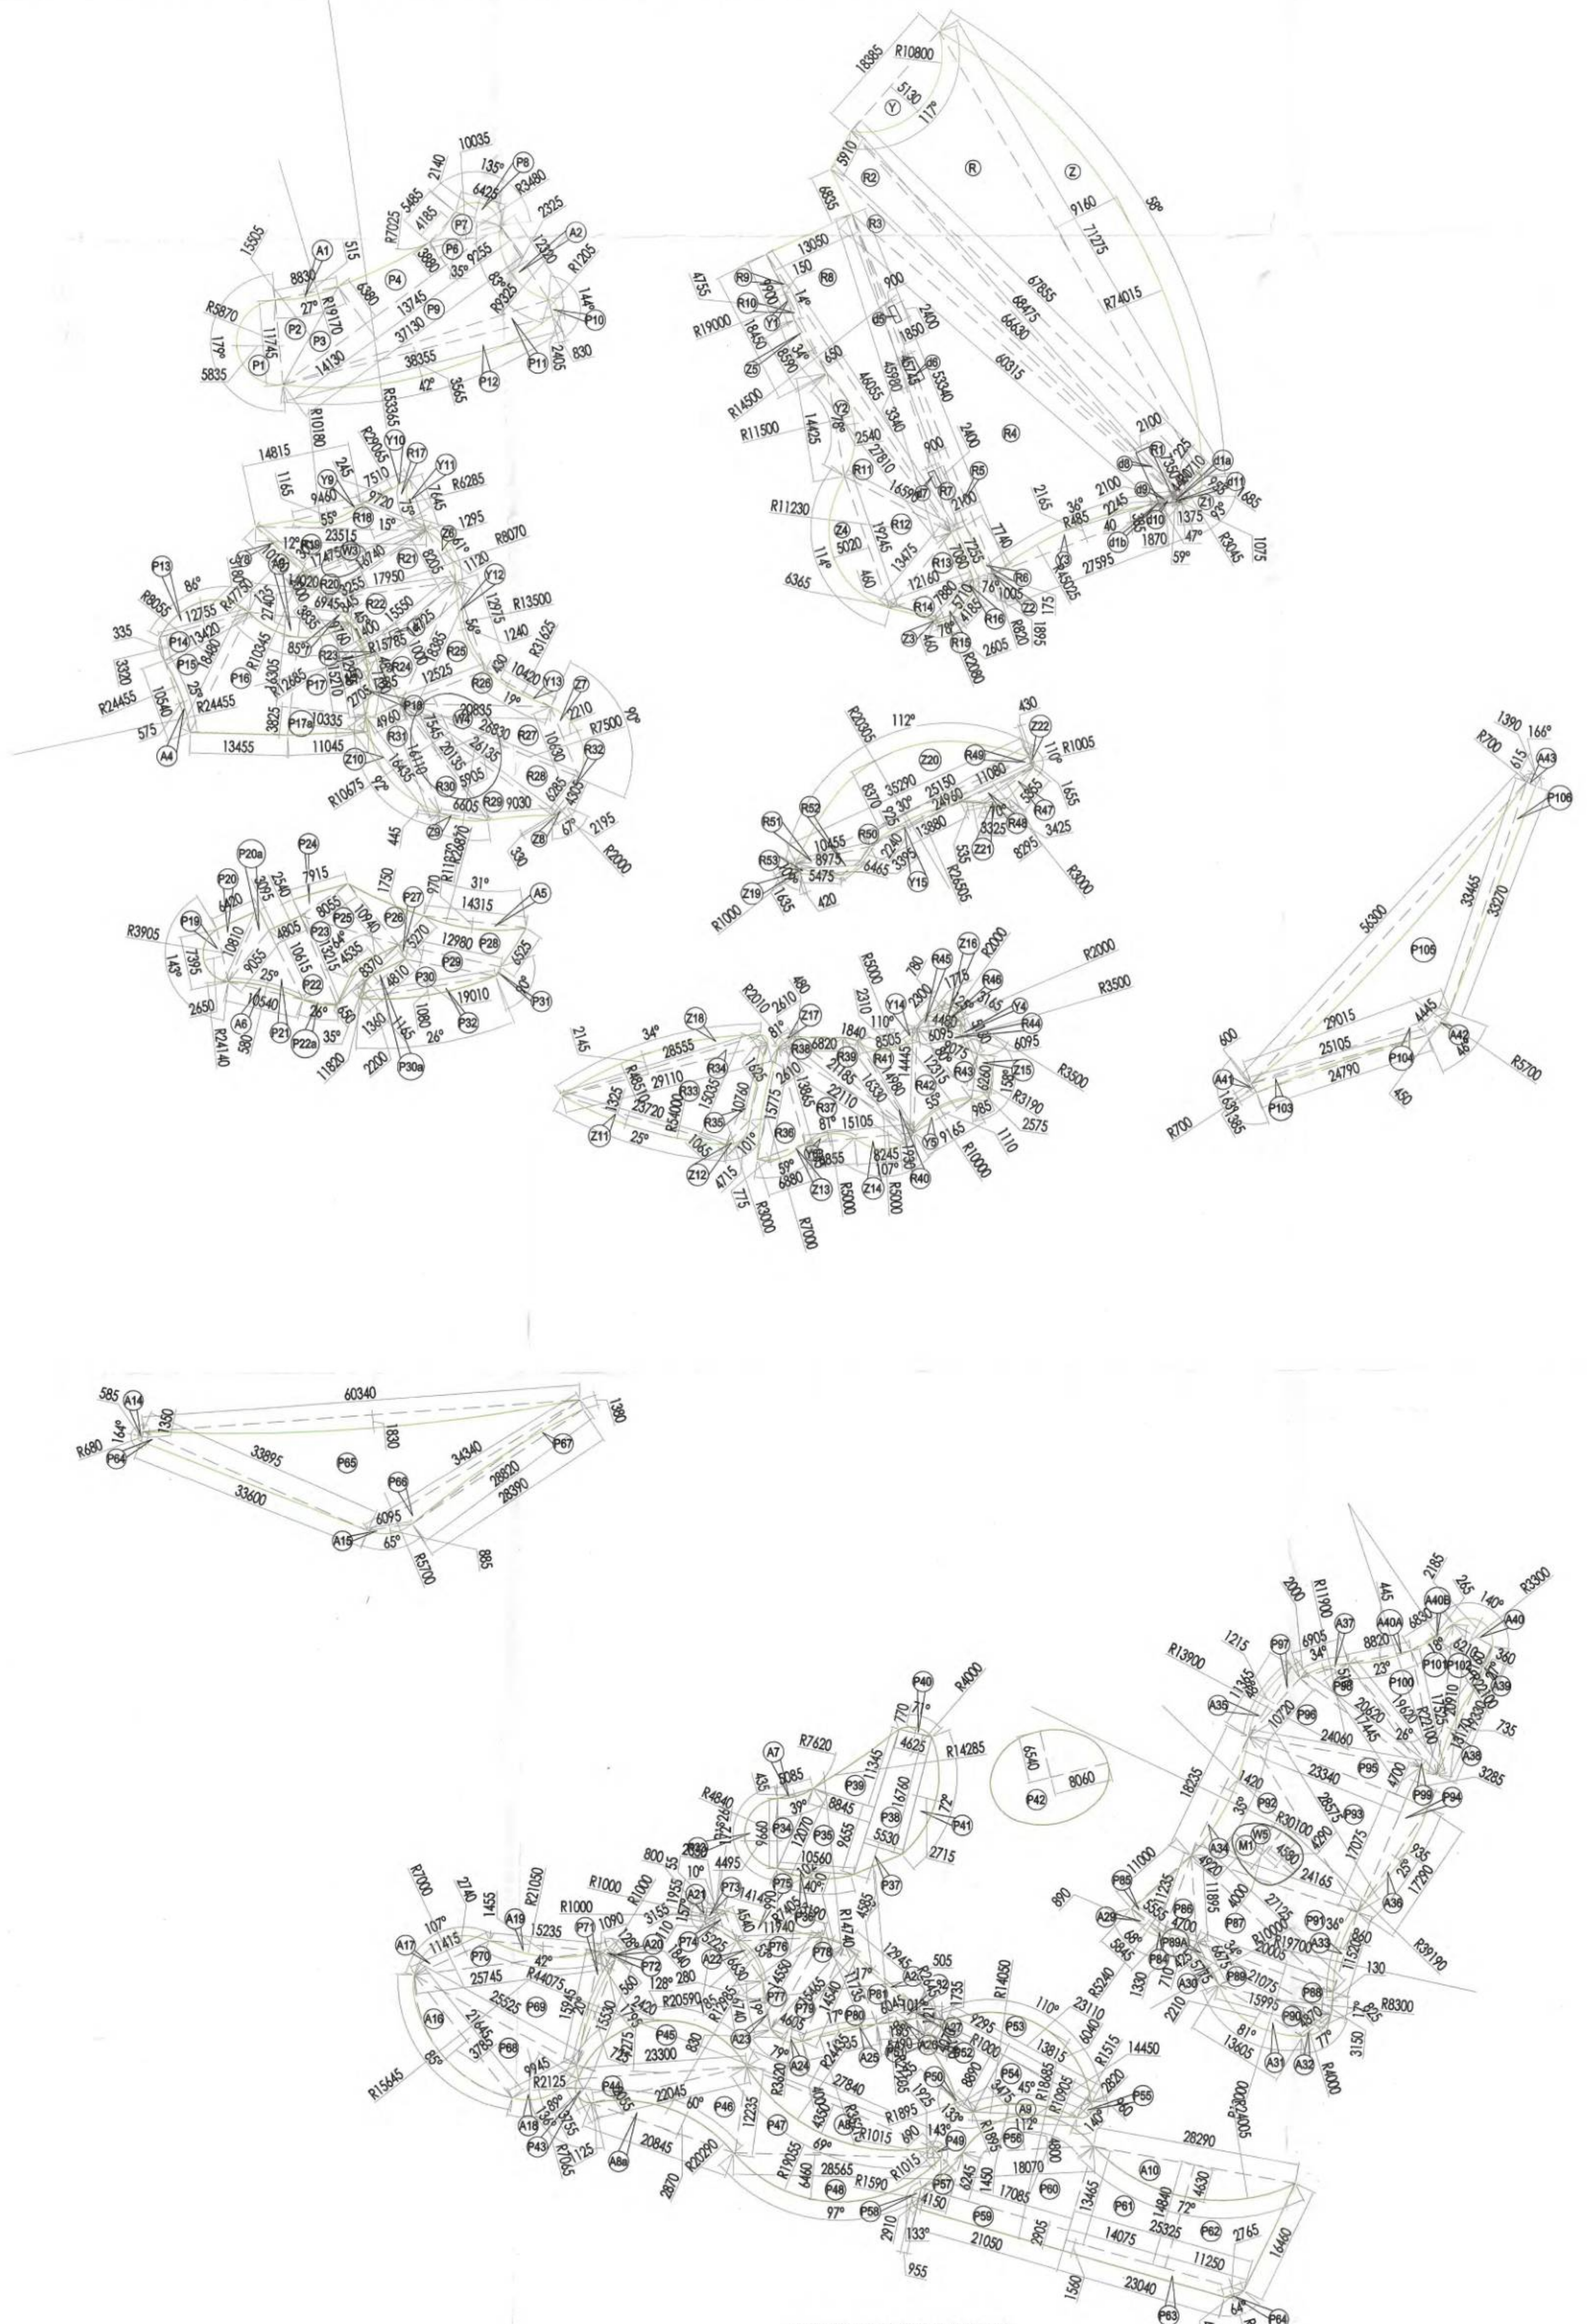

GREEN AREA CALCULATION

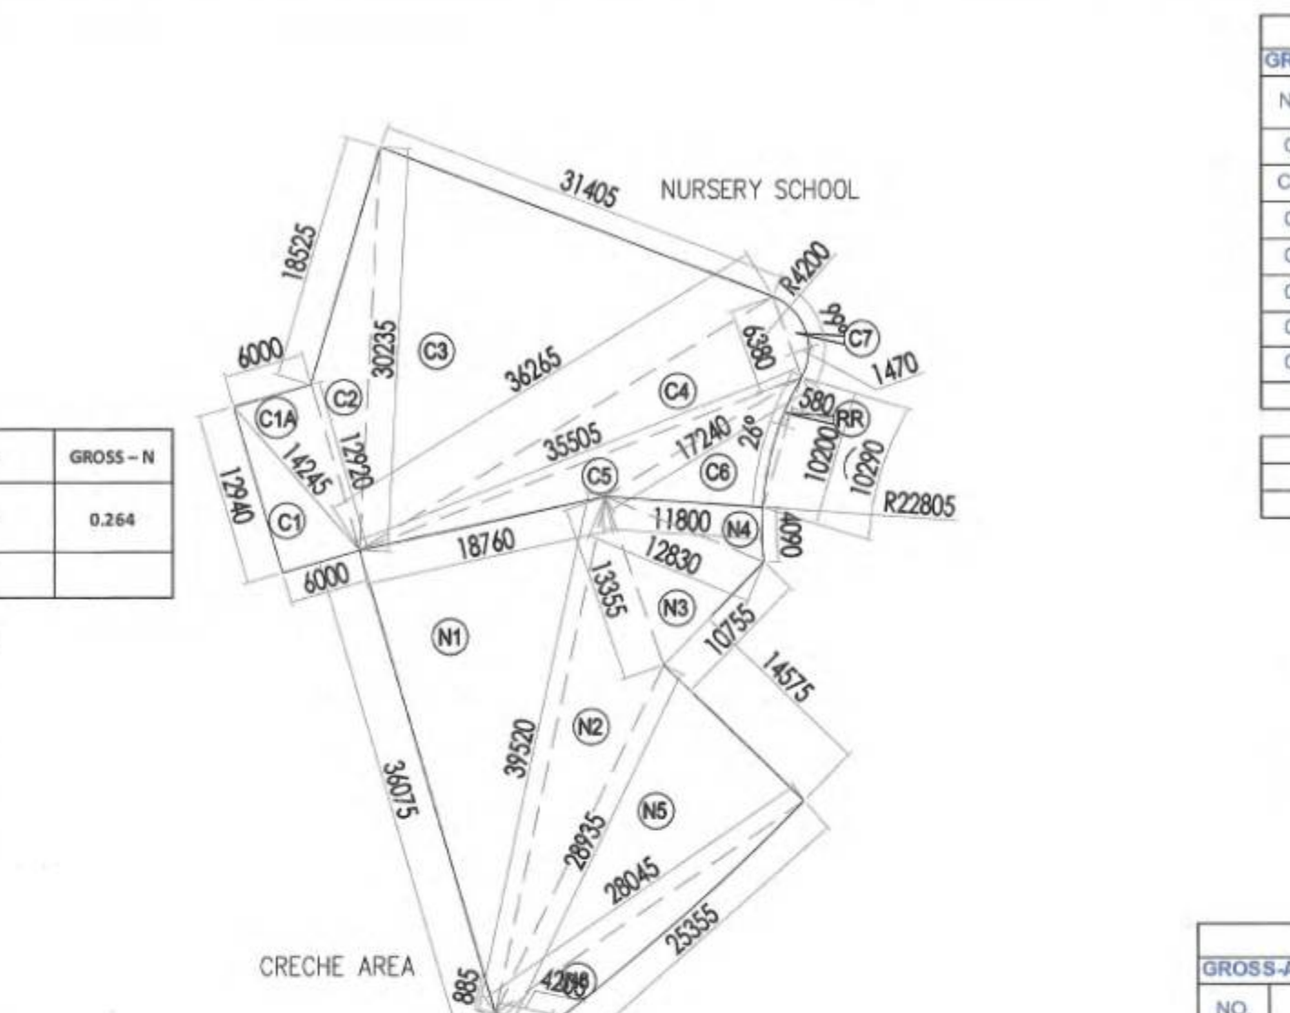



NOTES:

- BUILDING WILL BE DESIGNED STRUCTURALLY AS PER RELEVANT IS CODES FOR EARTH QUAKE RESISTANCE.
- BUILDING HAS AUTOMATIC SPRINKLER SYSTEM ON ALL FLOORS.
- THE BUILDING IS FULLY MECHANICALLY VENTILATED & CENTRALLY AIR CONDITIONED WITH 100% POWER BACKUP.
- MSL 249.200 CONSIDERED AS ±00.00.
- ALL DIMENSIONS ARE IN MM UNLESS NOTED OTHERWISE.

DESIGN CONSULTANT: RSP

RSP Design Consultants (I) Pvt. Ltd.
RSP UNIT 103 FIRST FLOOR BESTECH BUSINESS TOWER, SOHNA ROAD, SECTOR 48, GURUGRAM, HARYANA 122018

OWNER: DLF LIMITED
DLF
THE SHOPPING MALL,DLF QUTAB ENCLAVE(PHASE-I) GURGAON, HARYANA 122002

ASSOCIATE ARCHITECT:
SBA Design N Code LLP
Architecture·Codes·Interiors
(Formerly known as RSMS)
69,Nora Niwas Bhawani Kunj, (Behind D2), Vasant Kunj, New Delhi-110070.
Mob.: 9810791652,9811077209

STRUCTURAL ENGINEER:
LERA CONSULTING STRUCTURAL ENGINEERS (INDIA) PVT LTD
THE RUBY,NORTH WING, FLOOR 23,29 (SENPATI BAPAT MARG, DADAR (W) MUMBAI MAHARASHTRA INDIA 400 028

MEP CONSULTANT:
ARUP INDIA PRIVATE LIMITED
5TH FLOOR, JET PRIME, NEAR METRO STATION, SUREN ROAD, NEAR OFF., WESTERN EXPRESS HIGHWAY, ANDHERI EAST, MUMBAI, MAHARASHTRA INDIA 400 093

TITLE:-
REVISED BUILDING PLAN OF PHASE-R16 (THE DAHLIAS) FALLING IN GROUP HOUSING COLONY OVER AN AREA MEASURING 476.6015 ACRES NAMELY DLF-5 (EARLIER KNOWN AS ZONE-10, DLF CITY PHASE-V) IN SECTOR-42, 43, 53 & 54 GURUGRAM MANESAR URBAN COMPLEX BEING DEVELOPED BY DLF LIMITED.

PROJECT:- THE DAHLIAS

This is a "PROVISIONAL BUILDING PLAN" approved only for the purpose of inviting Objections from the general public

TO BE READ WITH THIS OFFICE
MEMO NO.: 41383
DATED : 29.10.25

ARCHITECT'S SEAL & SIGNATURE	OWNER'S SEAL & SIGNATURE
SBA DESIGN N CODE LLP	DLF LIMITED

Date : JULY.2025 | Scale : 1:450

Drawing Title:- SITE PLAN GREEN AREA

Drawing No:- ST-02

DLF5

03-12082025