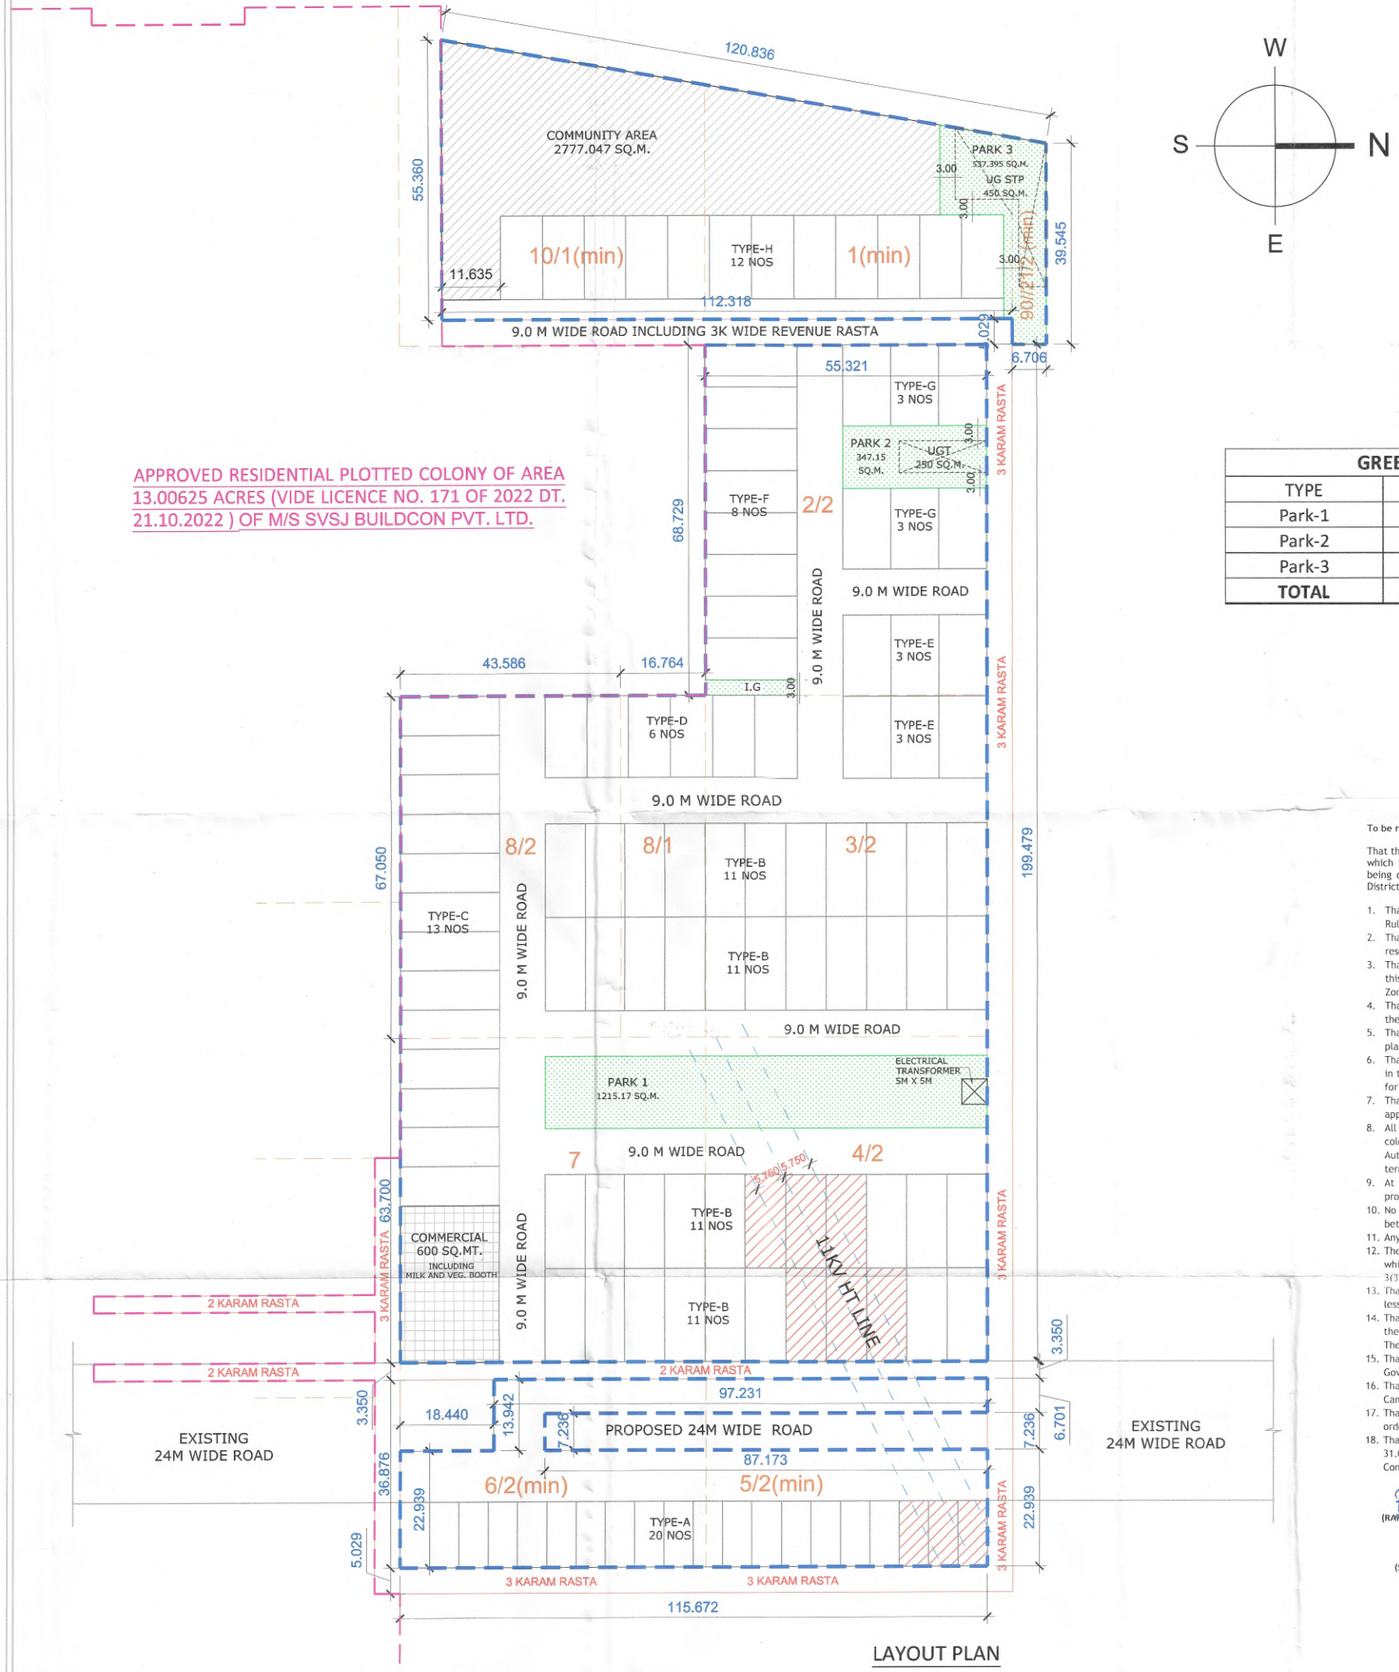

LAYOUT PLAN

AREA STATEMENT

1. TOTAL SITE AREA	=	6.8625	ACRES	=	27771.508125	sq.m.

		PERMISSIBLE AREAS(IN ACRES)	%	PROPOSED AREA(IN SQ.M.)	PROPOSED AREA(IN ACRES)	%
COMMUNITY AREA TO BE TRANSFERRED FREE OF COST TO THE GOVERNMENT	=	0.68625	10.00	2777.047	0.68622	10.00
GREEN AREA UNDER PARKS	=	0.51469	7.50	2099.715	0.51885	7.56
AREA UNDER COMMERCIAL 4%	=	0.27450	4.00	600.000	0.14826	2.16
AREA UNDER PLOTS	=	4.18613	61.0000	15255.825	3.76980	54.933
TOTAL SALABLE AREA	=	**4.46063**	**65.00**	**15855.825**	**3.91807**	**57.094**
DENSITY						
TOTAL POPULATION		115	X	18.0	2070.00	PERSONS
DENSITY PERMISSIBLE					240 TO 400	PPA
ACHIEVED DENSITY					301.64	PPA

GREEN AREA DETAIL

TYPE	AREA (SQ.M.)	AREA (IN ACRE)
Park-1	1215.170	0.3003
Park-2	347.150	0.0858
Park-3	537.395	0.1328
TOTAL	**2099.715**	**0.5189**

SUMMARY OF PLOTS

	PLOT DIMENSIONS	AREA(SQ.M.)	NO OF PLOTS	TOTAL AREA
A	5.784 X 12.876	74.475	20	1489.496 SQ.M.
B	7.925 X 18.365	145.543	44	6403.876 SQ.M.
C	7.692 X 19.500	149.994	13	1949.922 SQ.M.
D	8.308 X 16.072	133.526	6	801.157 SQ.M.
E	9.440 X 15.885	149.954	6	899.726 SQ.M.
F	8.216 X 18.000	147.888	8	1183.104 SQ.M.
G	9.440 X 15.888	149.983	6	899.896 SQ.M.
H	8.251 X 16.449	135.721	12	1628.648 SQ.M.
	TOTAL		**115**	**15255.825 SQ.M.**
				3.7698 ACRES

LC-5567

To be read with License No. 77 of 2025 Dated 27/05/2025

That this layout plan for an area measuring 6.8625 acres (Drawing no. 11135 Dated 27.05.25) comprised of license which is issued in respect of Affordable Residential Plotted Colony (Under Deen Dayal Jan Awas Yojna Policy-2016) being developed by SVSJ Buildcon Pvt. Ltd. falling in the revenue estate of village Jhamra, in Sector-3, Shahabad, District-Kurukshetra is hereby approved subject to the following conditions:-

1. That this Layout Plan shall be read in conjunction with the clauses appearing on the agreement executed under Rule 11 and the bilateral agreement.
2. That the plotted area of the colony shall not exceed 65% of the net planned area of the colony. The entire area reserved for commercial purposes shall be taken as plotted for calculation of the area under plots.
3. That the demarcation plans as per site of all the Residential Plots and Commercial site shall be got approved from this Department and construction on these sites shall be governed by the Haryana Building Code, 2017 and the Zoning Plan approved by the Director Town & Country Planning, Haryana.
4. That for proper planning and integration of services in the area adjacent to the colony, the colonizer shall abide by the directions of the DTCP,Hr. for the modification of layout plans of the colony.
5. That the revenue rasta falling in the colony shall be kept free for circulation/movement as shown in the layout plan.
6. That the colonizer shall abide by the directions of the DTCP, Haryana and accordingly shall make necessary changes in the layout plan for making any adjustment in the alignment of the peripheral roads, internal road circulation or for proper integration of the planning proposals of the adjoining areas.
7. That no property/plot shall derive access directly from the carriage way of 30 metres or wider sector road if applicable.
8. All green belts provided in the layout plan within the licenced areas of the colony shall be developed by the colonizer. All other green belts outside the licenced area shall be developed by the Haryana Urban Development Authority/colonizer on the directions of the Director Town and Country planning, Haryana or in accordance with terms and conditions of the agreements of the licence.
9. At the time of demarcation plan, if required percentage of organized open space is reduced, the same will be provided by the colonizer in the licenced area.
10. No plot will derive an access from less than 9 meters wide road would mean a minimum clear width of 9 metres between the plots.
11. Any excess area over and above the permissible 4% under commercial use shall be deemed to be open space.
12. The portion of the sector/development plan roads /green belts as provided in the Development Plan if applicable, which form part of the licensed area shall be transferred free of cost to the government on the lines of Section 3(3)(a)(iii) of the Act No.8 of 1975.
13. That the odd size plots are being approved subject to the conditions that these plots should not have a frontage of less than 75% of the standard frontage when demarcated.
14. That you will have no objection to the regularization of the boundaries of the licence through give and take with the land that HSVP is finally able to acquire in the interest of planned development and integration of services. The decision of the competent authority shall be binding in this regard.
15. That the rain water harvesting system shall be provided as per Central Ground Water Authority norms/Haryana Govt. notification as applicable.
16. That the colonizer/owner shall use only Light-Emitting Diode lamps (LED) fitting for internal lighting as well as Campus lighting.
17. That the colonizer/owner shall ensure the installation of Solar Photovoltaic Power Plant as per the provisions of order No.22/52/2005-5Power dated 21.03.2016 issued by Haryana Government Renewable Energy Department.
18. That the colonizer/owner shall strictly comply with the directions issued vide Notification No. 19/6/2016-5P dated 31.03.2016 issued by Haryana Government Renewable Energy Department for enforcement of the Energy Conservation Building Codes.

(RAMAN KUMAR) ATP(HQ) | (DIVYA DOGRA) DTP (HQ) | (HITESH SHARMA) STP (HQ) | (BHUVNESH KUMAR) CTP(HR) | (AMIT KHATRI, IAS) DTCP (HR) | (SATYA PAL) JD(HQ)

LEGEND:-

- SITE BOUNDARY
- COMMERCIAL AREA
- COMMUNITY SITE
- GREEN/PARK AREA
- FROZEN PLOTS DUE TO 11KV HT LINES

LAYOUT PLAN OF AFFORDABLE RESIDENTIAL PLOTTED COLONY UNDER DDJAY POLICY -2016 OVER AN AREA MEASURING 6.8625 ACRES AT SECTOR-3, SHAHABAD, KURUKSHETRA, HARYANA FOR M/S SVSJ BUILDCON PVT. LTD.

ARCHITECT'S SIGN

Ar. PANKAJ NEGI
CA/2015/68636
MOB.70158 75179
EMAIL:arpankajnegi@gmail.com

OWNER'S SIGN

M/S SVSJ BUILDCON PVT. LTD.

(Authorized Signatory)