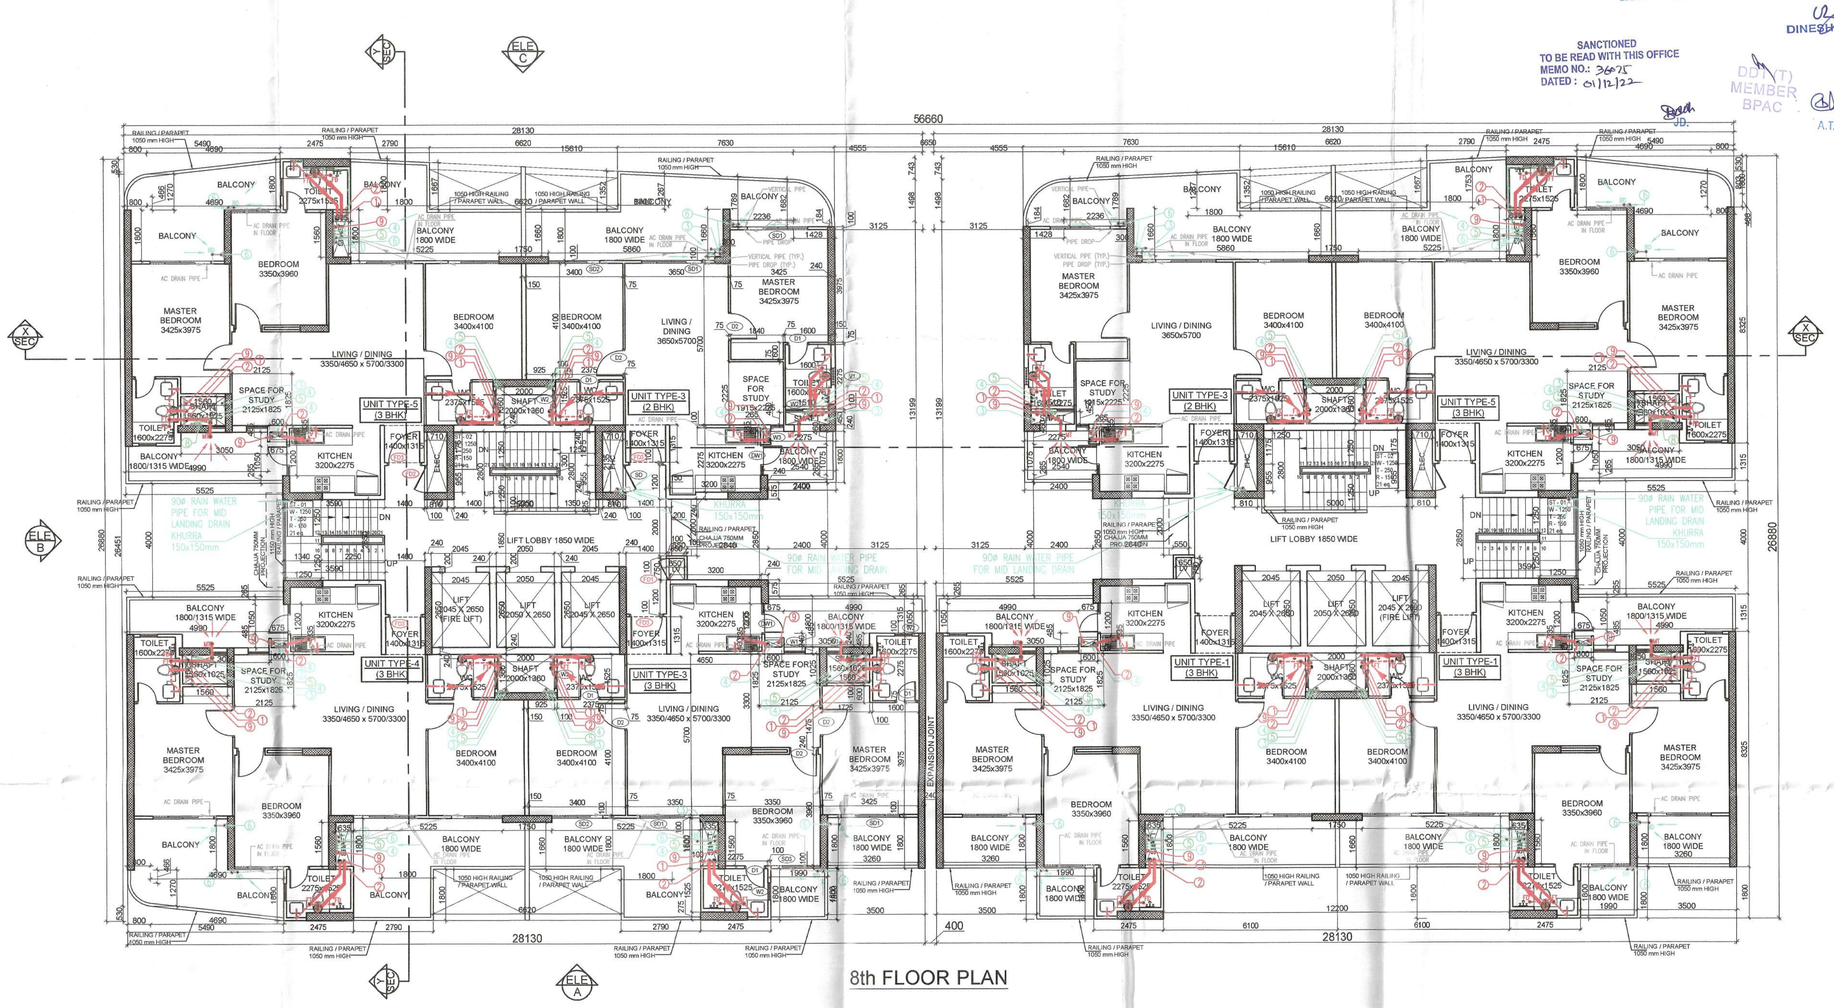

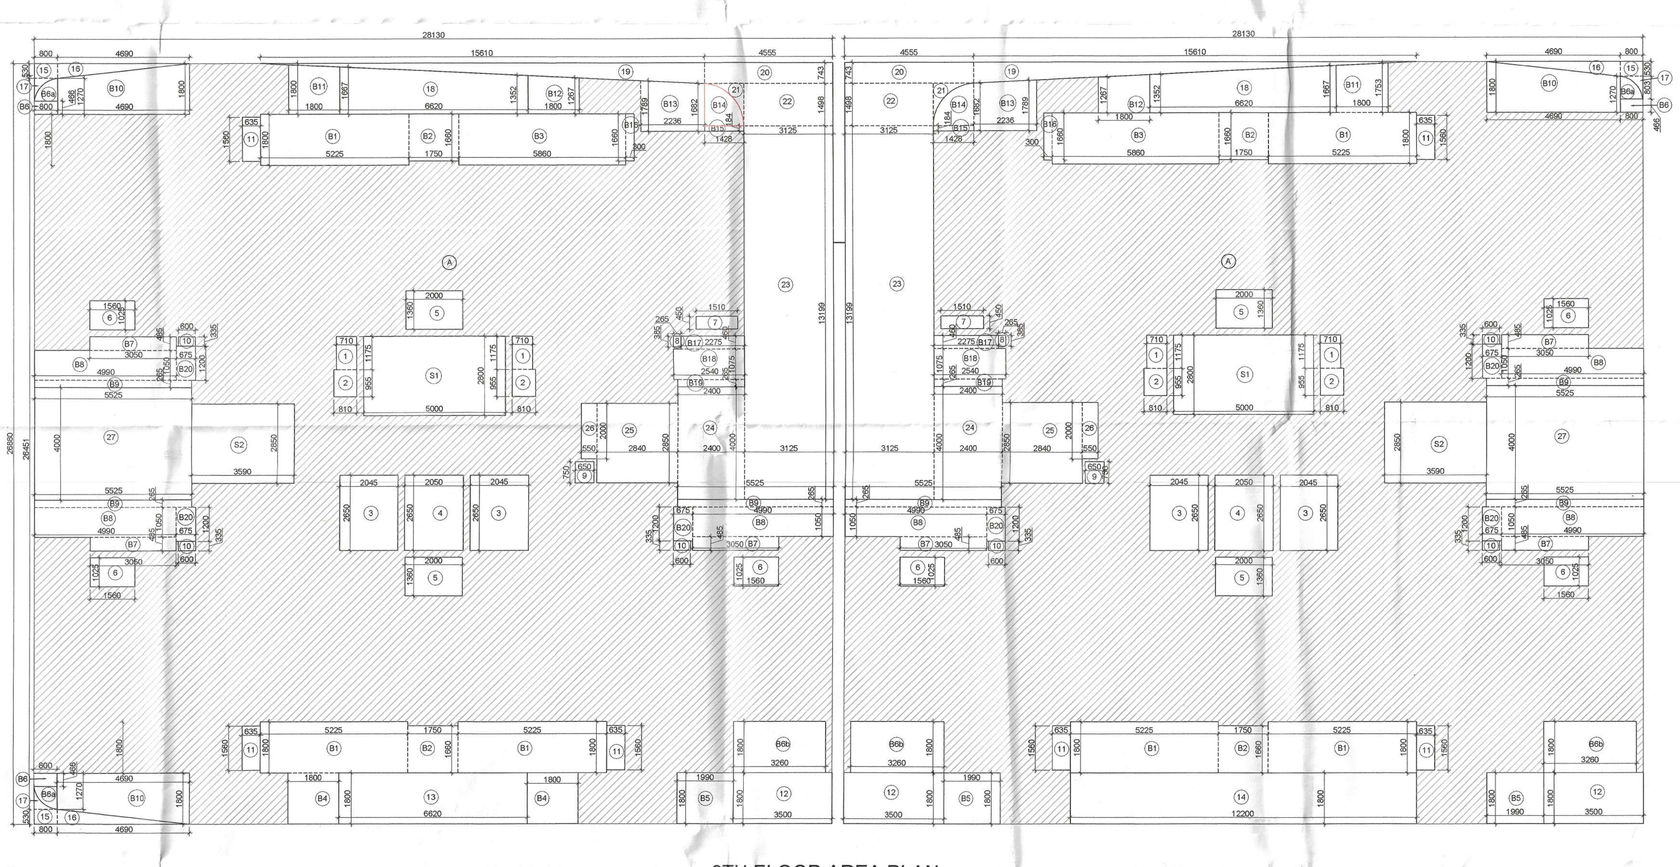

SANCTIONED
TO BE READ WITH THIS OFFICE
MEMO NO.: 366/2C
DATED : 01.12.22

DINESH KUMAR PA(HQ)
DD(T) MEMBER BPAC
A.T.P.

DOOR	WINDOW OPENING SCHEDULE				
	ROUGH OPENING		FROM FINISH LVL		
TYPE	WIDTH	HEIGHT	CILL	LINTEL	FIRE RATING
D1	750	2150	00	2150	
D2	1000	2450	00	2450	
FD3s	1200	2450	00	2450	1HR. FIRE RATING DOOR
DW1	1075	2400/150	00/900	2450	
DW2	2850	2450	00	2450	
DW3	6070	2450	00	2450	
GL1	6070	2450	00	2450	
SD	900	2050	100	2150	
SD1	2125	2450	00	2450	
SD2	1800	2450	00	2450	
SD3	1750	2450	00	2450	
W1	750	1550	900	2450	
WC EXHT FAN	600	1250	1200	2450	
W3	600/450	1550	900	2450	
W4	2100	1550	900	2450	
W5	1400	1550	900	2450	
V1	600	950	1500	2450	
FD1 (FIRE DOOR)	750	2050	100	2150	2 HR. FIRE RATING DOOR
FD2 (FIRE DOOR)	900	2050	100	2150	1 HR. FIRE RATING DOOR
FD3 (FIRE DOOR)	1200	2450	00	2450	2 HR. FIRE RATING DOOR
FD4 (FIRE DOOR)	1250	2450	00	2450	2 HR. FIRE RATING DOOR

PLUMBING LEGEND:	
①	110Ø SOIL PIPE
②	110Ø WASTE PIPE
③	110Ø RAIN WATER PIPE
④	DWS DN TAKE PIPE
④A	DWS FROM BOOSTER PUMP FOR TOP TWO FLOOR
⑤	FWS DN TAKE PIPE
⑥	110Ø BALCONY DRAIN PIPE
⑦	Ø DMOMESTIC WATER SUPPLY RISER
⑧	Ø FLUSHING WATER SUPPLY RISER
⑨	75Ø ANTISYPHONAGE PIPE
WB TO FT	40Ø WASTE PIPE
SINK TO FT	50Ø WASTE PIPE
FD	FLOOR DRAIN WITH GRATING
FT	FLOOR TRAP WITH GRATING
MT	MULTI TRAP WITH GRATING
BD	BALCONY DRAIN WITH GRATING
DWS	DOMESTIC WATER SUPPLY PIPE
FWS	FLUSHING WATER SUPPLY PIPE
DWS	DWS PIPE THROUGH BOOSTER PUMP
GEYSER	TOILET GEYSER 25LTR
GEYSER	KITCHEN GEYSER 6LTR
	BOOSTER PUMP SET FOR TOP TWO FLOOR
	CATCH BASIN 1100x500mm

AREA CALCULATION - 8TH FLOOR

FAR AREA

S.NO.	NOS.	FORMULA	LENG/TH (L)	WIDTH (W)	WIDTH (W')	AREA	UNITS
A	2	L X W	28.130	26.880		1512.269	SQM.
		TOTAL (A) =				1512.269	SQM.

BALCONY

B1	6	L X W	5.225	1.800		56.430	SQM.
B2	4	L X W	1.750	1.660		11.620	SQM.
B3	2	L X W	5.860	1.800		21.096	SQM.
B4	2	L X W	1.800	1.800		6.480	SQM.
B5	3	L X W	1.990	1.800		10.746	SQM.
B6	6	L X W	0.800	0.466		2.237	SQM.
B8a	3	AS PER PLAN				3.422	SQM.
B8b	3	L X W	3.260	1.800		17.604	
B7	6	L X W	3.050	0.485		8.876	SQM.
B8	6	L X W	4.990	1.050		31.437	SQM.
B9	6	L X W	5.525	0.265		8.785	SQM.
B10	3	1/2 (W+W')L	4.690	1.800	1.270	21.597	SQM.
B11	2	1/2 (W+W')L	1.800	1.800	1.667	6.241	SQM.
B12	2	1/2 (W+W')L	1.800	1.352	0.004	2.440	SQM.
B13	2	1/2 (W+W')L	2.236	1.682	1.789	7.761	SQM.
B14	2	AS/PLAN				3.320	SQM.
B15	2	L X W	1.438	0.184		0.526	SQM.
B16	2	L X W	0.300	1.660		0.996	SQM.
B17	2	L X W	2.275	0.460		2.093	SQM.
B18	2	L X W	2.540	1.075		5.461	SQM.
B19	2	L X W	2.400	0.265		1.272	SQM.
B20	6	L X W	0.675	1.200		4.860	SQM.
		TOTAL (B) =				233.299	SQM.

CUT OUT / DEDUCTION AREA

1	4	L X W	0.710	1.175		3.337	SQM.
2	4	L X W	0.810	0.955		3.094	SQM.
3	4	L X W	2.045	2.650		21.677	SQM.
4	2	L X W	2.050	2.650		10.865	SQM.
5	4	L X W	2.000	1.360		10.880	SQM.
6	6	L X W	1.560	1.025		9.594	SQM.
7	2	L X W	1.510	0.450		1.359	SQM.
8	2	L X W	0.265	0.385		0.204	SQM.
9	2	L X W	0.650	0.750		0.975	SQM.
10	6	L X W	0.600	0.335		1.206	SQM.
11	6	L X W	0.635	1.560		5.944	SQM.
12	3	L X W	3.500	1.800		18.900	SQM.
13	1	L X W	6.620	1.800		11.916	SQM.
14	1	L X W	12.200	1.800		21.960	SQM.
15	3	L X W	0.800	0.530		1.272	SQM.
16	3	1/2 X L X W	4.690	0.530		3.729	SQM.
17	3	AS/PLAN				0.501	SQM.
18	2	1/2 (W+W')L	6.620	1.667	1.352	19.986	SQM.
19	2	1/2 X L X W	15.610	0.743		11.598	SQM.
20	2	L X W	4.555	0.743		6.769	SQM.
21	2	L X W		AS/PLAN		0.960	SQM.
22	2	L X W	3.125	1.498		9.363	SQM.
23	2	L X W	3.125	13.199		82.494	SQM.
24	2	L X W	2.400	4.000		19.200	SQM.
25	2	L X W	2.840	2.850		16.188	SQM.
26	2	L X W	0.550	2.000		2.200	SQM.
27	2	L X W	5.525	4.000		44.200	SQM.
		TOTAL (C) =				340.369	SQM.

NON FAR AREA

S1	2	L X W	5.000	2.800		28.000	SQM.
S2	2	L X W	3.590	2.850		20.463	SQM.
		TOTAL (D) =				48.463	SQM.

TOTAL FAR AREA (A+(B+C+D))	890.137	SQM.
TOTAL COVERED AREA = (A+(B+C)	938.600	SQM.
TOTAL BUILT UP AREA (A-C)	1171.899	SQM.

This drawing is a "COPYRIGHT" contents of this drawing or part thereof may not be used or reproduced without the permission of the Architect

NO. OF PRINTS	DATE	ISSUED TO	REMARKS

REVISION	DATE	DESCRIPTION	BY

GENERAL NOTES

1. All dimensions are in mm unless mentioned otherwise
2. No dimensions are to be scaled from this drawing.
3. All WC are mechanically ventilated through shaft.

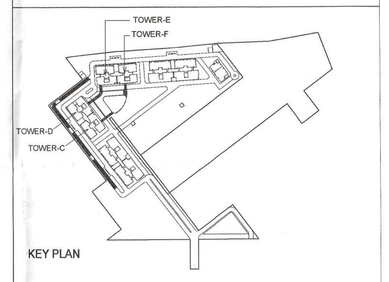

SUBMISSION DRAWINGS

CLIENT :
NOURISH DEVELOPERS PVT. LTD.

OWNER'S SIGN.

Nourish Developers Private Limited
Authorised Signatory

ARCHITECT'S SIGN.

Raj. No. CA/1997/160

PROJECT :
BUILDING PLAN FOR RESIDENTIAL COLONY UNDER TOD POLICY ON THE AREA MEASURING 10.30 ACRES (AFTER FREEZING OF AN AREA MEASURING 5.8125 ACRES (46K-10M) FALLING UNDER NCZ AND NON COMPACT POCKET DUE TO NCZ) (LICENCE NO. 106 OF 2022, DATED 5/8/2022 AT SECTOR-113 DISTRICT GURUGRAM, HARYANA BEING DEVELOPED BY NOURISH DEVELOPERS PVT. LTD

DRAWING TITLE
TOWER- C & D
8th FLOOR PLAN & AREA DIAGRAMS

TOWER- E & F IS SIMILAR BUT MIRRORED

DATE	CHECKED BY	APPROVED BY
SEP. 2022	DEEPAK AGARWAL	
SCALE	DEALT BY	
1:100	SHANKY GARG	DEEPAK AGARWAL

ARCHITECTS:-
C. P. KUKREJA ARCHITECTS
ASHIRWAD BUILDING,
D-1,GREEN PARK,
NEW DELHI - 110016
PHONE :- 011 26863953 FAX :- 011 26865770
EMAIL:-cpka@cpkukreja.com

DRAWING NO.	DRG. NO.
21020/SWD-113/SUB./LATEST/BLOCK-02&03/A-FP08	10
CAD NO.	

Building Plans have been checked and found in order as per Public Health Services point of view.

Executive Engineer-V, Sew. Division, GMDA, Gurugram

Executive Engineer-III Drainage Division, GMDA, Gurugram

Executive Engineer-IV Infra-II, Gurugram Metropolitan Development Authority Gurugram

Executive Engineer (P), GMDA Nodal officer for reports to TCP Deptt.

Chief Engineer, (Infra-II), GMDA Gurugram