
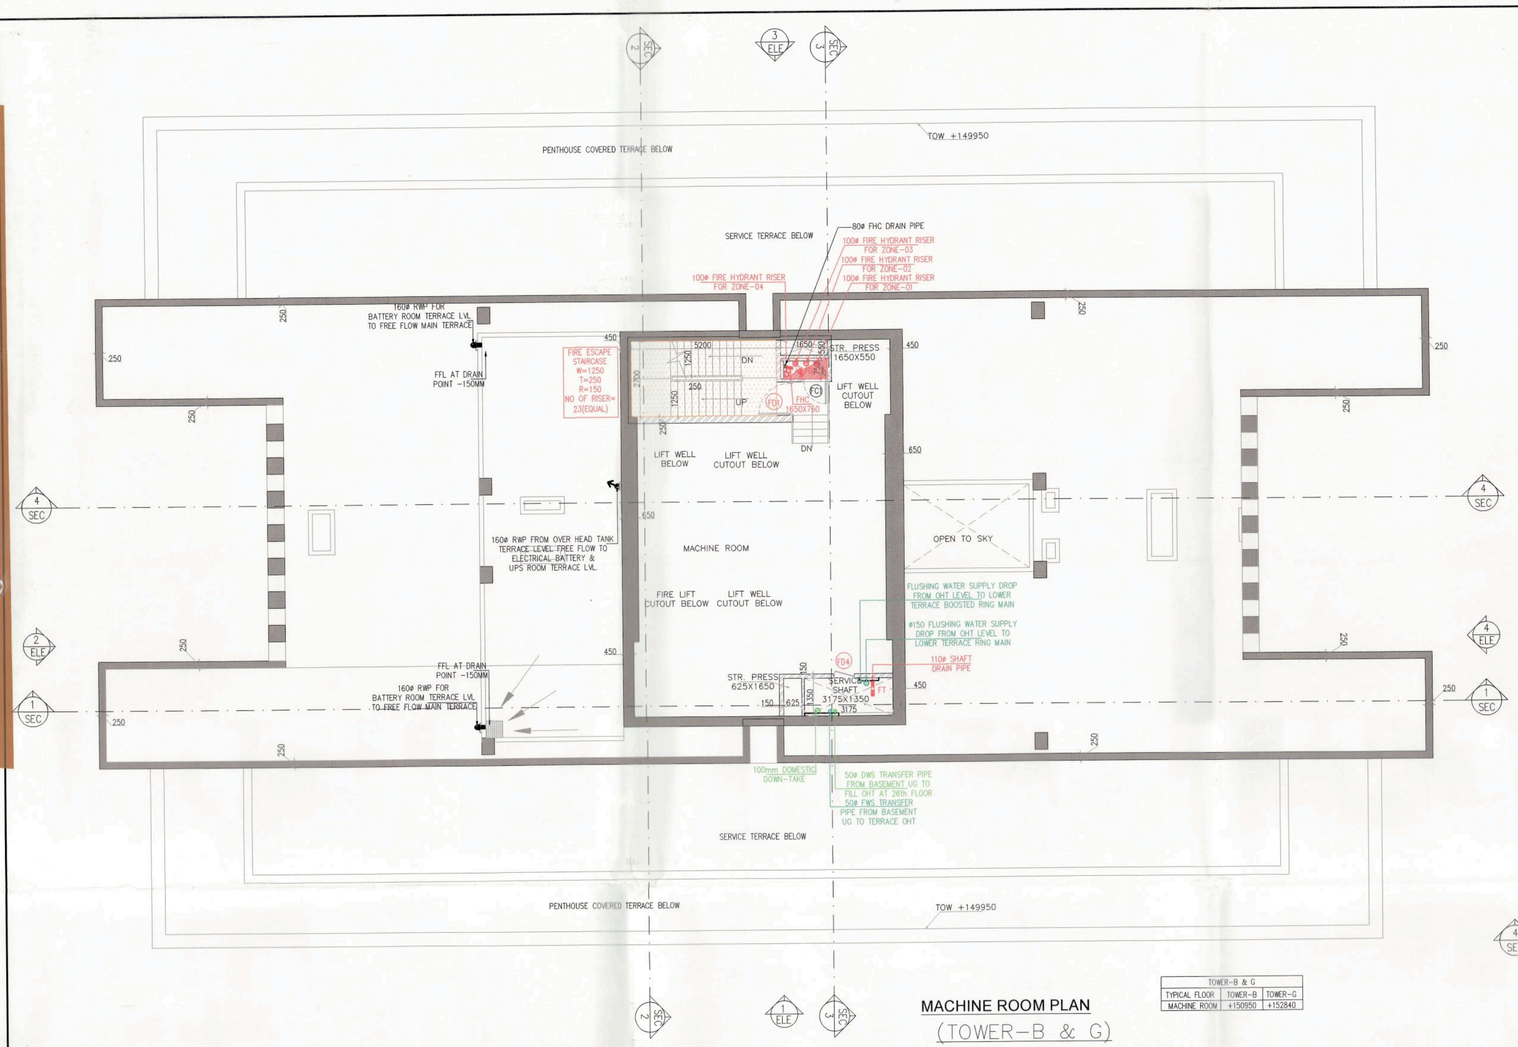


MACHINE ROOM PLAN
(TOWER-B & G)

TOWER-B & G		
TYPICAL FLOOR	TOWER-B	TOWER-G
MACHINE ROOM	+150550	+150390

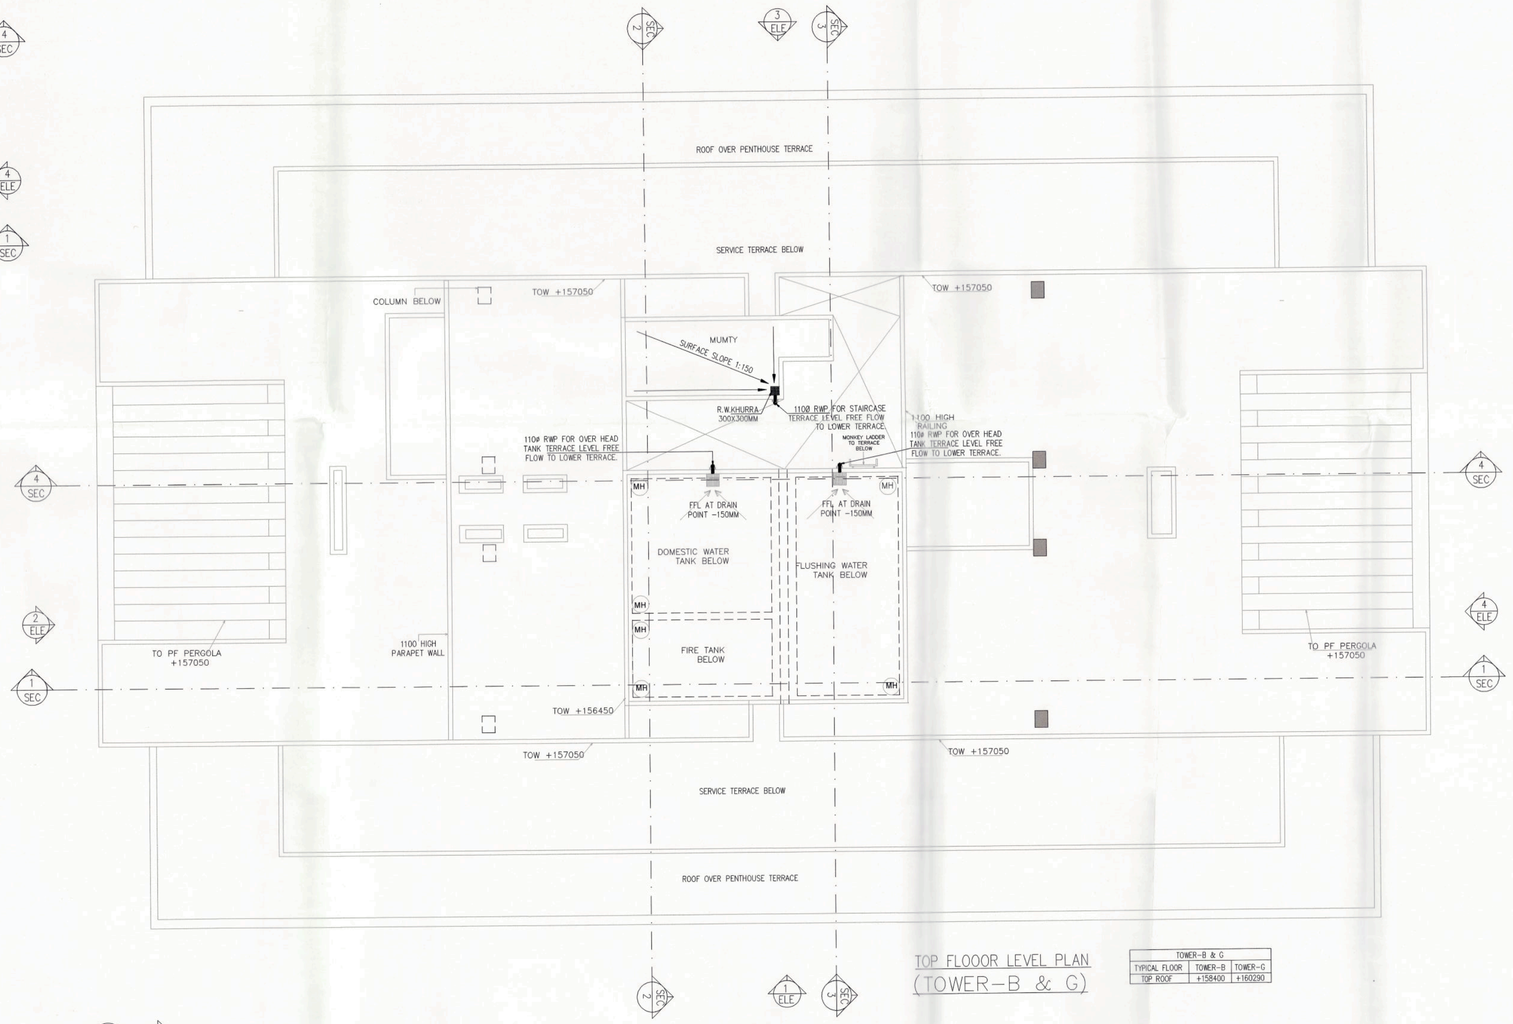


TOP FLOOOR LEVEL PLAN
(TOWER-B & G)

TOWER-B & G		
TYPICAL FLOOR	TOWER-B	TOWER-G
TOP ROOF	+156450	+156390

DOOR AND WINDOW SCHEDULE (TERRACE AND MACHINE ROOM & WATER TANK LEVEL)							
SR. NO.	NAME	ROUGH OPENING	ROUGH OPENING HEIGHT	SILL LVL	LINTEL LVL	LOCATION	TYPE
1	D9	1200	2420	0	2420	FIRE TOWER	WOODEN
2	FD9	1200	2420	0	2420	FIRE TOWER	2HR FIRE RATED
3	FD1	1200	2150	0	2150	STAIRCASE	2HR FIRE RATED
4	FD4	750	2050	100	2150	SERVICE & LV SHAFT	2HR FIRE RATED
5	FD5	1000	2050	100	2150	ELEC.SHAFT	2HR FIRE RATED
6	FC1	900	2050	100	2150	FHC	AS/VENDOR
6	FD10	1000	2150	0	2150	BATTERY AND ELECTRICAL ROOM	2 HR FIRE RATED

LEGEND :-

①	160 OD uPVC SWR CLASS B SOIL / WASTE & VENT PIPE	
③	110 OD uPVC SWR CLASS B ANTISYPHONE PIPE	
④	160 OD uPVC SWR CLASS B KITCHEN WASTE PIPE	
⑤	160 OD uPVC SWR CLASS A RAIN WATER DOWNTAKE PIPE	
	DOMESTIC WATER SUPPLY DOWNTAKE PIPE (SI CLASS C)	
⑦	FLUSHING WATER SUPPLY DOWNTAKE PIPE (SI CLASS C)	
	110 OD uPVC SWR CLASS A BALCONY DRAIN PIPE	
F.D.	FLOOR DRAIN	
DWS	DOMESTIC WATER SUPPLY	
FWS	FLUSHING WATER SUPPLY	
PRS	PRESSURE REDUCING VALVE STATION	

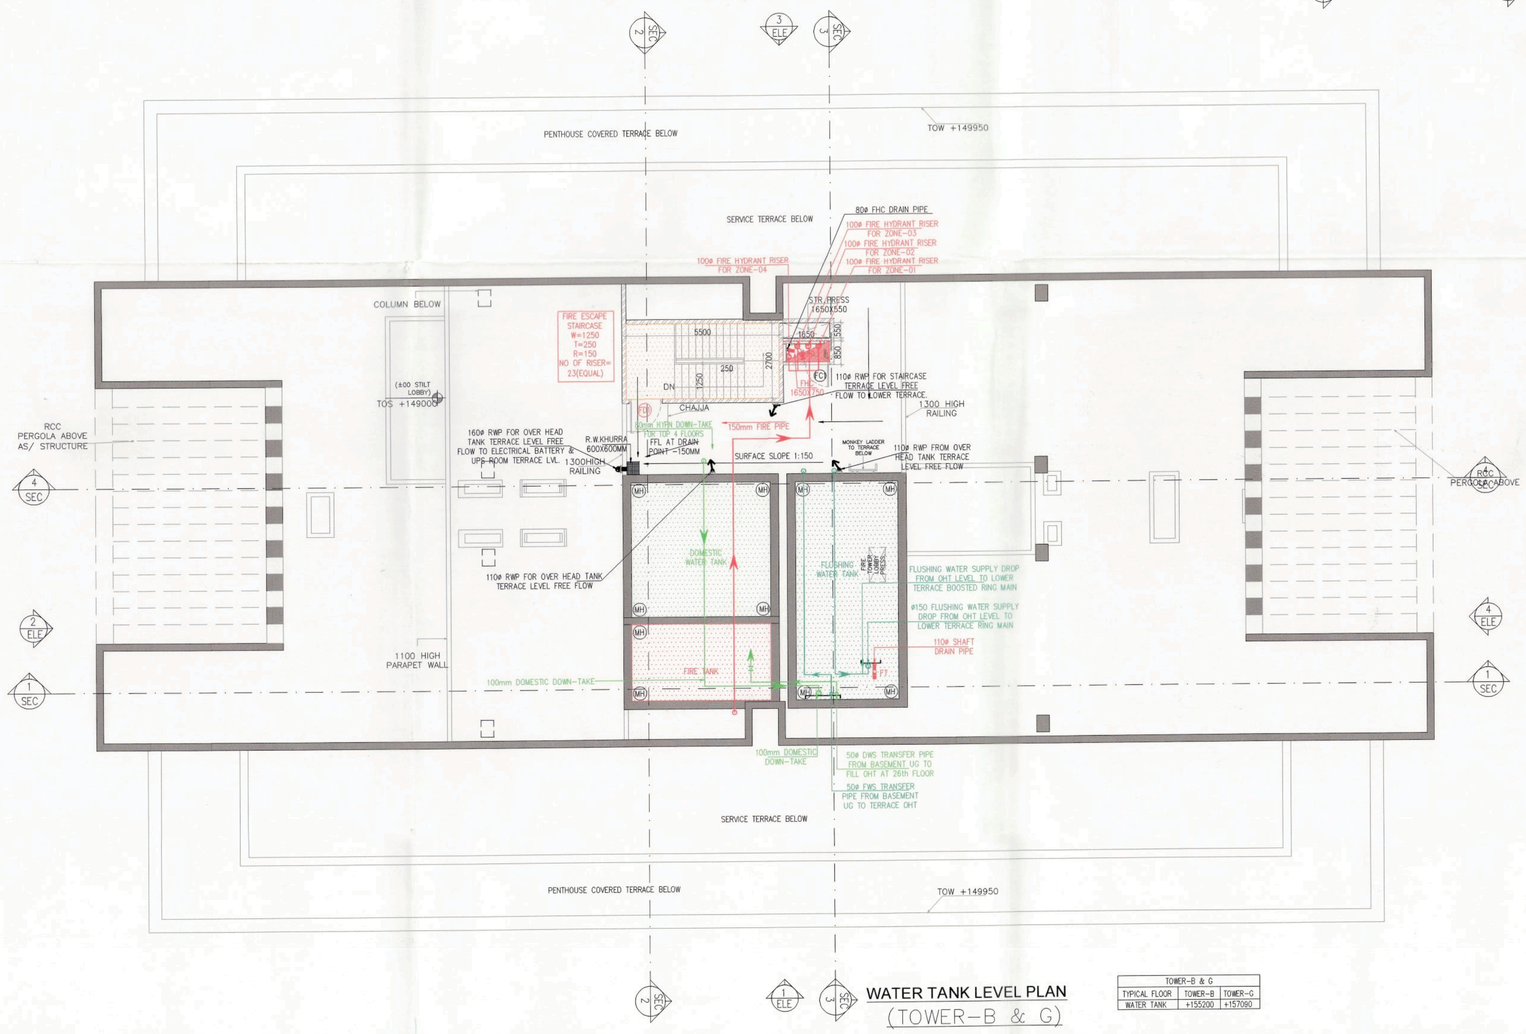

WATER TANK LEVEL PLAN
(TOWER-B & G)

TOWER-B & G		
TYPICAL FLOOR	TOWER-B	TOWER-G
WATER TANK	+155090	+157090

Note :-

1. BUILDING WILL BE DESIGNED (STRUCTURES) AS PER RELEVANT IS CODES FOR EARTH QUAKE RESISTANCE.

PROJECT

REVISED(1ST REVISION) BUILDING PLANS OF PHASE-1(PRIVANA-SOUTH) FALLING UNDER RESIDENTIAL COLONY UNDER NEW INTEGRATED LICENSING POLICY(NILP) DATED 11.05.2022 ON LAND MEASURING 116.29625 ACRES (LICENCE NO. 219 OF 2023.DATED 25-10-23.) (AN AREA MEASURING 103.05625 ACRES MIGRATION FROM LICENCE NO. 27 OF 2012 DATED 02.04.2012 AND 13.24 ACRES AS FRESH AS FRESH APPLIED AREA) IN SECTOR -76 & 77, GURUGRAM MANESAR URBAN COMPLEX BEING DEVELOPED BY DLF LTD.IN COLLABORATION WITH LAND OWNERS AND IT' S ASSOCIATE COMPANIES


DESIGN ARCHITECTS

Arcop Associates Pvt. Ltd.,
Plot No.-36B,Institutional Area,
Sector-32,Gurgaon,
Haryana-122001.

SUBMISSION ARCHITECTS

RSMS ARCHITECTS

RSMS ARCHITECTS PVT. LTD.
69,Nora Niwas Bhawani Kunj
(Behind D2), Vasant Kunj,
New Delhi-110070.
Tel.: 011-26898616,26898617
www.rsms-arch.com

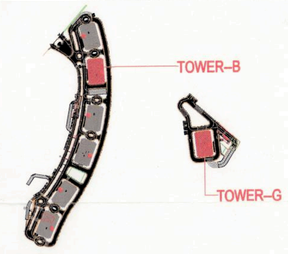

This is a "PROVISIONAL BUILDING PLAN" approved only for the purpose of inviting Objections from the general public

S.T.P.(HQ) Member Secretary B.P.A.C. | S.T.P.(G) Member B.P.A.C. | CTP (HR) Chairman B.P.A.C.

DTP(HQ) | ATP(HQ) | DIN[illegible] KUMAR PA(HQ)

S.D. | P.A.

Checked and found ok for Public Health (Internal) Service only w.r.t. to comments in forwarding letter No. 35580 Dt 31/12/2024

TO BE READ IN CONJUNCTION WITH OUR OFFICE MEMO NO. 43475 DATED : 17/12/2025

Executive Engineer (HQ) Sub Engineer-I HSVP, Panchkula

ARCHITECT'S SEAL & SIGNATURE	OWNER'S SEAL & SIGNATURE
Council of Architecture Registration No. CA/2000/21615	DLF Limited Authorised Signatory

JAN.-2025	Scale : 1:100	NORTH

Drawing Title:-

MACHINE ROOM /WATER TANK & ROOF PLAN (TOWER-B & G)

Drawing No:-

TB-08

1-06052025