FIRE - FIGHTING LEGEND

SYMBOL	DESCRIPTION
A	1500 M3 FIRE PIPE GROUND TO10th FLOOR WING- A,B&C LOWER ZONE
A	1500 M3 FIRE PIPE UPPER ZONE 11th TO 23th FL. WING- A & WING C 11th to16 FLOOR UPPER ZONE
B	1500 M3 SPRINKLER PIPE GROUND TO10th FLOOR WING- A,B&C LOWER ZONE
B	1500 M3 SPRINKLER PIPE UPPER ZONE 11th TO 23TH FL. WING- A & WING C 11th TO16th FLOOR UPPER ZONE
C	500 DRAIN PIPE
D	800 DRAIN PIPE
E	1500 MS SPRINKLER ALTERNATE RISER GROUND TO10th FLOOR WING- A & C LOWER ZONE
F	1500 MS SPRINKLER ALTERNATE RISER UPPER 11th TO 23th FL. WING- A & WING C 11th TO16th FLOOR UPPER ZONE
	4.5 KG CO2 TYPE EXTINGUISHER
	6 KG ABC TYPE FIRE EXTINGUISHER
	PENDENT SPRINKLER
	UP-RIGHT SPRINKLER
FHC	FIRE HOSE CABINET
ARV	AIR RELEASE VALVE
ACT	AIR CUSHION TANK

PIPE DETAIL

SYMBOL	ABBREVIATION	DESCRIPTION
1a	SP	1500 SOIL PIPE
1b	SP	1000 SOIL PIPE
2b	WP	1500 WASTE PIPE
2a	WP	1000 WASTE PIPE
3a	AP	100Ø ANTI-SIPHONAGE PIPE
3	AP	75Ø ANTI-SIPHONAGE PIPE
4	DWS	DOMESTIC WATER SUPPLY PIPE
4a	DWS	DOMESTIC WATER SUPPLY PIPE RETAIL/BASEMENT
5	FWS	FLUSHING WATER SUPPLY PIPE
6a	DWS	DOMESTIC WATER SUPPLY PIPE FOR RETAIL/BASEMENT
6	DWSR	DOMESTIC WATER SUPPLY RISER
7	FWSR	FLUSHING WATER SUPPLY RISER
8	SWSR	SOFT WATER SUPPLY RISER
9	FO	100Ø SWIMMING POOL DRAIN PIPE
10	RWP	200Ø RAIN WATER PIPE TERRACE
11	RWP	100Ø RAIN WATER PIPE (BALCONY)
		600MM WIDE ACCESS DOOR

TOILET INTERNAL DETAIL

SYMBOL	ABBRVIATION
A	100Ø SOIL PIPE
B	100Ø WASTE PIPE
C	50Ø WASTE PIPE
D	40Ø WASTE PIPE
E	40Ø SOIL PIPE
FD	FLOOR DRAIN
FT	FLOOR TRAP
UT	URINAL TRAP
	150X150 CUTOUT
COP	CLEAN OUT PLUG
FCO	FLOOR CLEAN OUT

SERVICE AREA (SECOND FLOOR) DETAIL

S1	Rectangle	1	1.850	1.000	Length X breadth	1.850	1.850	sqm.
S2	Rectangle	1	1.850	1.000	Length X breadth	1.850	1.850	sqm.
S3	Rectangle	1	3.500	2.000	Length X breadth	7.000	7.000	sqm.
S4	Rectangle	1	2.300	0.750	Length X breadth	1.650	1.650	sqm.
S5	Rectangle	1	3.700	2.000	Length X breadth	7.400	7.400	sqm.
S6	Rectangle	1	5.100	1.250	Length X breadth	6.375	6.375	sqm.
S7	Rectangle	1	5.350	1.600	Length X breadth	8.855	8.400	sqm.
S8	Rectangle	1	1.200	2.850	Length X breadth	3.420	3.420	sqm.
S9	Rectangle	1	1.200	2.850	Length X breadth	3.420	3.420	sqm.
S10	Rectangle	1	3.800	2.450	Length X breadth	9.310	9.310	sqm.
S11	Rectangle	1	2.600	1.200	Length X breadth	3.150	3.180	sqm.
S12	Rectangle	1	2.800	2.950	Length X breadth	8.260	8.260	sqm.
S13	Rectangle	1	1.800	2.900	Length X breadth	5.310	5.910	sqm.
S14	Rectangle	1	1.800	2.900	Length X breadth	5.310	5.910	sqm.
S15	Rectangle	1	4.600	1.300	Length X breadth	7.400	7.400	sqm.
S16	Rectangle	1	0.930	1.100	Length X breadth	0.950	0.990	sqm.
S16a	Rectangle	1	0.500	1.100	Length X breadth	0.500	0.550	sqm.
S17	Rectangle	1	2.530	4.200	Length X breadth	10.500	10.596	sqm.
S18	Rectangle	1	3.200	7.100	Length X breadth	23.430	22.720	sqm.
S19	Rectangle	1	6.100	7.200	Length X breadth	43.920	43.920	sqm.
S19a	Rectangle	1	5.800	5.500	Length X breadth	49.004	48.004	sqm.
S19b	Rectangle	1	8.970	5.800	Length X breadth	52.032	55.932	sqm.
S20	Rectangle	1	2.600	0.400	Length X breadth	1.040	1.040	sqm.
S21	Rectangle	1	4.700	2.800	Length X breadth	13.630	13.630	sqm.
S22	Rectangle	1	2.700	4.600	Length X breadth	24.380	24.380	sqm.
S23	Rectangle	1	0.950	2.100	Length X breadth	2.730	9.730	sqm.
S24	Rectangle	1	1.000	1.000	Length X breadth	1.000	1.000	sqm.
S25	Rectangle	1	1.000	1.000	Length X breadth	1.000	1.000	sqm.
S26	Rectangle	1	1.000	1.000	Length X breadth	1.000	1.000	sqm.
S27	Rectangle	1	2.300	0.900	Length X breadth	2.070	2.070	sqm.
S28	Rectangle	1	5.000	6.950	Length X breadth	33.078	33.078	sqm.
S29	Rectangle	1	1.650	1.600	Length X breadth	2.640	2.640	sqm.
S30	Rectangle	1	3.900	5.700	Length X breadth	22.230	22.230	sqm.
S31	Rectangle	1	2.950	1.100	Length X breadth	3.135	3.135	sqm.
S32	Rectangle	1	2.950	1.100	Length X breadth	3.135	3.135	sqm.
S33	Rectangle	1	4.600	4.600	Length X breadth	21.260	21.260	sqm.
S34	Rectangle	1	1.950	1.100	Length X breadth	2.145	2.145	sqm.
S35	Rectangle	1	9.270	5.800	Length X breadth	35.112	35.112	sqm.
S36	Rectangle	1	5.140	5.650	Length X breadth	29.764	29.764	sqm.
S38	Rectangle	1	7.100	4.200	Length X breadth	20.820	29.820	sqm.
S39	Rectangle	1	1.600	1.200	Length X breadth	1.920	2.040	sqm.
S40	Rectangle	1	1.400	1.035	Length X breadth	1.449	1.449	sqm.
S41	Rectangle	1	5.400	2.700	Length X breadth	14.580	14.500	sqm.
S41a	Rectangle	1	1.900	0.320	Length X breadth	0.400	0.608	sqm.
S42	Rectangle	1	1.900	2.950	Length X breadth	5.220	5.220	sqm.
S43	Rectangle	1	1.500	1.950	Length X breadth	2.925	2.925	sqm.
S44	Rectangle	1	1.730	5.300	Length X breadth	9.169	9.169	sqm.
S45	Rectangle	1	1.730	5.300	Length X breadth	9.169	9.169	sqm.
S47	Rectangle	1	1.900	4.750	Length X breadth	2.613	9.613	sqm.
S48	Rectangle	1	1.900	2.400	Length X breadth	4.320	4.320	sqm.
S48	Rectangle	1	0.900	2.100	Length X breadth	1.620	1.890	sqm.
S49	Rectangle	1	1.500	1.200	Length X breadth	1.800	1.800	sqm.
S49a	Rectangle	1	1.500	1.200	Length X breadth	1.800	1.800	sqm.
S50	Rectangle	1	2.100	4.000	Length X breadth	8.400	8.400	sqm.
S51	Rectangle	1	2.100	4.000	Length X breadth	33.600	32.960	sqm.
S52	Rectangle	1	5.150	5.100	Length X breadth	25.905	25.965	sqm.
S53	Rectangle	1	3.150	2.700	Length X breadth	8.505	8.505	sqm.
			TOTAL SERVICES AREA (SECOND FLOOR)			282.469	273.679	194.899	721.048	sqm.


DETAIL OF SECOND FLOOR FAR AREA

ADDITION

Description	Type	Number	Dimension (in metres) Length	Breadth	Calculation	W/BG-A	W/BG-B	W/BG-C	Answer	Unit
A	Trapezium	1	91.980	94.440	98.363	1/2*(L1+L2)*h X Length	3042.598			3040.880	sqm.
A1	Rectangle	1	10.450		9.900	Length X breadth	83.527			83.527	
A2	Rectangle	1	10.450		9.900	Length X breadth		83.527		83.527	
B	Rectangle	1	37.200		10.900	Length X breadth		1113.510		1113.510	sqm.
C	Rectangle	1	9.900		9.300	Length X breadth		91.100		92.100	sqm.
D	Rectangle	1	9.900		9.300	Length X breadth		91.100		92.100	sqm.
D1	Rectangle	1	9.750		9.300	Length X breadth		45.508		45.508	sqm.
F	Rectangle	1	9.750		9.300	Length X breadth			45.508	45.508	sqm.
E	Trapezium	1	97.240	49.900	94.000	1/2 (L1+L2) X height				2199.360	sqm.
										0.000	sqm.
ADDITION							3455.967	1348.624	2199.165	5989.896	sqm.

DEDUCTION (-)

Description	Type	Number	Dimension (in metres) Length	Breadth	Calculation	W/BG-A	W/BG-B	W/BG-C	Answer	Unit
1	Rectangle	1	5.130	4.440	Length X breadth	4.656			4.656	sqm.
2	Rectangle	1	5.130	4.440	Length X breadth	4.656			4.656	sqm.
3	Rectangle	1	3.200	2.100	Length X breadth	6.636			6.636	sqm.
4	Rectangle	1	4.500	1.800	Length X breadth	8.091			8.091	sqm.
5	Rectangle	1	4.700	2.800	Length X breadth	13.630			13.630	sqm.
6	Rectangle	1	5.700	1.600	Length X breadth	10.983			10.983	sqm.
7	Rectangle	1	1.000	0.400	Length X breadth	0.400			0.400	sqm.
8	Rectangle	1	2.700	0.900	Length X breadth	1.515			2.333	sqm.
9	Rectangle	1	1.200	0.400	Length X breadth	0.840			0.840	sqm.
10	Rectangle	1	1.200	0.400	Length X breadth	0.840			0.840	sqm.
12	Rectangle	1	2.800	0.300	Length X breadth	0.780			0.780	sqm.
13	Rectangle	1	2.700	1.150	Length X breadth	5.155			3.105	sqm.
14	Rectangle	1	5.000	1.150	Length X breadth	5.155			5.750	sqm.
15	Rectangle	1	5.000	0.300	Length X breadth	2.203			1.440	sqm.
16	Rectangle	1	1.200	1.500	Length X breadth	1.800			1.690	sqm.
17	Rectangle	1	1.900	1.440	Length X breadth	2.736			2.670	sqm.
18	Rectangle	1	2.730	0.906	Length X breadth	2.613			2.613	sqm.
19	Rectangle	1	2.730	0.906	Length X breadth	2.613			2.613	sqm.
20	Rectangle	1	2.000	1.000	Length X breadth	1.796			1.796	sqm.
21	Rectangle	1	3.200	1.036	Length X breadth	3.235			3.235	sqm.
22	Rectangle	1	3.200	1.036	Length X breadth	3.235			3.235	sqm.
23	Rectangle	1	9.700	7.000	Length X breadth	141.050			141.050	sqm.
24	Rectangle	1	9.900	7.000	Length X breadth	92.500			92.500	sqm.
25	Rectangle	1	6.600	1.300	Length X breadth	0.780			0.780	sqm.
26	Rectangle	1	0.600	1.200	Length X breadth	0.720			0.720	sqm.
27	Rectangle	1	1.000	0.900	Length X breadth	0.900			0.900	sqm.
28	Rectangle	1	1.000	0.900	Length X breadth	0.900			0.900	sqm.
29	Rectangle	1	2.700	0.900	Length X breadth	0.660			1.080	sqm.
30	Trapezium	1	0.980	0.100	0.900	1/2 (L1+L2) X height				0.972	sqm.
31	Rectangle	1	2.400	2.700	Length X breadth	6.480			6.480	sqm.
32	Rectangle	1	1.900	2.350	Length X breadth	4.465			3.044	sqm.
33	Rectangle	1	3.700	1.890	Length X breadth	1.120			1.120	sqm.
34	Rectangle	1	3.700	1.890	Length X breadth	1.120			1.120	sqm.
35	Trapezium	1	0.800	1.000	0.400	1/2 (L1+L2) X height				0.972	sqm.
36	Rectangle	1		2.200	6.700	Length X breadth			1.740	1.740	sqm.
36a	Rectangle	1		1.200	2.700	Length X breadth			0.720	0.720	sqm.
37	Rectangle	1		2.600	0.600	Length X breadth			1.520	3.920	sqm.
38	Rectangle	1		2.600	0.600	Length X breadth			1.520	3.920	sqm.
39	Rectangle	1		1.600	0.600	Length X breadth			1.280	4.080	sqm.
40	Rectangle	1		1.600	0.600	Length X breadth			1.280	1.360	sqm.
40a	Rectangle	1		0.700	0.600	Length X breadth			0.480	0.480	sqm.
40b	Rectangle	1		0.700	0.600	Length X breadth			0.420	0.360	sqm.
41	Rectangle	1		1.100	0.600	Length X breadth			0.660	0.660	sqm.
42	Rectangle	1		1.100	0.900	Length X breadth			0.990	0.990	sqm.
43	Rectangle	1		0.500	1.100	Length X breadth			0.550	0.550	sqm.
44	Rectangle	1		1.000	4.700	Length X breadth			3.600	4.700	sqm.
45	Rectangle	1		1.000	4.700	Length X breadth			7.836	7.836	sqm.
46	Rectangle	1		1.000	2.700	Length X breadth			2.205	2.205	sqm.
47	Rectangle	1		0.960	2.600	Length X breadth			1.776	1.776	sqm.
48	Rectangle	1		0.960	2.600	Length X breadth			1.776	1.776	sqm.
51	Rectangle	1		2.600	4.700	Length X breadth			1.196	1.196	sqm.
52	Rectangle	1		2.600	0.600	Length X breadth			1.560	1.560	sqm.
53	Rectangle	1		2.600	0.600	Length X breadth			1.560	1.560	sqm.
54	Rectangle	1		1.600	0.600	Length X breadth			1.280	1.360	sqm.
55	Rectangle	1		1.600	0.600	Length X breadth			1.280	1.360	sqm.
56	Rectangle	1		0.700	0.600	Length X breadth			0.480	0.480	sqm.
57	Rectangle	1		0.700	0.600	Length X breadth			0.420	0.360	sqm.
58	Rectangle	1		0.600	0.600	Length X breadth			0.360	0.360	sqm.
59	Rectangle	1		0.600	0.600	Length X breadth			0.360	0.360	sqm.
60	Rectangle	1		0.600	0.600	Length X breadth			0.360	0.360	sqm.
61	Rectangle	1		0.600	0.600	Length X breadth			0.360	0.360	sqm.
62	Rectangle	1		0.600	0.600	Length X breadth			0.360	0.360	sqm.
63	Rectangle	1		0.600	0.600	Length X breadth			0.360	0.360	sqm.
64	Rectangle	1		0.600	0.600	Length X breadth			0.360	0.360	sqm.
65	Rectangle	1		0.600	0.600	Length X breadth			0.360	0.360	sqm.
66	Rectangle	1		0.600	0.600	Length X breadth			0.360	0.360	sqm.
67	Rectangle	1		0.600	0.600	Length X breadth			0.360	0.360	sqm.
67a	Rectangle	1		0.600	0.600	Length X breadth			0.360	0.360	sqm.
68	Rectangle	1		1.900	2.900	Length X breadth			5.510	5.510	sqm.
69	Rectangle	1		18.500	1.000	Length X breadth			18.500	18.500	sqm.
70	Rectangle	1		3.600	1.000	Length X breadth			3.600	3.600	sqm.
71	Rectangle	1		0.590	1.200	Length X breadth			0.696	0.696	sqm.
72	Rectangle	1		0.590	1.200	Length X breadth			0.696	0.696	sqm.
73	Rectangle	1		0.590	2.600	Length X breadth			1.702	1.702	sqm.
74	Rectangle	1		9.000	12.150	Length X breadth			2.550	2.550	sqm.
75	Rectangle	1		1.100	2.500	Length X breadth			2.750	2.750	sqm.
76	Rectangle	1		0.600	2.200	Length X breadth			1.680	1.680	sqm.
77	Rectangle	1		0.600	2.200	Length X breadth			59.500	59.500	sqm.
78	Rectangle	1		33.600	2.200	Length X breadth			166.950	166.950	sqm.
79	Rectangle	1		0.630	1.330	Length X breadth			0.780	0.780	sqm.
80	Rectangle	1		0.630	2.200	Length X breadth			1.680	1.680	sqm.
81	Rectangle	1		0.630	2.200	Length X breadth			1.680	1.680	sqm.
82	Rectangle	1		5.150	1.400	Length X breadth			1.610	1.610	sqm.
83	Rectangle	1		5.150	5.700	Length X breadth			5.655	5.655	sqm.
84	Rectangle	1		3.400	1.000	Length X breadth			3.400	3.400	sqm.
85	Rectangle	1		3.400	1.000	Length X breadth			6.463	3.461	sqm.
86	Trapezium	1	4.350	3.200	1.500	1/2 (L1+L2) X height				7.988	sqm.
87	Trapezium	1	1.200	1.030	0.400	1/2 (L1+L2) X height				0.440	sqm.
88	Trapezium	1	1.060	0.830	0.400	1/2 (L1+L2) X height				0.360	sqm.
TOTAL DEDUCTION (d)							302.440	121.725	376.288	803.443	sqm.
TOTAL FAR AREA ON SECOND FLOOR (Total Addition - Total Deduction A+B+BG/C/E/E AREA 'A')							2747.969	953.421	1672.995	5274.449	sqm

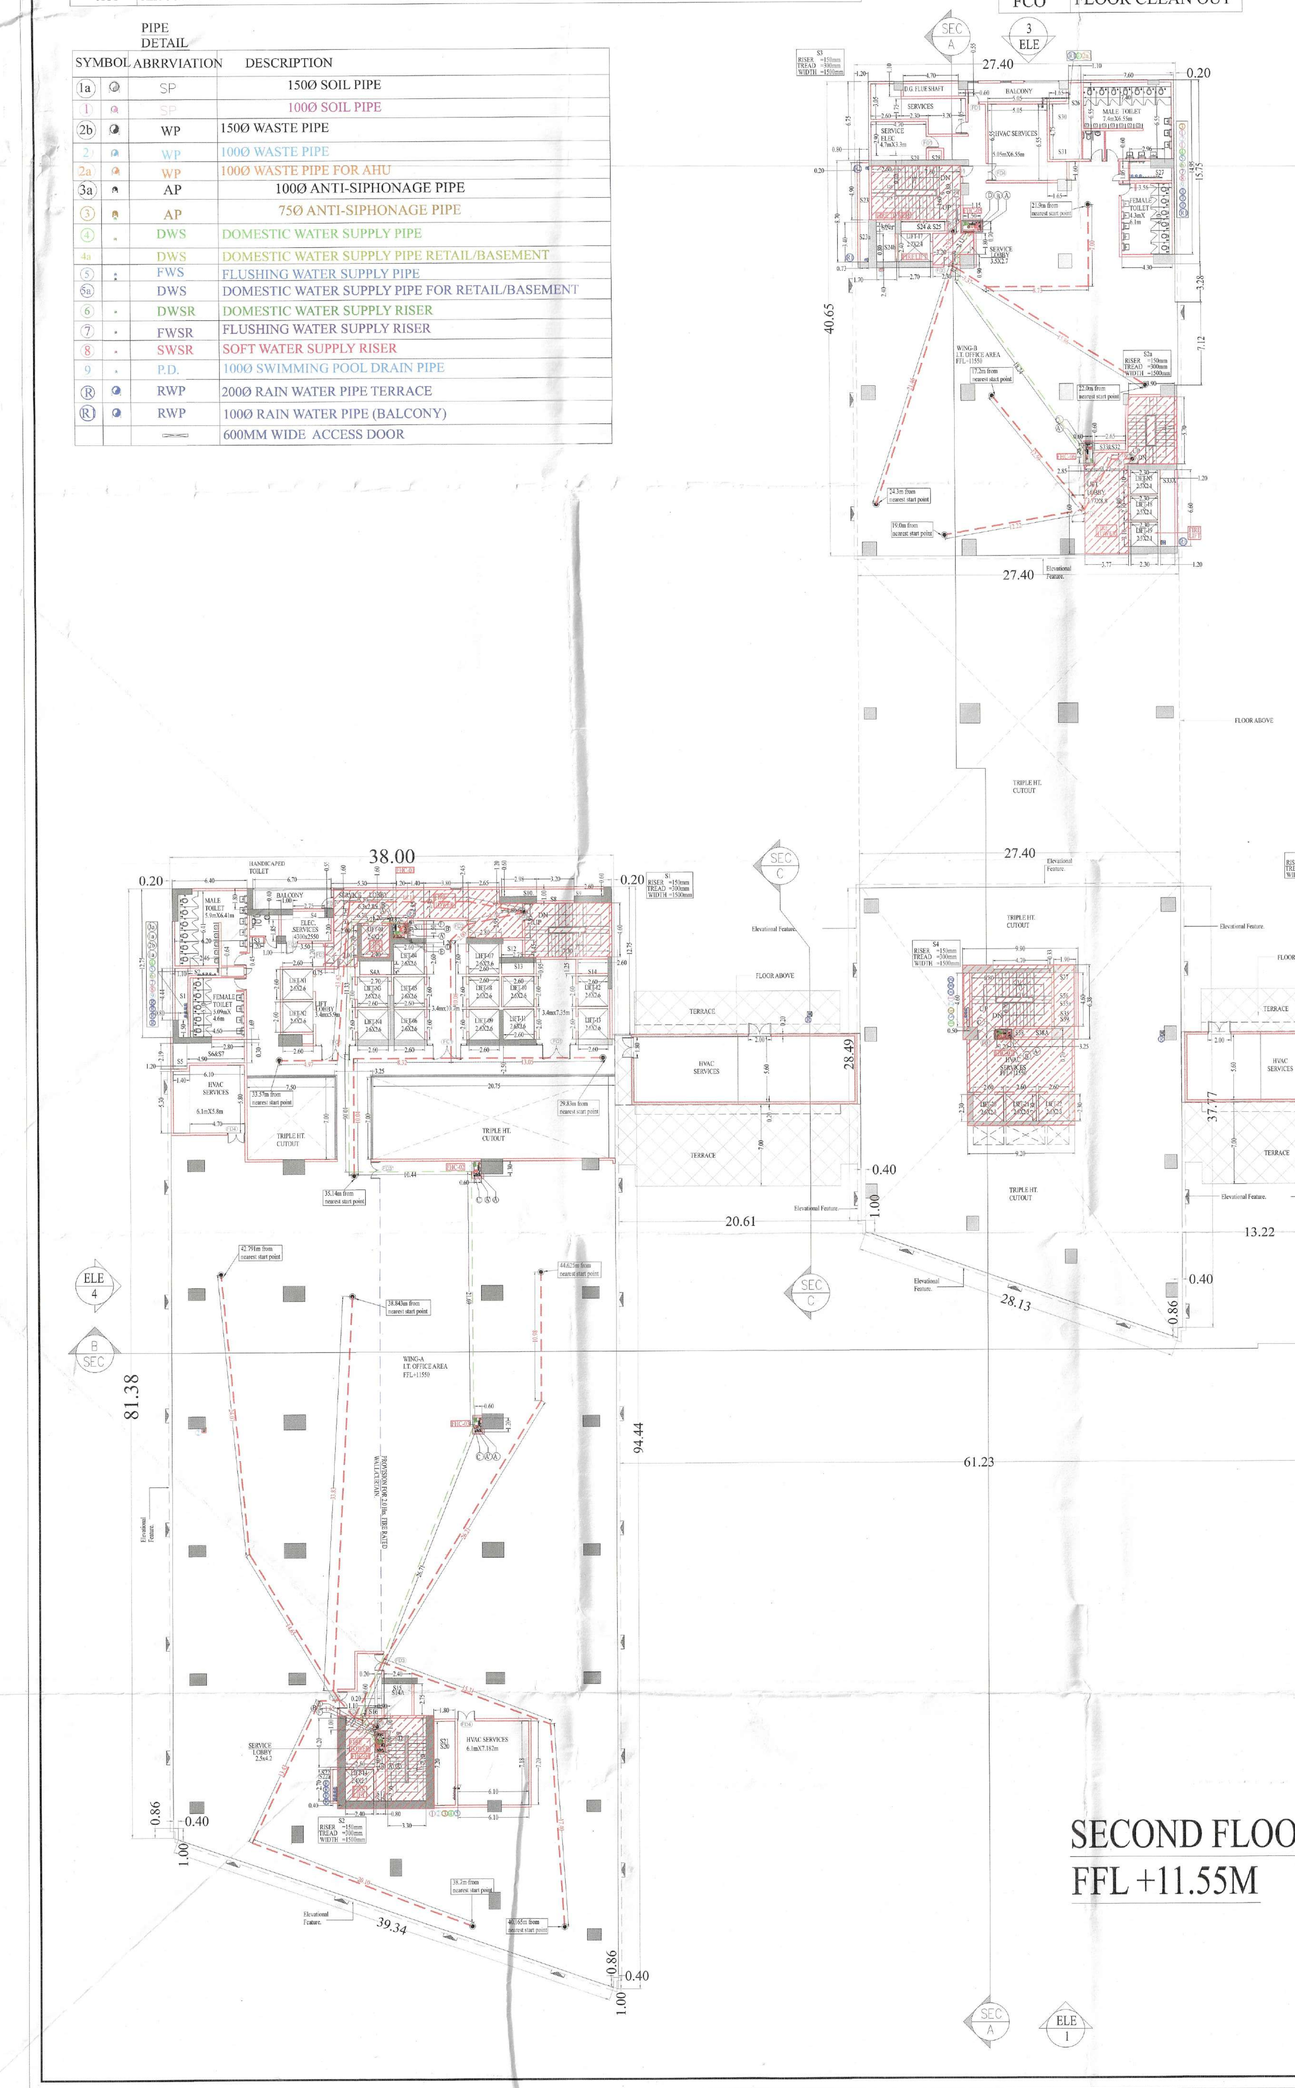

SHAFTS SCHEDULE (WING-A)


ITEMS	PERTICULERS
S1	HVAC SERVICES SHAFT
S2	PLUMBING SERVICES SHAFT
S3	ELECTRICAL SERVICES SHAFT
S4	ELECTRICAL SERVICES SHAFT
S4A	HVAC SERVICES SHAFT
S5	HVAC SERVICES SHAFT
S6&S7	HVAC SERVICES SHAFT
S8	HVAC SERVICES SHAFT
S9	ELECTRICAL SERVICES SHAFT
S10	HVAC SERVICES SHAFT
S11	HVAC SERVICES SHAFT
S12	ELECTRICAL SERVICES SHAFT
S13	HVAC SERVICES SHAFT
S14	HVAC SERVICES SHAFT
S14a	HVAC SERVICES SHAFT
S15	ELECTRICAL SERVICES SHAFT
S16	ELECTRICAL SERVICES SHAFT
S17	HVAC SERVICES SHAFT
S18	HVAC SERVICES SHAFT
S19	HVAC SERVICES SHAFT
S20	HVAC SERVICES SHAFT
S21	HVAC SERVICES SHAFT
S22	PLUMBING SERVICES SHAFT
S22a	PLUMBING SERVICES SHAFT

SHAFTS SCHEDULE (WING-B)

ITEMS	PERTICULERS
S23	ELECTRICAL SERVICES SHAFT
S23a	ELECTRICAL SERVICES SHAFT
S24	HVAC SERVICES SHAFT
S25	HVAC SERVICES SHAFT
S26&S26A	PLUMBING SERVICES SHAFT
S27	HVAC SERVICES SHAFT
S28	ELECTRICAL SERVICES SHAFT
S29	ELECTRICAL SERVICES SHAFT
S30	HVAC SERVICES SHAFT
S31	HVAC SERVICES SHAFT
S32	HVAC SERVICES SHAFT
S33	HVAC SERVICES SHAFT
S34	HVAC SERVICES SHAFT
S34a	HVAC SERVICES SHAFT
S34b	HVAC SERVICES SHAFT
S35	ELECTRICAL SERVICES SHAFT
S35a	ELECTRICAL SERVICES SHAFT
S36	ELECTRICAL SERVICES SHAFT
S37	HVAC SERVICES SHAFT
S38	HVAC SERVICES SHAFT
S38A	HVAC SERVICES SHAFT

SHAFTS SCHEDULE (WING-C)

ITEMS	PERTICULERS
S40	HVAC SERVICES SHAFT
S41	HVAC SERVICES SHAFT
S41a	ELECTRICAL SERVICES SHAFT
S42	HVAC SERVICES SHAFT
S43	HVAC SERVICES SHAFT
S44	ELECTRICAL SERVICES SHAFT
S45	ELECTRICAL SERVICES SHAFT
S46	HVAC SERVICES SHAFT
S47	HVAC SERVICES SHAFT
S48	HVAC SERVICES SHAFT
S48a	HVAC SERVICES SHAFT
S48b	HVAC SERVICES SHAFT
S49	PLUMBING SERVICES SHAFT
S50	HVAC SERVICES SHAFT
S51	ELECTRICAL SERVICES SHAFT
S51a	ELECTRICAL SERVICES SHAFT
S52	ELECTRICAL SERVICES SHAFT
S52a	ELECTRICAL SERVICES SHAFT
S53	PLUMBING SERVICES SHAFT
S53a	HVAC SERVICES SHAFT
S54	HVAC SERVICES SHAFT
S54a	HVAC SERVICES SHAFT
S55	HVAC SERVICES SHAFT
S56	HVAC SERVICES SHAFT
S57	HVAC SERVICES SHAFT
S58	ELECTRICAL SERVICES SHAFT

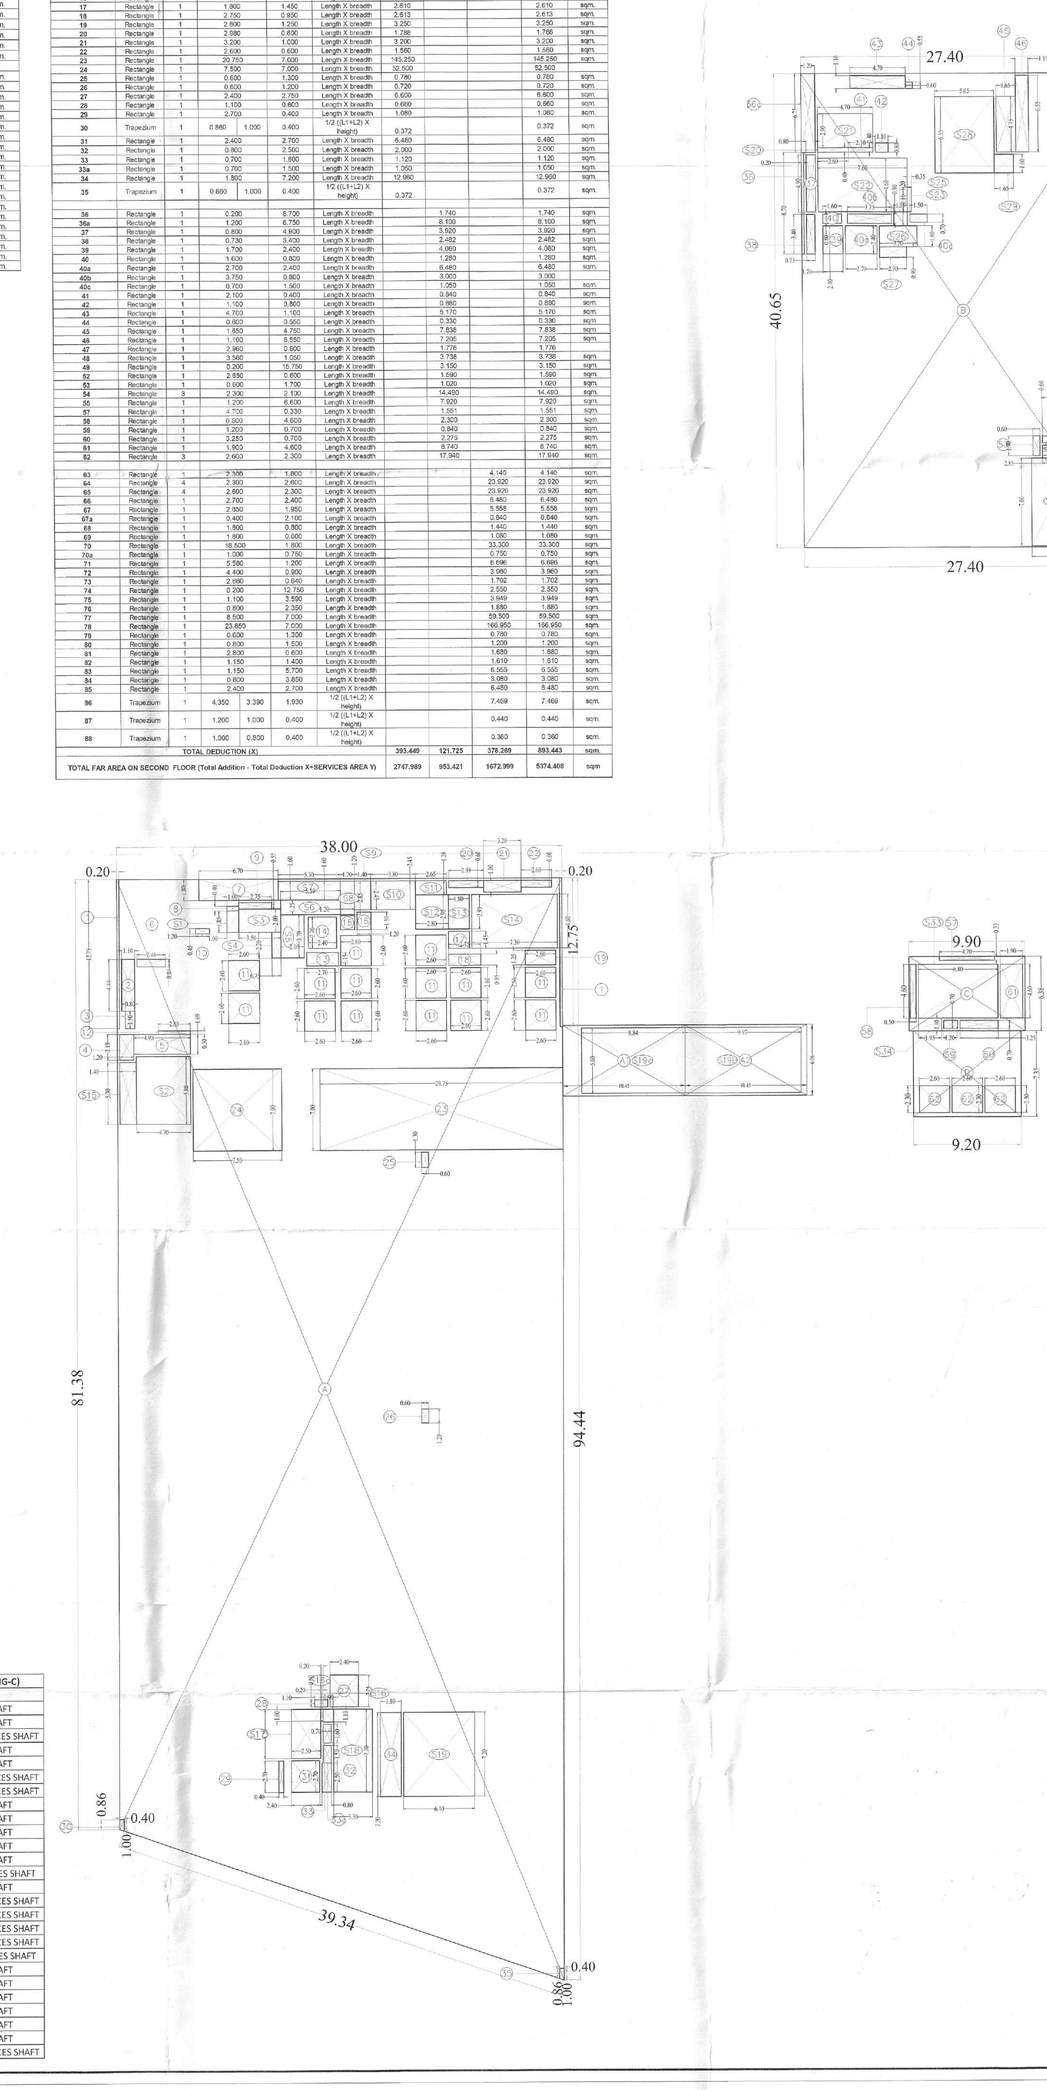

Door Window Schedule

S. No.	Tag	Size Width	Height	Cill	Lintel	Remarks
1	D1	700	2400		2400	DOOR
2	D2	900	2400		2400	DOOR
3	D3	1000	2400		2400	TOILET MAIN DOOR
4	D4	1200	2400		2400	FAN ROOM DOOR
5	D5	1500	2400		2400	SERVICE LOBBY DOOR
6	D6	2000	2400		2400	ENTRANCE GLASS DOOR
7	D7	1000	2400		2400	
8	D8	830	2400		2400	JANITORS DOOR
9	D9	2400	2400		2400	ISOLATOR ROOM DOOR
10	D10	1500	2400		2400	METER ROOM DOOR
11	D11	3000	2400		2400	ISOLATOR ROOM DOOR
12	D12	1100	2400		2400	DOOR
13	D13	1500	2400		2400	DOOR
14	D14	1150	2400		2400	DOOR
15	D15	750	2400		2400	GUARD ROOM DOOR
16	D16	2500	3000		2100	DOOR
17	RS1	3000	3000		3000	TRF ROOM ROLLING SHUTTER
18	FD1	1000	2400		2400	FIRE DOOR
19	FD1	1500	2400		2400	FIRE DOOR
20	FD1*	1500	2400		2400	FIRE DOOR
21	FD1*	1500	2400		2400	FIRE DOOR
22	FD1	1500	2400		2400	FIRE DOOR
23	FD1	2000	2400		2400	FIRE DOOR
24	FD1	3000	2400		2400	FIRE DOOR
25	FD1	2350	2400		2400	FIRE DOOR
26	FD1	1700	2400		2400	FIRE DOOR
27	FD1*	1000	2400		2400	FIRE DOOR
28	FD1*	2850	2400		2400	FIRE DOOR
29	FD1	1100	2400		2400	FIRE DOOR
30	FD1	3400	4400			FIRE RATED GLASS DOOR GLAZING
31	FD2	9700	9900			FIRE CURTAIN
32	FD2	4500	9100			FIRE CURTAIN
33	FD2	5900	9900			FIRE CURTAIN
34	FGL1	2485	2400		2400	GLASS FIRE DOORS
35	FGL2	2800	2400		2400	GLASS FIRE DOORS
36	OF1	1950	2100	900	3100	FACADE WINDOW
37	W1	1200	1100	1200	2300	WINDOW
38	W2	900	2600	900	3500	WINDOW
39	FW1	1300	2150	250	2400	OFFICE LIFT LOBBY
40	FW2	2000	2150	250	2400	OFFICE LIFT LOBBY
41	FW3	2500	2150	250	2400	OFFICE LIFT LOBBY
42	FW4	3600	2150	250	2400	OFFICE LIFT LOBBY
43	FW8	3600	2150	250	2400	OFFICE LIFT LOBBY
44	SD1	1500	2300	100	2400	TENENT SHAFT DOOR
45	SD2	900	2300	100	2400	FHC
46	SD5	1500	2300	100	2400	FIRE MAIN FIRE SHAFT
47	BDF	1000	2400	100	2300	SHAFT DOOR
48	GL1	39934	69430			GLAZING
49	GL2	76395	62635			GLAZING
50	GL3	98340	69430			GLAZING
51	GL4	1500	9900		9900	GLAZING
52	GL4a	3735	9900		9900	GLAZING
53	GL5	1830	9900		9900	GLAZING
54	GL6	17469	9900		9900	GLAZING
55	GL7	10040	9900		9900	GLAZING
56	GL8	28718	42620			GLAZING
57	GL9	87150	42620			GLAZING
58	GL10	98435	35900			GLAZING
59	GL11	66520	52670			GLAZING
60	GL12	42195	52670			GLAZING
61	GL13	42926	46870			GLAZING

Note: ALL FIRE DOORS ARE TO BE 2- HRS. FIRE RATED.

This is a *PROVISIONAL BUILDING PLAN* approved only for the purpose of inviting Objections from the general public

DTP(HQ)

ATP(HQ) PA.

TO BE READ WITH THE OFFICE MEMO NO.: DATED:

DINESH KUMAR PA(HQ)

NOTES:-
1. ALL DIMENSIONS ARE IN MM UNLESS OTHERWISE SPECIFIED.
2. ALL BUILDING EXCLUDING BASEMENTS FULLY AIR CONDITIONED AS PER N.B.C. NORMS.
3. ALL BASEMENTS ARE MECHANICALLY LIGHTED AND VENTILATED AS PER N.B.C. NORMS.
4. ALL BUILDING INCLUDING BASEMENT FULLY SPRINKLERED AS PER N.B.C. NORMS.
5. ALL PARTITION WALLS IN TOILET ARE 240D HIGH BRICK.
6. ALL TOILETS ARE MECHANICALLY VENTILATED AND LIGHTED.

OWNER'S SIGNATURE

ARCHITECT'S SIGNATURE
CA/92/14687

NAMU RATRA CA/92/14687

OWNER:-

PROJECT:-
Revised Building Plans of IT Park/Cyber Park colony over an area measuring 6.1375acres falling in the revenue estate of village Maidawas, sector -66 Gurugram, being developed by Advance India Projects limited under License No 112 of 2012 dated 27.10.2012

DRG. TITLE:-
SECOND FLOOR PLAN
AREA DIAGRAM AND CALCULATION

Checked and found ok for Public Health (Interest) Service only subject to compliance to in forwarding letter No. 8037 dt 13/6/2025
Executive Engineer (HQ) HSVP, Panchku...

DRG. NO. : S-04

SCALE 1:250

DATE 08.03.25