
PRODUCED BY AN AUTODESK EDUCATIONAL PRODUCT

This is a "PROVISIONAL BUILDING PLAN" approved only for the purpose of inviting Objections from the general public

S.T.P.(HQ) Member Secretary B.P.A.C. | S.T.P.(G) Member B.P.A.C. | C.T.P.(HPL) Chairman B.P.A.C.

TO BE READ WITH THIS OFFICE MEMO NO.: DATED :

DTP(HQ) | ATP(HQ) | DINESH KUMAR PA(HQ) | JD. | P.A. | A.T.P

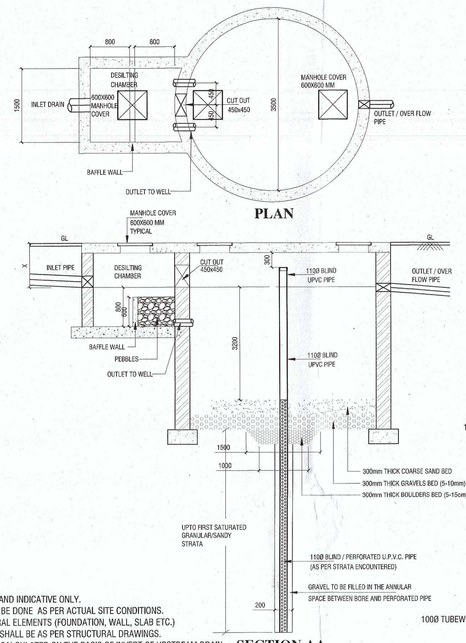


NOTE : ALL DIMENSION ARE IN M.M. (SCALE-N.T.S.)

TYPICAL RAIN WATER HARVESTING STRUCTURE (WITH APPROX 30 CUM STORAGE TANK)

NOTES

1. ALL DIMENSIONS ARE IN MM. AND INDICATIVE ONLY. SUITABLE AMENDMENTS MAY BE DONE AS PER ACTUAL SITE CONDITIONS.
2. THE DIMENSION OF STRUCTURAL ELEMENTS (FOUNDATION, WALL, SLAB ETC.) ARE ONLY INDICATIVE. THESE SHALL BE AS PER STRUCTURAL DRAWINGS.
3. THE DIMENSION 'X' SHALL BE CALCULATED ON THE BASIS OF INVERT OF UPSTREAM DRAIN

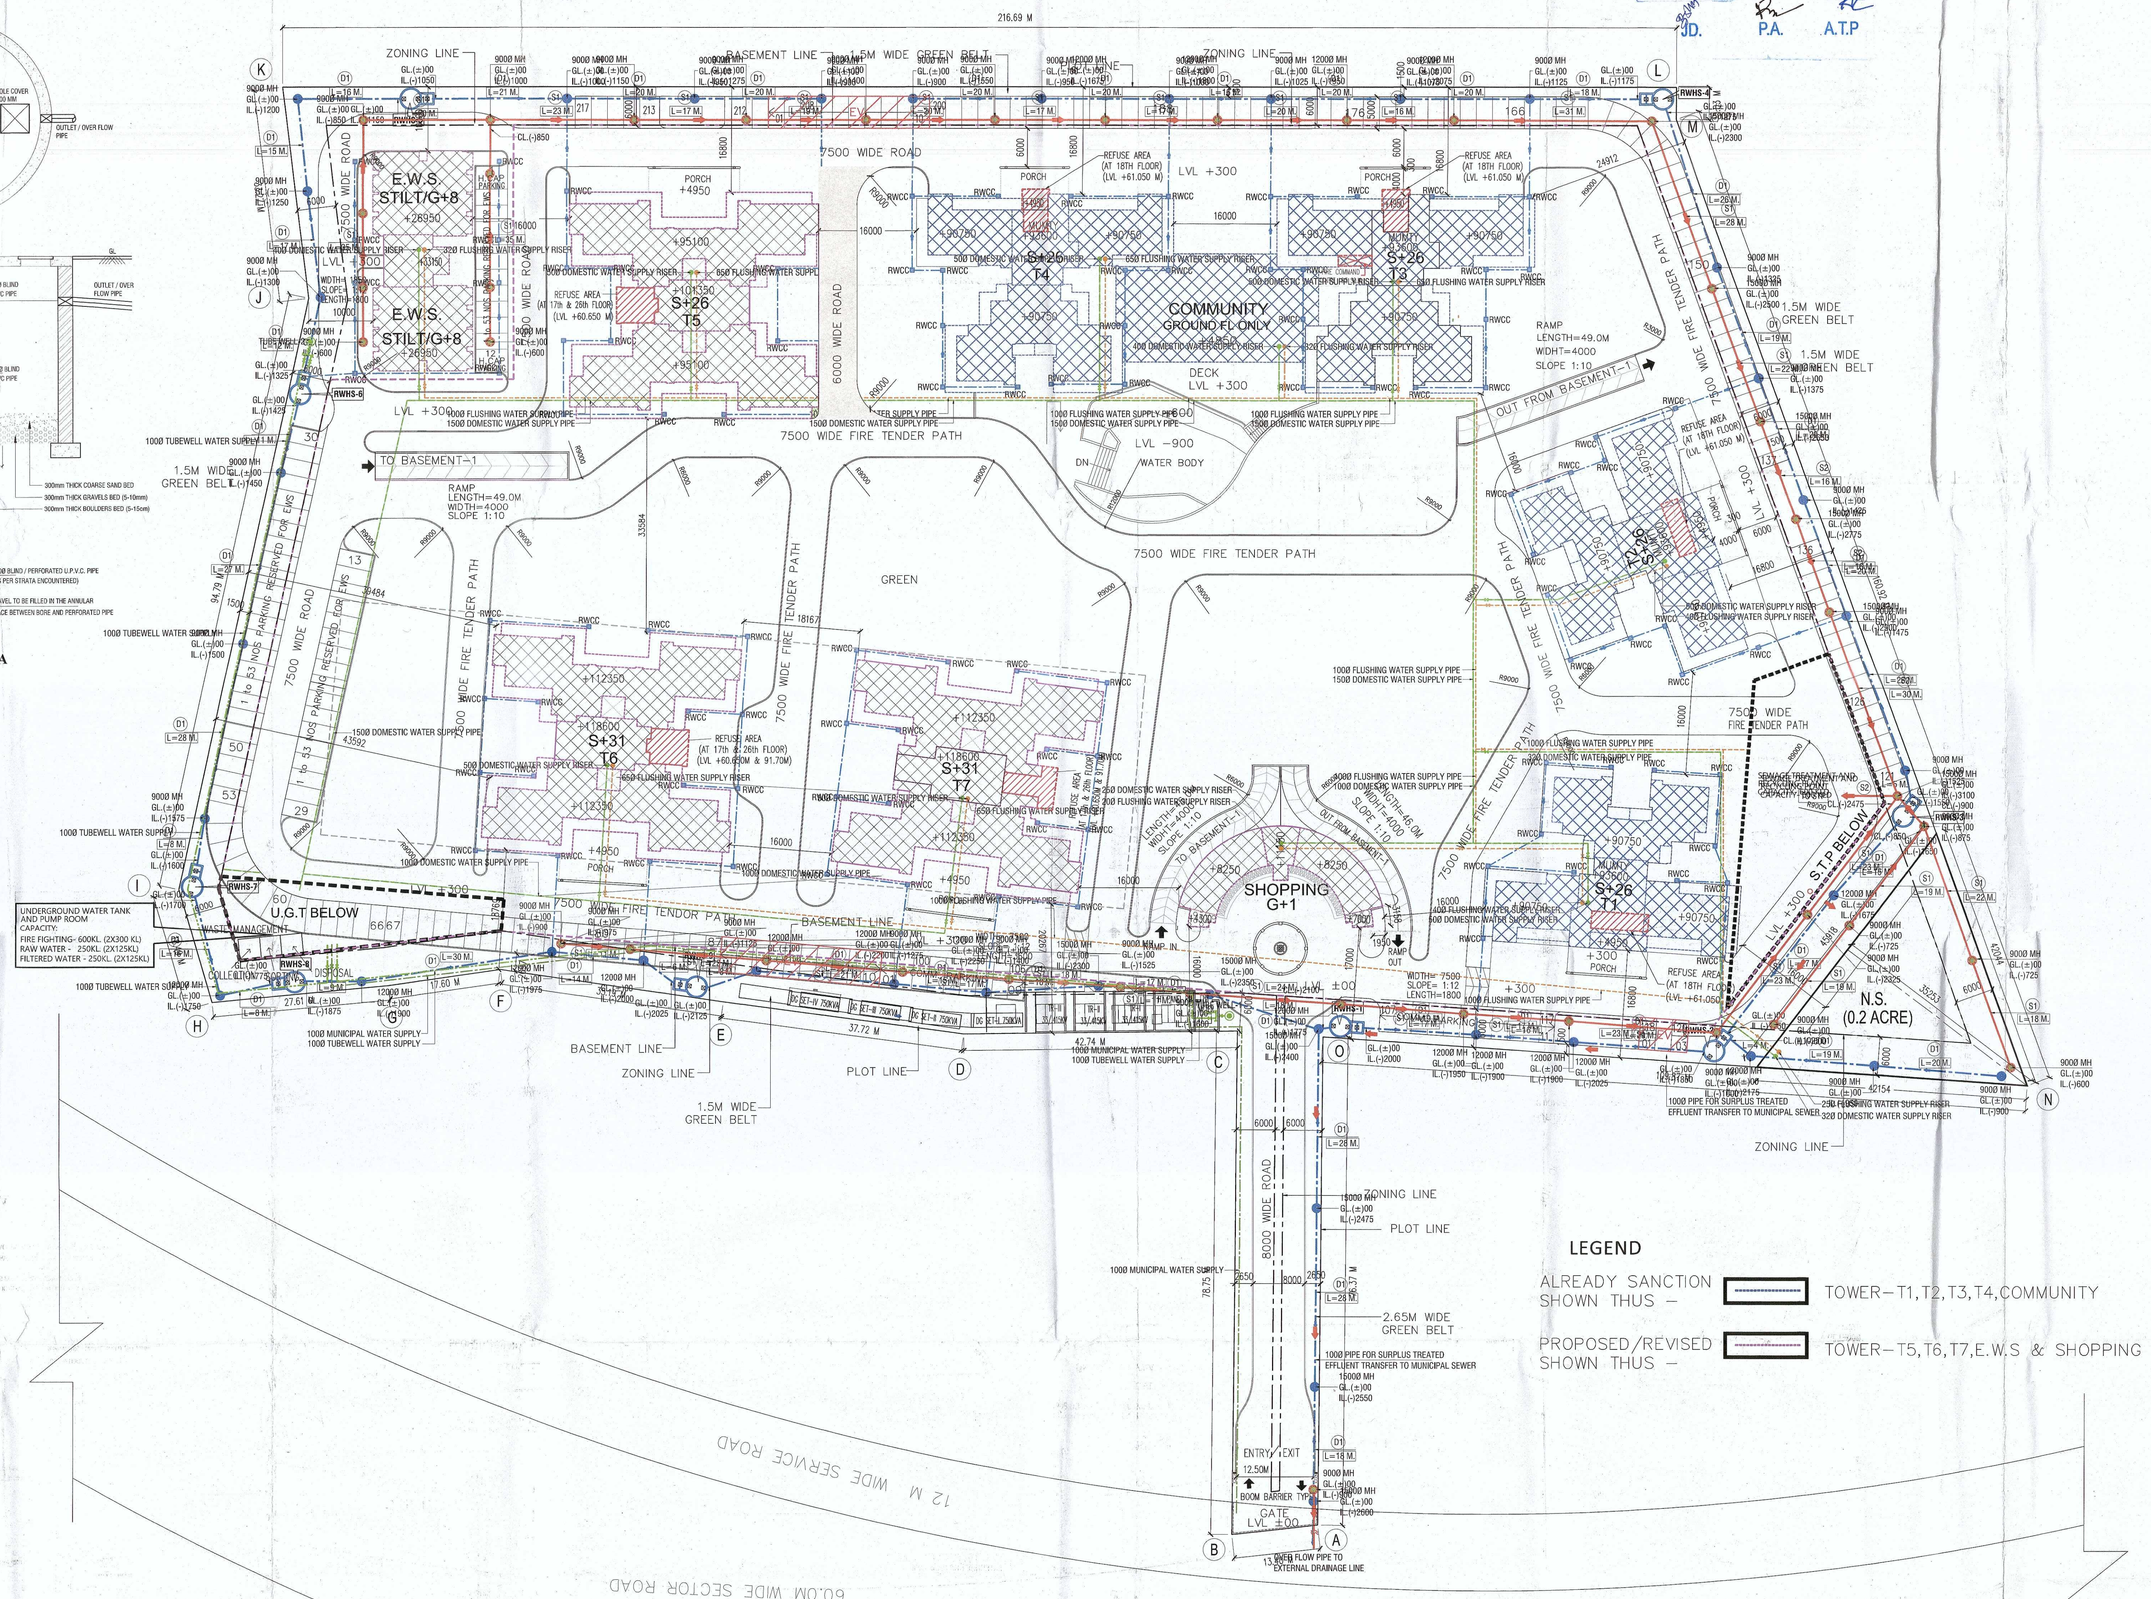

LEGEND

ALREADY SANCTION SHOWN THUS – TOWER–T1,T2,T3,T4,COMMUNITY

PROPOSED/REVISED SHOWN THUS – TOWER–T5,T6,T7,E.W.S & SHOPPING

Checked and found ok for Public Health (Internal) service only subject to comments in in forwarding letter No. 29667 dt. 29/01/26

Superintending Engineer (HQ) Circle Engineer-I HSVP, Panchkula

P.D.O. (HQ) Member BPAC

LEGEND

SEWER LINE- EXTERNAL	
MANHOLE (CIRCULAR)	MH
GROUND LEVEL	GL.
INVERT LEVEL	IL.
CONNECTION LEVEL	CL.

PIPE SCHEDULE

TAG NO.	SIZE	SLOPE
S1	200 DIA	1:145
S2	300 DIA	1:250

LEGEND

COLD WATER SUPPLY LINE- EXTERNAL	
FLUSHING WATER SUPPLY LINE- EXTERNAL	
WATER SUPPLY LINE FROM MUNICIPAL	
WATER SUPPLY LINE FROM TUBEWELL	
ISOLATING VALVE IN RECTANGULAR VALVE CHAMBER	

LEGEND

DRAINAGE LINE- EXTERNAL	
MANHOLE (CIRCULAR)	MH
RAIN WATER COLLECTION CHAMBER (450x500MM.)	RWCC
RAIN WATER HARVESTING STRUCTURE	RWHS
GROUND LEVEL	GL.
INVERT LEVEL	IL.
CONNECTION LEVEL	CL.

PIPE SCHEDULE

TAG NO.	SIZE	SLOPE
D1	400 DIA	1:420

IMPORTANT NOTES

1- THIS DRAWING SHALL BE CORDINATED WITH ARCHITECTURAL AND LANDSCAPE DRAWINGS.

2- THE FEASIBILITY OF MAKING CONNECTION OF THE SEWERAGE AND STORM DRAIN LINE AT OUTFALL SHALL BE ASCERATAINED BEFORE STARTING THE WORK .

NOTES

1- ALL PIPE DIAMETERS ARE IN MM.
2- ALL WORKS ARE TO BE CARRIED OUT AS PER SPECIFICATIONS.
3- GROUND LEVELS AS PER MENTIONED ARE TENTATIVE. THESE SHALL MATCH WITH FORMATION LEVELS AS GIVEN BY ARCHITECTS.
4- FIGURE SHOWN THUS 18M. ARE DISTANCE BETWEEN MANHOLES (CENTRE TO CENTRE). THESE DISTANCES ARE INDICATIVE AND SHALL BE ADJUSTED AS PER ACTUAL SITE CONDITION.
5- MANHOLES,SOAK TRENCH, DRAIN SOAKPIT AND ROAD GULLY SHALL BE CONSTRUCTED AS PER STANDARD DETAILS
6- STORM WATER DRAINAGE LAYOUT IS INDICATIVE. DRAINS SHALL BE LAID AND ALIGNED AS PER ACTUAL ROAD SECTION AND LEVEL.
7- WHEREVER DRAIN CROSSES A ROAD OR PAVEMENT, IT SHALL BE COVERED WITH PRECAST SLAB, DESIGNED TO TAKE VEHICULAR LOAD AT THAT POINT.

CLIENT'S SIGN	ARCHITECT,S SIGN
For ADORE PROPMART LLP Authorised Signatory	BHUPENDERA KUMAR ARCHITECT CA/2004/52978

PROJECT

REVISED/PROPOSED APPROVAL OF BUILDING PLANS OF GROUP HOUSING COLONY AN AREA MEASURING 9.2453 ACRES (LICENSE NO. 264 OF 2023 DATED 19-12-2023) IN SECTOR-77, GURUGRAM BEING DEVELOPED BY ADORE PROPMART LLP.

BUILDING NO.

SITE PLAN - SERVICES

SHEET TITLE

SITE PLAN SERVICES (SEWERAGE,DRAINAGE & WATER SUPPLY)

DEALT	SCALE		JOB NO
S.K.	1 : 500	N	
CHECKED B.K.	DATE		DRG. NO GH-SD- 01a(R1)

ARCHITECT

SAHKO CONSULTANTS LLP
(1001 T-4) UNIT NO. 1001, 10th. FLOOR, TOWER-4, ASSOTECH BUSSINESS, CRESTERRA, PLOT NO. 22, SECTOR-135, NOIDA, U.P.-201305
email : sahkoconsultants@gmail.com

PRODUCED BY AN AUTODESK EDUCATIONAL PRODUCT