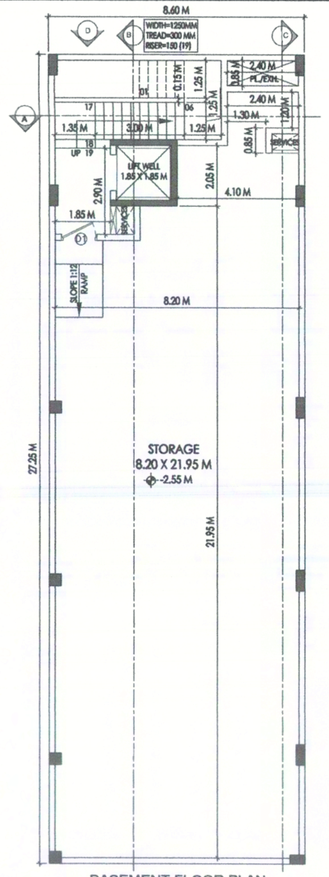

BASEMENT FLOOR PLAN

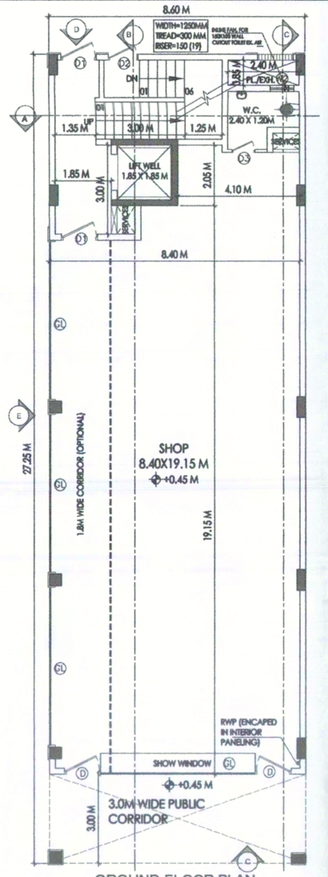

GROUND FLOOR PLAN

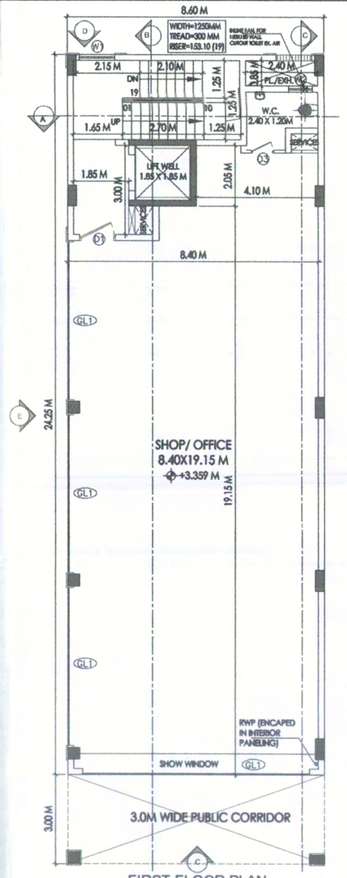

FIRST FLOOR PLAN

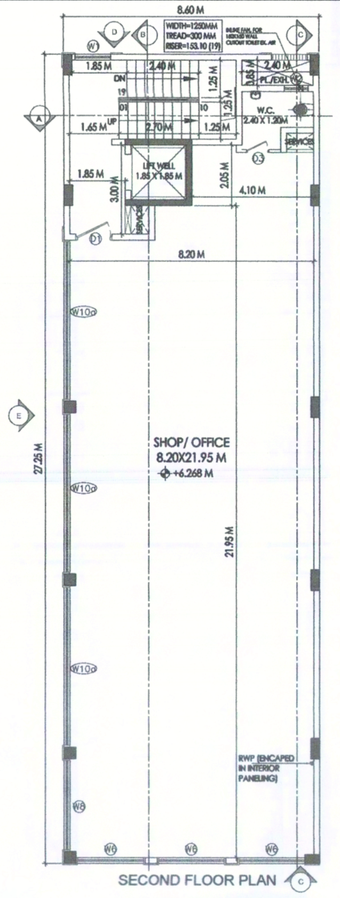

SECOND FLOOR PLAN

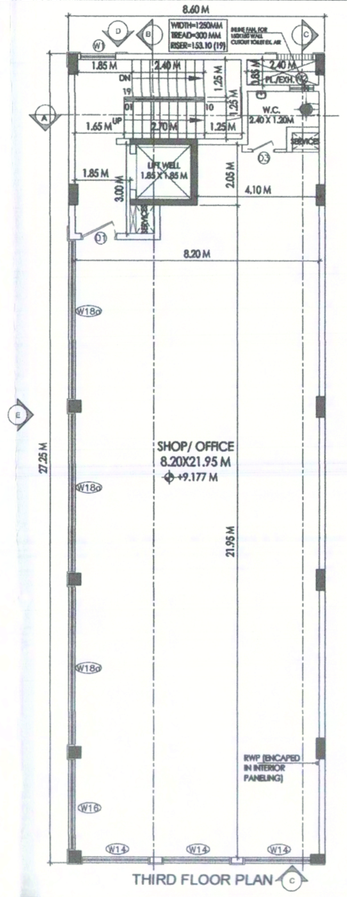

THIRD FLOOR PLAN

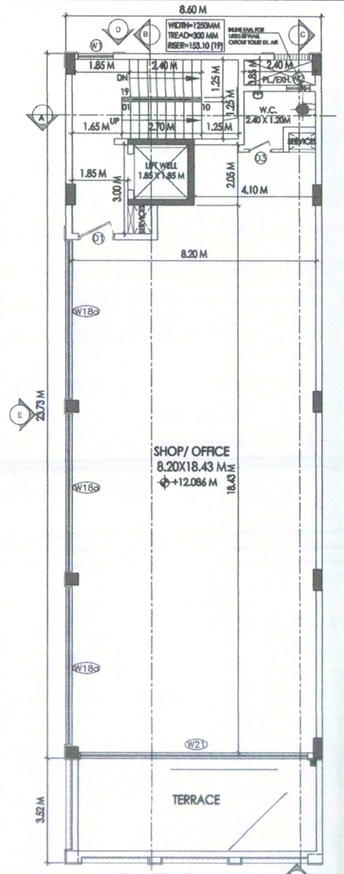

FOURTH FLOOR PLAN

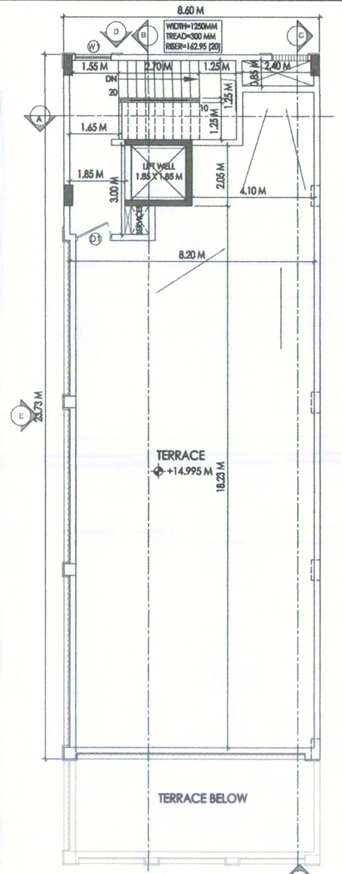

TERRACE FLOOR PLAN

TYPE B12

AREA CALCULATIONS OF GROUND FLOOR								
	ADDITIONS							
A	8.60	x	27.25	x	1	=	234.350	(A)
AREA CALCULATIONS OF FIRST FLOOR								
	ADDITIONS							
A	8.60	x	24.25	x	1	=	208.55	(A)
	DEDUCTIONS							
B	1.85	x	1.85	x	1	=	3.423	
C	5.60	x	2.65	x	1	=	14.840	
D	2.40	x	0.85	x	1	=	2.040	
E	0.90	x	0.55	x	1	=	0.495	
F	0.60	x	0.95	x	1	=	0.570	
						TOTAL	21.368	SQ.MT (B)
	NET AREA OF FIRST FLOOR					(A)- (B) =	187.183	SQ.MT
AREA CALCULATIONS OF SECOND FLOOR								
	ADDITIONS							
A	8.60	x	27.25	x	1	=	234.35	(A)
	DEDUCTIONS							
B	1.85	x	1.85	x	1	=	3.423	
C	5.60	x	2.65	x	1	=	14.840	
D	2.40	x	0.85	x	1	=	2.040	
E	0.90	x	0.55	x	1	=	0.495	
F	0.60	x	0.95	x	1	=	0.570	
						TOTAL	21.368	SQ.MT (B)
	NET AREA OF SECOND FLOOR					(A)- (B) =	212.983	SQ.MT
AREA CALCULATIONS OF THIRD FLOOR								
	ADDITIONS							
A	8.60	x	27.25	x	1	=	234.35	(A)
	DEDUCTIONS							
B	1.85	x	1.85	x	1	=	3.423	
C	5.60	x	2.65	x	1	=	14.840	
D	2.40	x	0.85	x	1	=	2.040	
E	0.90	x	0.55	x	1	=	0.495	
F	0.60	x	0.95	x	1	=	0.570	
						TOTAL	21.368	SQ.MT (B)
	NET AREA OF THIRD FLOOR					(A)- (B) =	212.983	SQ.MT
AREA CALCULATIONS OF FOURTH FLOOR								
	ADDITIONS							
A	8.60	x	23.73	x	1	=	204.08	(A)
	DEDUCTIONS							
B	1.85	x	1.85	x	1	=	3.423	
C	5.60	x	2.65	x	1	=	14.840	
D	2.40	x	0.85	x	1	=	2.040	
E	0.90	x	0.55	x	1	=	0.495	
F	0.60	x	0.95	x	1	=	0.570	
						TOTAL	21.368	SQ.MT (B)
	NET AREA OF FOURTH FLOOR					(A)- (B) =	182.711	SQ.MT
	TOTAL FAR AREA OF PER PLOT					=	1030.208	SQ.MT
						=	1232.118	SQ.YARD

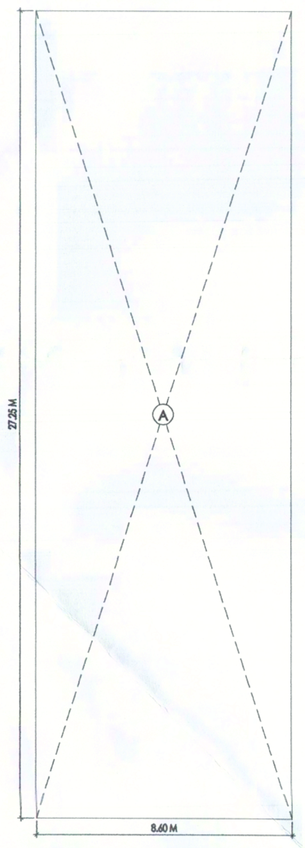

GROUND FLOOR AREA DIAGRAM

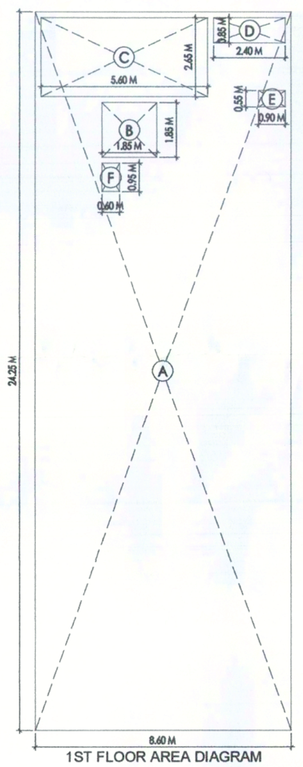

1ST FLOOR AREA DIAGRAM

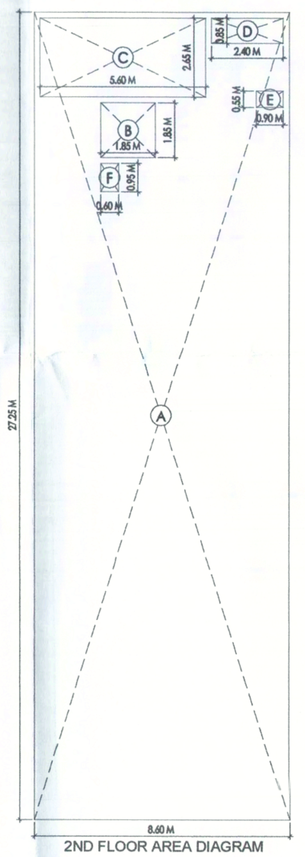

2ND FLOOR AREA DIAGRAM

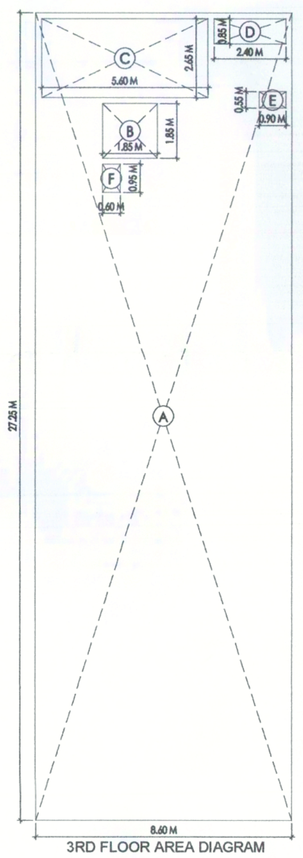

3RD FLOOR AREA DIAGRAM

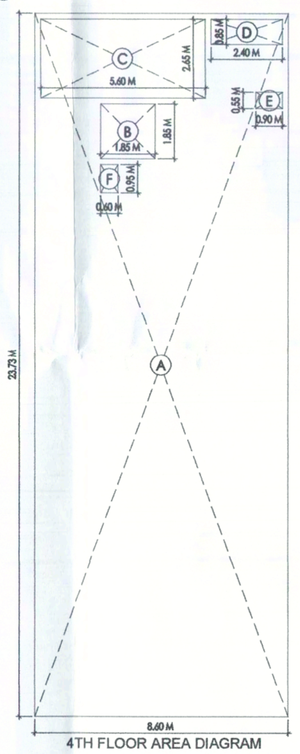

4TH FLOOR AREA DIAGRAM

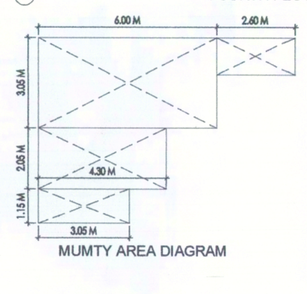

MUMTY AREA DIAGRAM

DOOR SCHEDULE

SR.NO	PARTICULARS	OPENING SIZE	SILL FROM THIS LVL
D	SHOP	1200x2359	--
D1	SHOP/STAIRCASE	1200x2100	--
D2	STAIRCASE	1000x2100	--
D3	W.C.	750x2100	--

WINDOW SCHEDULE

SR.NO	PARTICULARS	OPENING SIZE	SILL FROM THIS LVL
W1	STAIRCASE	1200x2184	125
W1a	STAIRCASE	1200x1709	600
W2	W.C.	800x1000	1100
W6	SHOP/OFFICE	2216x1809	600
W8	SHOP/OFFICE	3020x1809	600
W10a	SHOP/OFFICE	5.327x1809	600
W14	SHOP/OFFICE	2216x2284	125
W16	SHOP/OFFICE	3020x2284	125
W18a	SHOP/OFFICE	5.327x2284	125
W21	SHOP/OFFICE	7650x2134	275
GL	SHOP	AT PER PLAN/ELEVATION	-----
GL1	SHOP/OFFICE	AT PER PLAN/ELEVATION	850

SCO TYPE B12

FLOOR	WIDTH(M)	DEPTH(M)	PLOT AREA SQ.M	DEDUCTION(LIFT, STAIRCASE, SHAFT) (SQM)	FAR AREA (SQM)	FAR AREA (SQ YARD)
GROUND FLOOR	8.60	27.25	234.35		234.35	280.2803
FIRST FLOOR	8.60	24.25	208.55	21.368	187.183	223.8684
SECOND FLOOR	8.60	27.25	234.35	21.368	212.983	254.7249
THIRD FLOOR	8.60	27.25	234.35	21.368	212.983	254.7249
FOURTH FLOOR	8.60	23.730	204.08	21.368	182.711	218.5199
FAR PER PLOT					1030.208	1232.1185
TOTAL FAR OF SCO TYPE B- REGULAR PLOTS 1 NOS.					1030.208	1232.1185

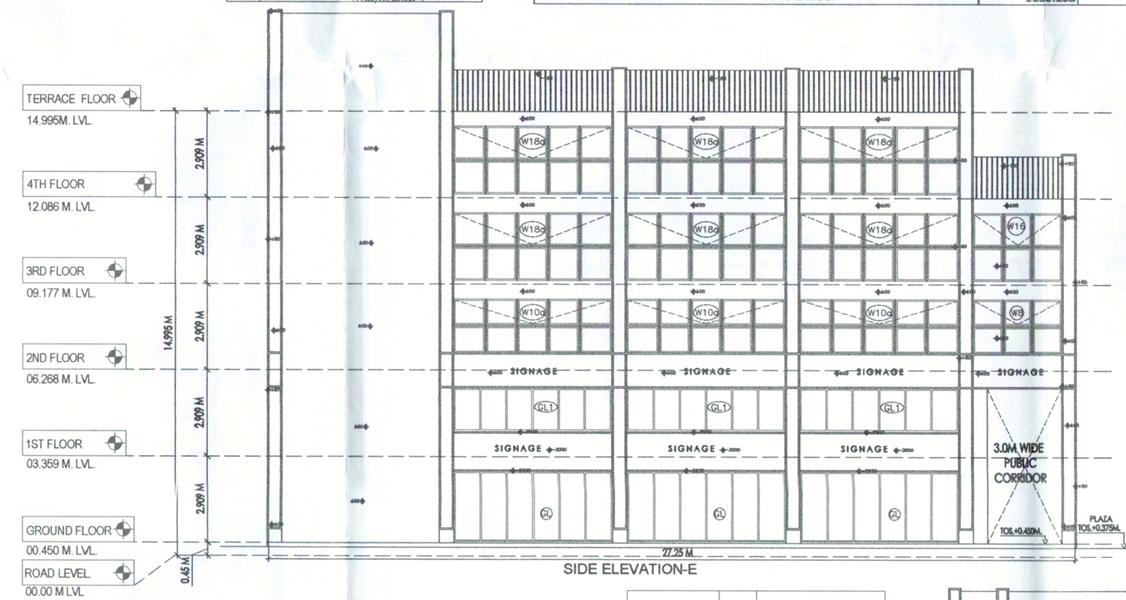

SIDE ELEVATION-E

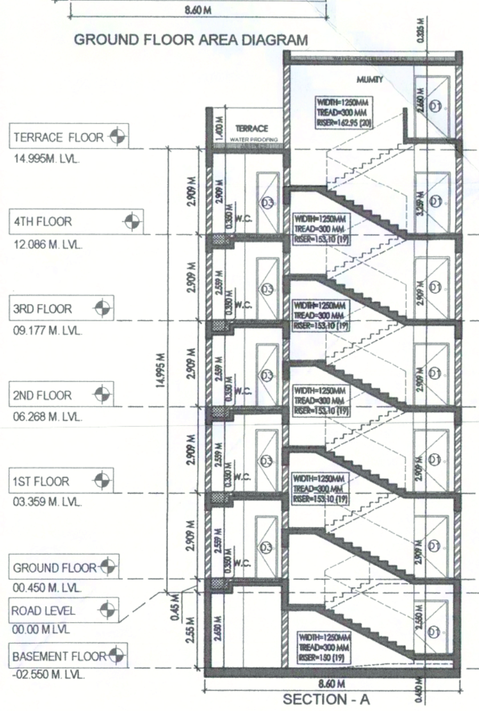

SECTION - A

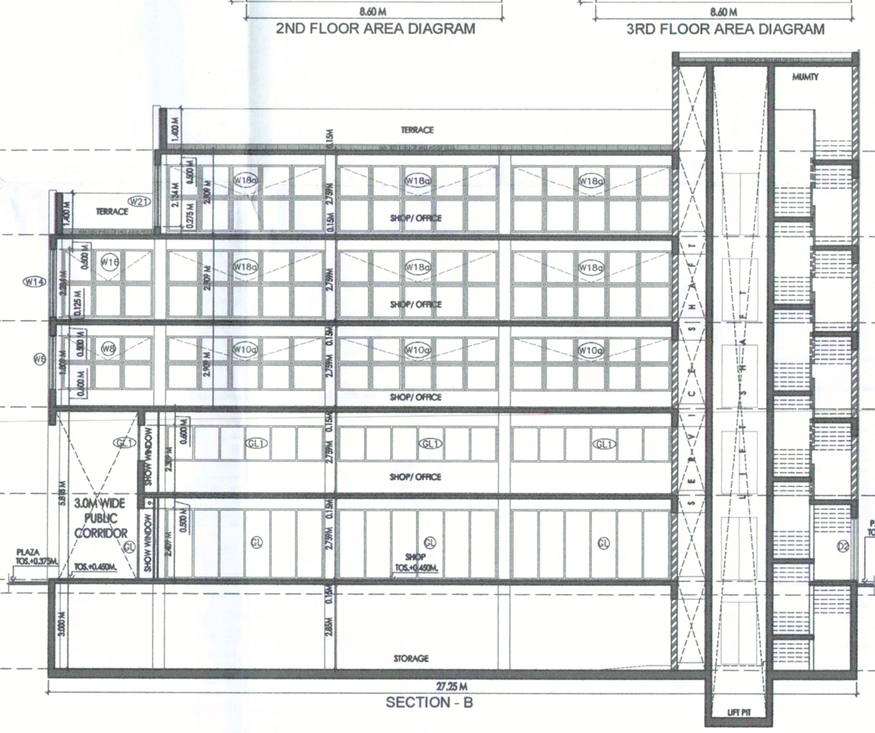

SECTION - B

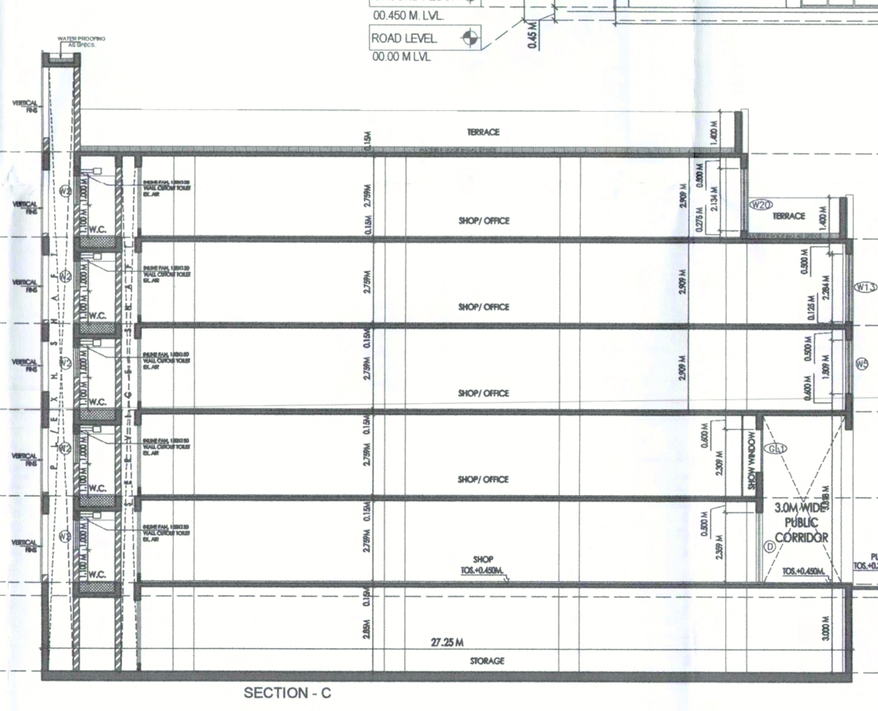

SECTION - C

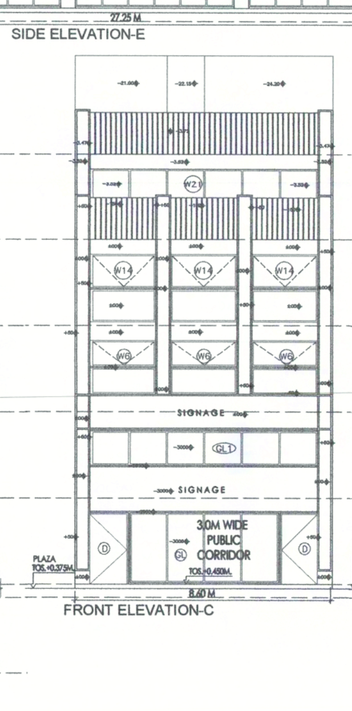

FRONT ELEVATION-C

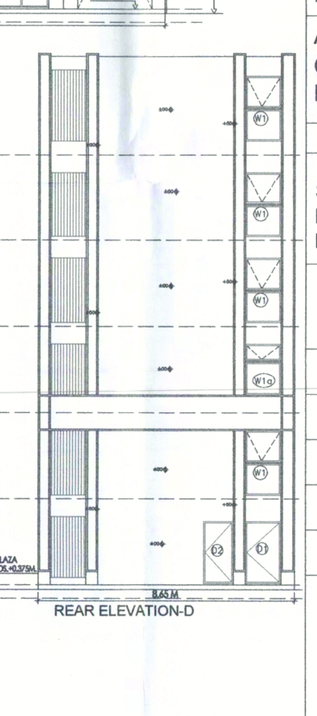

REAR ELEVATION-D

(NARENDER KUMAR) DTP(HQ)
(HITESH SHARMA) STP(M)(HQ)
(JITENDER SHAG) STP(HR)
(AMIT KHATRI, IAS) DTCP(HR)
(RAJAT CHAUHAN) ATP(HQ)
(DINESH KUMAR) PA(HQ)

DRG. NO:- DTCP 11008(X) Dated:- 15-04-2025

KEY PLAN

TYPE -B12

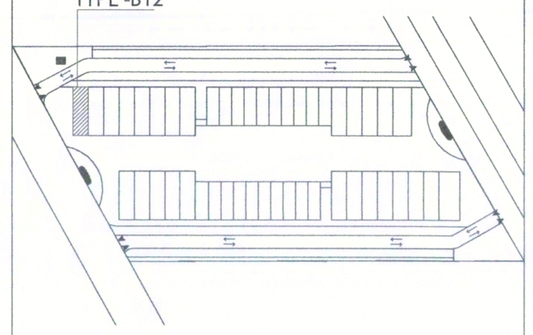

PROJECT TITLE

ACS FOR SCO's (6.54375 Acs) at SECTOR 84, GURUGRAM , BEING DEVELOPED BY DLF HOME DEVELOPERS LTD.

SHEET TITLE

SCO TYPE B12 GROUND ,BASEMENT,1ST FLOOR , TYPICAL PLAN, AREA DIAGRAM, ELEVATIONS & SECTIONS

Document Release Type

SUBMISSION DRAWING

Job No. --------	
Scale 1:100 ON A0 SHEET	
Date 02 Dec 2024	DRAWING NUMBER
Drawn by	**AR-84-TYPE B-4**
Checked by	Revision No.

RUCHY LAKHANI
CA/99/25412
ARCHITECT/TOWN PLANNER

AUTHORISED SIGNATORY