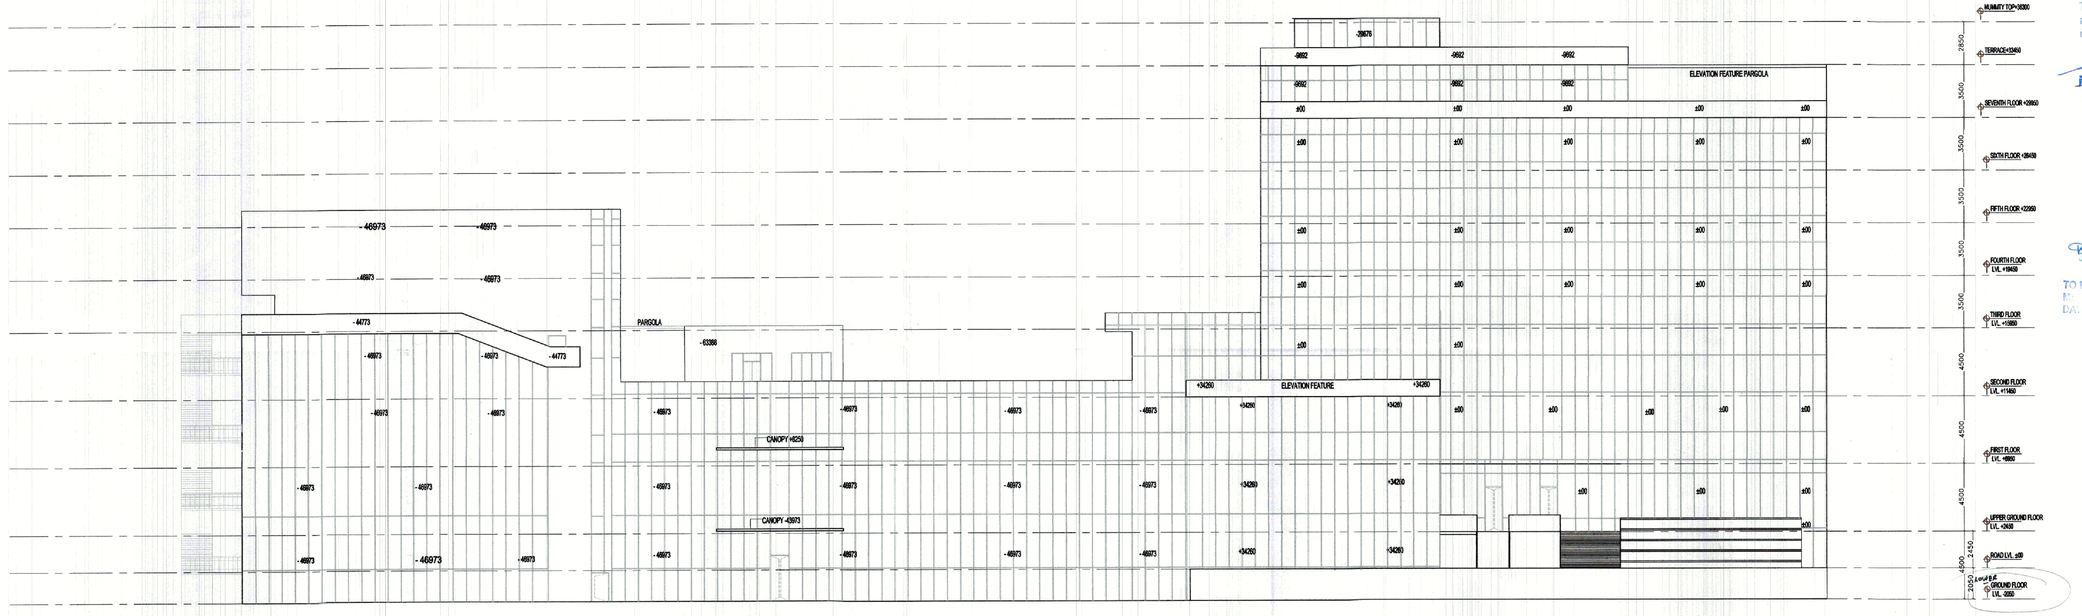

ELEVATION - 01

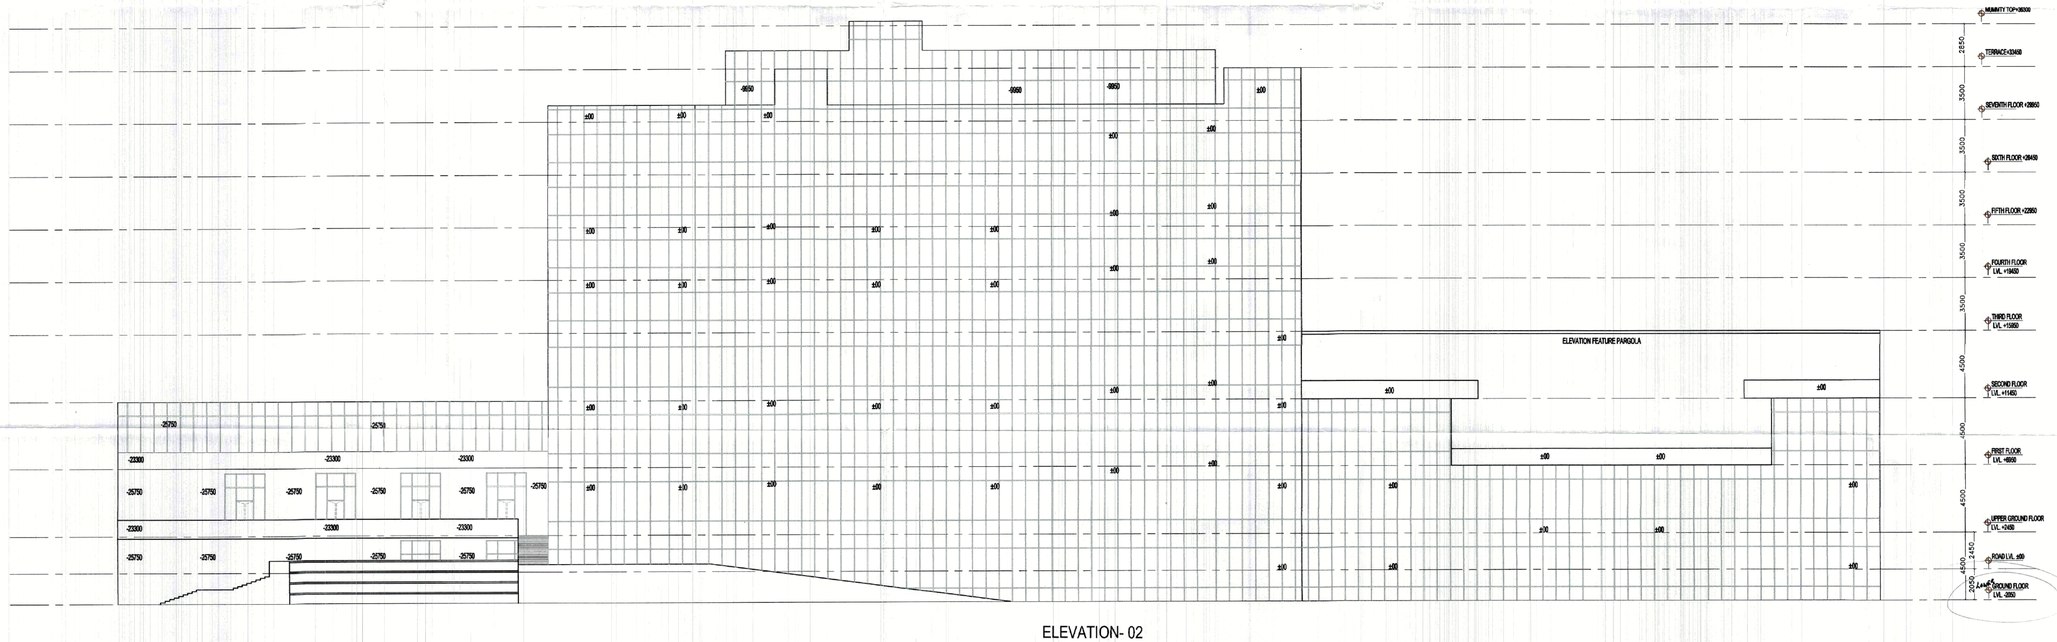

ELEVATION- 02

This is a "PROVISIONAL BUILDING PLAN" approved only for the purpose of inviting objections from the general public

D.T.P. (HQ) S.T.P (HQ) Member Secretary B.P.A.C. S.T.P (G) Member B.P.A.C. T.P. (Hr.) Chairman B.P.A.C.

Consultant Architect ATP(HQ)

JD. P.A. A.T.P.

TO BE READ WITH THIS OFFICE MEMO NO.: DATED:

Varinder Kumar AD(HQ)

DDT (HQ) Member BPAC

NOTES:-

1. ALL DIMENSIONS IN MM.
2. LIFT SHALL BE WITH 100% POWER BACKUP.
3. BUILDING ARE ARTIFICIALLY LIT AND MECHANICALLY VENTILATED.

PROJECT:-

REVISED BUILDING PLAN FOR COMMERCIAL COLONY 3.7187 ACRES (LICENSE NO- 24 OF 2011 DATE 24-3-2011) IN SECTOR 109 , G.M.U.C. BEING DEVELOPED BY- M/S ISHV REALTORS PVT.LTD. & O T H E R S .

OWNERS SIGNATURE:-

For ISHV REALTORS PVT. LTD.
Authorised Signatory

ARCHITECT SIGNATURE:-

Ar. VIKAS AHLAWAT
CA/2013/59929

DRAWING TITLE :

ELEVATION

DATE:- JULY-2022

SCALE:- 1:100 (A1)

SHEET NO. 09