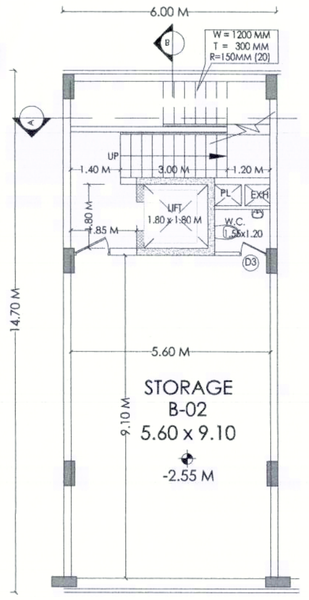

BASEMENT PLAN

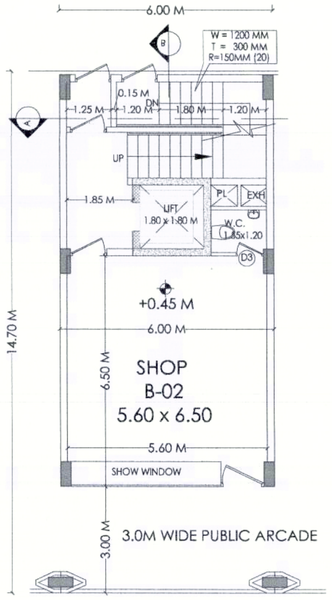

GROUND FLOOR PLAN

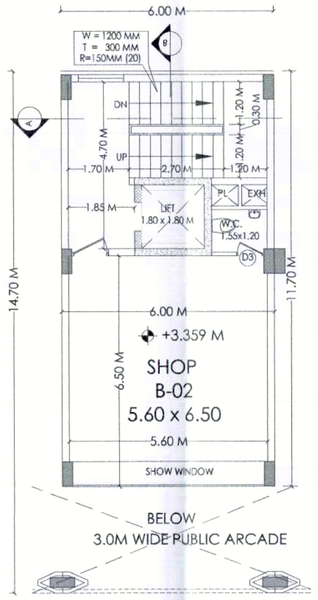

1ST FLOOR PLAN

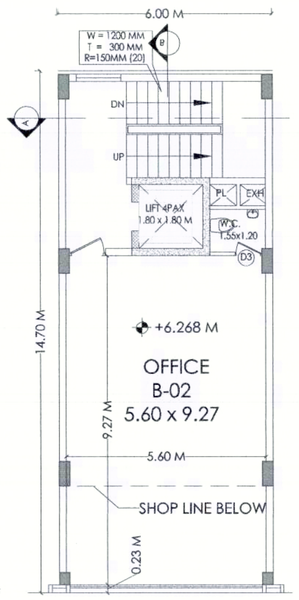

2ND FLOOR PLAN

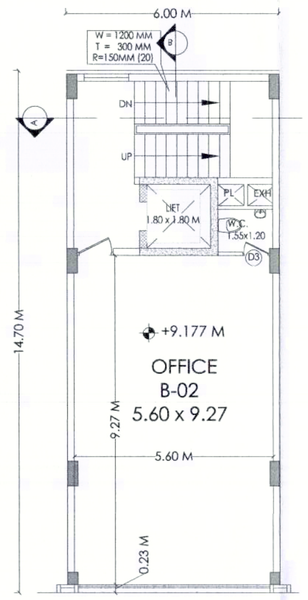

3RD FLOOR PLAN

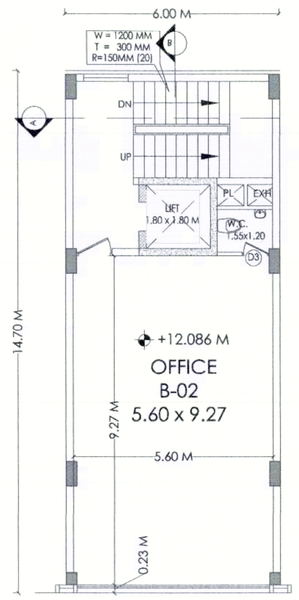

4TH FLOOR PLAN

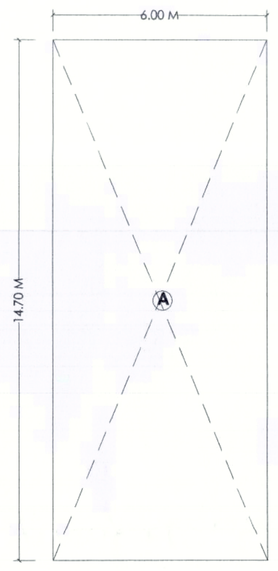

GROUND FLOOR AREA

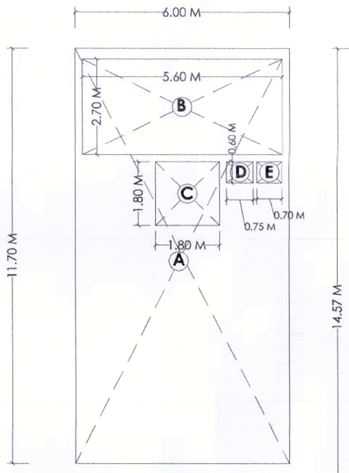

1ST FLOOR AREA

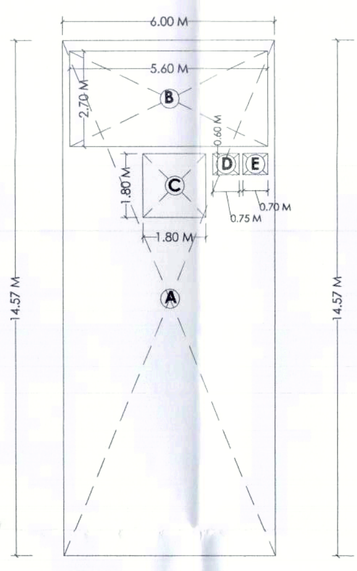

2ND FLOOR AREA

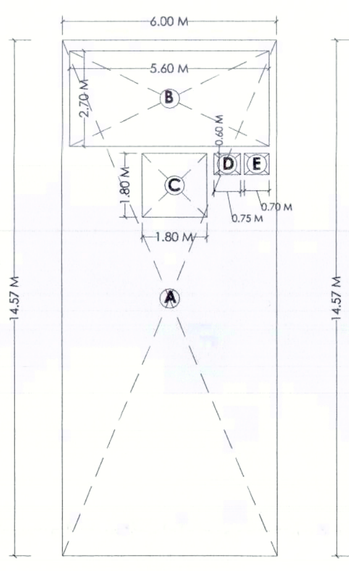

3RD FLOOR AREA

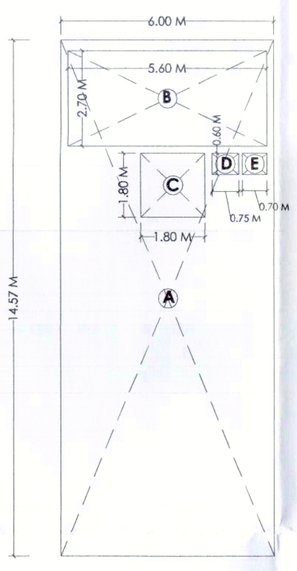

4TH FLOOR AREA

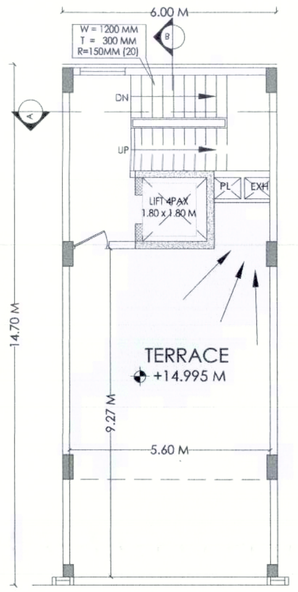

TERRACE PLAN

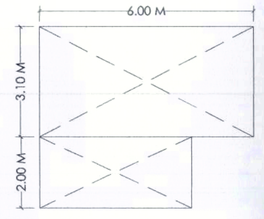

MUMTY AREA DIAGRAM

BLOCK B

AREA CALCULATIONS OF GROUND FLOOR

	ADDITIONS							
A		6	x	14.7	x	1	88.2	(A)
	AREA CALCULATIONS OF FIRST FLOOR							
	ADDITIONS							
A		6	x	11.7	x	1 =	70.2	(A)
	DEDUCTIONS							
B		5.6	x	2.7	x	1 =	15.12	
C		1.8	x	1.8	x	1 =	3.24	
D		0.75	x	0.6	x	1 =	0.45	
F		0.7	x	0.6	x	1 =	0.42	
						TOTAL	19.23 SQ.MT	(B)
	NET AREA OF FIRST FLOOR					(A)- (B)	50.97 SQ.MT	

AREA CALCULATIONS OF SECOND FLOOR

	ADDITIONS							
A		6	x	14.57	x	1 =	87.42	(A)
	DEDUCTIONS							
B		5.6	x	2.7	x	1 =	15.12	
C		1.8	x	1.8	x	1 =	3.24	
D		0.75	x	0.6	x	1 =	0.45	
E		0.7	x	0.6	x	1 =	0.42	
						TOTAL	19.23 SQ.MT	(B)
	NET AREA OF SECOND FLOOR					(A)- (B) =	68.19 SQ.MT	

AREA CALCULATIONS OF THIRD FLOOR

	ADDITIONS							
A		6	x	14.57	x	1 =	87.42	(A)
	DEDUCTIONS							
B		5.6	x	2.7	x	1 =	15.12	
C		1.8	x	1.8	x	1 =	3.24	
D		0.75	x	0.6	x	1 =	0.45	
E		0.7	x	0.6	x	1 =	0.42	
						TOTAL	19.23 SQ.MT	(B)
	NET AREA OF THIRD FLOOR					(A)- (B) =	68.19 SQ.MT	

AREA CALCULATIONS OF FOURTH FLOOR

	ADDITIONS							
A		6	x	14.57	x	1 =	87.42	(A)
	DEDUCTIONS							
B		5.6	x	2.7	x	1 =	15.12	
C		1.8	x	1.8	x	1 =	3.24	
D		0.75	x	0.6	x	1 =	0.45	
E		0.7	x	0.6	x	1 =	0.42	
						TOTAL	19.23 SQ.MT	(B)
	NET AREA OF FOURTH FLOOR					(A)- (B) =	68.19 SQ.MT	
	TOTAL FAR AREA OF PER PLOT					=	343.74 SQ.MT	
						=	411.1096 SQ.YARD	

(HITESH SHARMA) STP (HQ)

(V.P. SINGH) ATP (HR)

(T.L. SATYAPRAKASH, IAS) DG,TCP (HR)

(RAM AVTAR BASSI) JD (HQ)

(SANJAY NARANG) ATP (HQ)

DRG. NO:- DGTCP 8739 (VII) Dated:- 14-11-22

KEY PLAN

DLF

DLF HOME DEVELOPERS LTD.

SCO TYPE B

FLOOR	WIDTH(M)	DEPTH(M)	PLOT AREA SQ.M	DEDUCTION(LIFT, STAIRCASE, SHAFT) (SQ.M)	FAR AREA (SQ.M)	FAR AREA (SQ YARD)
GROUND FLOOR	6	14.7	88.2		88.2	105.4872
FIRST FLOOR	6	11.7	70.2	19.23	50.97	60.96012
SECOND FLOOR	6	14.57	87.42	19.23	68.19	81.55524
THIRD FLOOR	6	14.57	87.42	19.23	68.19	81.55524
FOURTH FLOOR	6	14.57	87.42	19.23	68.19	81.55524
FAR PER PLOT					343.74	411.11304
TOTAL FAR OF SCO TYPE A- REGULAR PLOTS 10 NOS.					3437.4	4111.1304

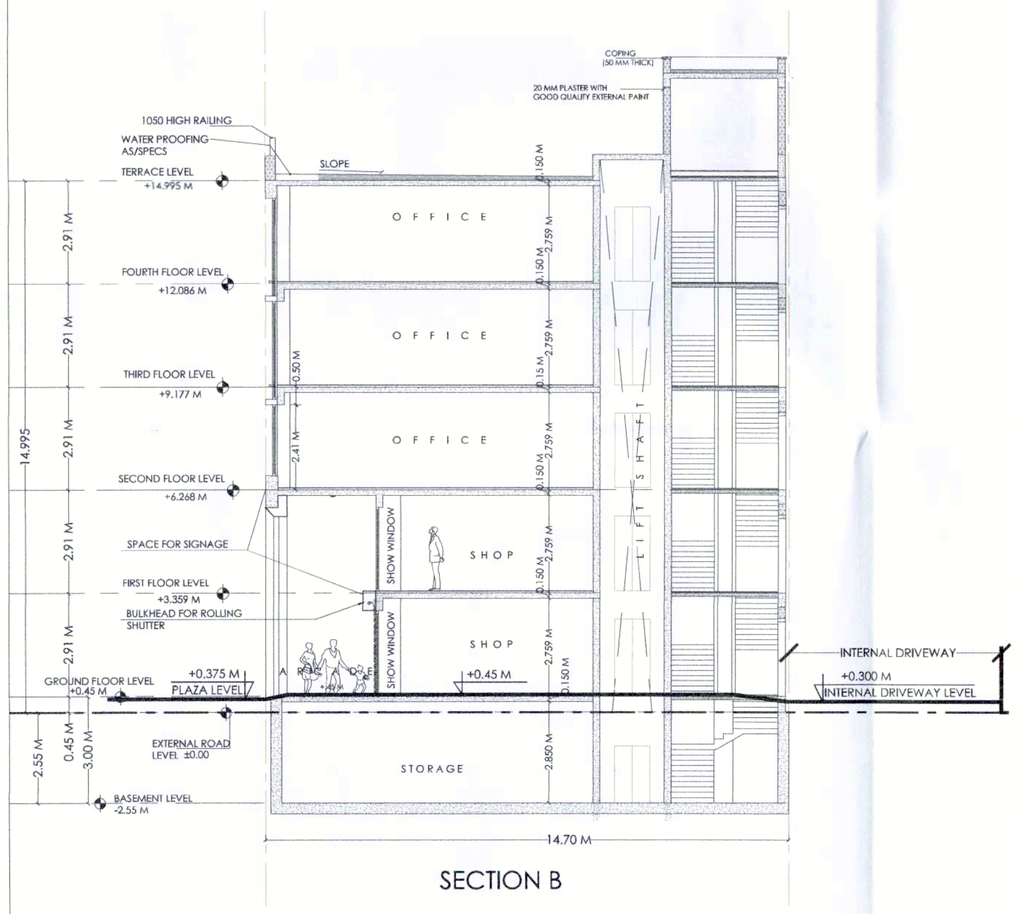

SECTION B

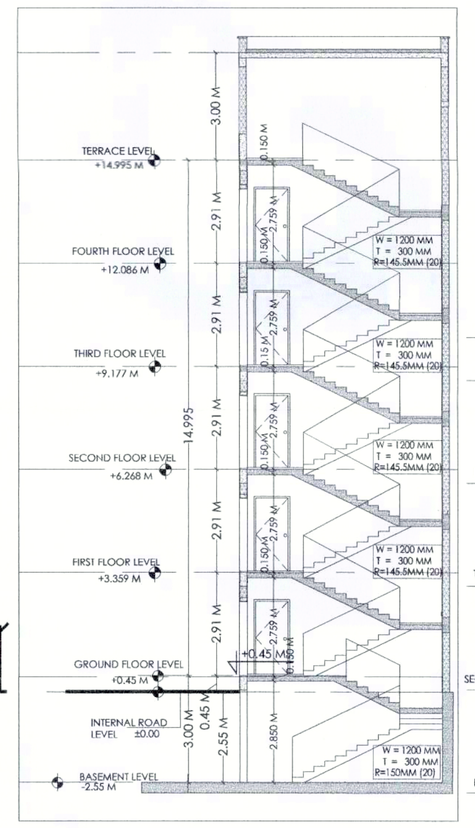

SECTION A

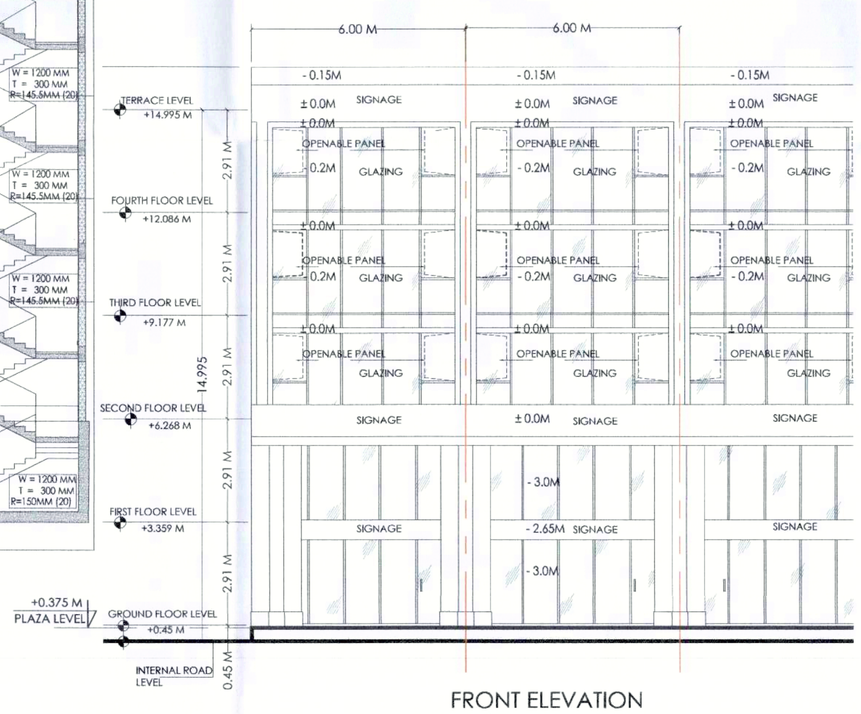

FRONT ELEVATION

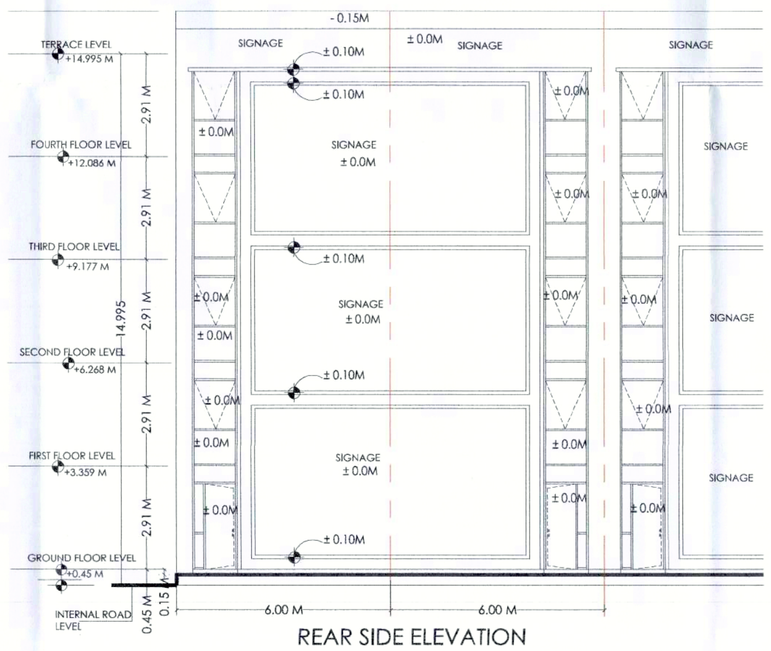

REAR SIDE ELEVATION

PROJECT TITLE

SCO AT SECTOR 73, GURUGRAM

SHEET TITLE

SCO TYPE B - GROUND ,BASEMENT,1ST FLOOR , TYPICAL PLAN, AREA DIAGRAM, ELEVATIONS SECTIONS

Document Release Type

SUBMISSION DRAWING

Job No. -------	
Scale 1:125 ON A1 SHEET	
Date 10 NOV, 2022	DRAWING NUMBER AR-73-TYPE B
Drawn by	
Checked by	Revision No.

ARCHITECT/TOWN PLANNER

AUTHORISED SIGNATORY