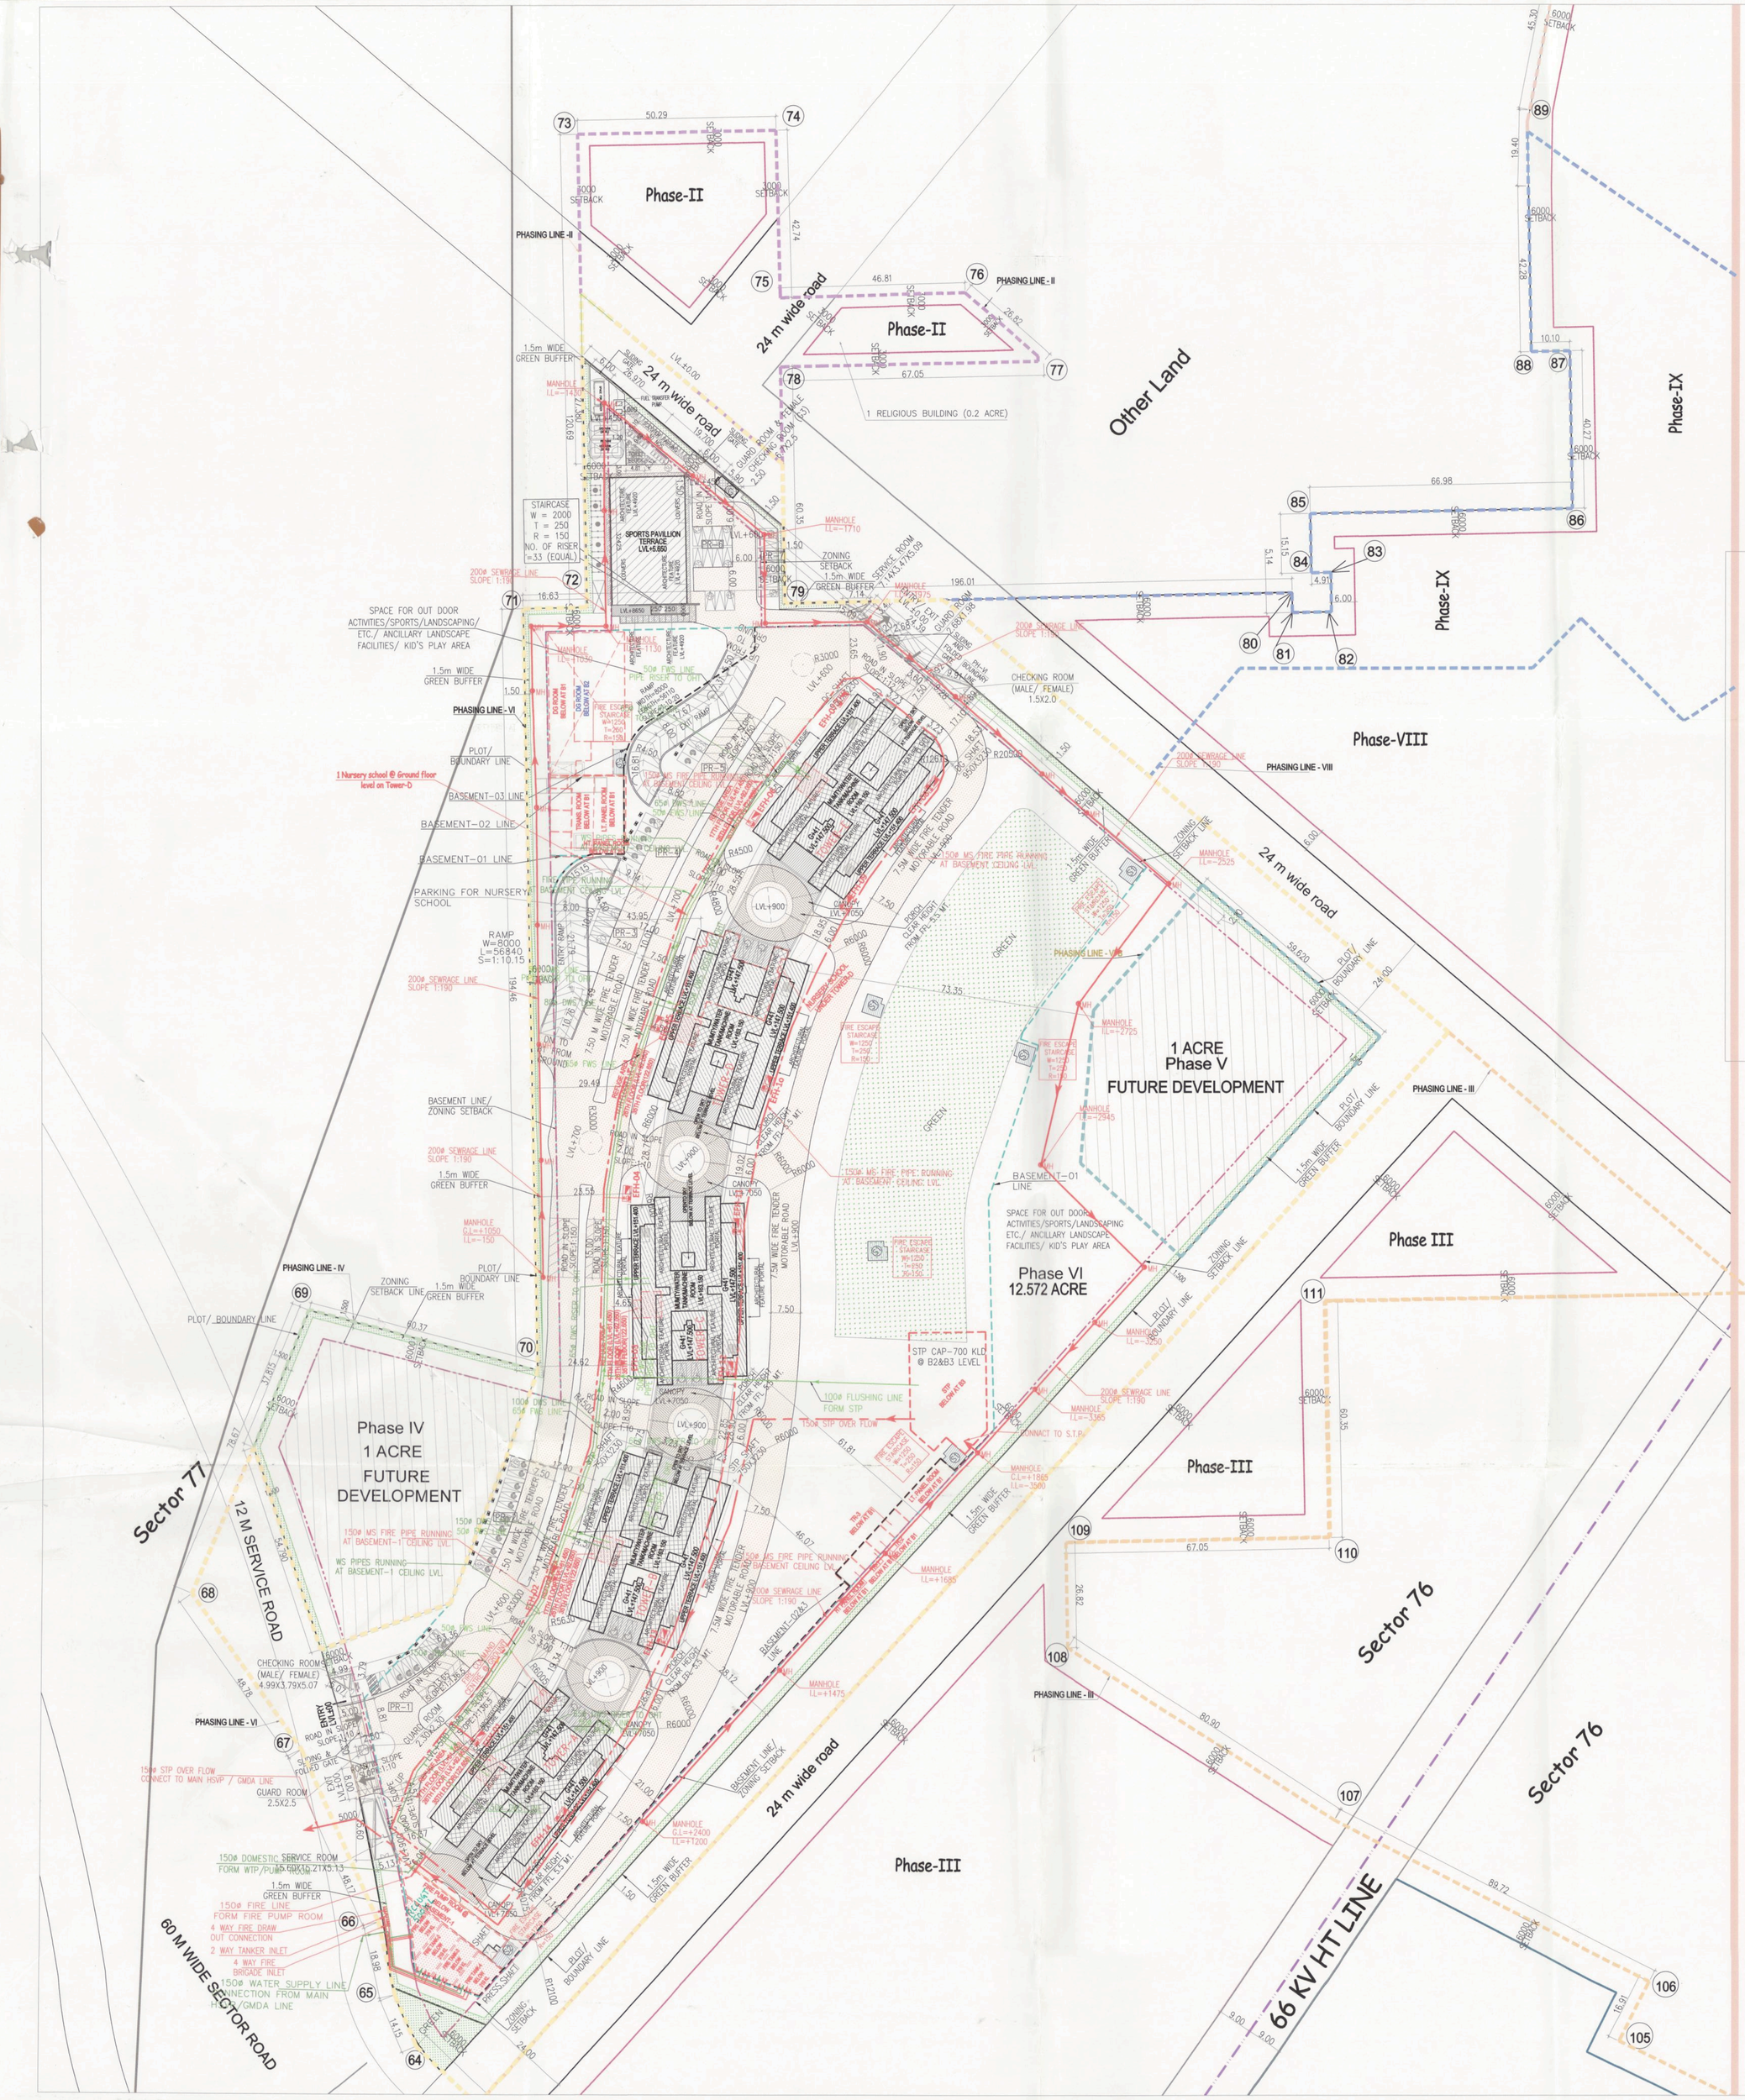
Phase-II
Phase-II
24 m wide road
Other Land
Phase-IX
Phase-IX
Phase-VIII
1 ACRE
Phase V
FUTURE DEVELOPMENT
Phase VI
12.572 ACRE
Phase III
Phase-III
Phase IV
1 ACRE
FUTURE DEVELOPMENT
Sector 77
12 M SERVICE ROAD
Sector 76
Sector 76
66 KV HT LINE
60 M WIDE SECTOR ROAD
1 RELIGIOUS BUILDING (0.2 ACRE)
SPORTS PAVILION TERRACE LVL+5.650
STP CAP-700 KLD @ B2&B3 LEVEL
PHASING LINE - II
PHASING LINE - VI
PHASING LINE - VIII
PHASING LINE - IV
PHASING LINE - III
SPACE FOR OUT DOOR ACTIVITIES/SPORTS/LANDSCAPING/ ETC./ ANCILLARY LANDSCAPE FACILITIES/ KID'S PLAY AREA
1.5m WIDE GREEN BUFFER
PLOT/ BOUNDARY LINE
BASEMENT-03 LINE
BASEMENT-02 LINE
BASEMENT-01 LINE
PARKING FOR NURSERY SCHOOL
BASEMENT LINE/ ZONING SETBACK
ZONING SETBACK LINE
1 Nursery school @ Ground floor level on Tower-D
CHECKING ROOM (MALE/ FEMALE) 1.5X2.0
CHECKING ROOM (MALE/ FEMALE) 4.99X3.79X5.07
QUARD ROOM 2.5X2.5
150# STP OVER FLOW CONNECT TO MAIN HSVP / GMDA LINE
150# DOMESTIC SERVICE ROOM FORM WTP/PUMP ROOM
150# FIRE LINE FORM FIRE PUMP ROOM
4 WAY FIRE DRAIN OUT CONNECTION
2 WAY TANKER INLET
4 WAY FIRE BRIGADE INLET
150# WATER SUPPLY LINE CONNECTION FROM MAIN WTP/GMDA LINE
100# FLUSHING LINE FORM STP
150# STP OVER FLOW
CONNECT TO S.T.P.
RAMP W=8000 L=56840 S=1:10.15
200# SEWERAGE LINE SLOPE 1:190
MANHOLE
6000 SETBACK
50.29
46.81
67.05
66.98
196.01
19.40
10.10
92.78
42.72
24.82
24.00
59.62
23.35
29.49
24.52
90.37
48.07
80.90
89.72
9.00
9.00
R6000
R8200
R8500
R9000
R20500
R25000
R6500
R6000
R8000
R8200
R8500
R9000
R8200
R8500
R8500
R8500