This is a "PROVISIONAL BUILDING PLAN" approved only for the purpose of inviting Objections from the general public

S.T.P. (HQ) Member Secretary B.P.A.C.

S.T.P. (G) Member B.P.A.C.

C.T.P. (HR.) Chairman B.P.A.C.

TO BE READ WITH THIS OFFICE MEMO NO.: DATED :

D.T.P.(HQ)


J.D.

P.A.

A.T.P

A.T.P(HQ)

DINESH KUMAR PA(HQ)

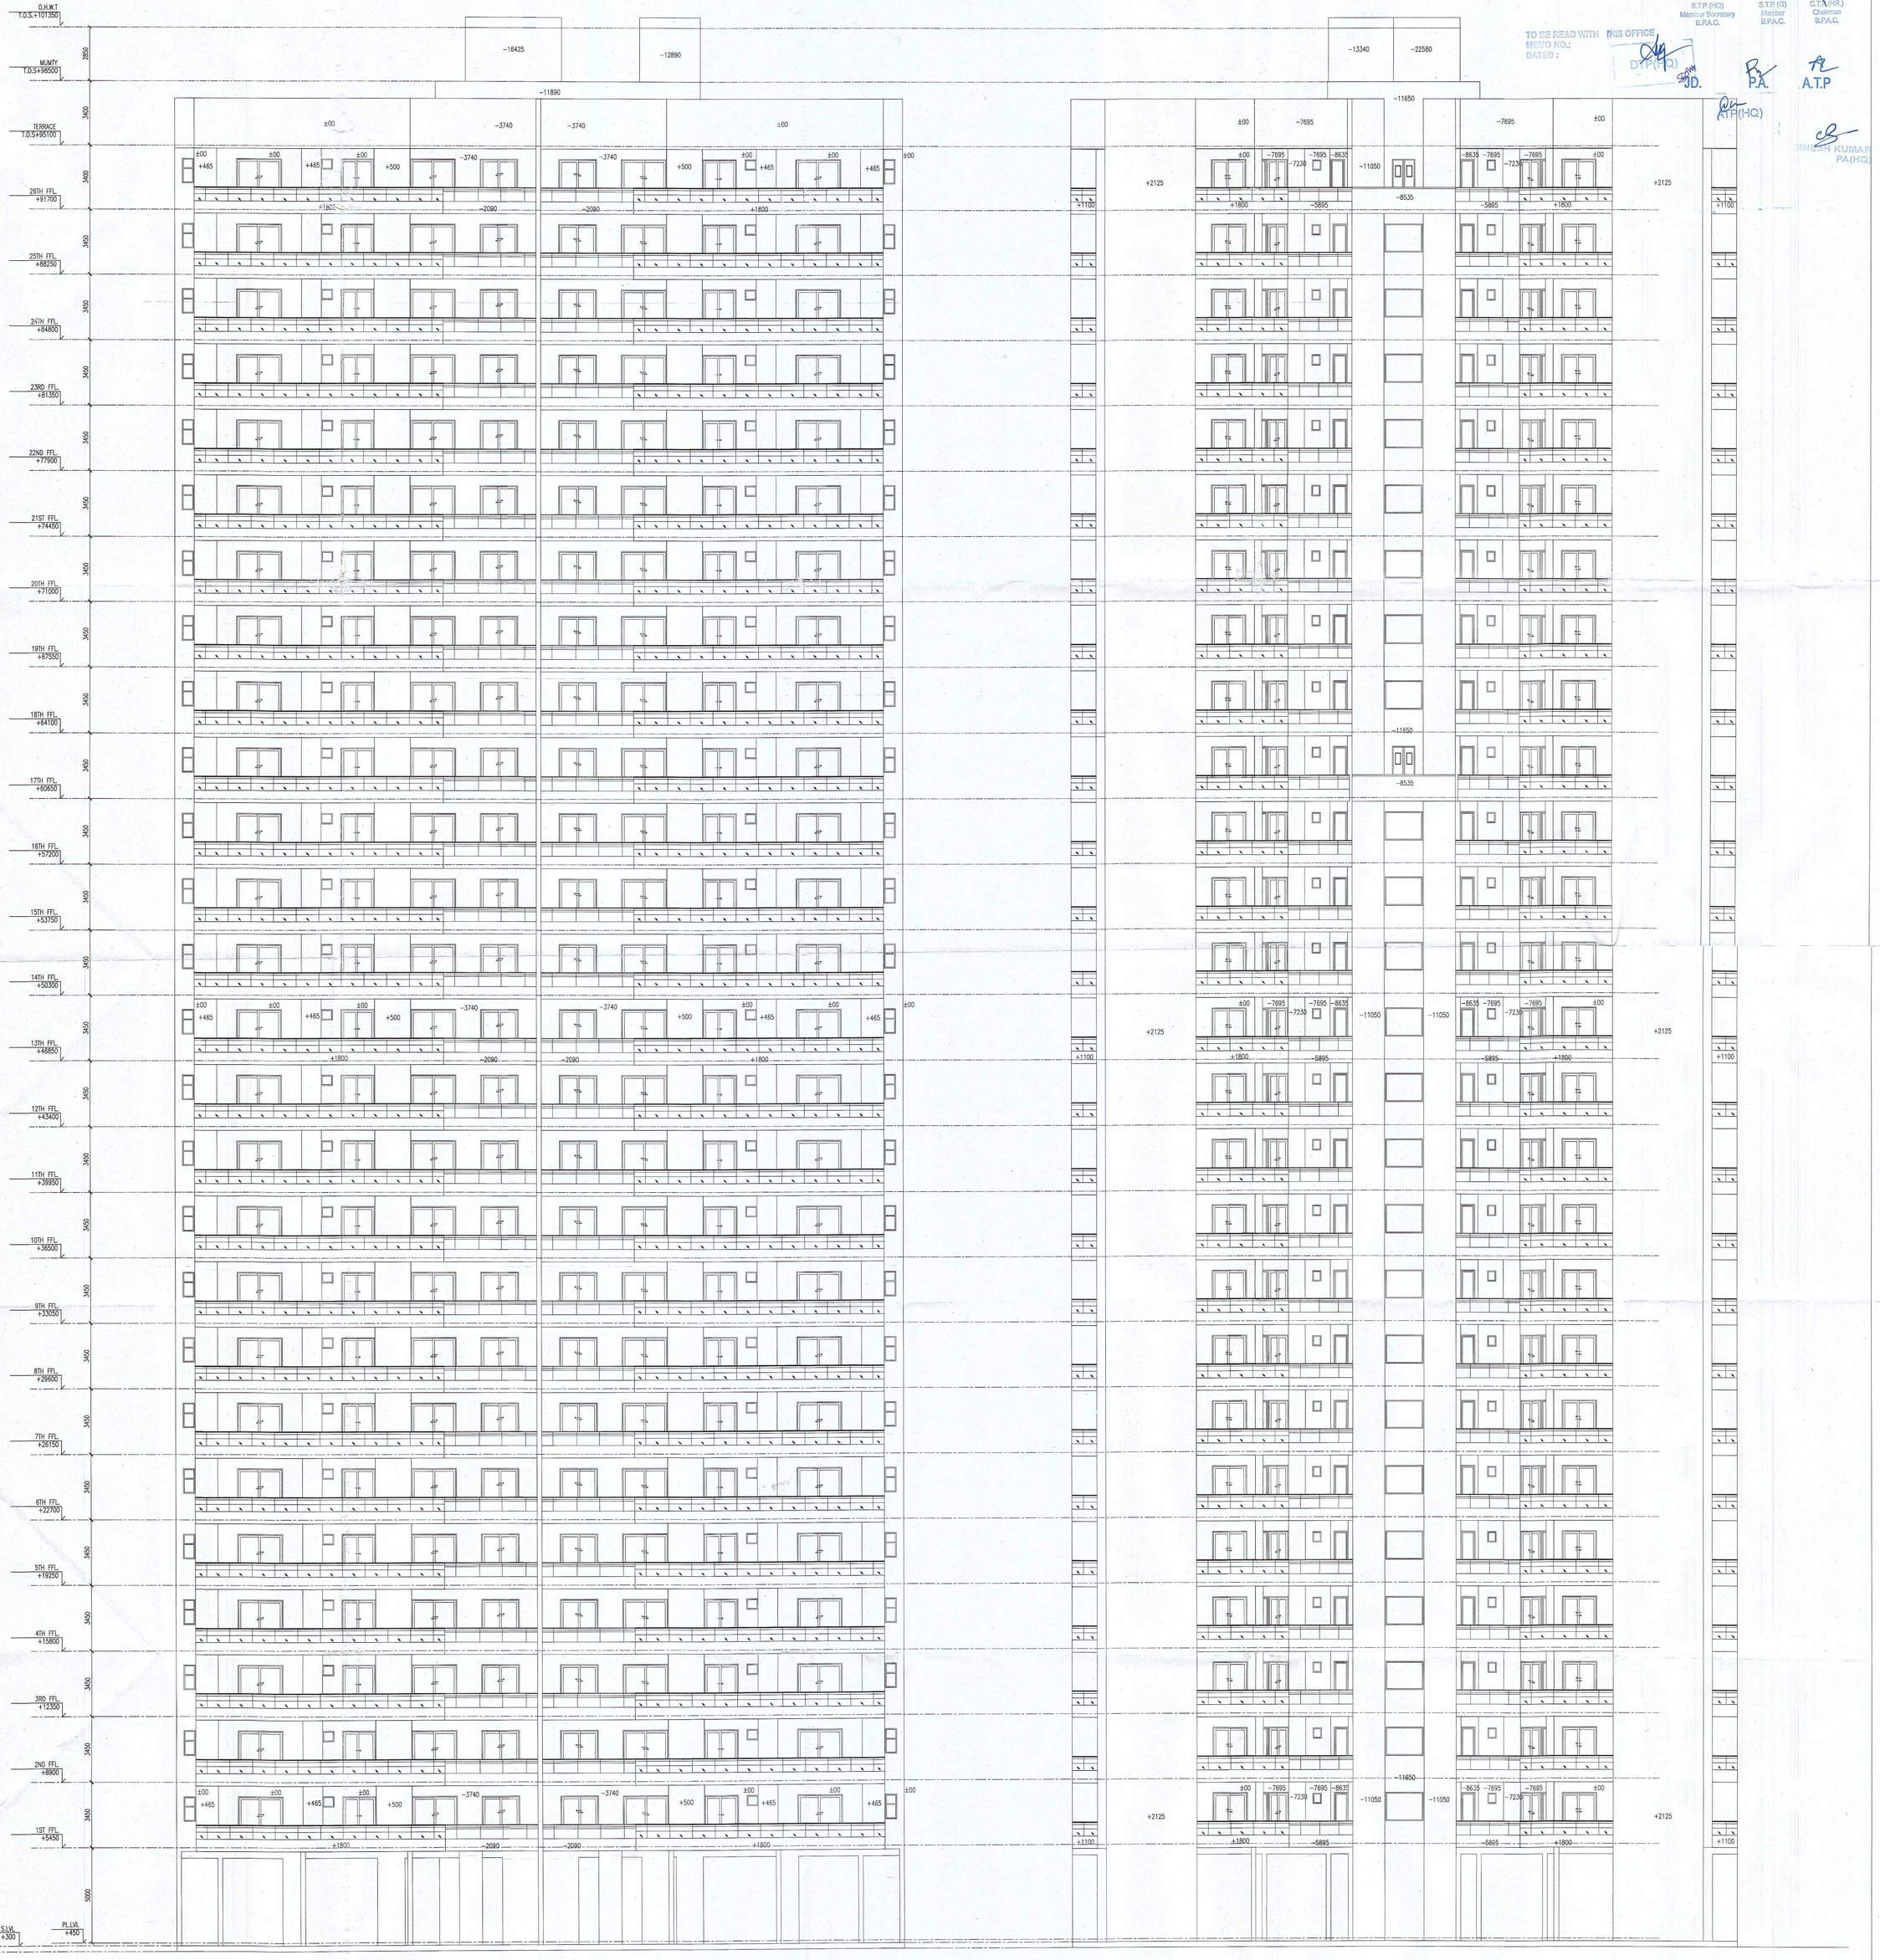

ELEVATION−3

ELEVATION−4

ARCHITECT,S SIGN

BHUPENDERA KUMAR ARCHITECT CA/2004/33978

CLIENT'S SIGN

For ADORE PROPMART LLP

Authorized Signatory

PROJECT

REVISED APPROVAL OF BUILDING PLANS OF GROUP HOUSING COLONY AN AREA MEASURING 9.2453 ACRES (LICENSE NO. 264 OF 2023 DATED 19-12-2023) IN SECTOR-77, GURUGRAM BEING DEVELOPED BY ADORE PROPMART LLP.

FSO, (HQ) Member BPAC

BUILDING NO.

TOWER− T5

SHEET TITLE

ELEVATION−3 & 4

DEALT	SCALE		JOB NO
S.K.	1 : 125		
CHECKED	DATE		DRG. NO
B.K.			GH-SD-10(R1)

ARCHITECT

SAHKO CONSULTANTS LLP

(1001 T-4) UNIT NO. 1001, 10th. FLOOR, TOWER-4, ASSOTECH BUSSINESS, CRESTERRA, PLOT NO. 22, SECTOR-135, NOIDA, U.P.-201305

email : sahkoconsultants@gmail.com