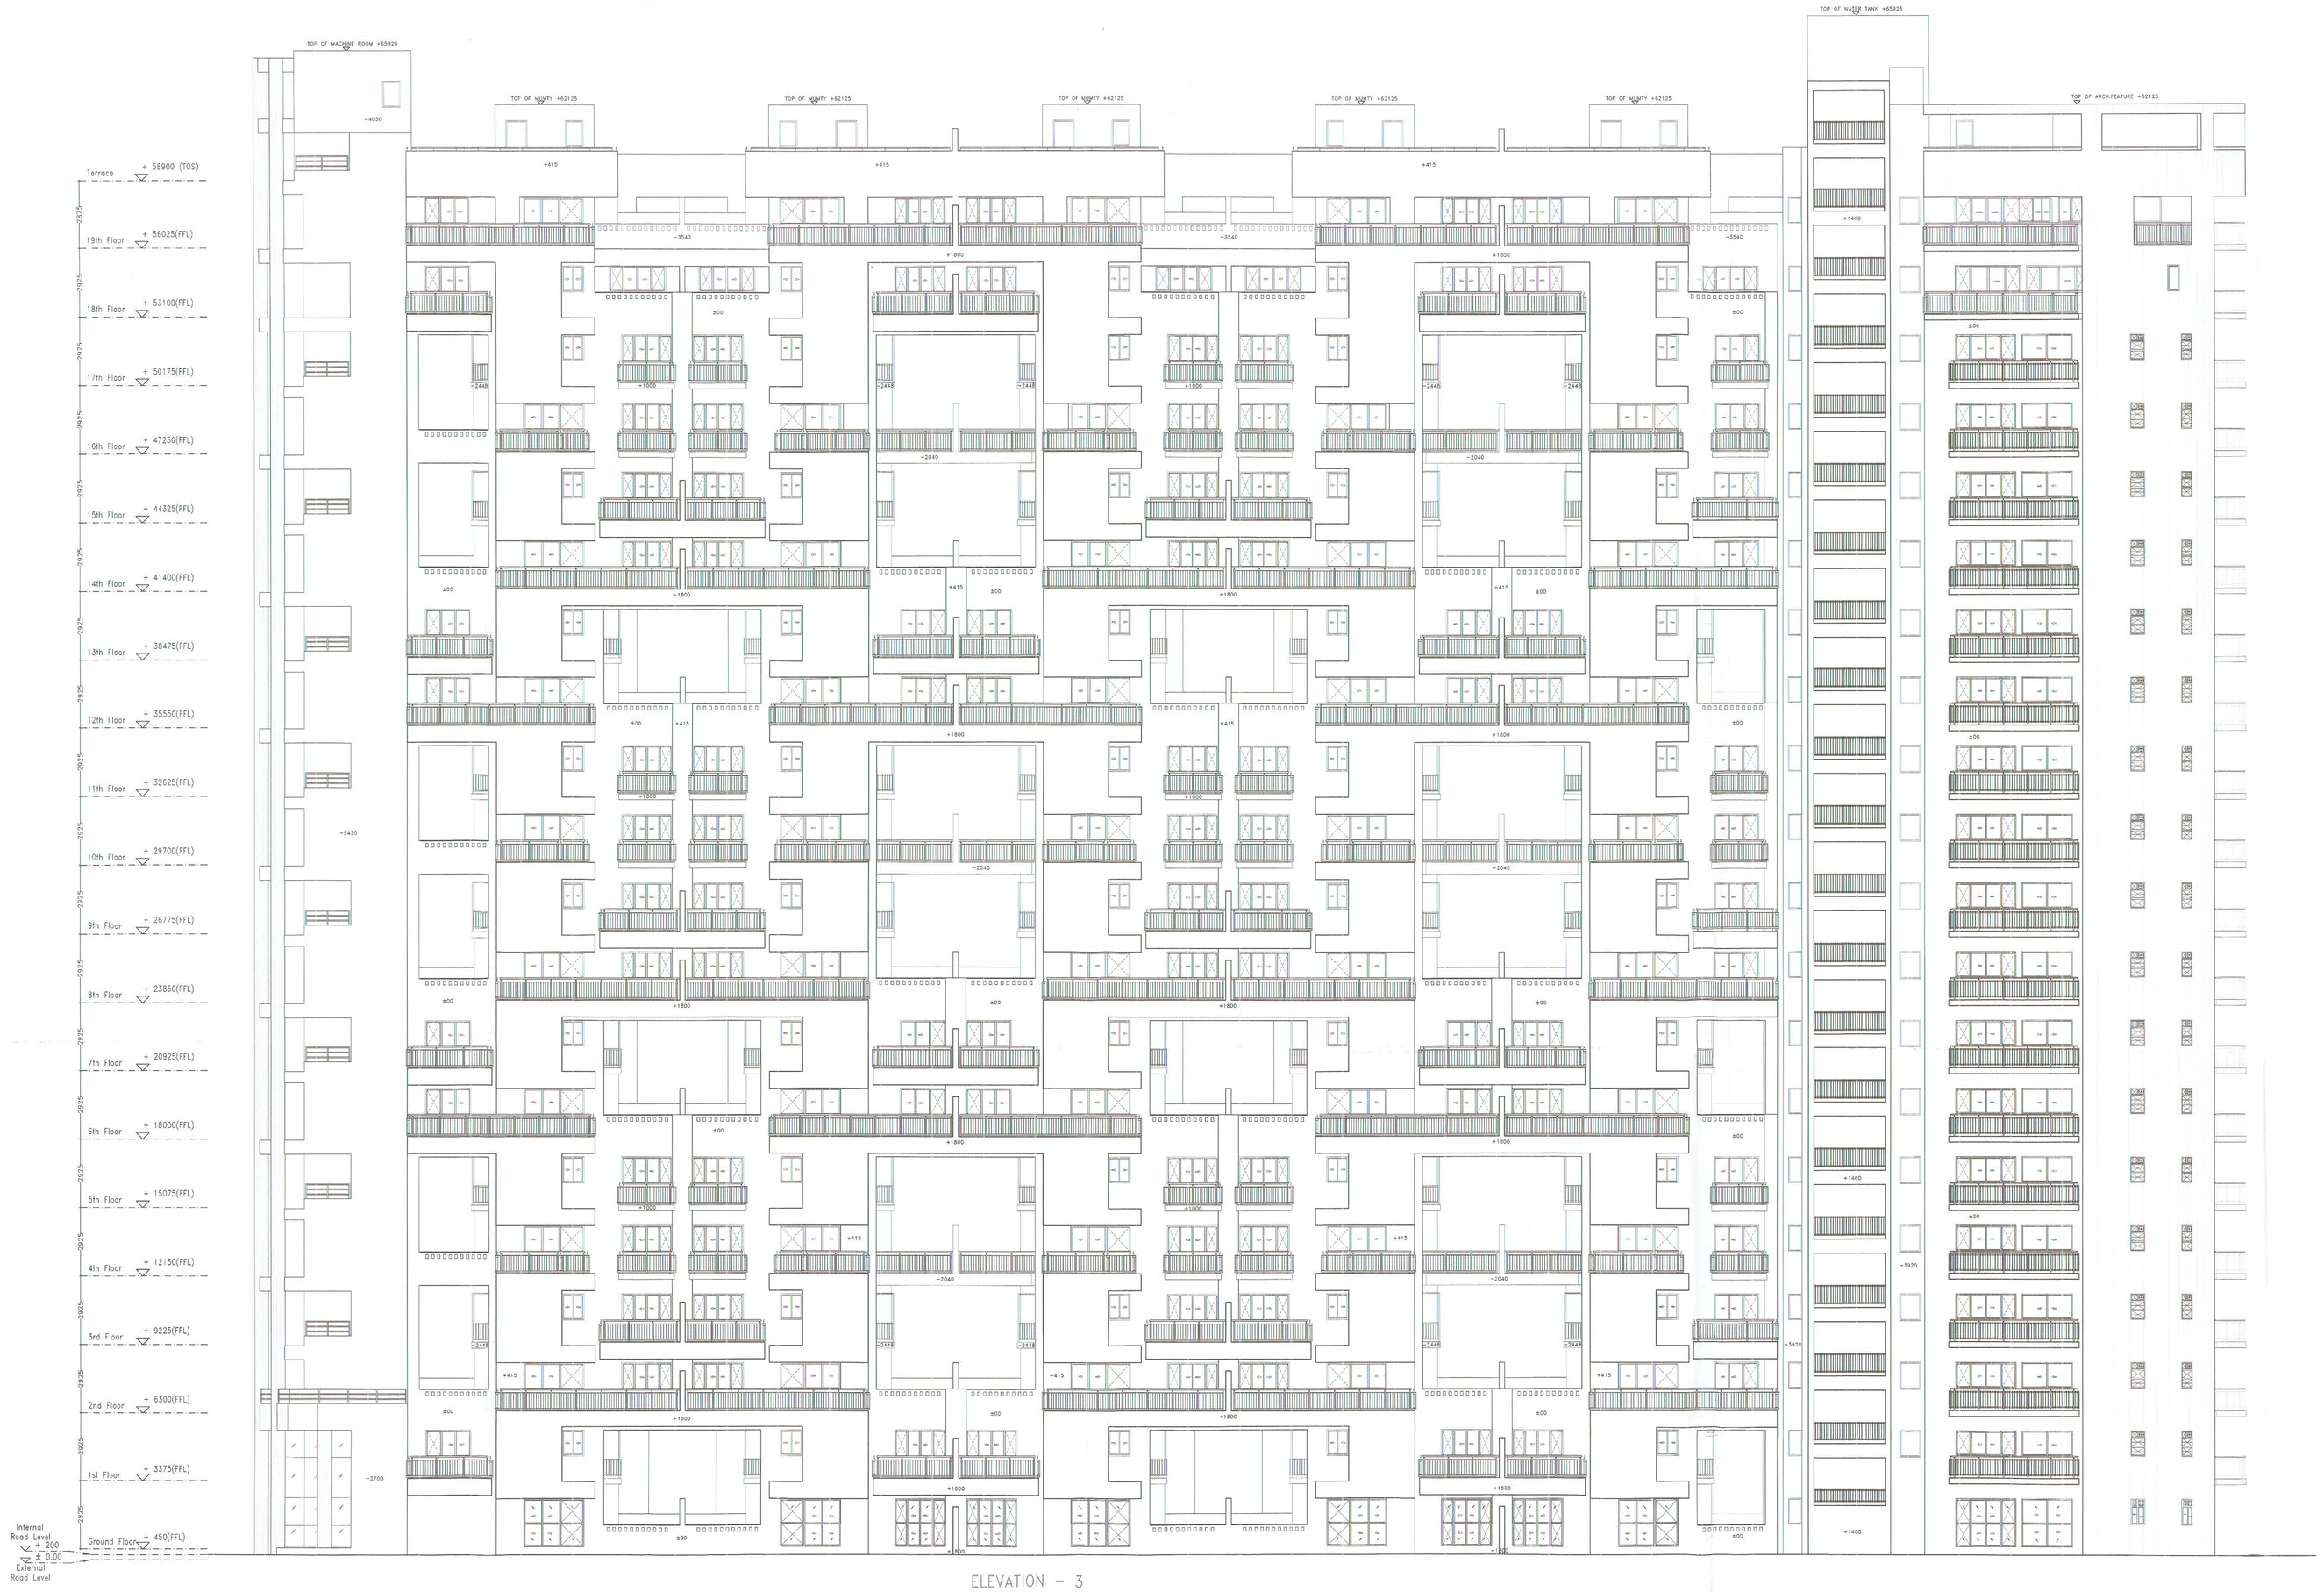

ELEVATION – 3

ELEVATION – 4

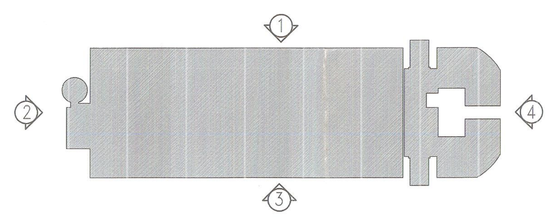

KEYPLAN
SCALE = 1:500

ARCHITECT

OWNER

DOOR WINDOW SCHEDULE

SERVICE SCHEDULE

ARCHITECT SOUTH SIDE

A C A
AJOY CHOUDHURY & ASSOCIATES
ARCHITECTURE & URBAN DESIGN
SUITE #1021+1003, 10TH FLOOR
DLF GALLERIA TOWERS
DLF CITY, PHASE-IV
GURGAON-122002, HARYANA

ARCHITECT NORTH SIDE

DESIGN FORUM INTERNATIONAL
B-47 KAILASH COLONY,NEW DELHI-110048.
PHONE: 011-46588800, FAX 46588801

Owners :

M/S JUBILIANT MALLS PVT. LTD.

PROJECT NAME & ADDRESS:-

REVISED BUILDING PLANS OF GROUP HOUSING COLONY AREA MEASURING 15.4829 ACRES OUT OF TOTAL GROUP HOUSING SCHEME MEASURING 21.1858ACRES (LICENCE NO.13 OF 2008 DATED 31.1.2008, LICENCE NO. 96 OF 2010 DATED 3.11.2010 & LICENCE NO. 118 OF 2011 DATED 26.12.2011) IN SECTOR-37C, GURGAON MANESAR URBAN COMPLEX BEING DEVELOPED BY JUBILIANT MALLS PVT. LTD. AND OTHERS

Drawing Title :

TOWER-1
ELEVATIONS

SUBMISSION
DRG.

Scale	1:100
Date	08-08-2012
Drawing No.	A- 16