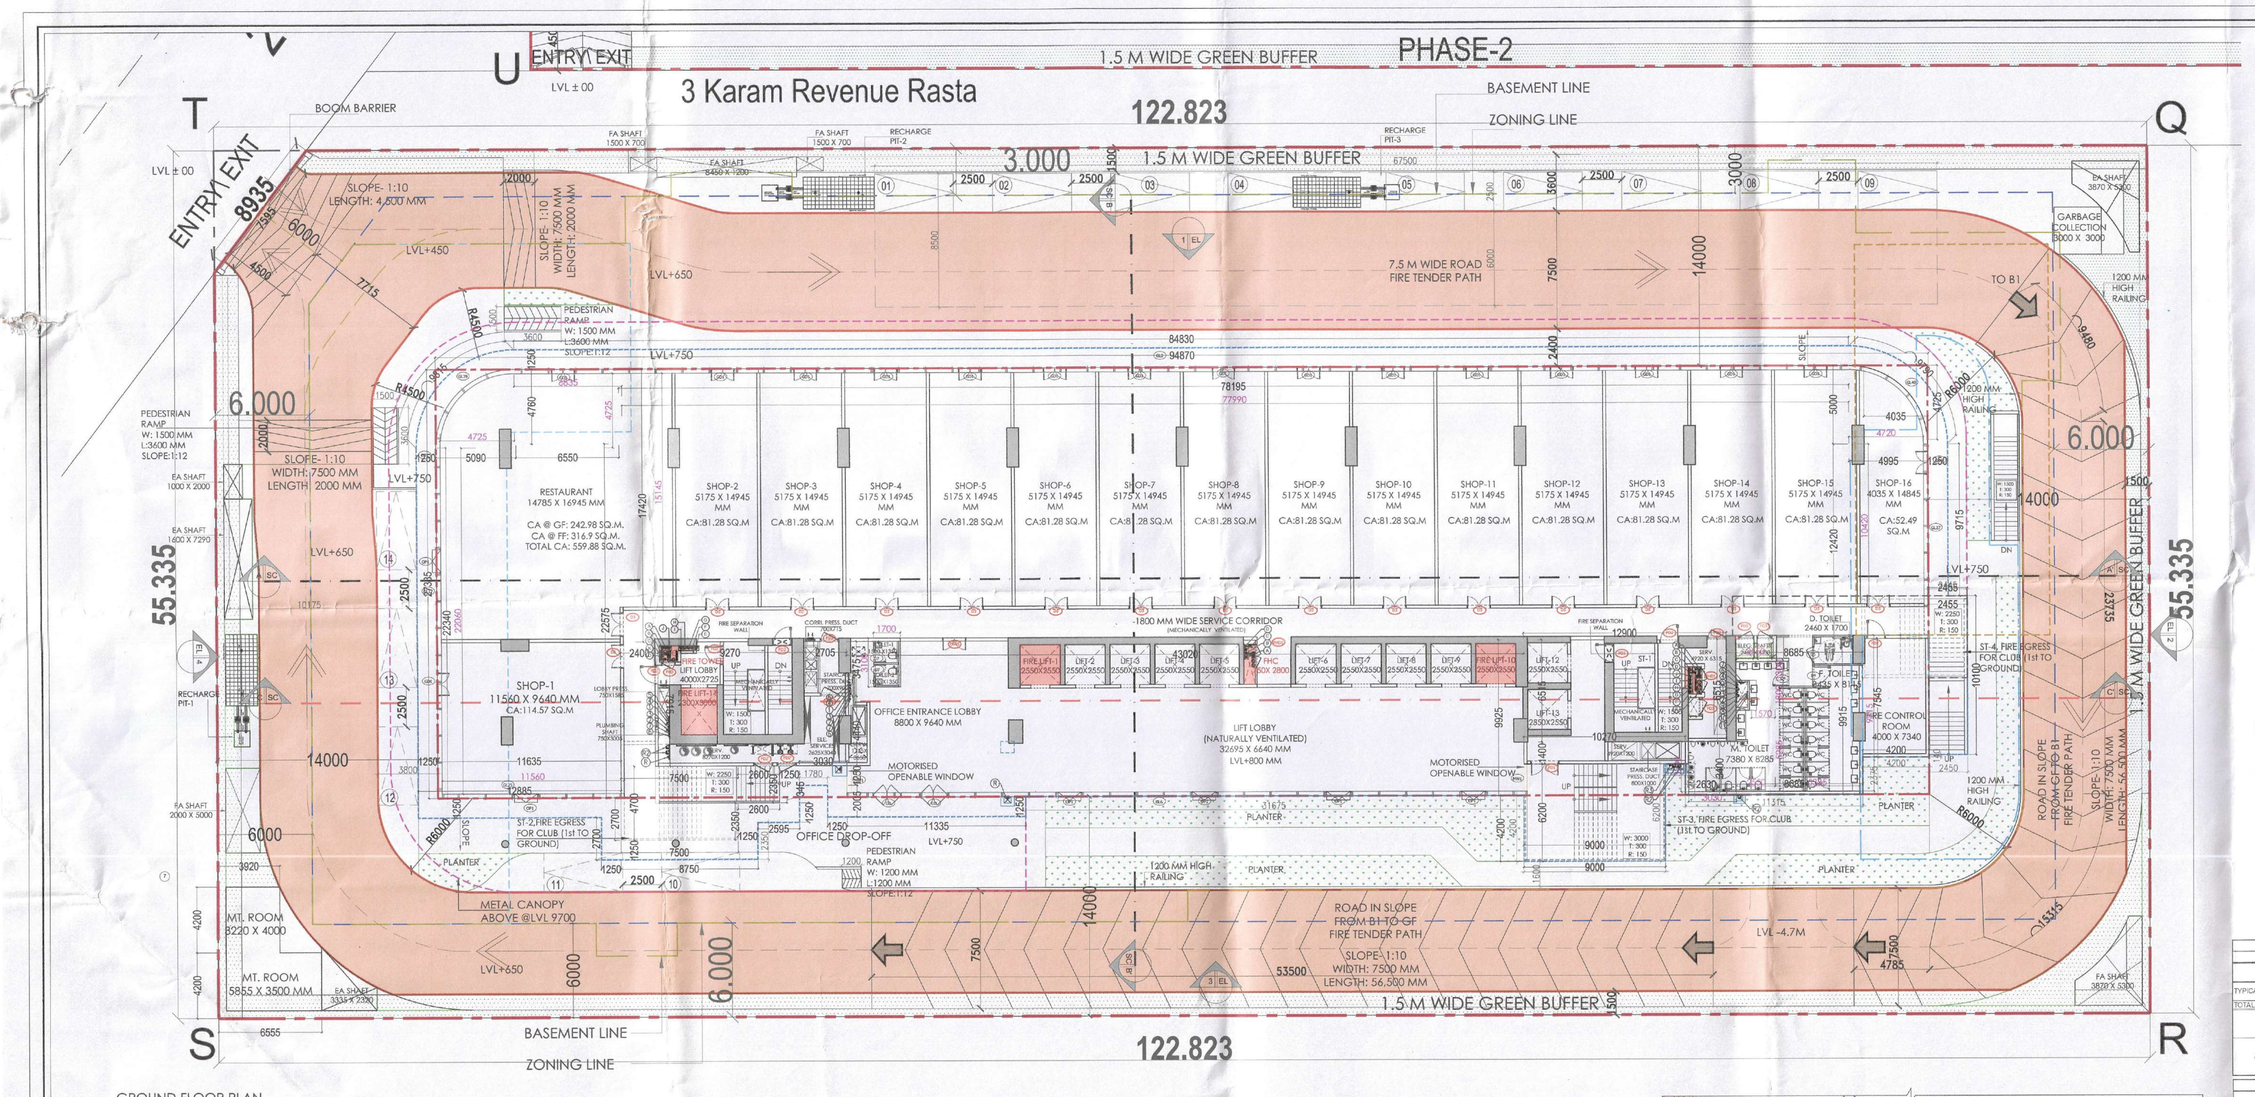
PHASE-2
3 Karam Revenue Rasta
1.5 M WIDE GREEN BUFFER
122.823
BASEMENT LINE
ZONING LINE
ENTRY/EXIT
BOOM BARRIER
7.5 M WIDE ROAD
FIRE TENDER PATH
TO B1
GARBAGE COLLECTION 3000 X 3000
1200 MM HIGH RAILING
SLOPE- 1:10 LENGTH: 4.800 MM
SLOPE- 1:10 WIDTH: 7500 MM LENGTH: 2000 MM
PEDESTRIAN RAMP W: 1500 MM L:3600 MM SLOPE:1:12
RESTAURANT 14785 X 16945 MM
CA @ GF: 242.98 SQ.M.
CA @ FF: 316.9 SQ.M.
TOTAL CA: 559.88 SQ.M.
SHOP-1 11560 X 9640 MM CA:114.57 SQ.M
SHOP-2 5175 X 14945 MM CA:81.28 SQ.M
SHOP-3 5175 X 14945 MM CA:81.28 SQ.M
SHOP-4 5175 X 14945 MM CA:81.28 SQ.M
SHOP-5 5175 X 14945 MM CA:81.28 SQ.M
SHOP-6 5175 X 14945 MM CA:81.28 SQ.M
SHOP-7 5175 X 14945 MM CA:81.28 SQ.M
SHOP-8 5175 X 14945 MM CA:81.28 SQ.M
SHOP-9 5175 X 14945 MM CA:81.28 SQ.M
SHOP-10 5175 X 14945 MM CA:81.28 SQ.M
SHOP-11 5175 X 14945 MM CA:81.28 SQ.M
SHOP-12 5175 X 14945 MM CA:81.28 SQ.M
SHOP-13 5175 X 14945 MM CA:81.28 SQ.M
SHOP-14 5175 X 14945 MM CA:81.28 SQ.M
SHOP-15 5175 X 14945 MM CA:81.28 SQ.M
SHOP-16 4035 X 14845 MM CA:52.49 SQ.M
1800 MM WIDE SERVICE CORRIDOR (MECHANICALLY VENTILATED)
LIFT LOBBY (NATURALLY VENTILATED) 7000 X 6440 MM LVL+800 MM
OFFICE ENTRANCE LOBBY 8800 X 9640 MM
OFFICE DROP-OFF
MOTORISED OPENABLE WINDOW
ST.2 FIRE EGRESS FOR CLUB (1st TO GROUND)
ST.3, FIRE EGRESS FOR CLUB (1ST TO GROUND)
ST.4, FIRE EGRESS FOR CLUB (1ST TO GROUND)
ROAD IN SLOPE FROM B1 TO GF FIRE TENDER PATH SLOPE: 1:10 WIDTH: 7500 MM LENGTH: 56.500 MM
1.5 M WIDE GREEN BUFFER
METAL CANOPY ABOVE @LVL 9700
MT. ROOM 2220 X 4000
MT. ROOM 5855 X 3500 MM
PLANTER
1200 MM HIGH RAILING
M. TOILET 7380 X 8285
F. TOILET 3435 X 8115
D. TOILET 2460 X 1700
FIRE CONTROL ROOM 4000 X 7340
LIFT-11 2300X3000
LIFT-12 2500X3500
LIFT-13 2500X2500
LIFT-14 2500X3500
LIFT-15 2500X3500
