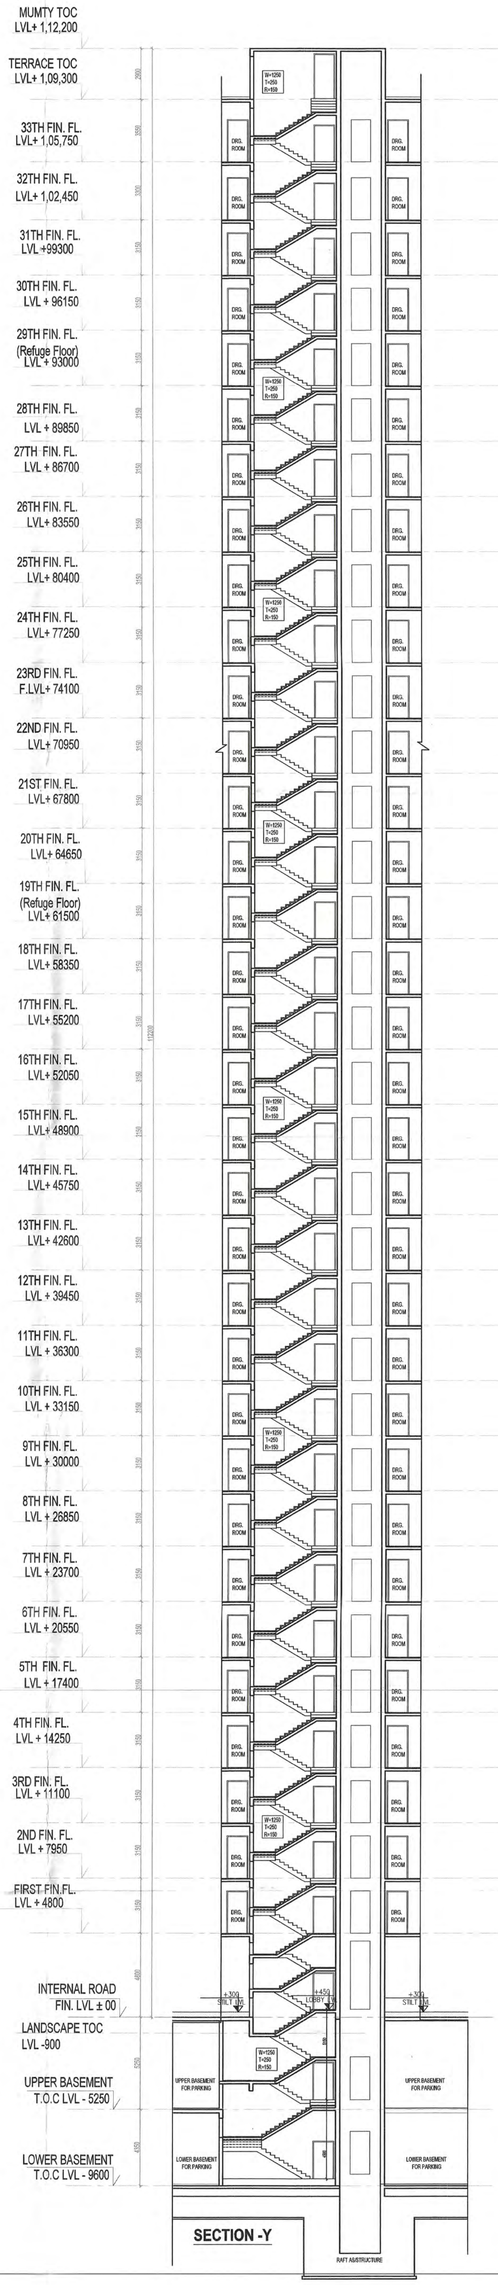

DTP (HQ)
S.T.P. (HQ) Member Secretary B.P.A.C.
S.T.P. (G) Member B.P.A.C.
Chairman (HR) B.P.A.C.
ATP(HQ)
Consultant Architect
SANCTIONED
TO BE READ WITH THIS OFFICE
MEMO NO.: 6314
DATED : 20/02/2024
A.D.
P.A.
A.T.P.

KEY PLAN

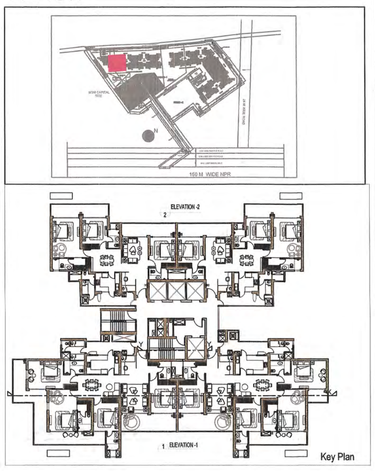

OWNER,S NAME :
Union Buildmart Pvt.Ldt, Vibrant infratech Pvt. Ltd, Targe Buildcon Pvt in Collaboration with Union Buildmart Pvt. Ltd

Architect:

GIAN P. MATHUR AND ASSOCIATES (P) LTD.
C - 55, East Of Kailash, New Delhi-110065
T : 011-46599599 / F 011-46599512
E : info@gpmindia.com / W : www.gpmindia.com

Project Title:
GROUP HOUSING COLONY (MIX LAND USE RESIDENTIAL 99.5% AND 0.5% COMMERCIAL) ON THE AREA MEASURING 10.225 ACRES **(LICENCE NO. 229 OF 2023 DATED 02-11-2023) IN** SECTOR -113, GURUGRAM

Status: SUBMISSION DRAWING

Sheet Title:
RESIDENTIAL TOWER- K
SECTION- YY

Owner's Sign: Union Buildmart Pvt. Ltd. Authorized Signatory

Architect's Sign: GIAN P. MATHUR ARCHITECT B. Arch., M.C.A. I.I.A CA No. 80/5769

SCALE 1:200

DATE:

DWG. No.
SD/AR/M3M-113A/T-K-110