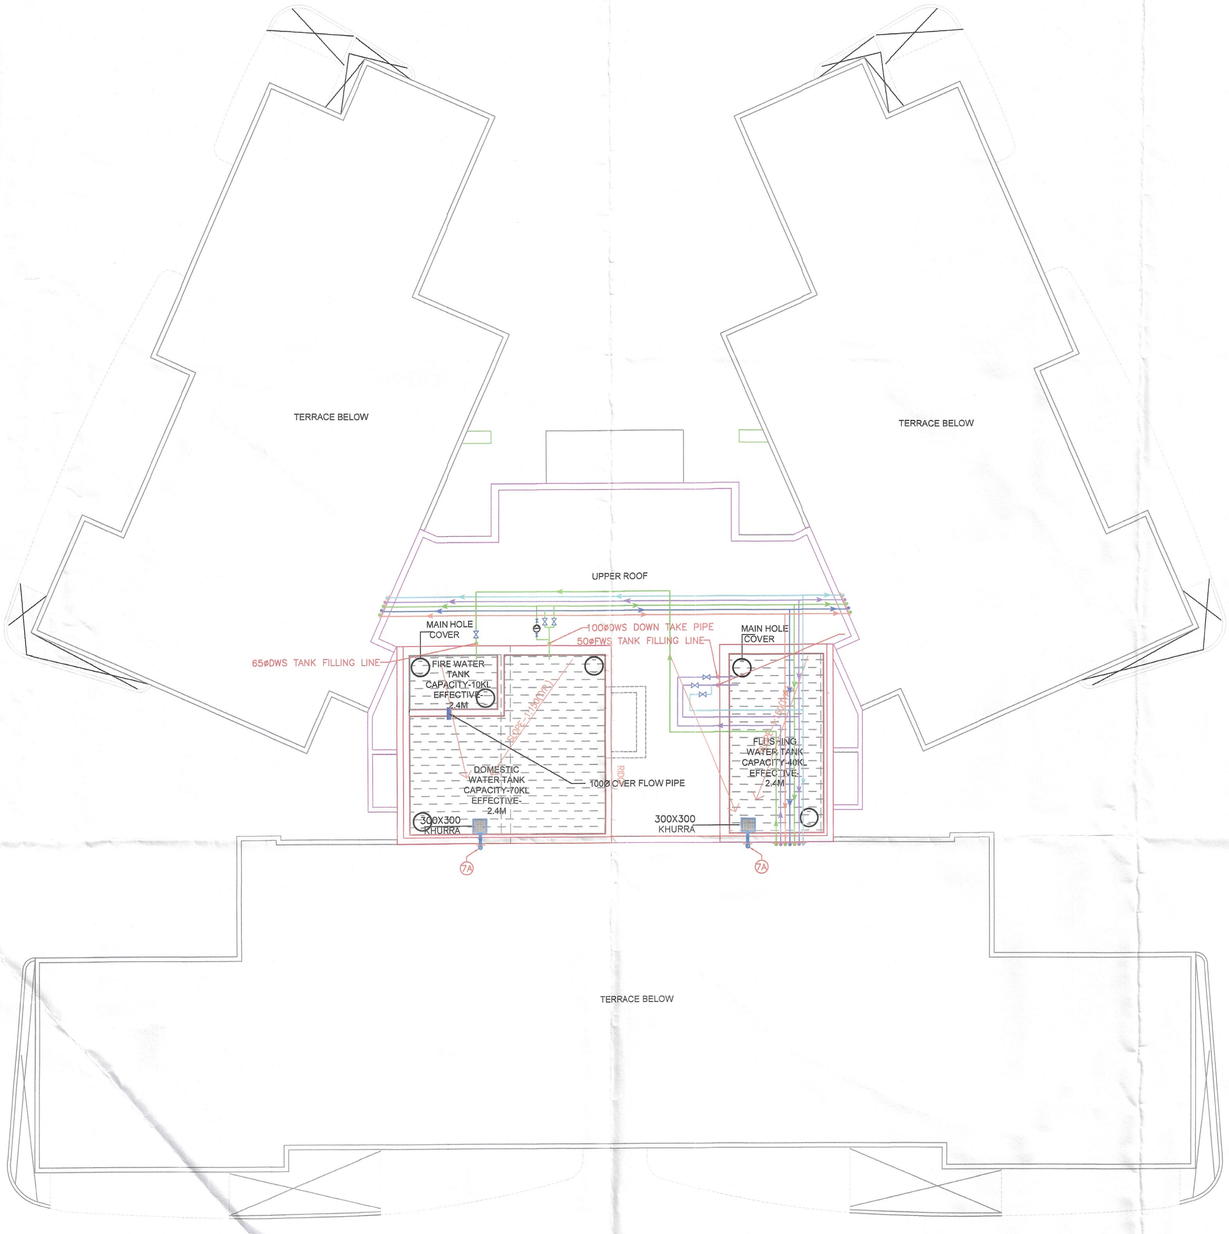

1 O.H.T. LEVEL PLAN

Scale: 1:100

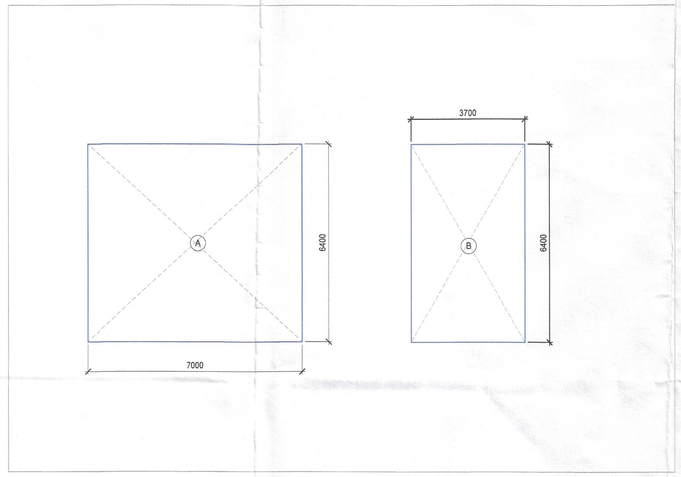

2 O.H.T. LEVEL AREA DIAGRAM

Scale: 1:100

Sign & Stamp

This is a "PROVISIONAL BUILDING PLAN" approved only for the purpose of inviting objections from the general public

S.T.P. (HQ) Member Secretary B.P.A.C. | S.T.P. (G) Member B.P.A.C. | C.T.P. (Hr) Chairman B.P.A.C.

DTP (HQ) ATP(HQ)

AD PA ATP

Ram Avtar Bassi SD(HQ)

Checked and found ok for Public Health (Internal) Service only subject to comments in in forwarding letter No. 165736 Dt. 20/06/2024

Superintending Engineer (HQ) for Chief Engineer-I HSVP, Panchkula

(HQ) Member BPAC

PROJECT NAME & ADDRESS

PROPOSED GROUP HOUSING DEVELOPMENT AT RAMPRASTHA BUILDTECH PVT. LTD. AND OTHERS ETC. COLLABORATE WITH S.A. INFRACON PVT. LTD. SECTOR - 37 D, AREA - 2.303 ACRE

CLIENT NAME & ADDRESS

S.A. INFRACON PRIVATE LIMITED CORPORATE OFFICE :- GROUND FLOOR, TOWER A, SIGNATURE TOWER, SOUTH CITY - 1, GURUGRAM, HARYANA - 122001

ARCHITECT'S SIGN & STAMP	CLIENT'S SIGN & STAMP
MANISH KUMAR CA/2008/M2027 MKS	

DRAWING TITLE

O.HT LEVEL PLAN & AREA DIAGRAM

SCALE	DRAWING NO.	NORTH
1:100 ON A1	015	
DATE: 31.05.2024		