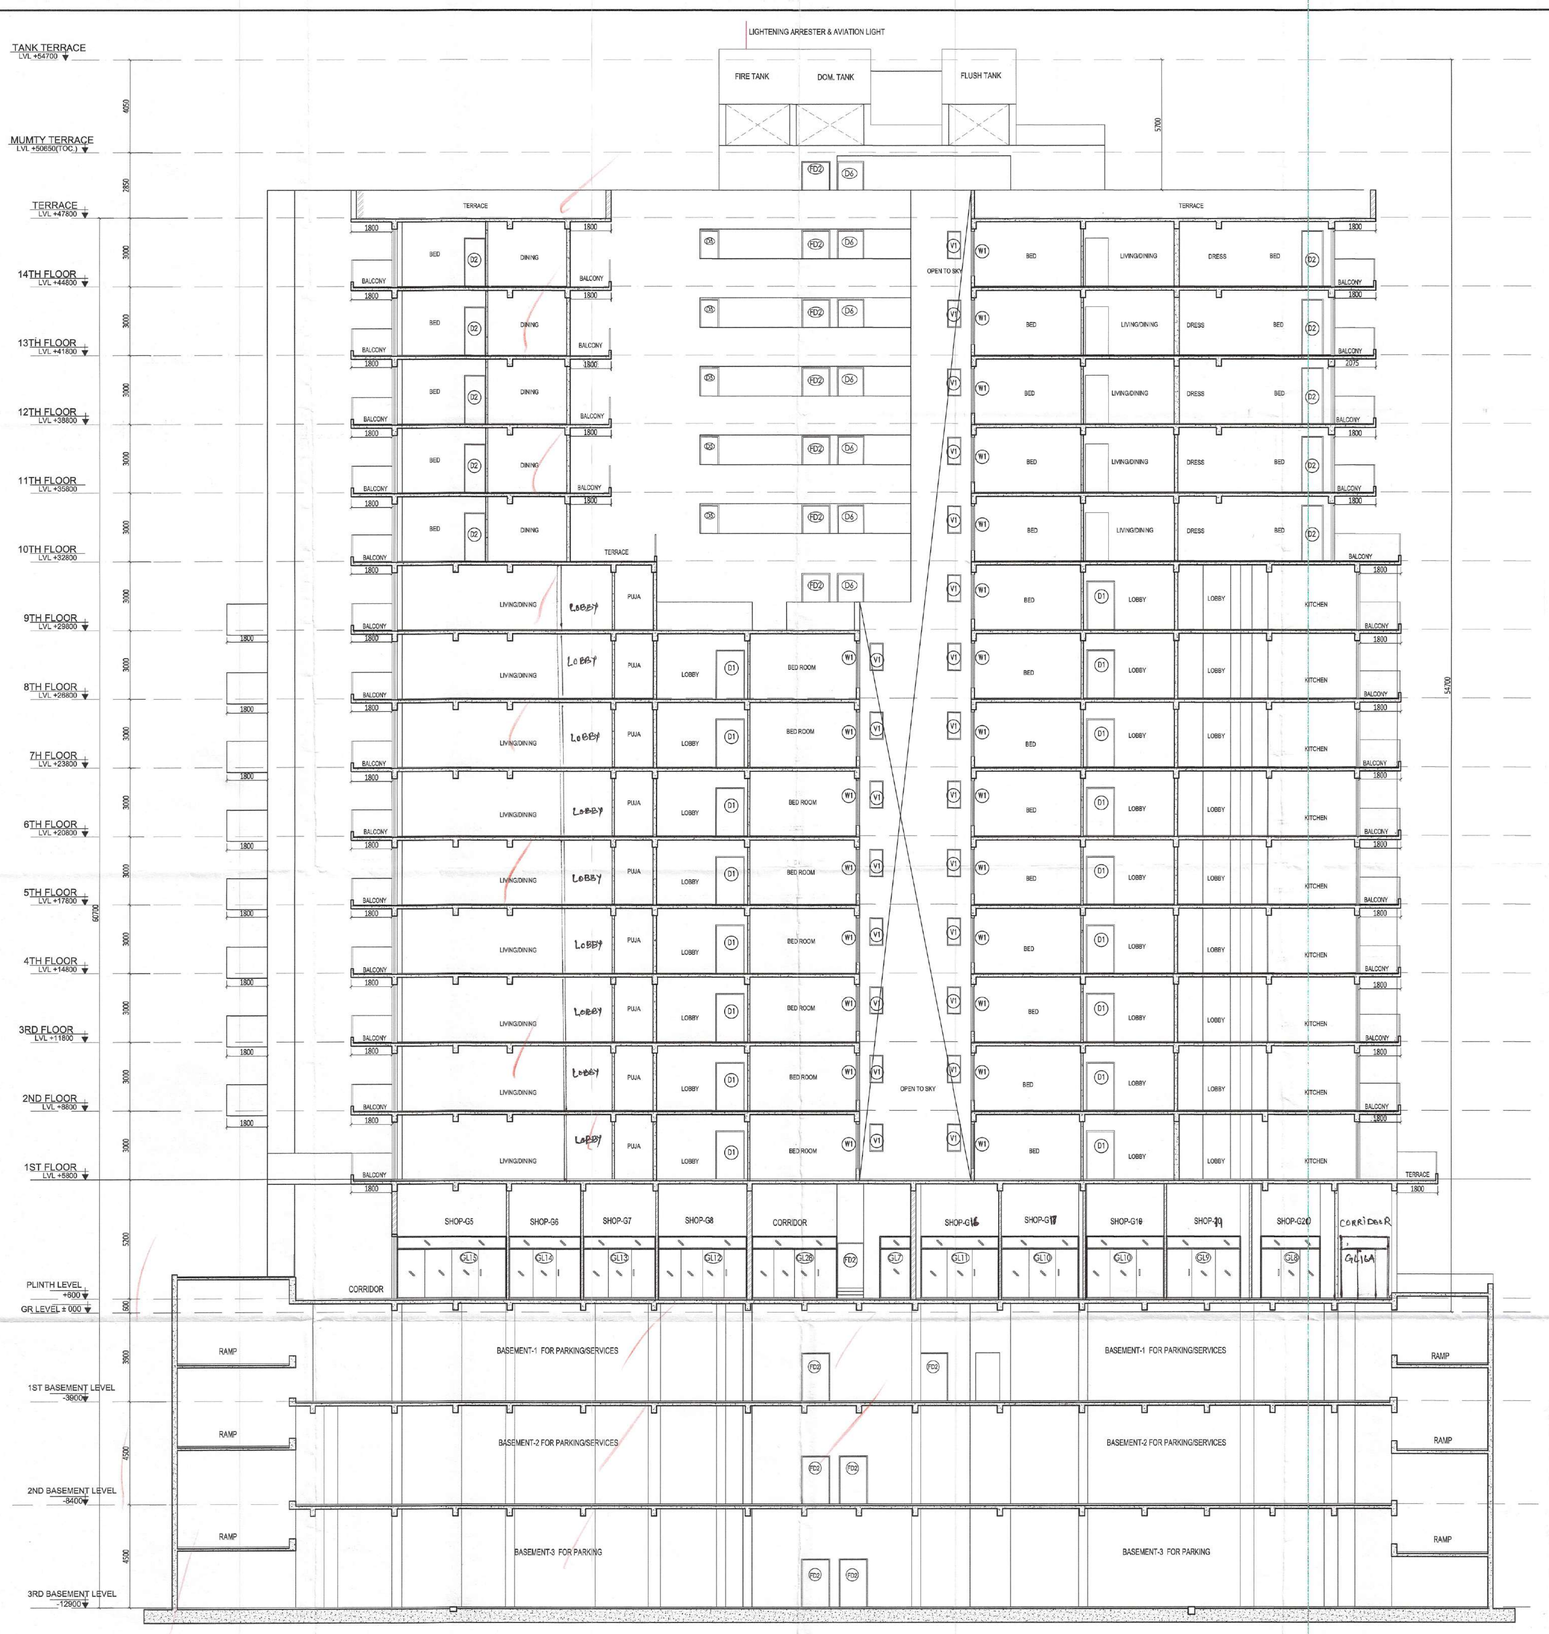


SECTION AT A-A

DTP (HQ) Member Secretary BPAC

STP (HQ) Special Invitee

~~DTP~~ Chairman BPAC


JD (H)

DTP (H)

STP (H) (MEMBER B.P.A.C.)

SANCTIONED
VIDE MEMO No. 3537/2 DATED 05.08.2025

KEY PLAN

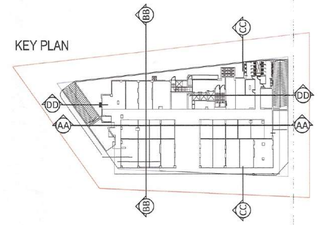

SUBMISSION DRAWING

PROJECT

REVISED BUILDING PLAN FOR GROUP HOUSING (GH1) AREA MEASURING 0.75989 ACRES IN SEC- 23A, GURUGRAM BEING DEVELOPED BY
M/S METADESIGN SOLUTIONS PVT. LTD.

ARCHITECT

DAULAT & PUNEET ARCHITECTS LLP.
408, Fourth Floor, Sun City Trade Tower, Sector - 21, Gurugram - 122016,
DnP ARCHITECTS LLP E-MAIL: info@dnparchitects.com, Phone : +91-124-4376444
Architecture Interior Planning Vastu

ARCHITECT SIGN

DAULAT & PUNEET ARCHITECTS LLP GURUGRAM CA/2017/88437

OWNER SIGN

For MetaDesign Solutions Pvt. Ltd. Authorised Signatory

SCALE	AS PER MENTION
DATE ISSUED	26/05/2025
DRAWN BY	HARISH JANGRA
CHECKED BY	DAULAT GARG

DRAWING: SECTION AT A–A

DWG NO.: MDS/15