136917

84000

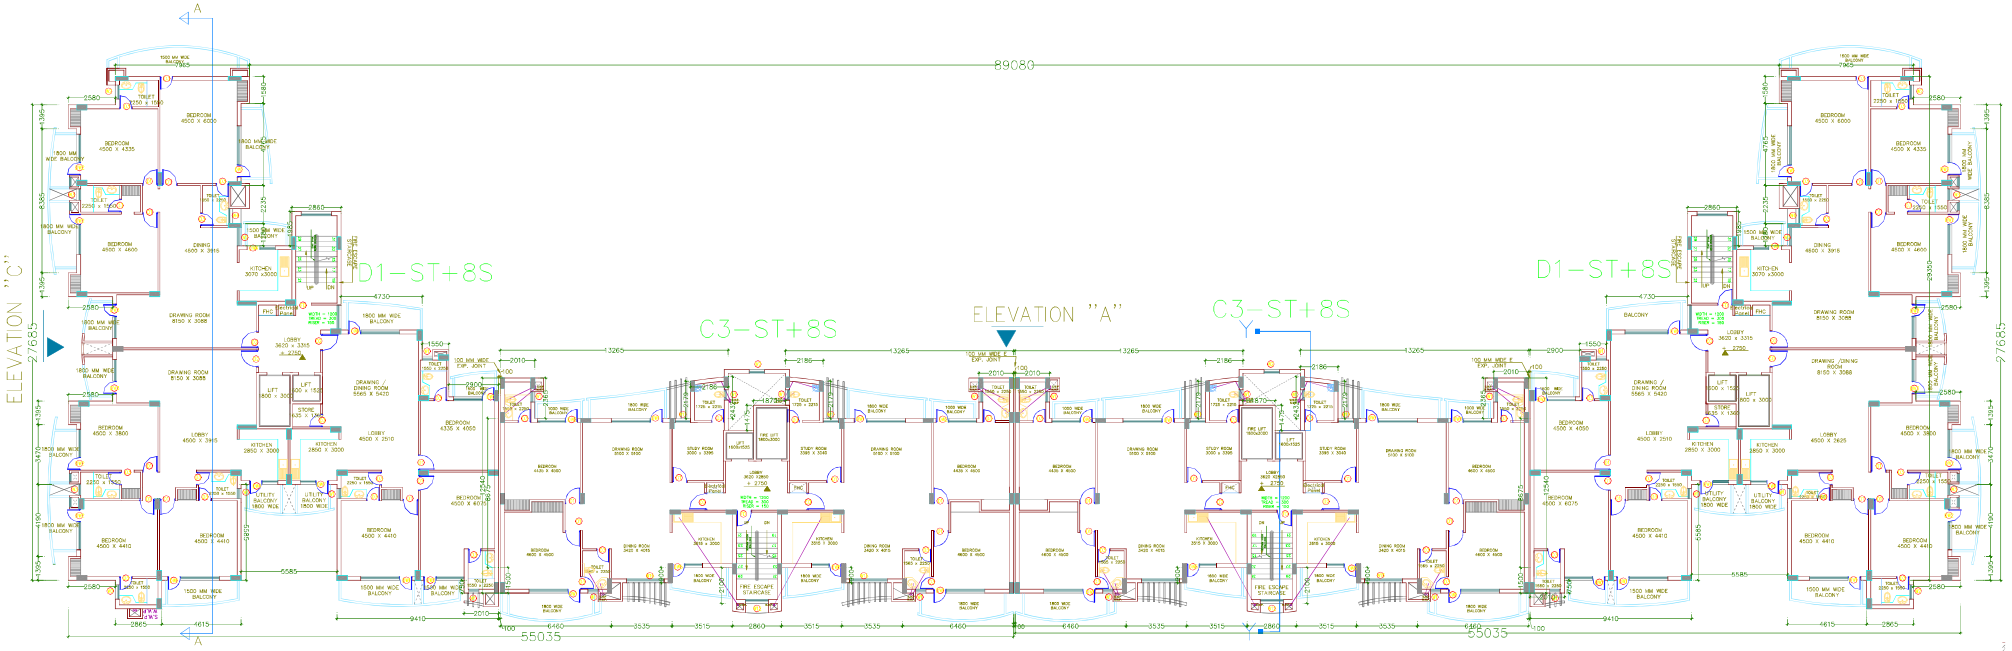

ELEVATION "B"

TOWER -2
TYPICAL FLOOR PLAN (FIRST, SECOND, THIRD, FOURTH, FIFTH, SIXTH, SEVENTH, EIGHTH FLOOR)

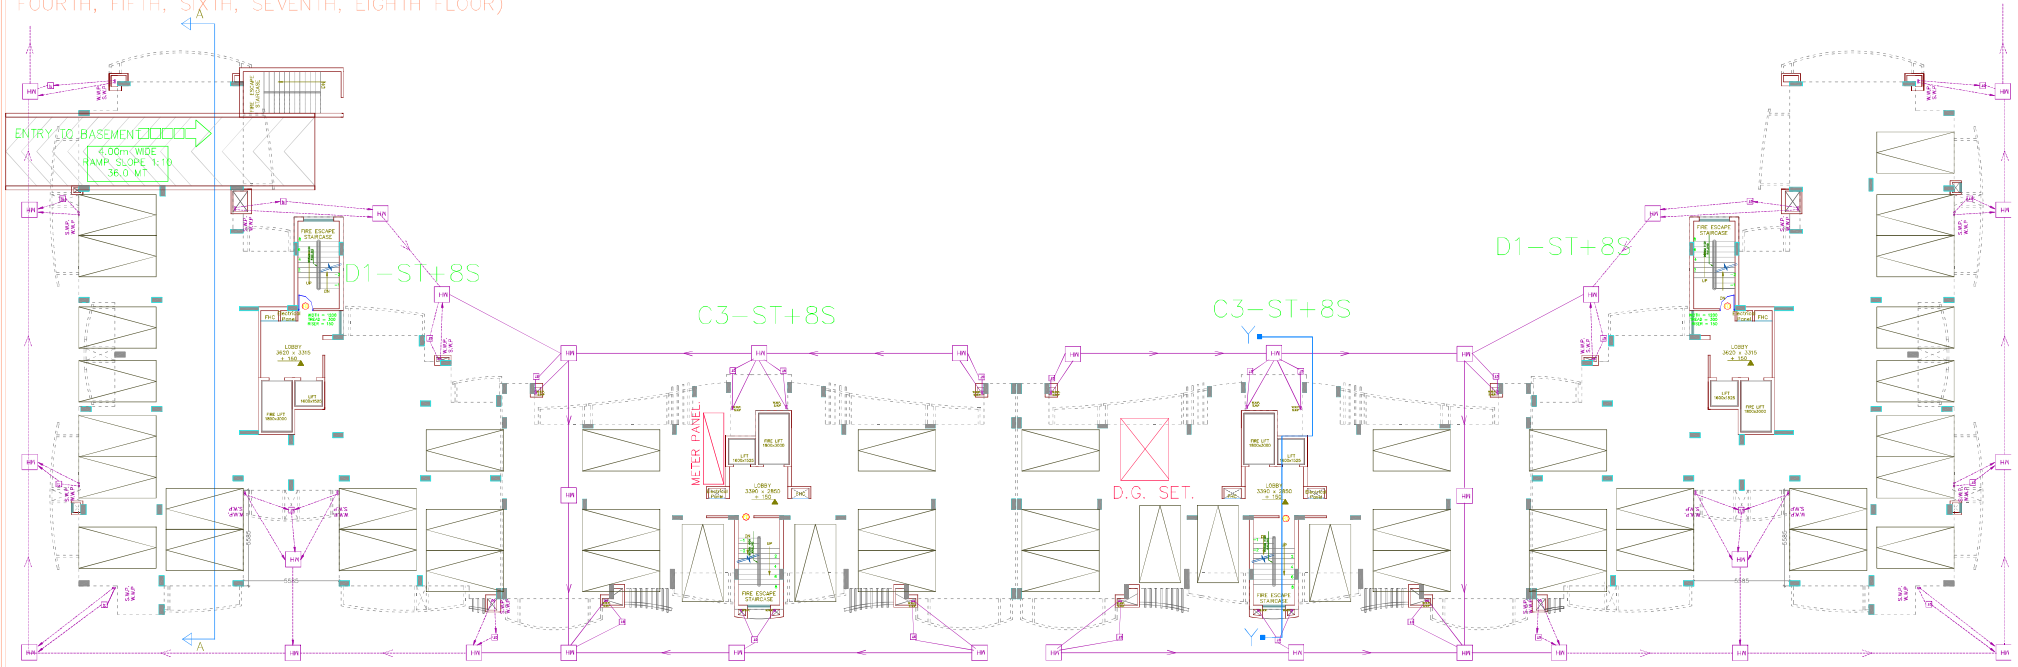

STILT FLOOR PLAN

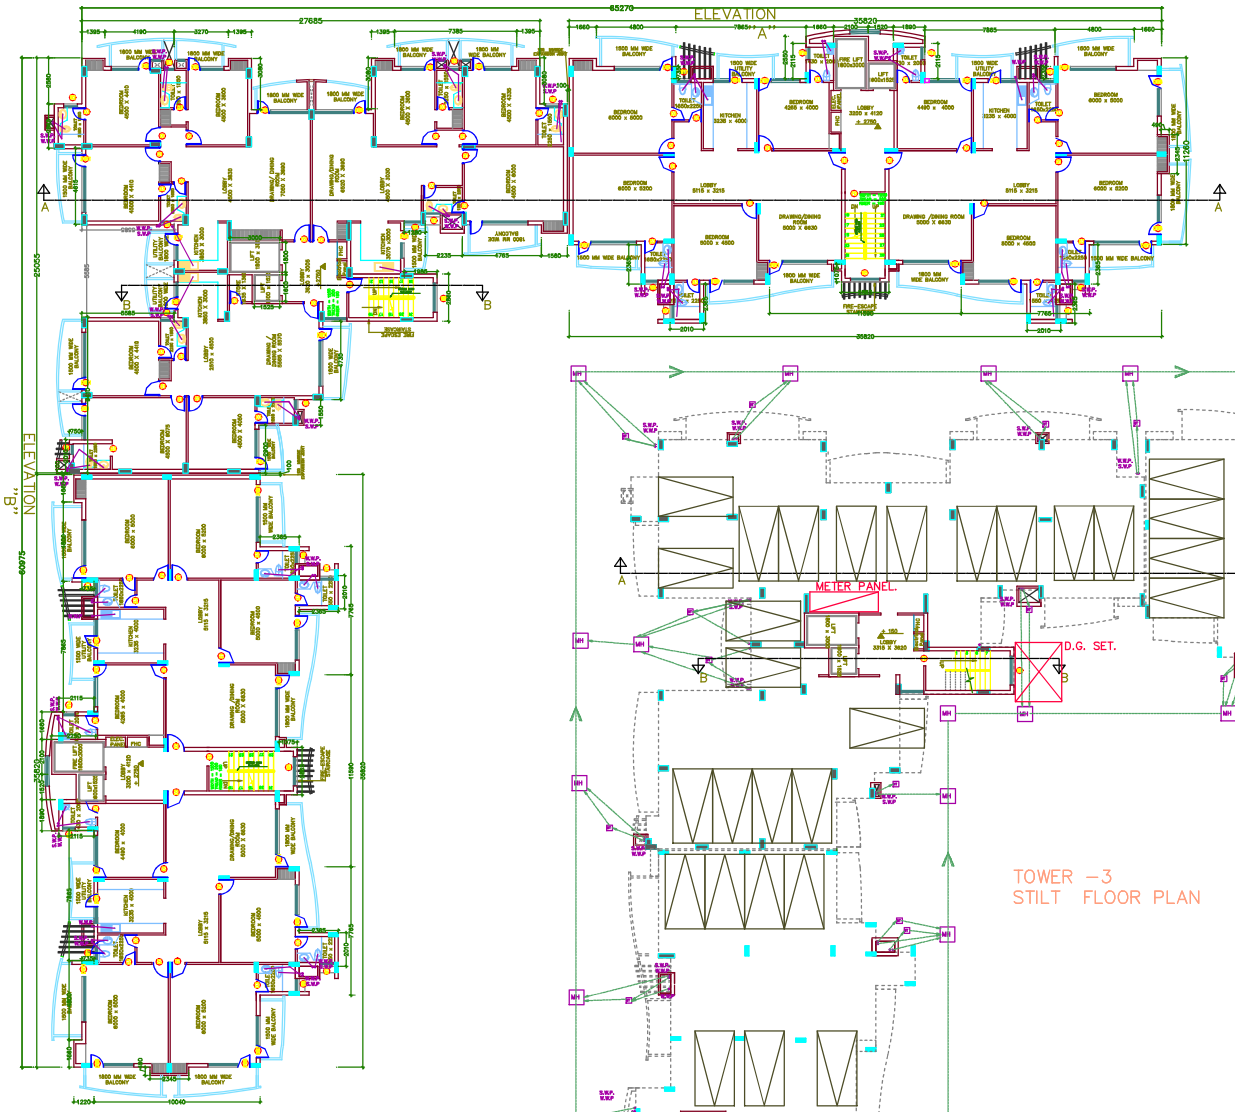

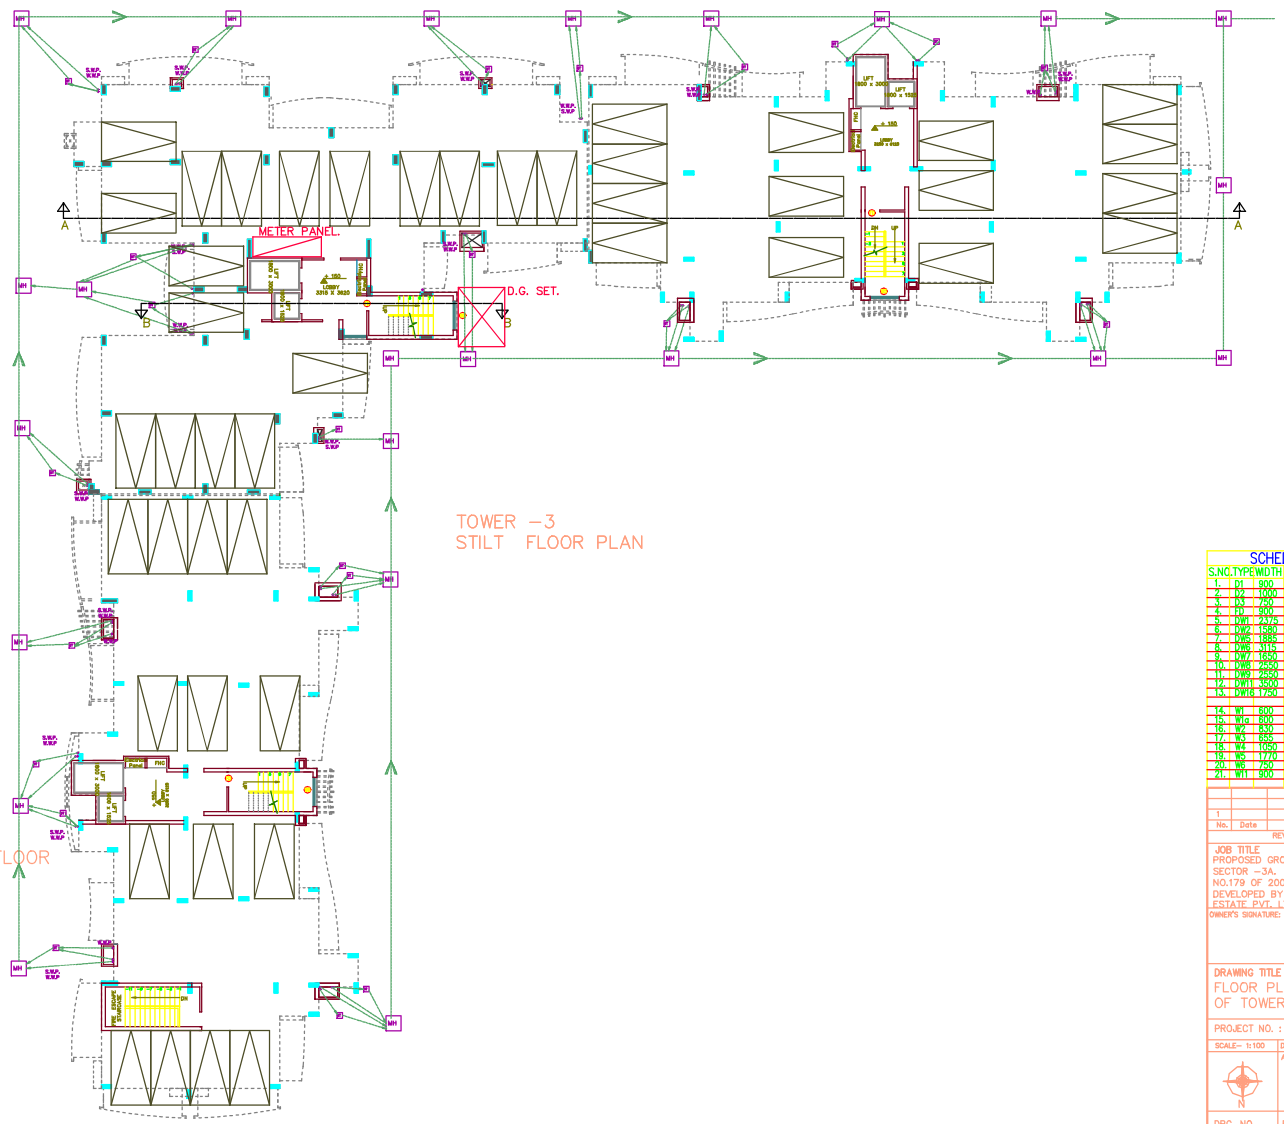

TOWER -3
STILT FLOOR PLAN

TOWER -3
TYPICAL FLOOR PLAN (FIRST, SECOND, THIRD, FOURTH, FIFTH, SIXTH, SEVENTH, EIGHTH & NINTH FLOOR

SCHEDULE OF OPENINGS

S.NO.	TYPE	WIDTH	HEIGHT	CILL HTL	IN.HT	REMARKS
1.	D1	900	2100	---	2100	M.S.
2.	D2	1000	2100	---	2100	M.S.
3.	D3	750	2100	---	2100	M.S.
4.	D4	900	2100	---	2100	M.S.
5.	DW1	2375	2400	---	2400	M.S.
6.	DW2	1580	2400	---	2400	M.S.
7.	DW5	1885	2400	---	2400	M.S.
8.	DW6	3115	2400	---	2400	M.S.
9.	DW7	1650	2400	---	2400	M.S.
10.	DW8	2550	2400	---	2400	M.S.
11.	DW9	2550	2400	---	2400	M.S.
12.	DW11	3500	2400	---	2400	M.S.
13.	DW16	1750	2400	---	2400	M.S.
14.	W1	600	1800	900	2400	M.S.
15.	W1a	600	1800	900	2400	M.S.
16.	W2	830	1800	900	2400	M.S.
17.	W3	855	1800	900	2400	M.S.
18.	W4	1050	1800	900	2400	M.S.
19.	W5	1770	1800	900	2400	M.S.
20.	W6	750	1800	900	2400	M.S.
21.	W11	900	1800	900	2400	M.S.

No.	Date	DESCRIPTION
1		

REVISIONS / ADDITIONS

JOB TITLE
PROPOSED GROUP HOUSING SCHEME IN SECTOR -3A. BAHADURGARH(LICENCE NO.179 OF 2007 DATED 25.4.07) BEING DEVELOPED BY M/S PRABHU SHANTI REAL ESTATE PVT. LTD.

OWNER'S SIGNATURE: ARCHITECT'S SIGNATURE:

DRAWING TITLE
FLOOR PLANS
OF TOWER - 3

PROJECT NO. :

SCALE- 1:100 DATE : AUG 2008 DRAWN :

ARCHITECTS
B.ARCH., ARA., FIV.
VIJAY GUPTA
ARCHITECTS
601, CHIRANJIV TOWER
43, NEHRU PLACE, NEW DELHI
TEL : 011-26414763, 26465428, 26410790

DRG. NO. PDM/SUB/T3/01 R1



ELEVATION –B

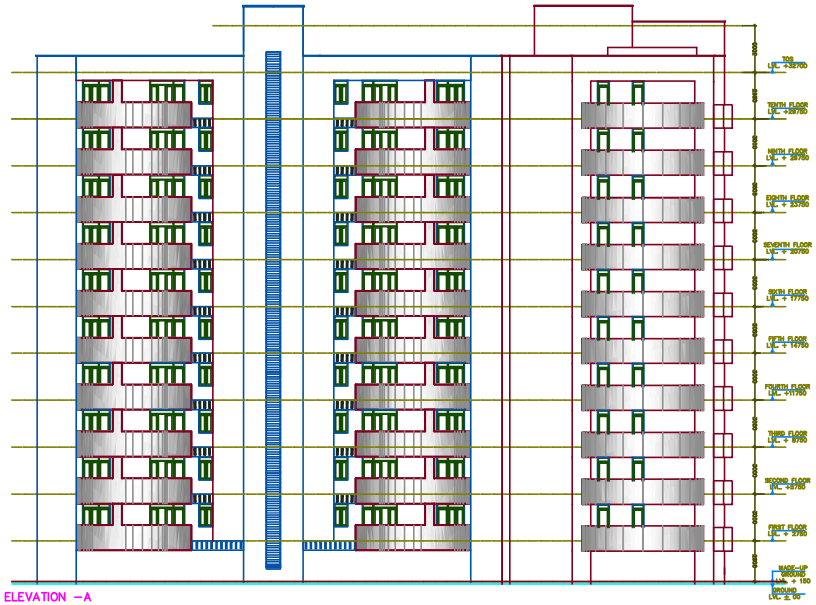

ELEVATION –A

TYPICAL FLOOR PLAN (FIRST, SECOND,
THIRD, FOURTH, FIFTH, SIXTH,
SEVENTH,
EIGHTH ,NINTH & TENTH FLOOR)

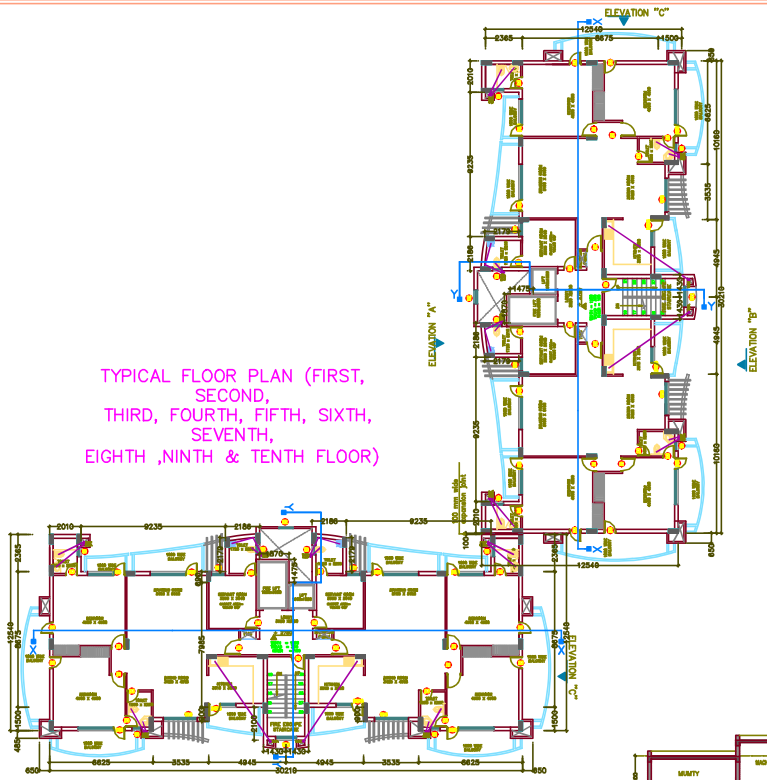

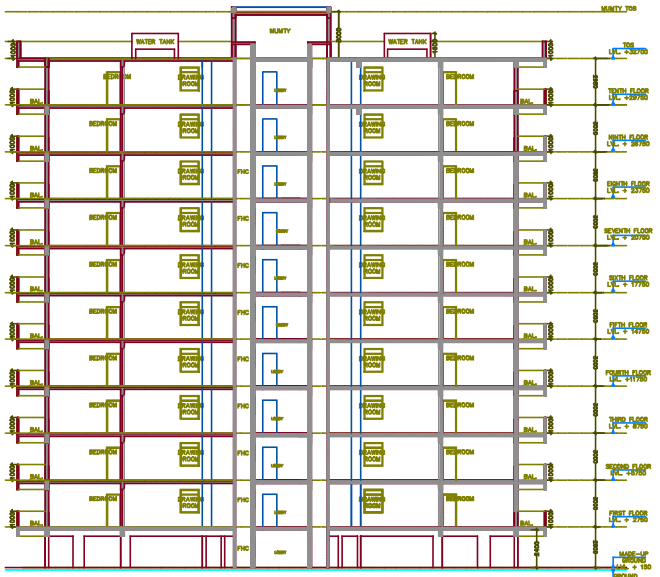

SECTION X–X

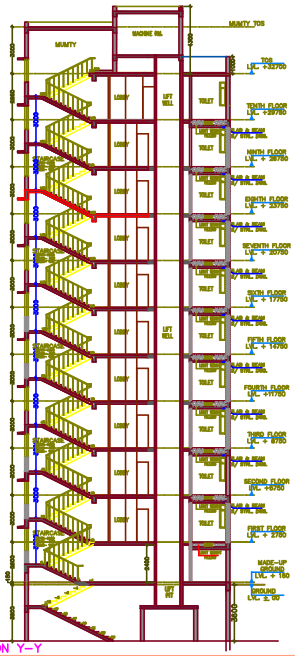

SECTION Y–Y

SCHEDULE OF OPENINGS

S.NO.	TYPE	WIDTH	HEIGH	DLL	H.LIN	REMARKS
1	D1	900	2100	———	2100	
2	D2	1000	2100	———	2100	
3	D3	750	2100	———	2100	
4	D4	900	2100	———	2100	
5	D5	1200	2100	———	2100	
6	D6	2400	2100	———	2100	
7	D7	3000	2100	———	2100	
8	D15	1720	2100	———	2100	
9	W1	600	600	900	2400	
10	W2	1800	1800	900	2400	
11	W1	600	600	900	2400	
12	W2	1800	1800	900	2400	
13	W3	2400	1800	900	2400	

No.	Date	DESCRIPTION
1		

REVISIONS / ADDITIONS

JOB TITLE
PROPOSED GROUP HOUSING SCHEME IN SECTOR –3A, BAHADURGARH(LICENCE NO.179 OF 2007 DATED 25.4.07) BEING DEVELOPED BY M/S PRABHU SHANTI REAL ESTATE PVT. LTD.

OWNER'S SIGNATURE: ARCHITECT'S SIGNATURE

DRAWING TITLE
PLAN,ELEVATION & SECTION OF TOWER – 4

PROJECT NO. :

SCALE – 1:100 DATE : AUG 2008

ARCHITECTS
VIJAY GUPTA
ARCHITECTS
601, CHIRANJIV TOWER
43, NEHRU PLACE, NEW DELHI
TEL : 011-26414763, 26465426, 26470790

DRG. NO. PDM/SUB/T4/01 R1

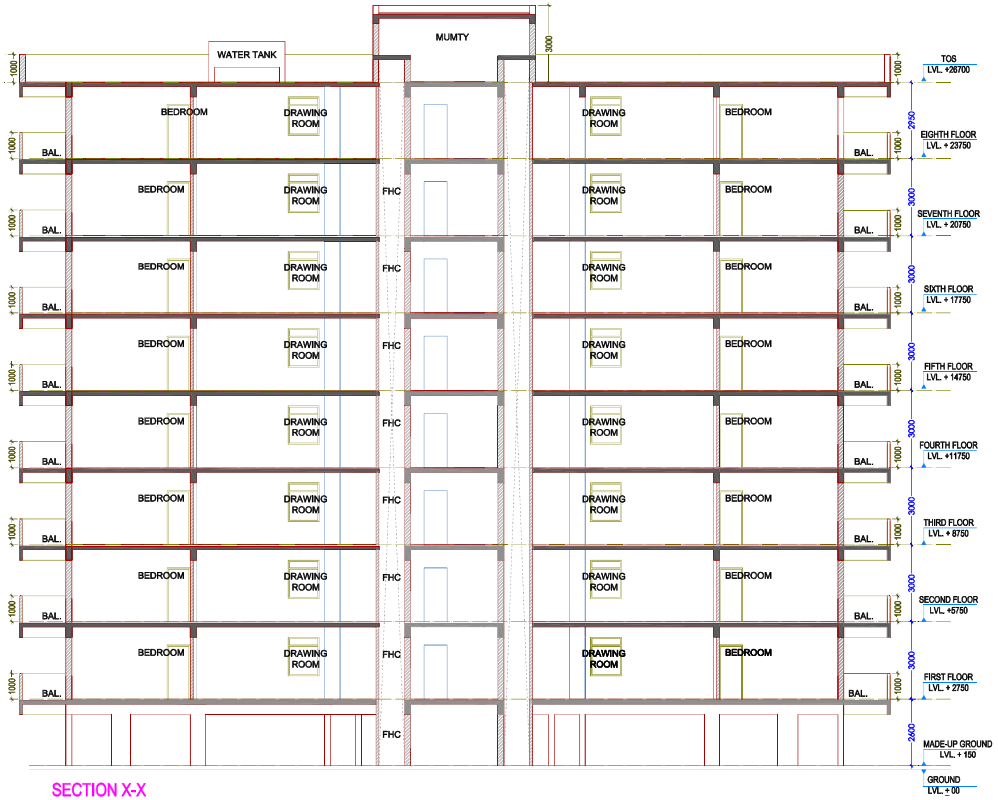

SECTION X-X

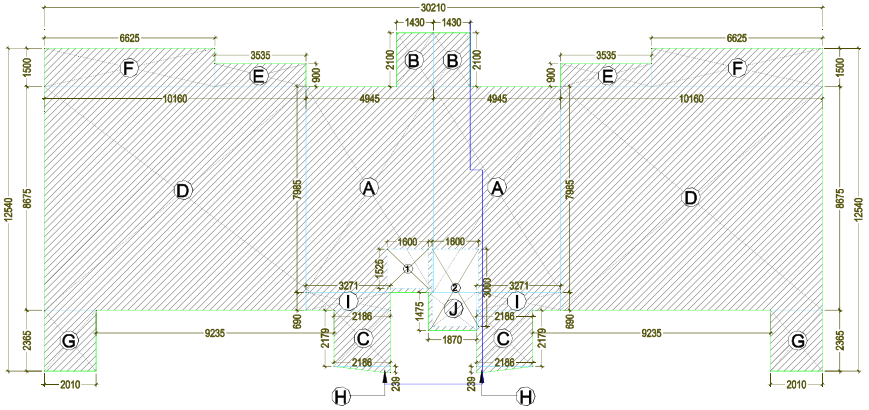

DIMENSION PLAN OF TYPICAL FLOOR

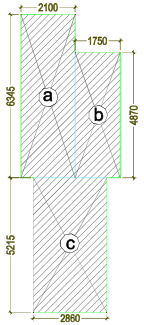

DIMENSION PLAN OF STILT FLOOR

AREA DETAIL



No.	Date	DESCRIPTION
1		

REVISIONS / ADDITIONS

JOB TITLE
PROPOSED GROUP HOUSING SCHEME IN SECTOR -3A, BAHADURGARH(LICENCE NO.179 OF 2007 DATED 25.4.07) BEING DEVELOPED BY M/S PRABHU SHANTI REAL ESTATE PVT. LTD.

OWNERS SIGNATURE: ARCHITECT'S SIGNATURE:

DRAWING TITLE
PLAN & SECTION
OF TOWER - 5

PROJECT NO. :

SCALE -1 :100 | DATE : AUG 2009 | DRAWN :

ARCHITECTS
VIJAY GUPTA
ARCHITECTS
601, CHIRANJIV TOWER
43, NEHRU PLACE, NEW DELHI
TEL : 011-26410783, 26465428, 26410760

DRG. NO. PDM /SUB/ TS/ 02 R1

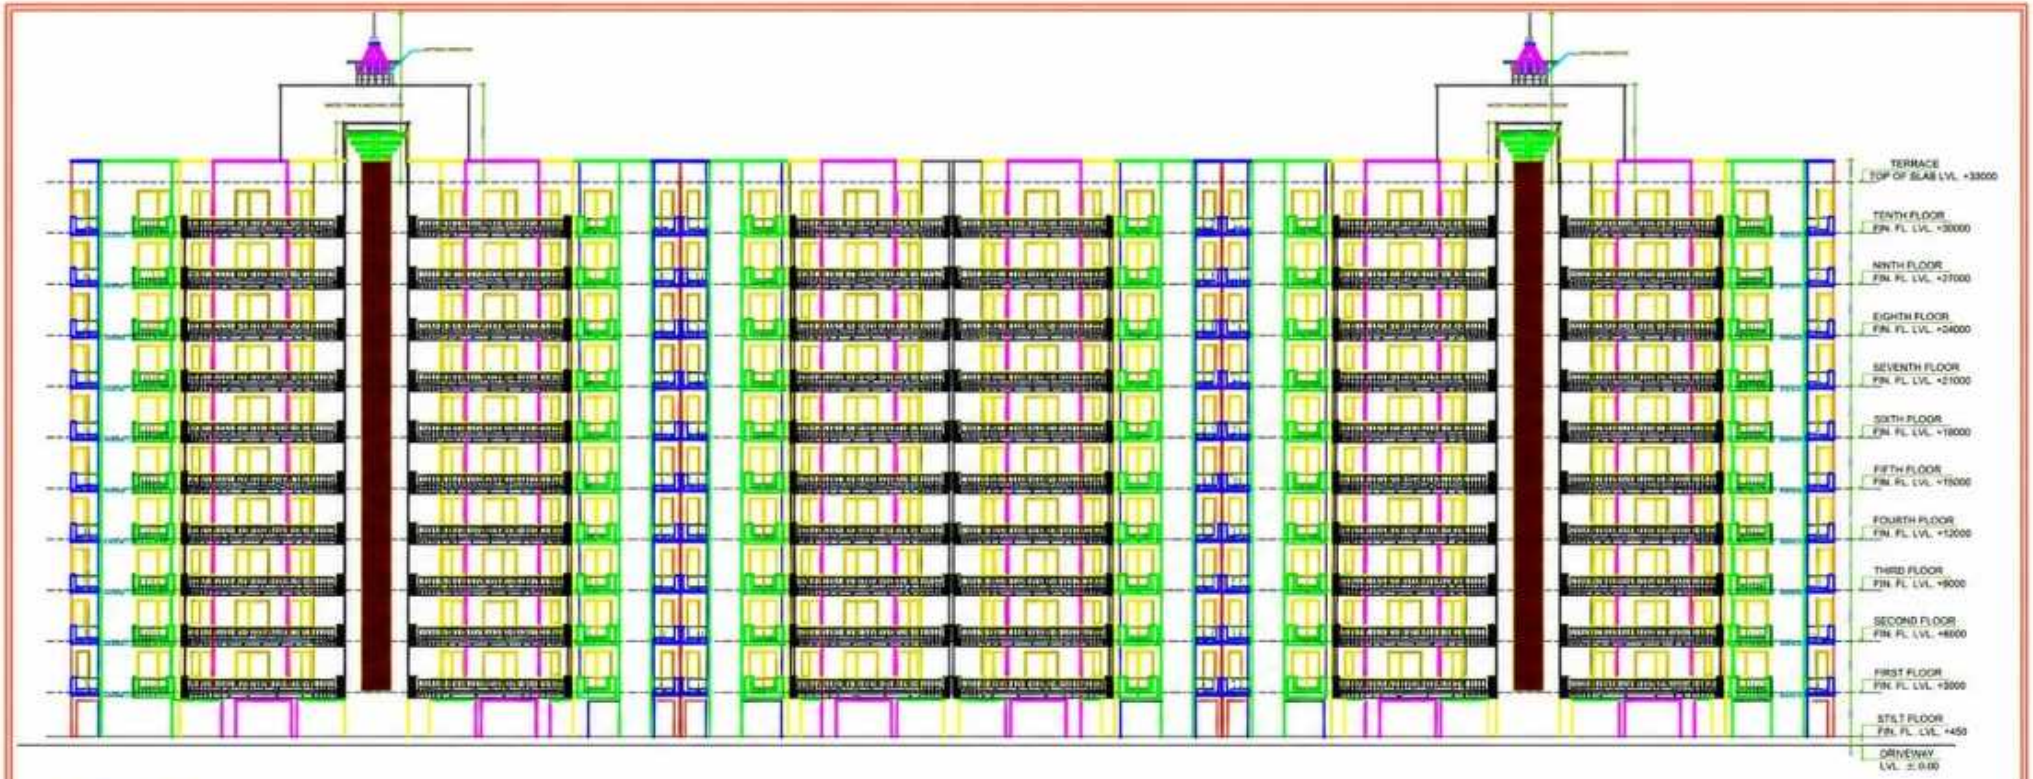

ELEVATION.AA

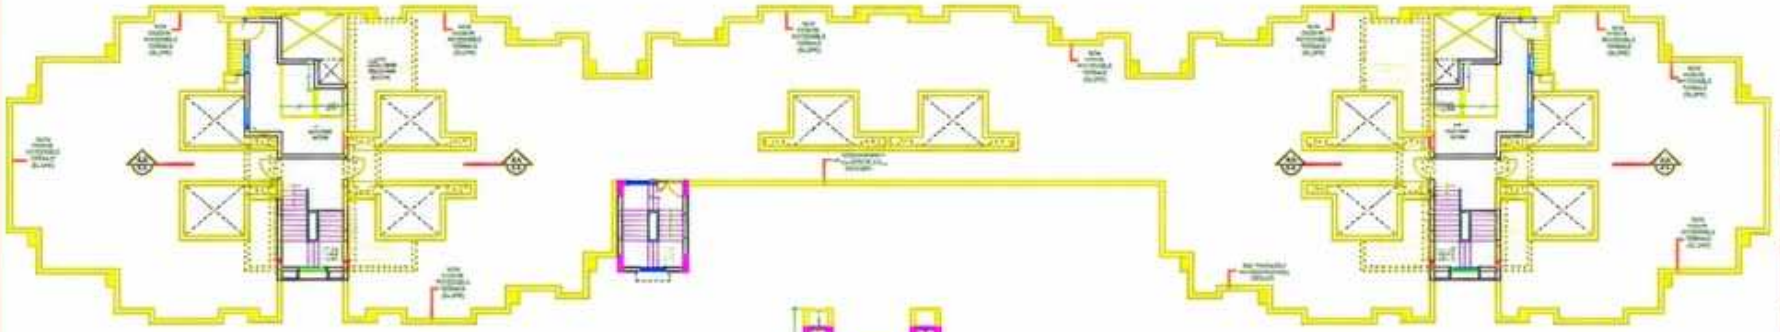

TERRACE PLAN



SECTION 3.3

SIZE	DATE	DESCRIPTION

REVISIONS ABOUT IDEAS

JOB TITLE
PROPOSED GROUP HOUSING SCHEME IN SECTOR 3A, ABHOMODHNA, TWICHRULA NO. 179 OF 360F DATED 20.4.07 BOOKS DEVELOPED BY M/S PRABHU SHANTI REAL ESTATE PVT. LTD.

OWNER SIGNATURE: ARCHITECT'S SIGNATURE

DRAWING TITLE
TERRACE PLAN & ELEVATION OF TOWER - 6

PROJECT NO.:

SCALE : 1:100 DATE: MAR.2014 DRAWN

VIJAY GUPTA ARCHITECTS
62, CHIRANJIV TOWER
AK MEERU PLACE, NEW DELHI
[illegible]

DRG. NO. PDM/GUB/TS/06-02